


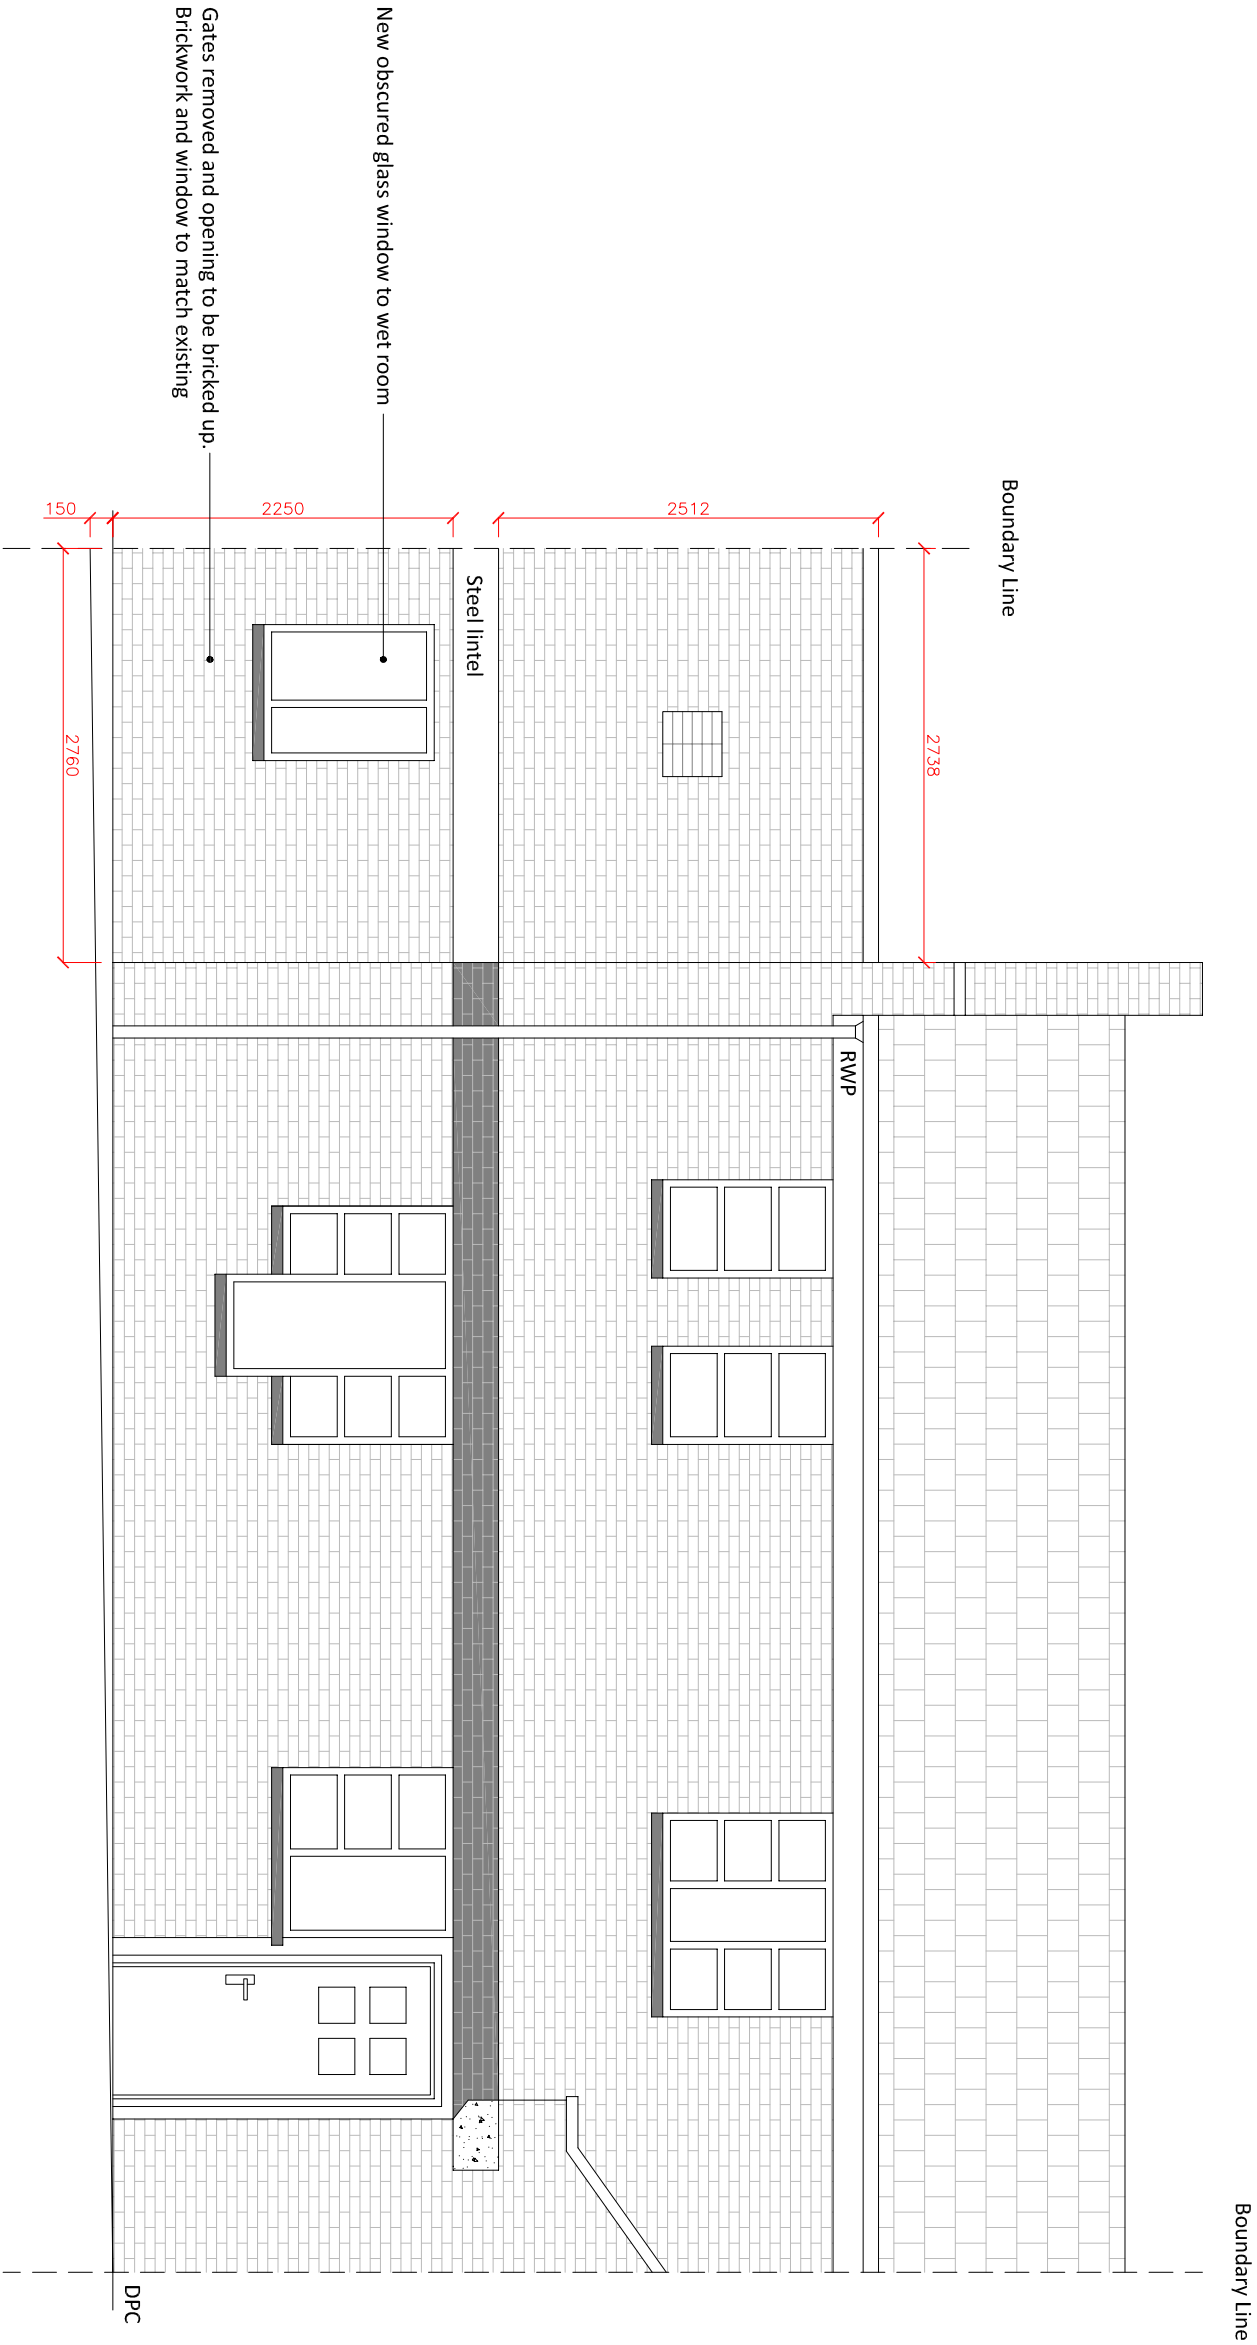

PROPOSED FRONT ELEVATION
Scale 1:50

REV	DESCRIPTION	DATE	BY	CHK
1				
Project:				
8 Mallow Street, Manchester				
Drawing Title:				
Proposed Front Elevation				
Drawing No.:				
041-006				
Scale @ A3				
1:50				
Revision:		Status:	Drawn By:	Date:
.			AU	24/01/22