



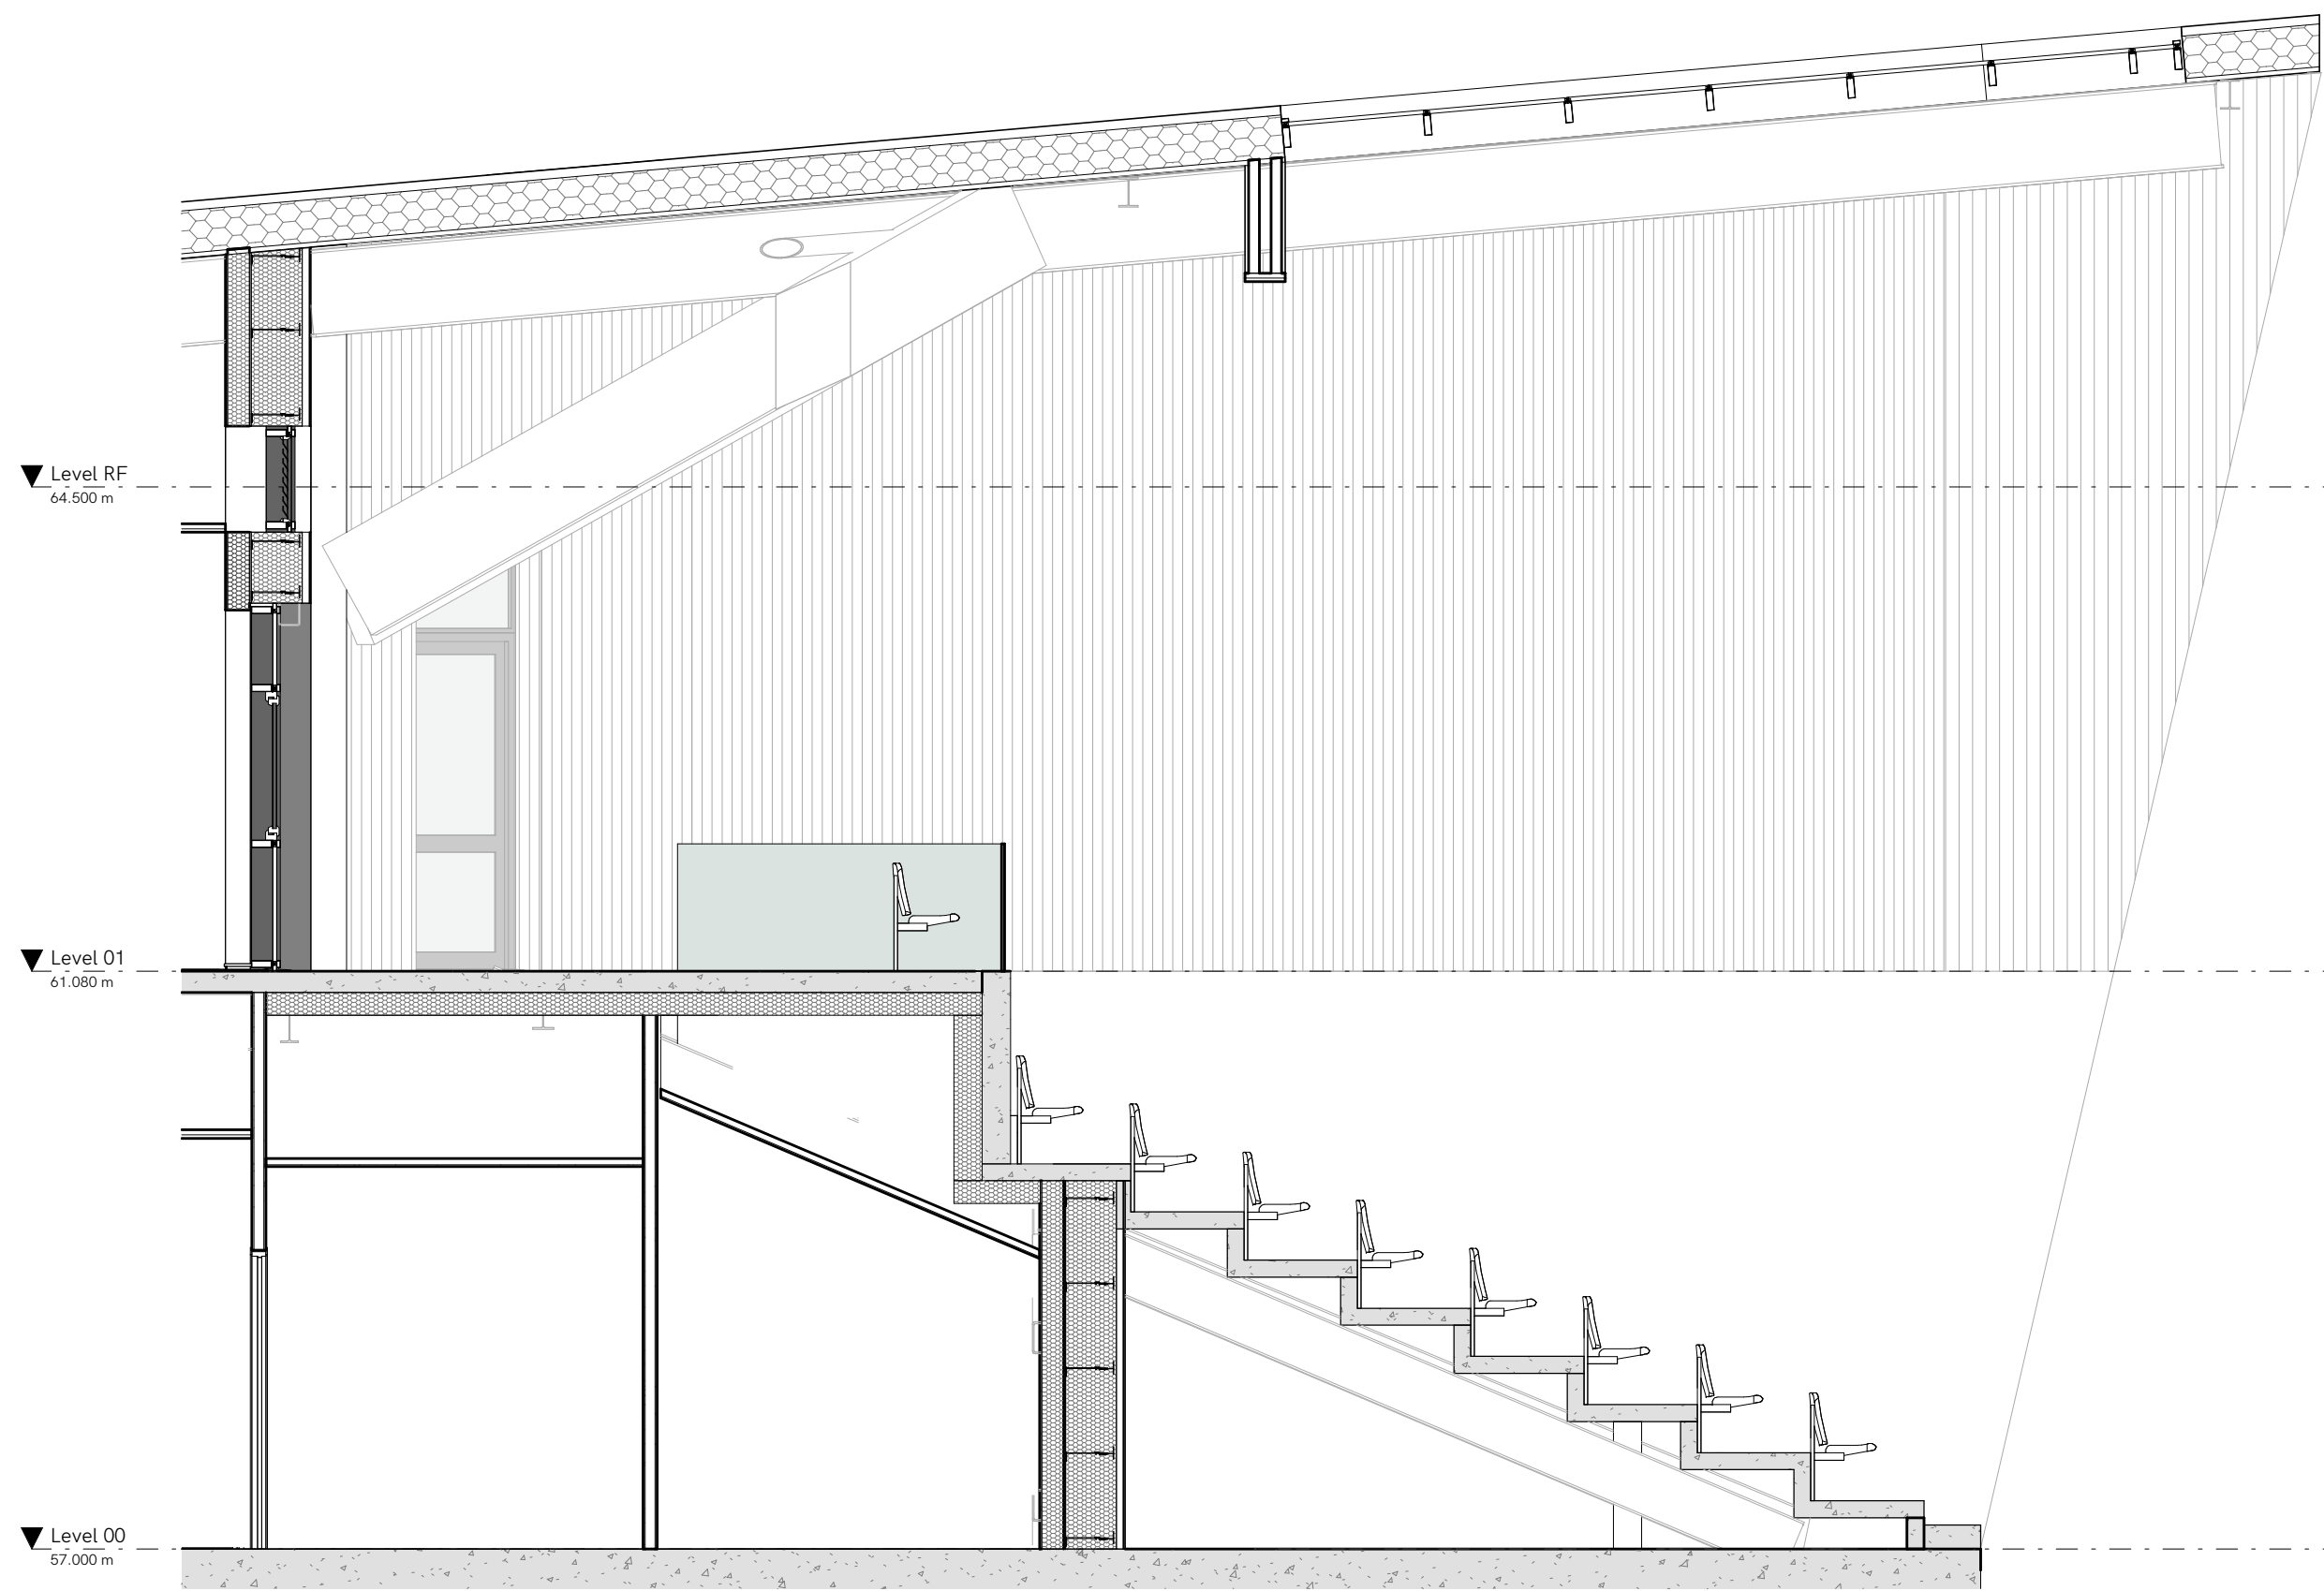


1 DETAIL WALL SECTION 1
1 : 50

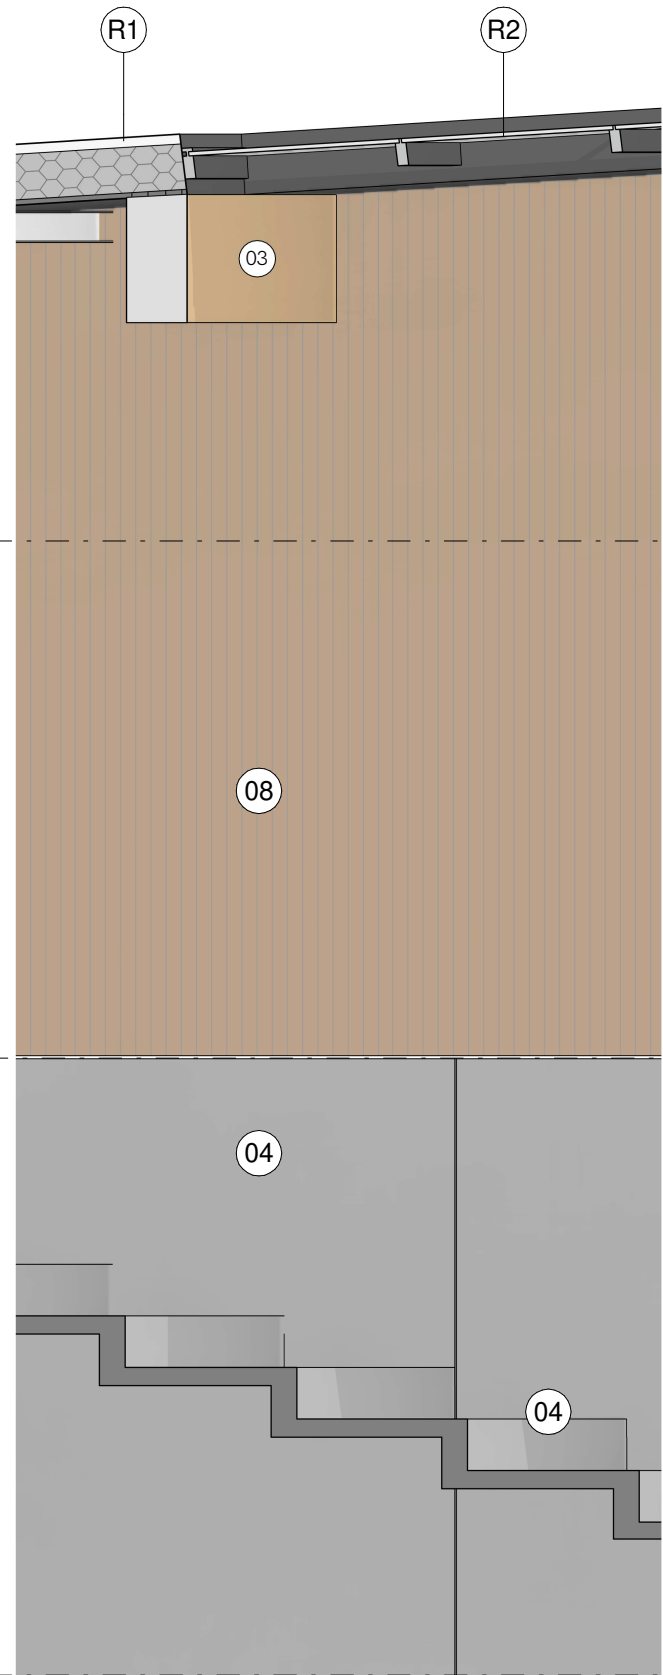


2 DETAIL WALL ELEVATION 1
1 : 50




7 DETAIL WALL ELEVATION 2
1 : 50

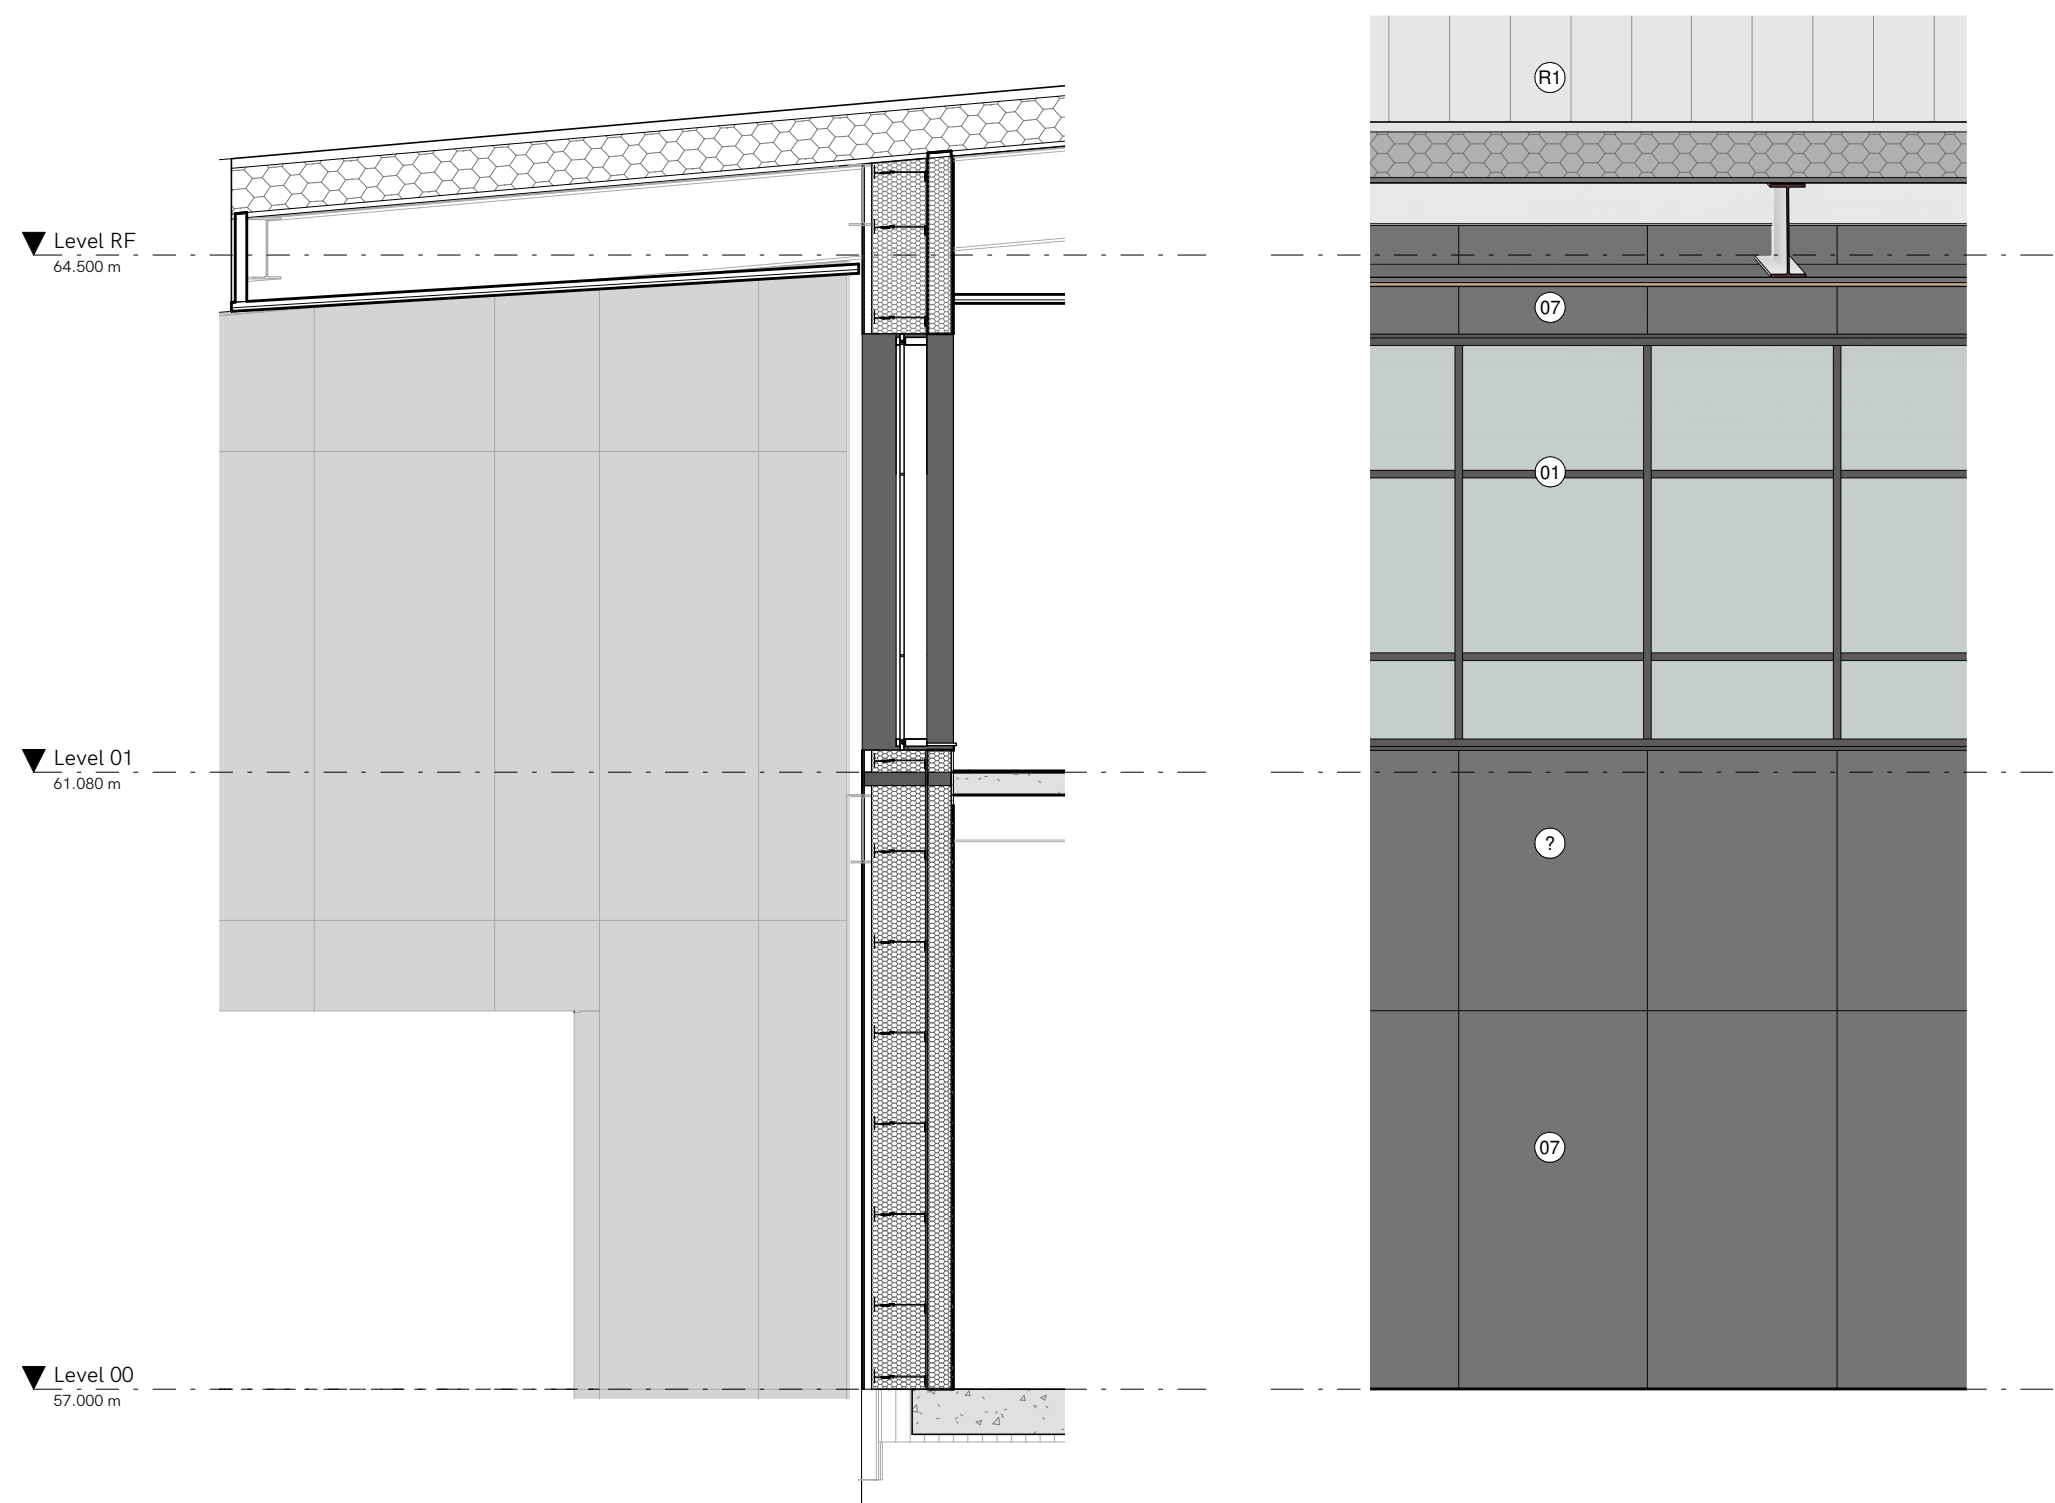


3 DETAIL WALL SECTION 2
1 : 50

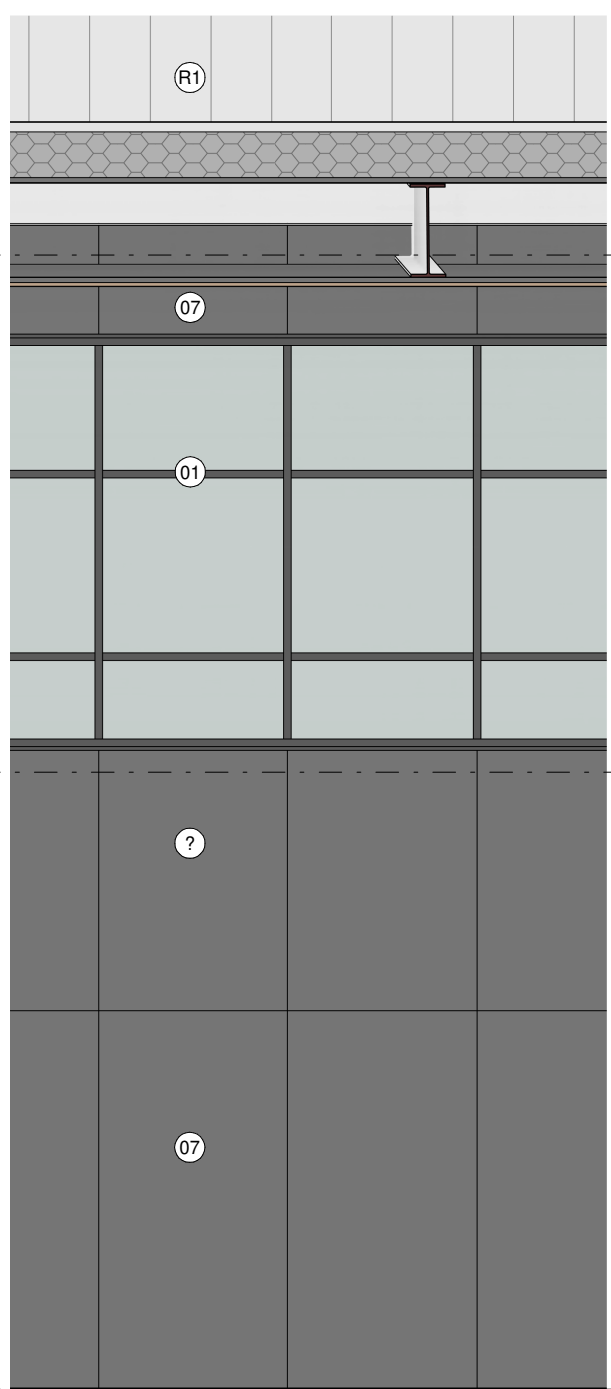


4 DETAIL ELEVATION 2
1 : 50

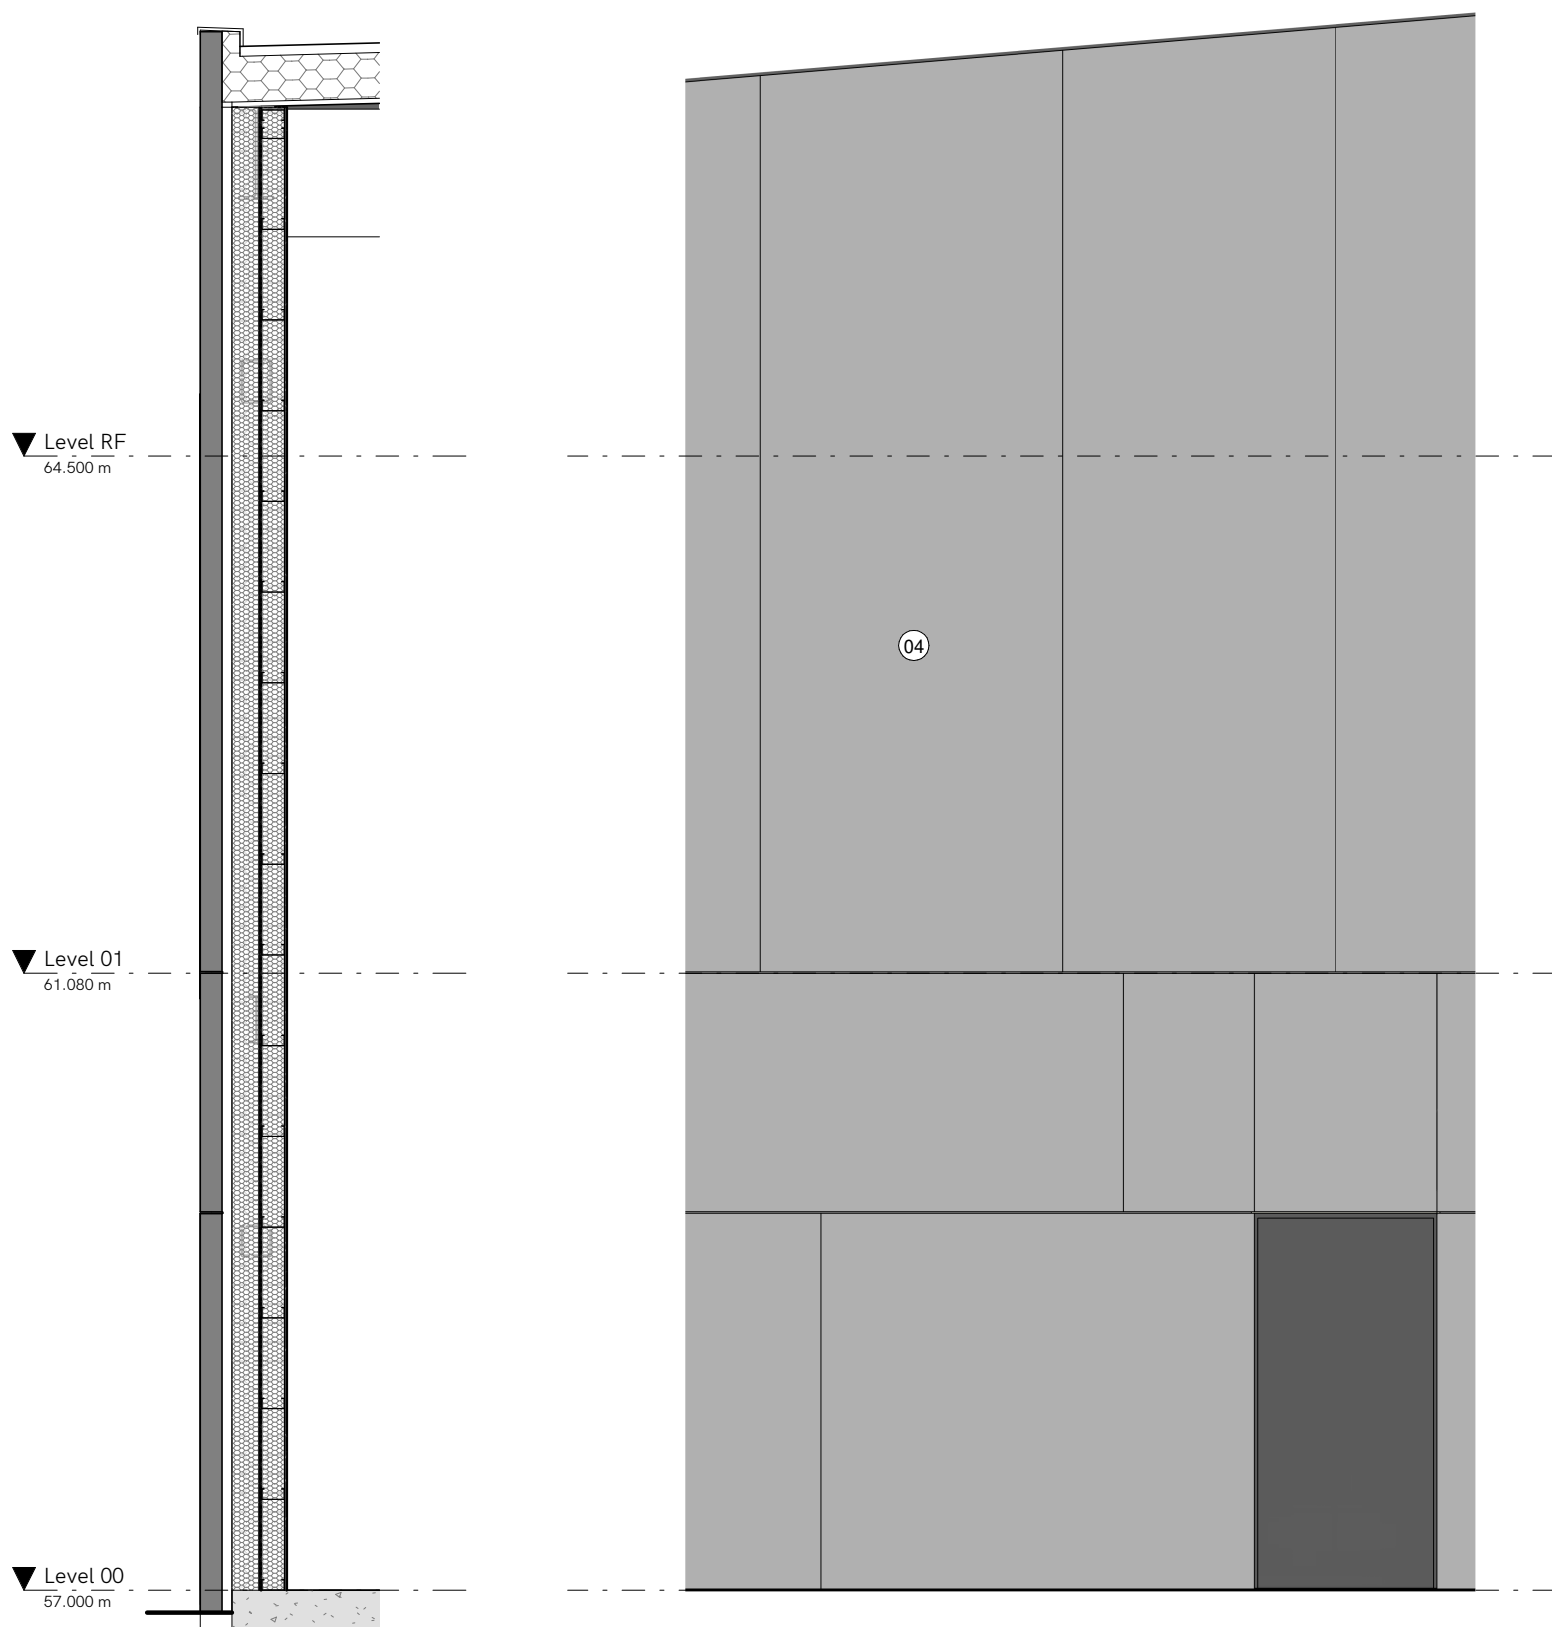

5 DETAIL WALL SECTION 3
1 : 50

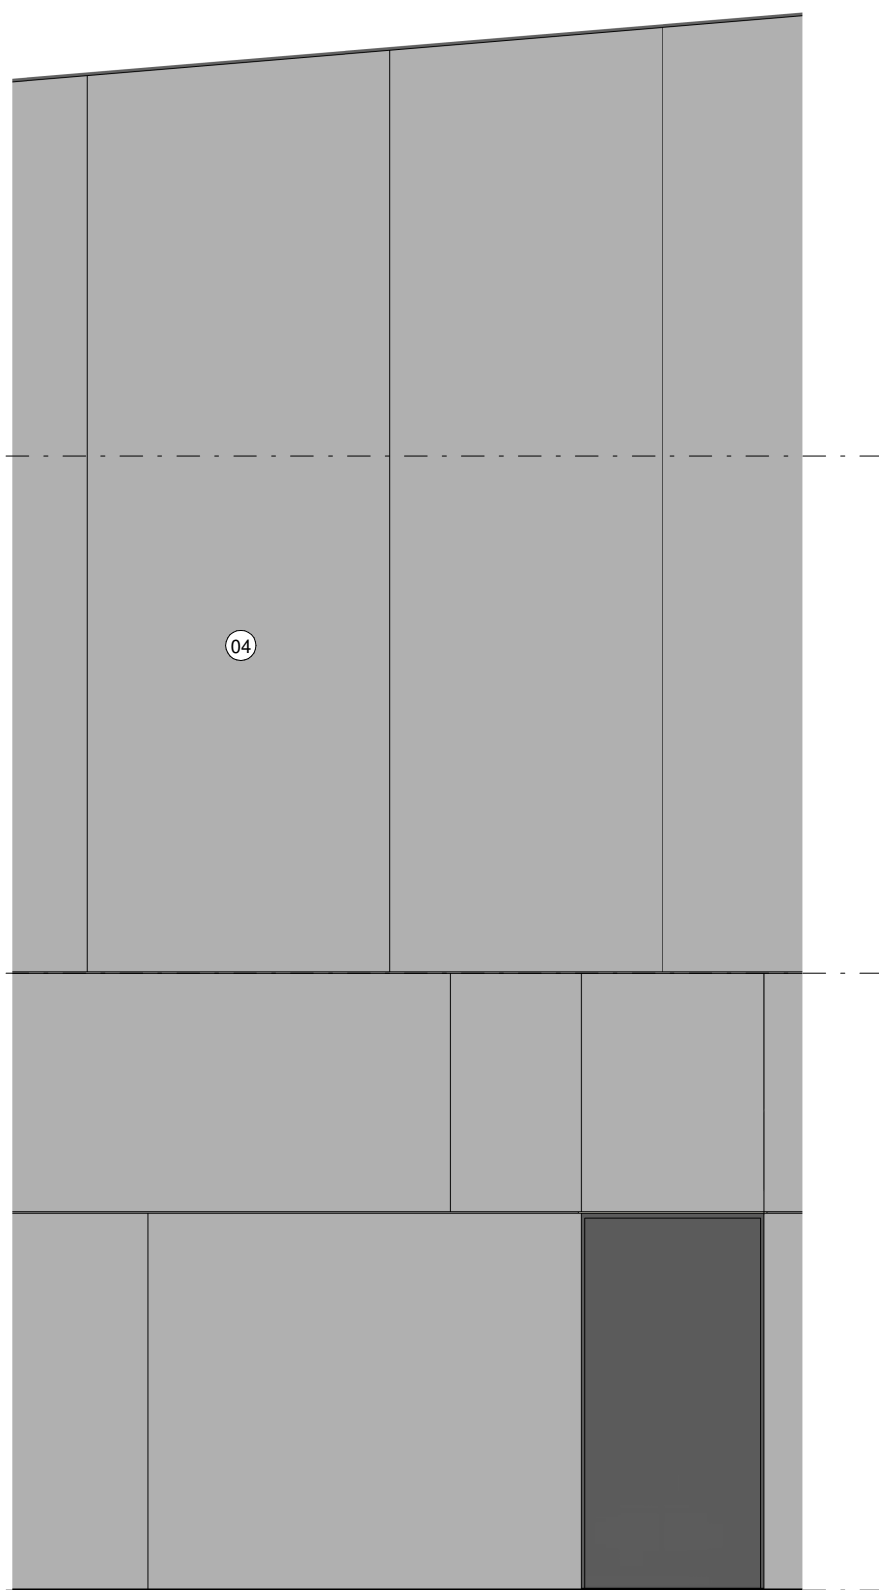


6 DETAIL WALL ELEVATION 3
1 : 50

 

Notes
Copyright and not to be reproduced without the consent of Holmes Miller Holmes Miller accepts responsibility for this document only to the commissioning Party and not to any other. Holmes Miller does not accept liability for accuracy or veracity of survey information provided by others and horizontal dimensions and levels provided by Holmes Miller and based on survey information provided by others must be verified on site
DO NOT SCALE: Use figured dimensions only

Tag	NBS	Description
01		Polyester Powder Coated Aluminium Curtain Walling RAL 7016
02		Polyester Powder Coated Aluminium Louvre RAL 7016
03		Glulam Structure
04		Precast Concrete
05		Glass Balustrade
06		Glass Spandrel
07		Fibre Cement Rainscreen Cladding
08		Timber Rainscreen Cladding
R1		Trapezoidal Aluminium Roofing
R2		Trapezoidal Polycarbonate Roofing

Rev	Notes	Drawn	Appr	Date
P01	First Issue	RH	RH	03.11.21

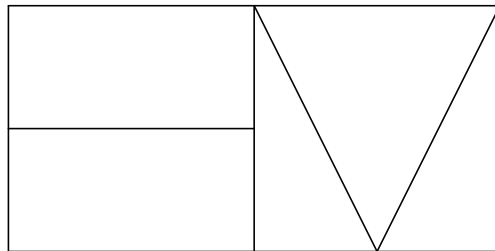

Holmes Miller
89 Minerva Street
Glasgow
G3 8LE
0141 204 2080
www.holmesmiller.com

Project 4740
OuRLeague National Hub

Drawing Name
Detail Wall Sections & Elevations

Scale @ A1	Checked	Revision
1 : 50	RH	P01

Drawing Number
4740-HML-01-ZZ-DR-A-12300