


PROPOSED SIDE ELEVATION

PROPOSED REAR ELEVATION


PROPOSED FRONT ELEVATION

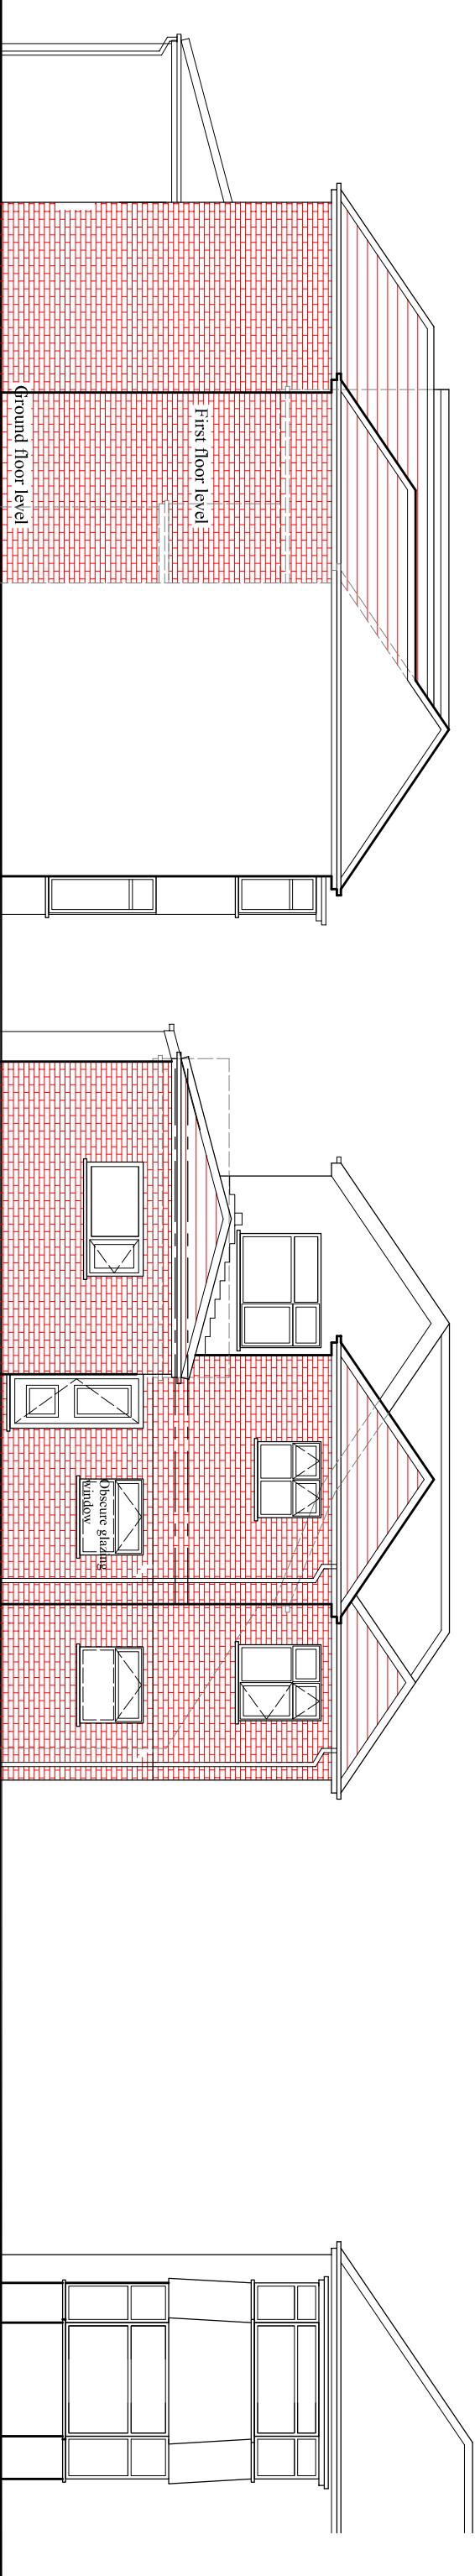

EXISTING SIDE ELEVATION

EXISTING REAR ELEVATION

EXISTING FRONT ELEVATION

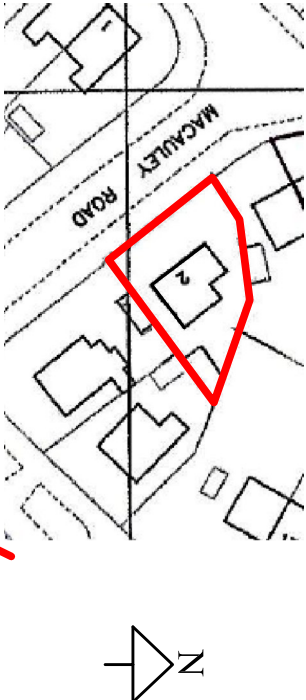

LOCATION PLAN 1:1000

PROJECT  
2, Macauley Road,  
Chorlton

CLIENT  
Mr. Talat Mehmood

DRAWING TITLE  
Proposed Elevation

JOB No      DRAWING No  
NA-P02

SCALE      DATE      REVISION  
1:100@A3      Jun 2021

t: 0782 895 3405

e: niamat@hotmail.co.uk