


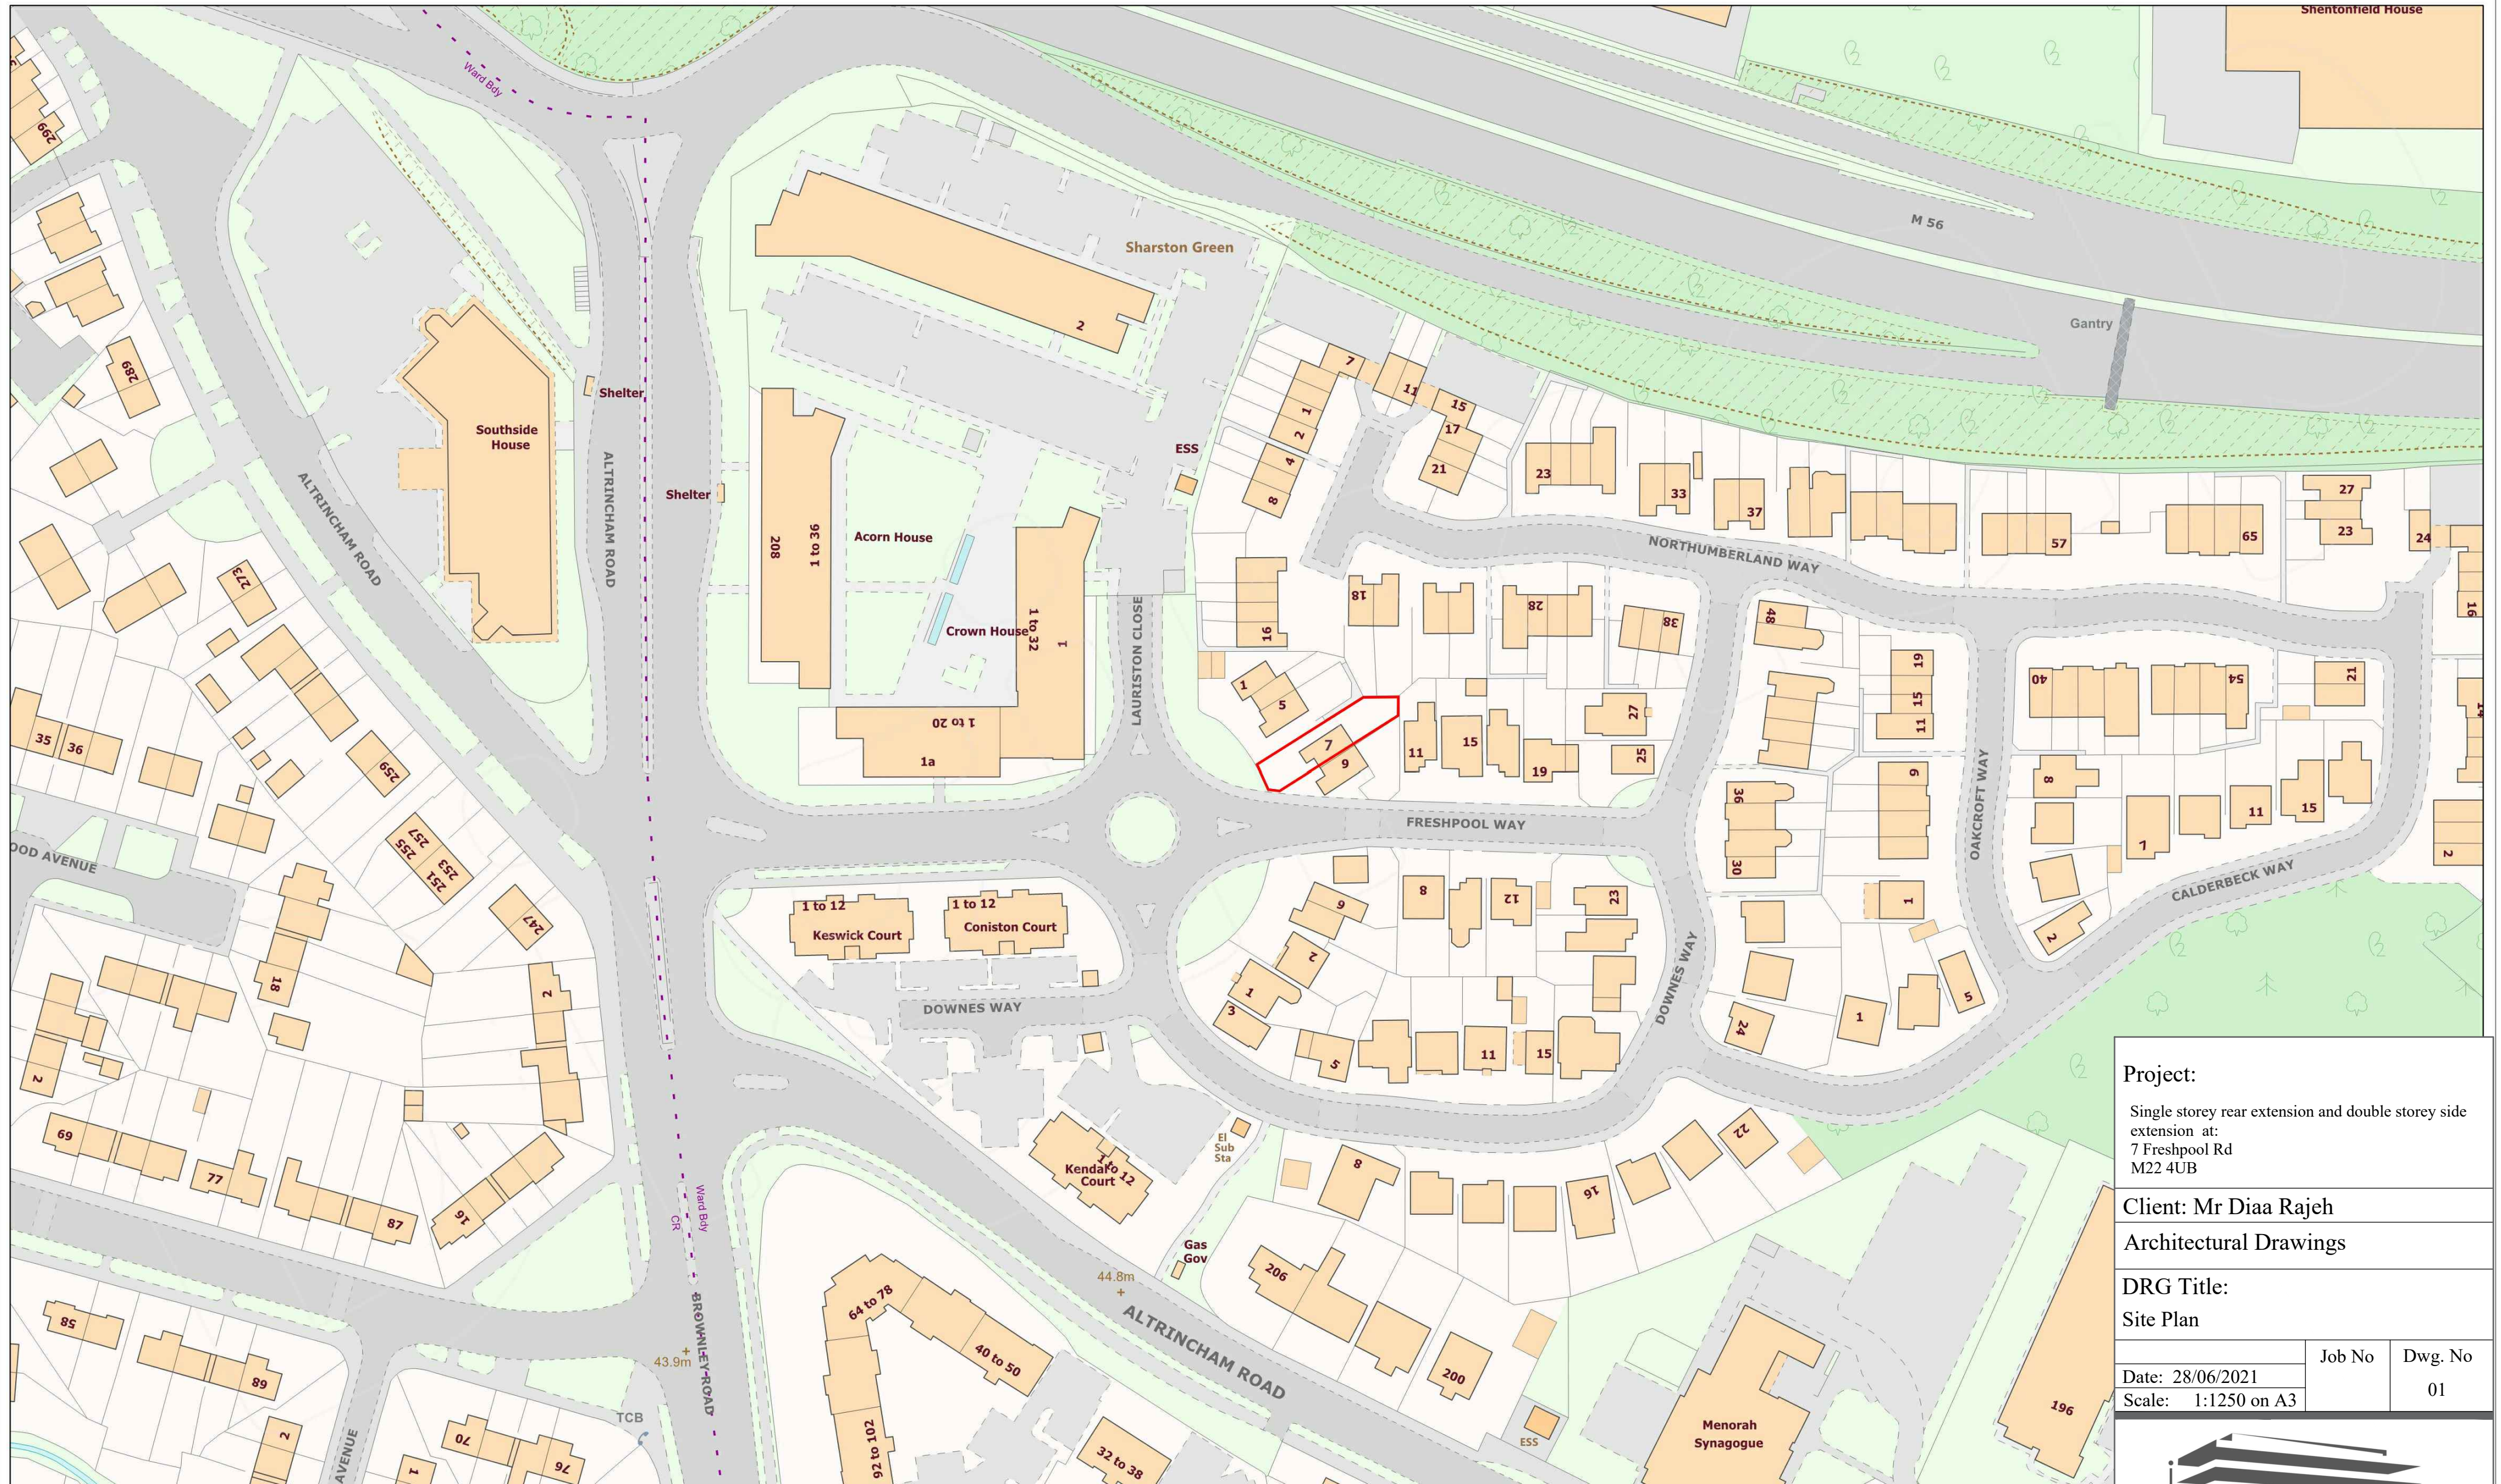

Project:
Single storey rear extension and double storey side extension at:
7 Freshpool Rd
M22 4UB

Client: Mr Diao Rajeh

Architectural Drawings

DRG Title:
Site Plan

Date: 28/06/2021	Job No	Dwg. No
Scale: 1:1250 on A3		01

Email: Info@spire-db.co.uk
Web: www.spire-db.co.uk Tel: 075 87719118

