


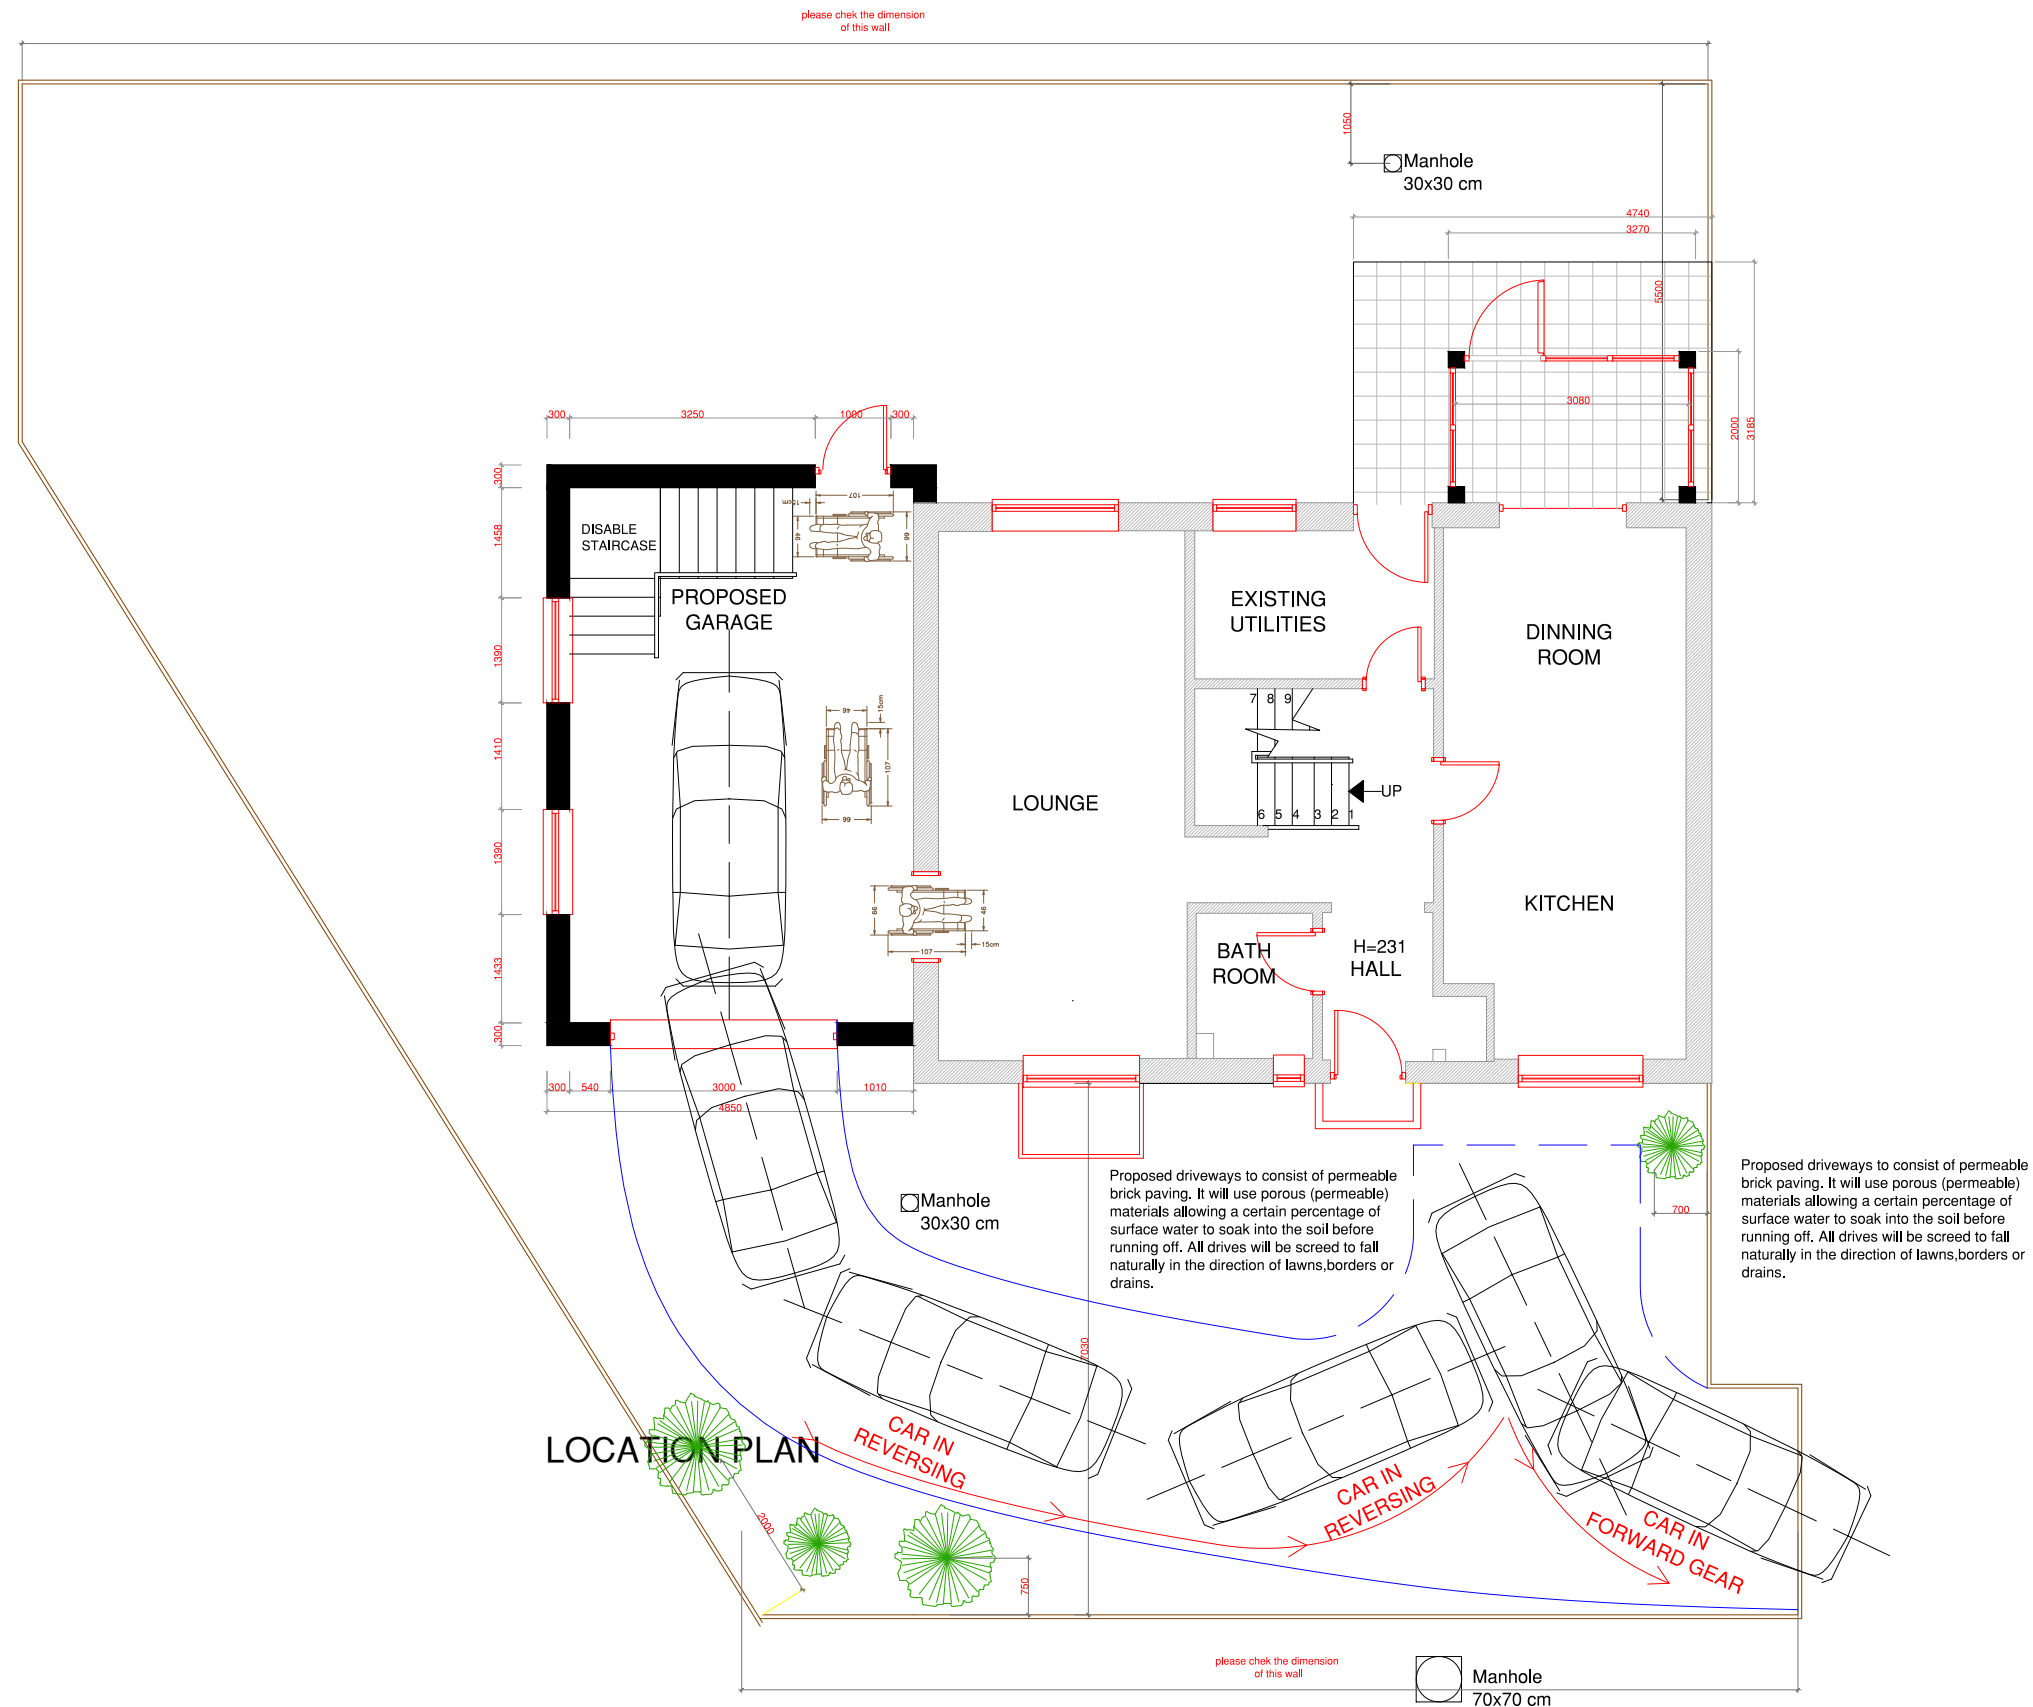

Notes:

NOTES

REV:	DESCRIPTION:	BY:	DATE:
------	--------------	-----	-------



Arch Designs
Don't just dream it,
let us design it!
www.archdesigns.co.uk

CLIENT:	AKMAL KHAN 12 Dunsmore Close Manchester M16 7EW		
ARCHITECT:	MR REUBEN RAMELIZE ARCH DESIGNS, WILSONS PARK C/O MAS MONSALL ROAD MANCHESTER M40 8WN		
DRAWN:	CHECKED:	DATE:	REVISION:
REUBEN	checked	JUNE 2021	---
PROJECT NAME:	SMALL CONSERVATORY AND JULIET BALCONIES.		
DRAWING TITLE:	SITE PLAN		
SCALE:	SHEET SIZE:	SHEET NO:	
1:100	A3	05	
PROJECT NO:	STATUS:		
2020/00	PLANNING ONLY		
DRAWING NO:	A3/05		