




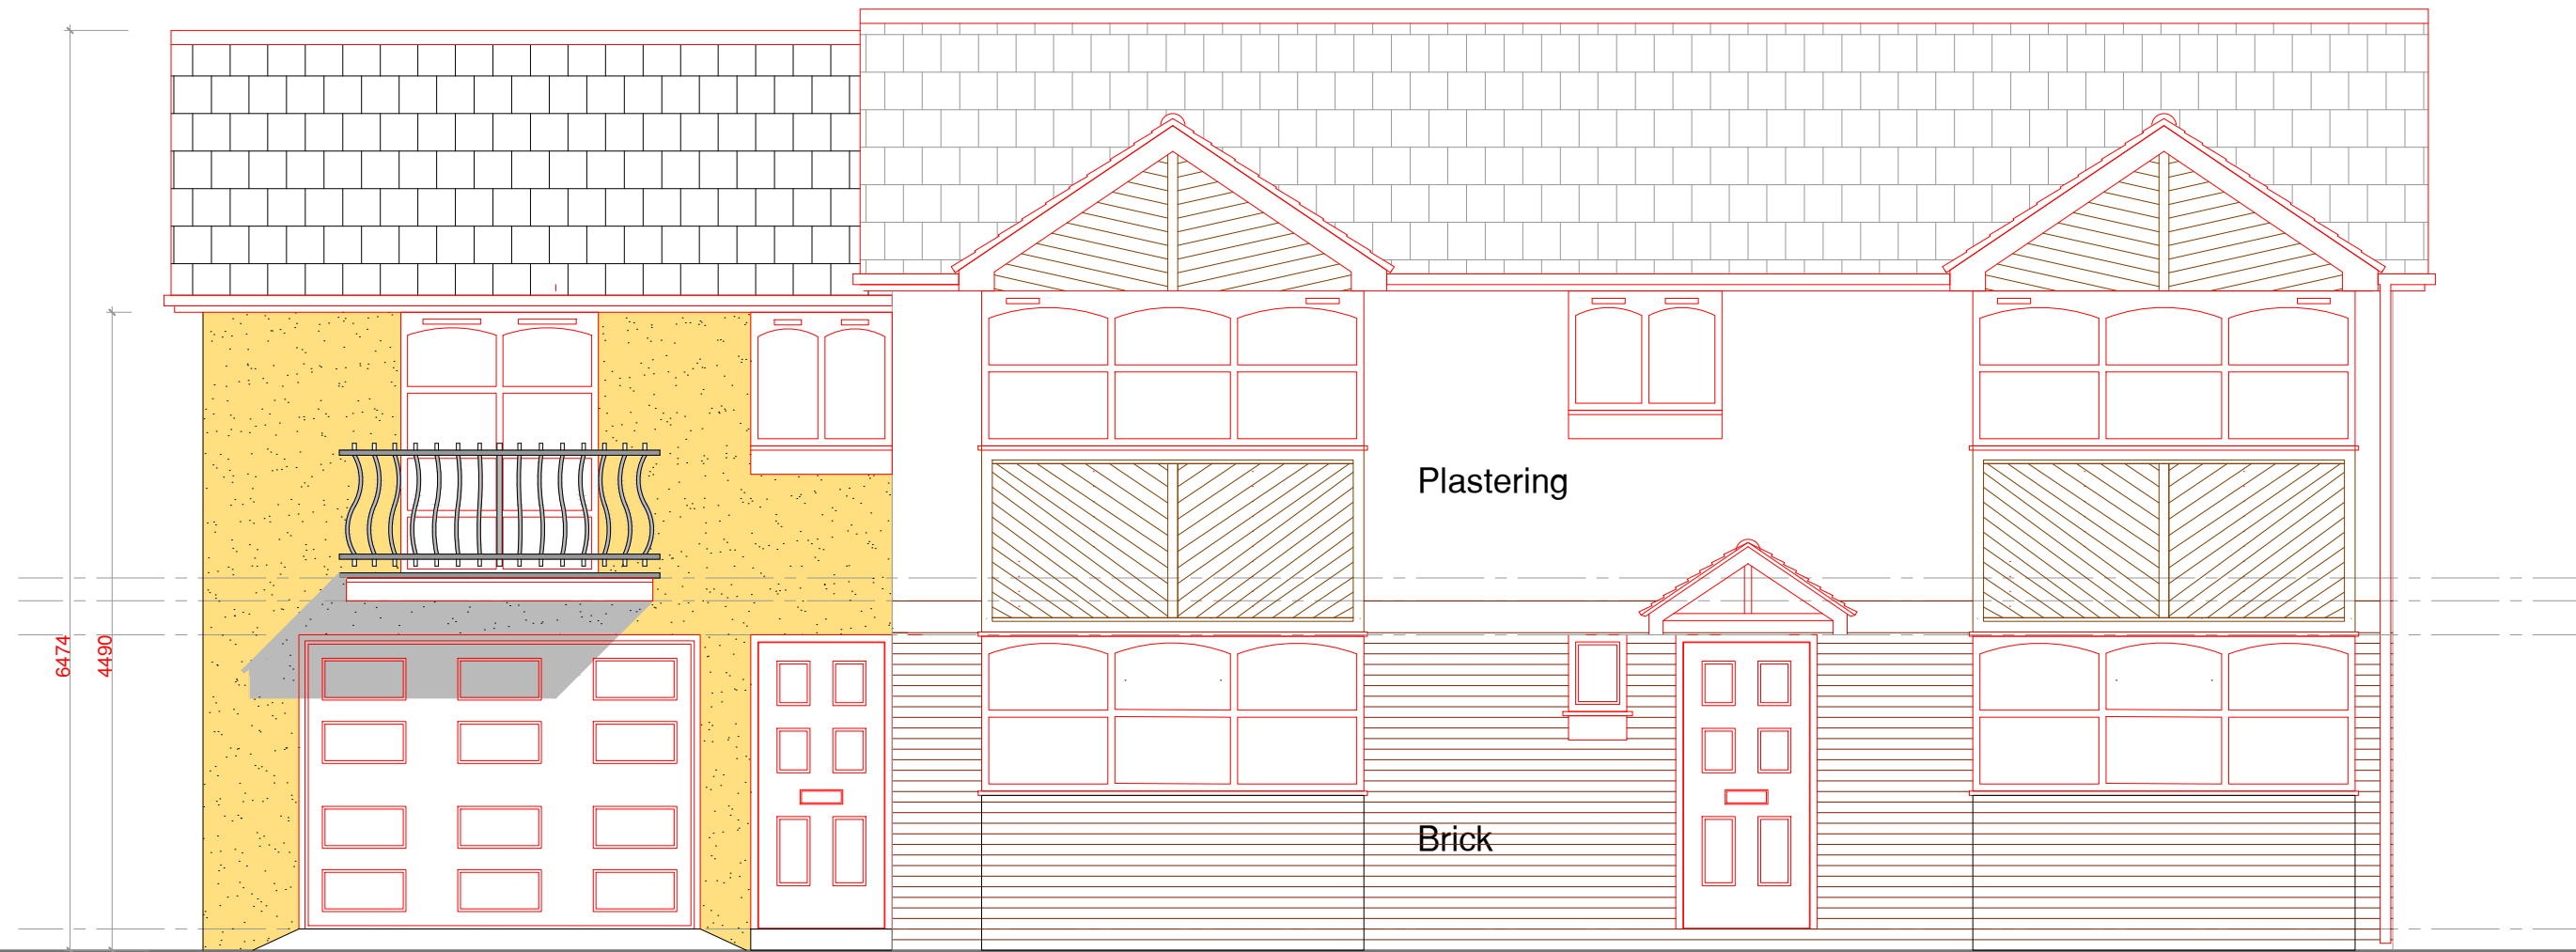

PROPOSED FRONT ELEVATION

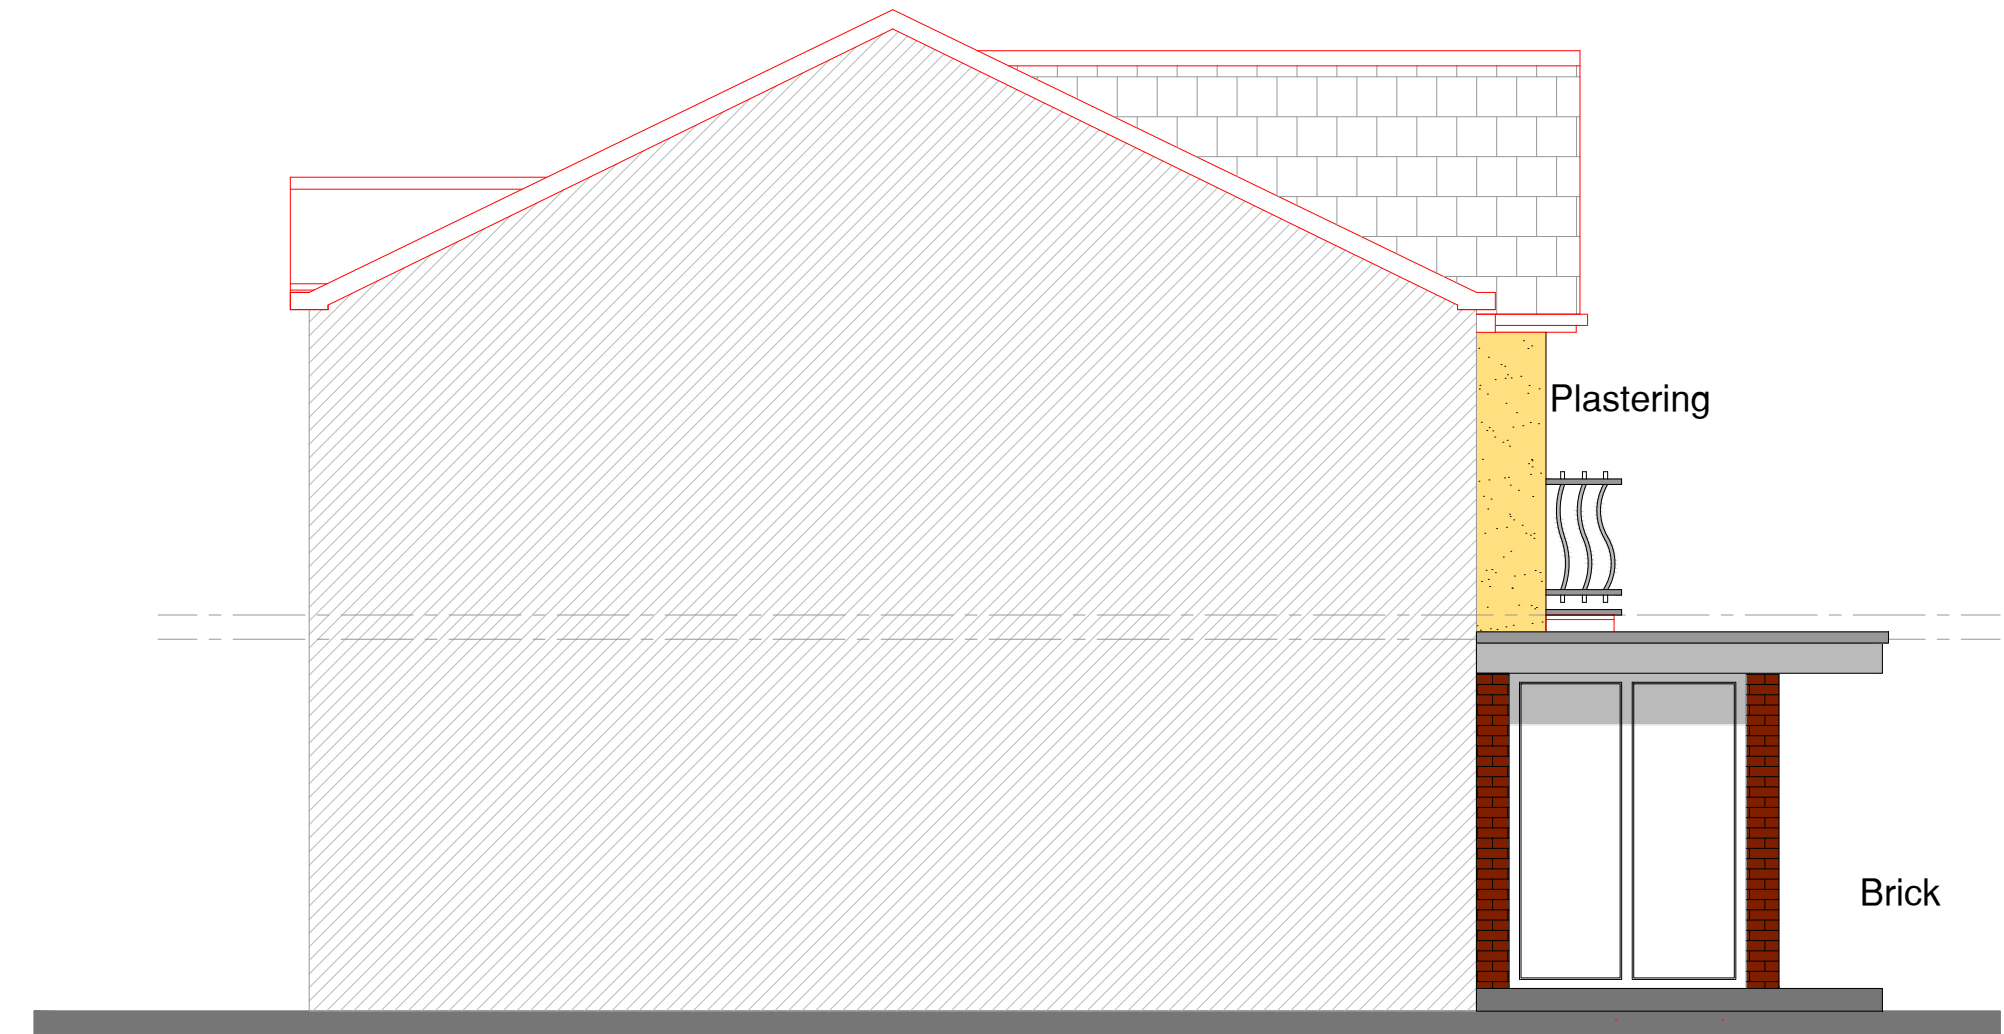

PROPOSED SIDE ELEVATION

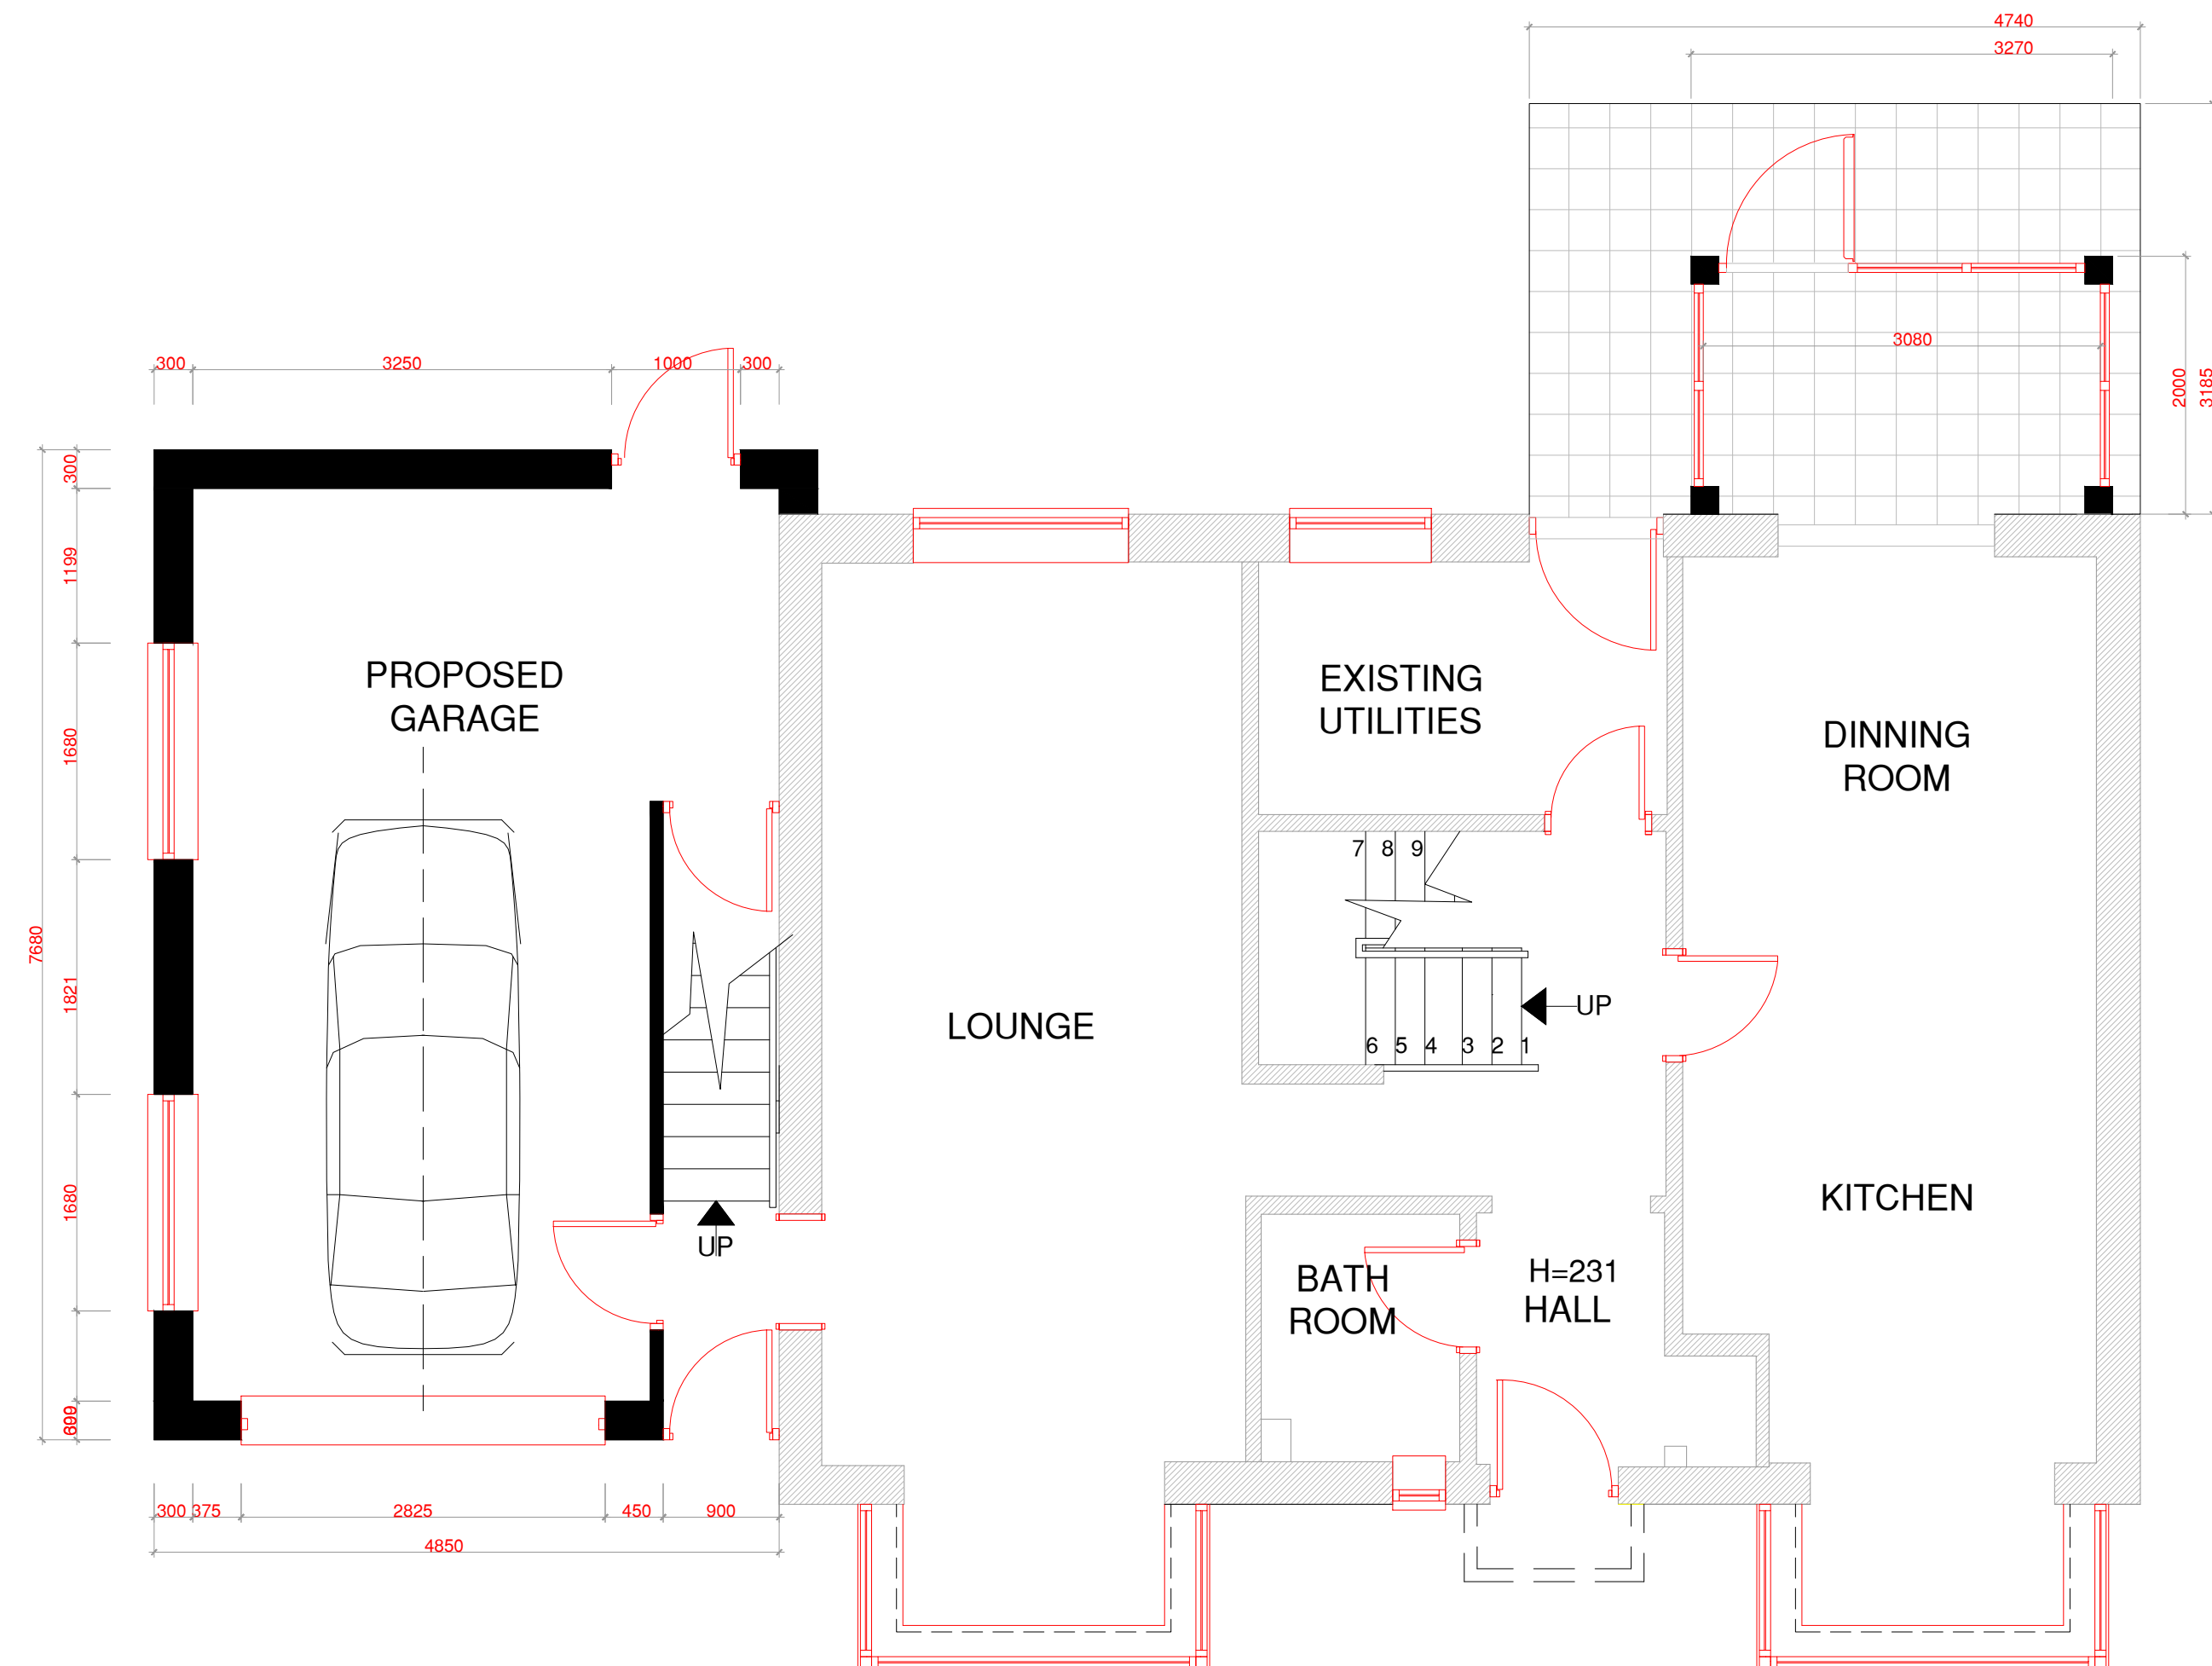

PROPOSED GROUND FLOOR PLAN

Notes:

NOTES

| REV | DESCRIPTION | BY   | DATE  |
|-----|-------------|------|-------|
| ..  | *****       | ---  | ----- |
| --- | *****       | ---- | ----- |



**Arch Designs**

*Don't just dream it,  
let us design it!*

**ARCH DESIGNS** [www.archdesigns.co.uk](http://www.archdesigns.co.uk)

CLIENT:  
**AKMAL KHAN**  
12 Dunsmore Close  
Manchester  
M16 7EW

ARCHITECT:  
**MR REUBEN RAMELIZE**  
ARCH DESIGNS, WILSONS PARK C/O MAS  
MONSALL ROAD  
MANCHESTER M40 8WN

DRAWN: **REUBEN** CHECKED: **checked** DATE: **JUNE 2021** REVISION: **---**

PROJECT NAME:  
**SMALL CONSERVATORY  
AND JULIET BALCONIES.**

DRAWING TITLE:  
**PROPOSED PLANS  
AND ELEVATIONS**

SCALE: **1:50** SHEET SIZE: **A1** SHEET NO.: **03**

PROJECT NO.: **2020/24** STATUS: **PLANNING ONLY**

DRAWING NO.: **A1/03**