


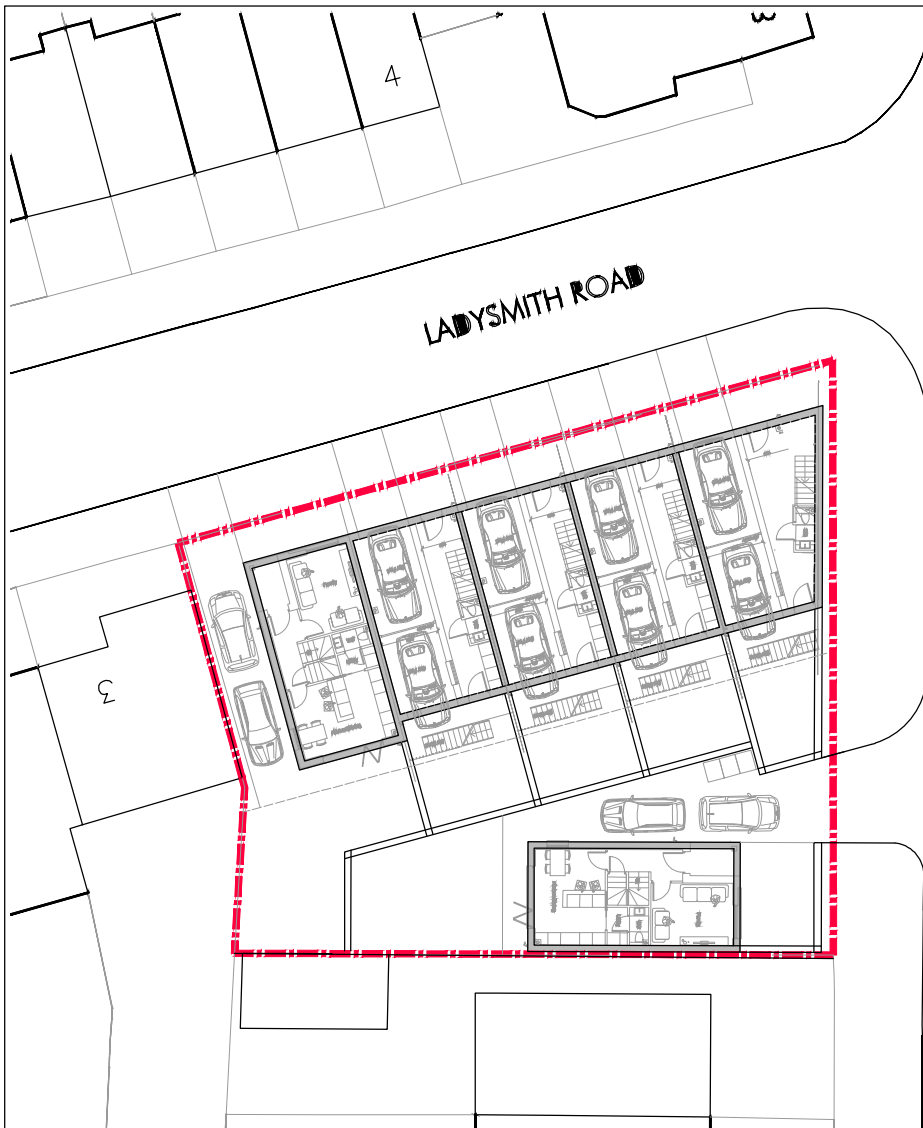

CALDERPEEL.COM

© CALDERPEEL PARTNERSHIP LTD

NOTES DO NOT SCALE FROM THIS DRAWING

REV. DESCRIPTION DATE DRAWN

1. Typographical errors to be made 07/07/18 HP

ACCOMMODATION SCHEDULE

4no, 3bed (3 Storey)
2850mm floor-to-floor
GF 16,5m²/178HP (incl. garage)
FF 42,5m²/457HP
SF 42,5m²/457HP
Total 101,5m²/1092HP

2no, 3bed (3 Storey)
2850mm floor-to-floor
GF 39,4m²/424HP
FF 42,2m²/454HP
SF 39,4m²/424HP
Total 121,0m²/1302HP

Total - 6no. Houses
12no. Car parking spaces (200%)

CHESBIRE
100 High St
Market Court
300 St. Clements St
Altrincham
WA14 4JH
0161 999 7480

3/1/2017
100 High St
Altrincham
WA14 4JH
0161 999 7480

SCHOOL LANE, BIRREDALE

PROPOSED GROUND FLOOR PLAN
DRAWN: 18/07/18 BY: 129 A
DATE: 04/07/18
SCALE: 1:100 @ A3 DRAWING HP

CALDERPEEL
ARCHITECTS