






SOUTH WEST ELEVATION

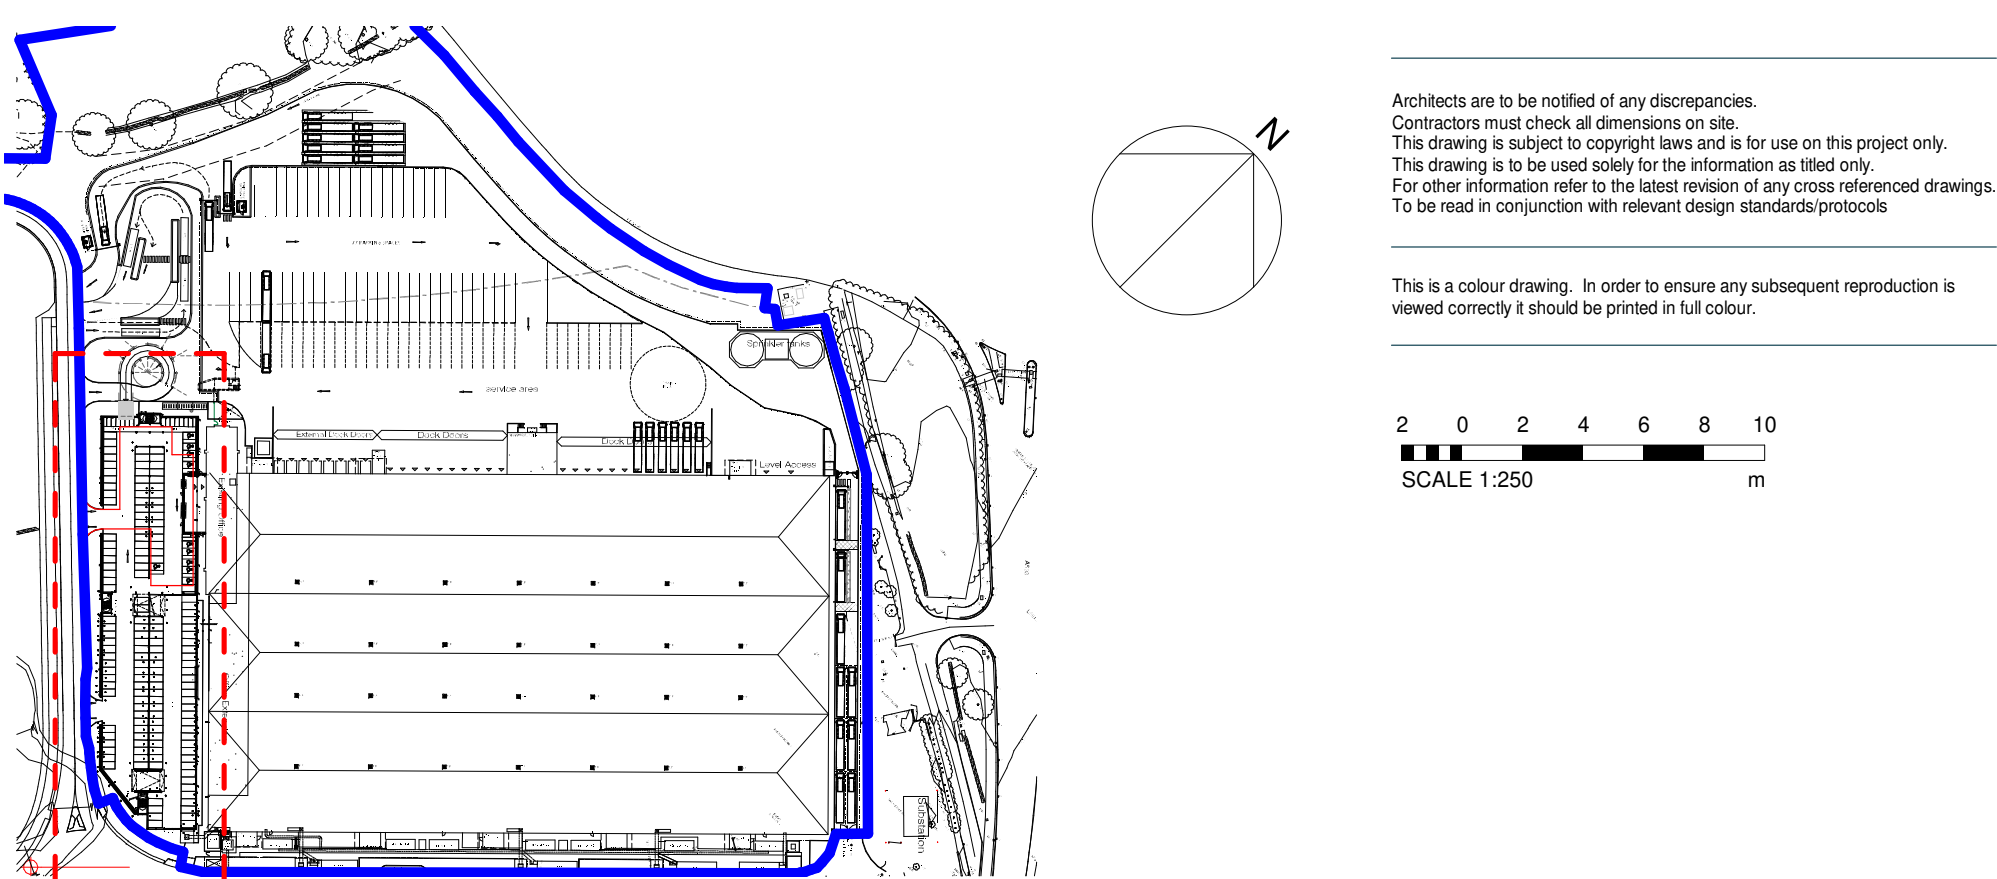


KEY PLAN
1 : 2500

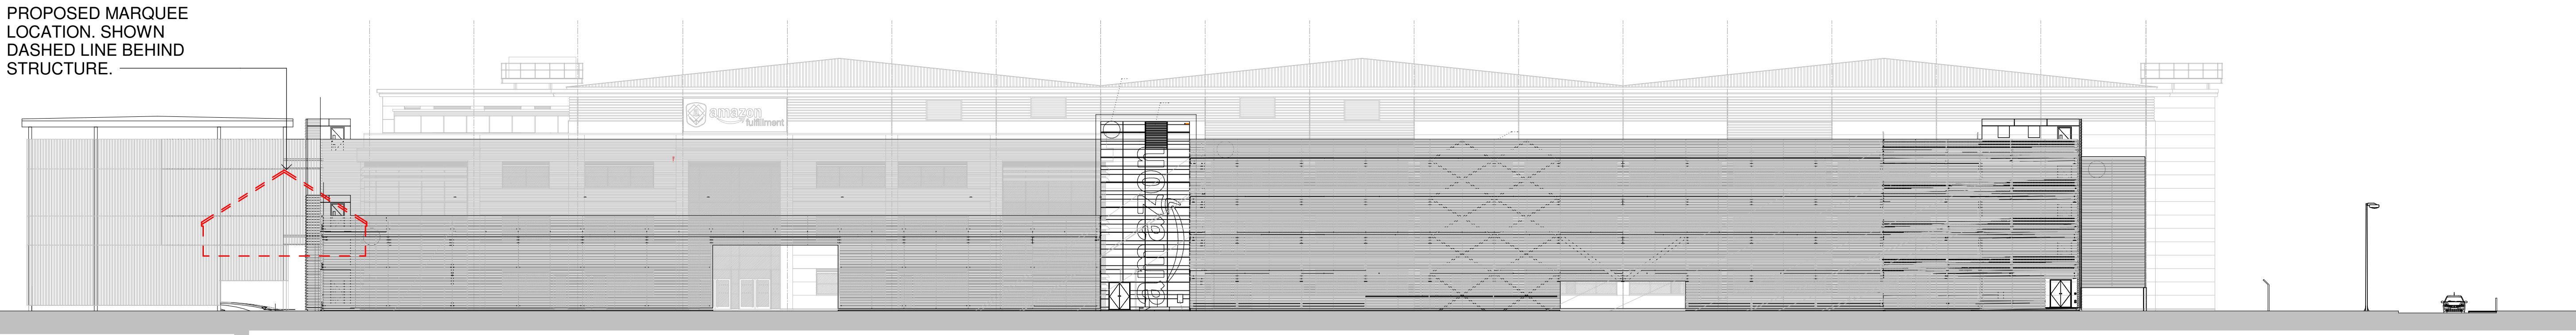


SOUTH WEST ELEVATION (SHOWING CAR PARK)

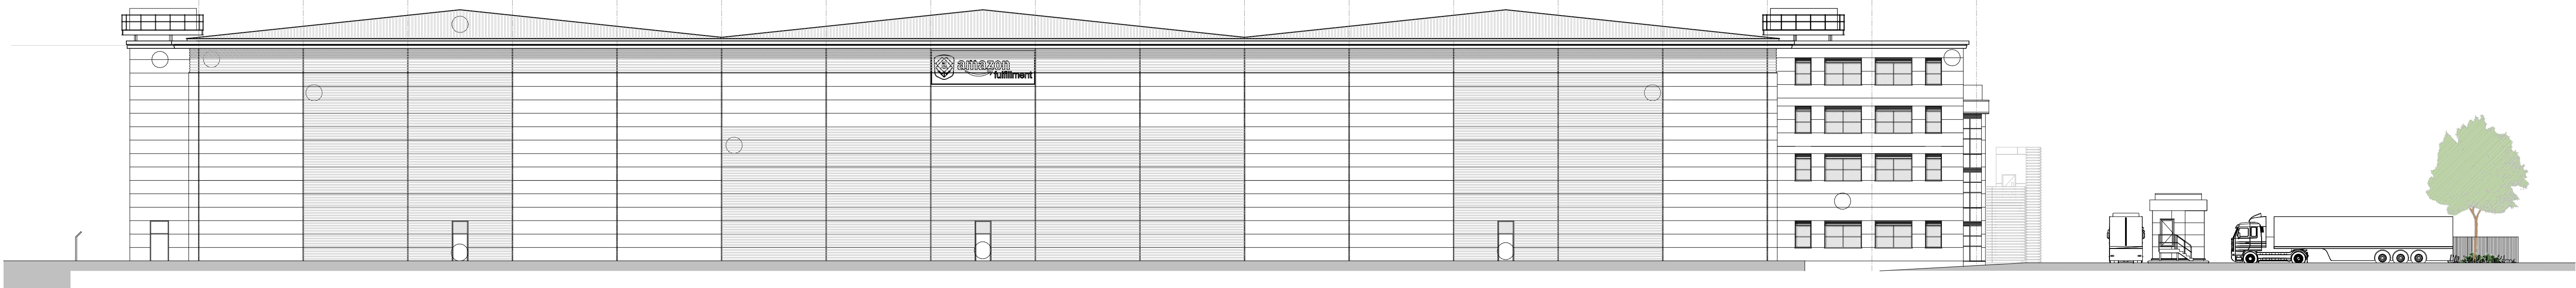

NORTH EAST ELEVATION

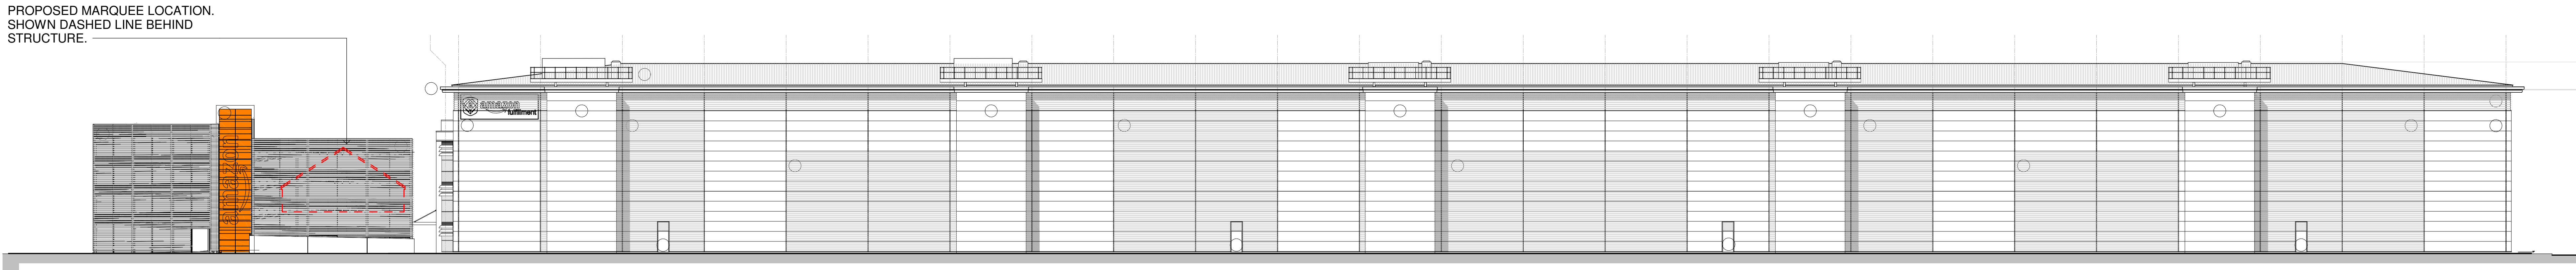

SOUTH EAST ELEVATION

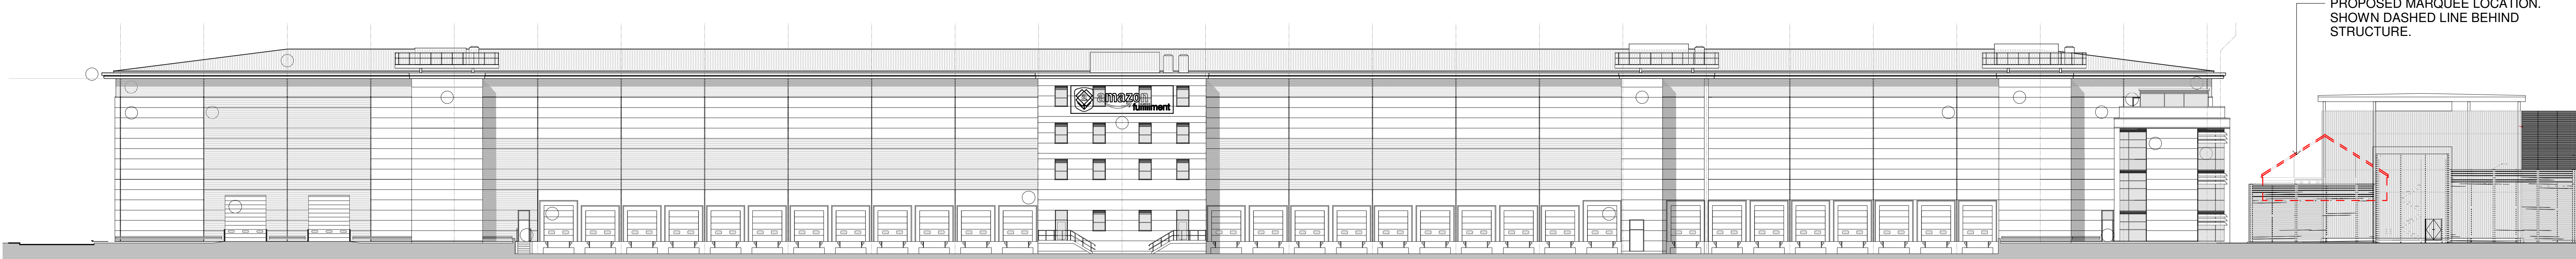

NORTH WEST ELEVATION TO SERVICE YARD

P3	AMENDED FOLLOWING FIRST PLAN COMMENTS	26.02.21	NW	CP
P2	PLANNING AMENDMENTS	23.02.21	NW	PW
P1	DISMAY PLANNING ISSUE FOR COMMENT	07.02.21	CP	PW
Rev	Description	Date	By	Old
Status	PLANNING			

SMR
SMALLEY MARSEY RISPIN
ARCHITECTS
Floor 2 - The Exchange - Station Parade - Harrogate - HG1 1TS
01423 707 757 admin@smrarchitects.co.uk

Project: MAN 1 - MANCHESTER Project Address: Manchester Airport, 6 Sunbank Ln, Altrincham M50 5AA

Client: **amazon**

Drawing Title									
PROPOSED PARKING DECK ELEVATIONS									
Proj Ref	Origin	Zone Level	Type	Rev	Rev	Rev	Rev	Rev	Rev
MAN 1 - SMR	03 - ZZ	DR - A	2006	AS	P3				
SMR Job Ref	Sheet	Scale	Notes	Drawn					
7441-09-2006	A0	NOTED	CP						