



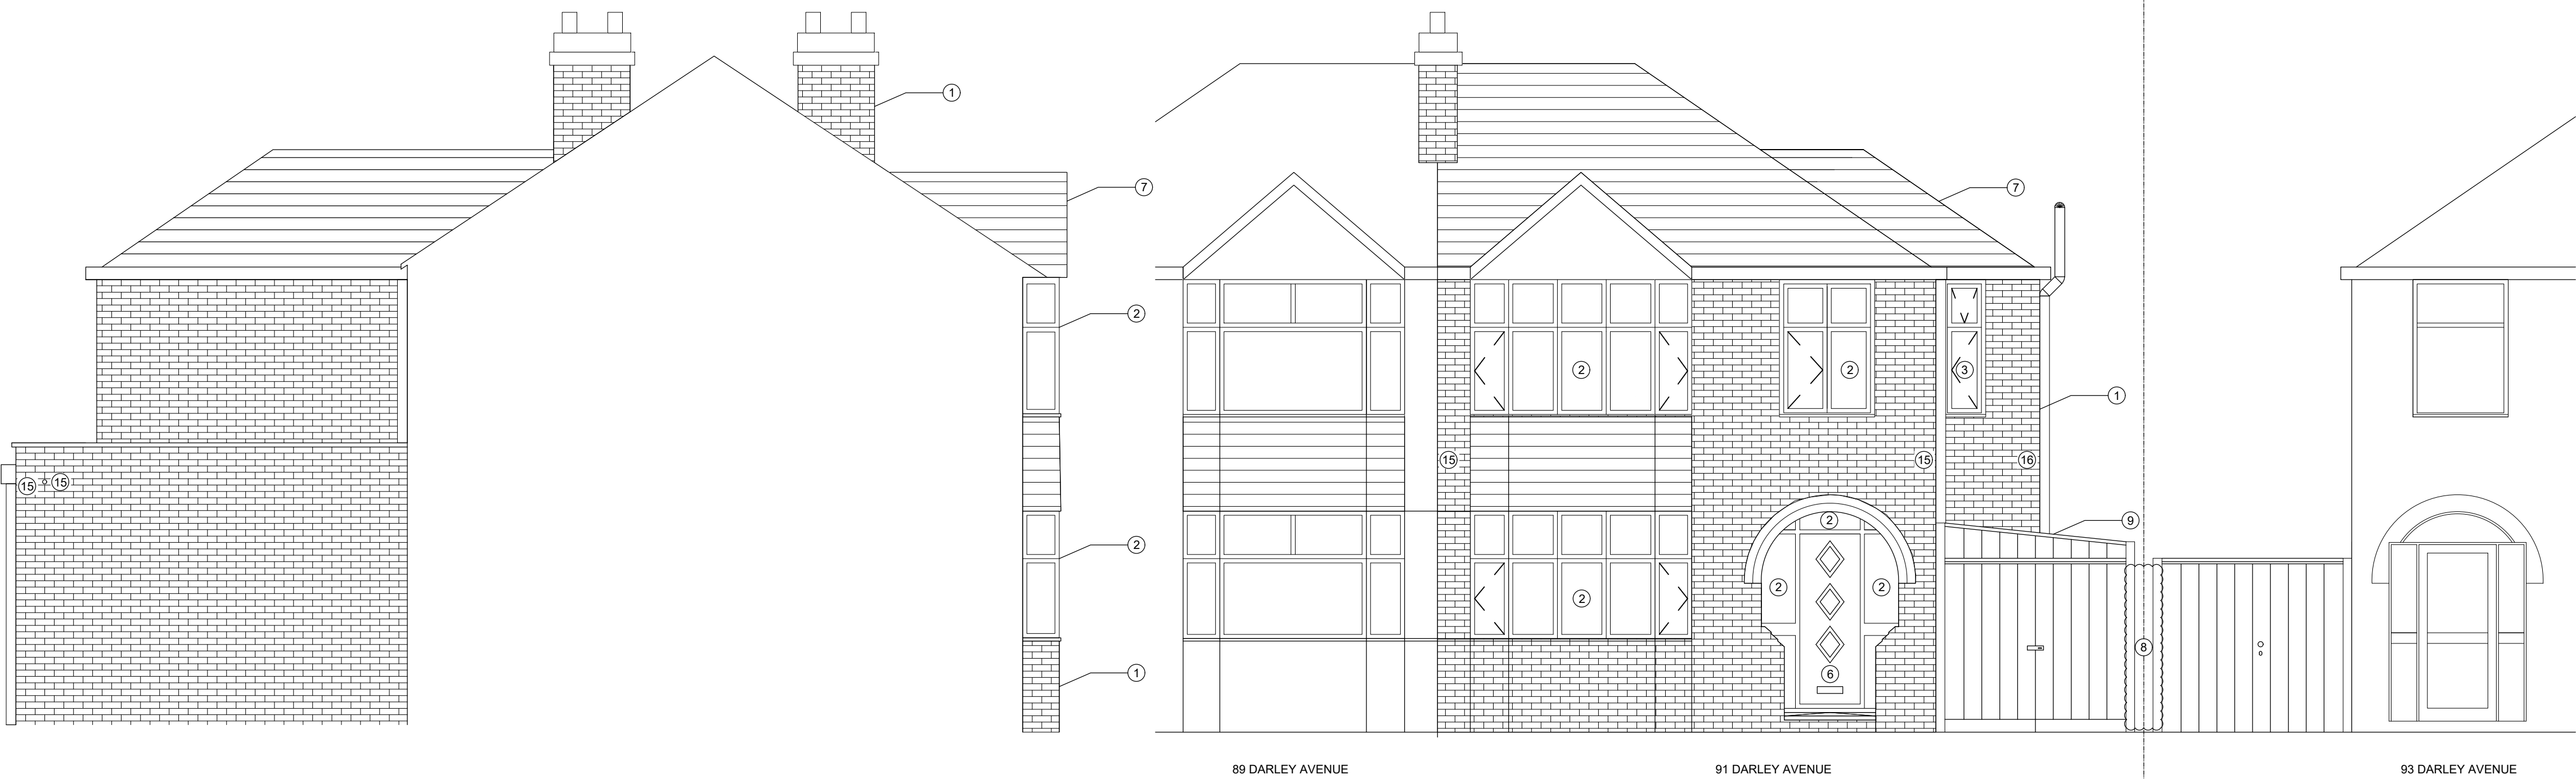

SIDE ELEVATION

FRONT ELEVATION

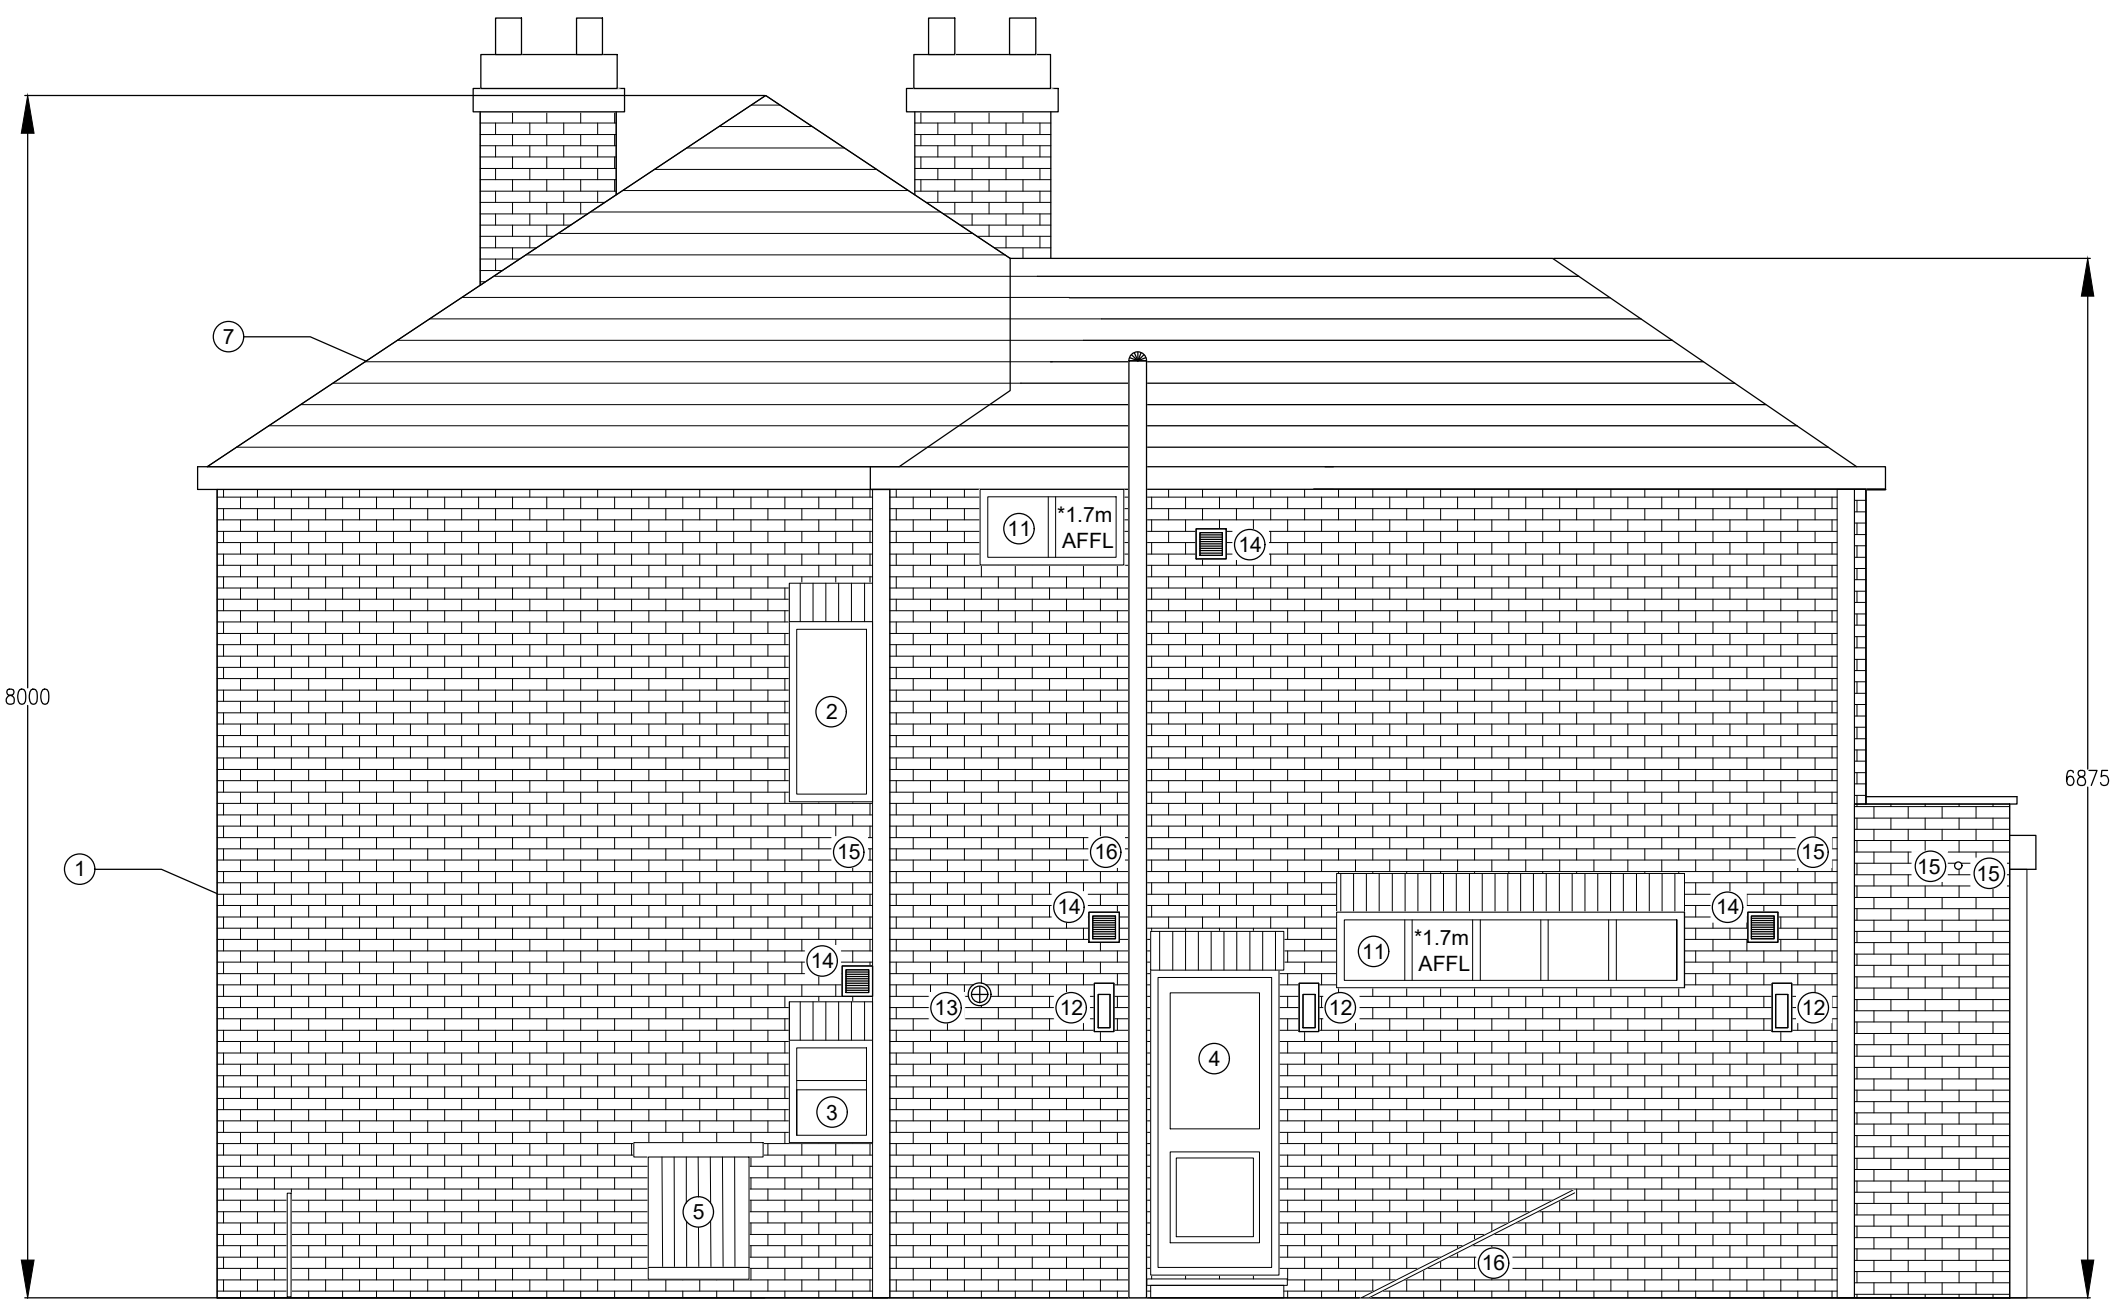

SIDE ELEVATION




REAR ELEVATION

NOTES

- 1: THIS DRAWING SHOULD BE READ IN CONJUNCTION WITH ALL OTHER SUBMITTED PLANNING DOCUMENTS.
 - 2: THIS DRAWING REMAINS SUBJECT TO ALL LOCAL AUTHORITY AND STATUTORY APPROVALS.
 - 3: DO NOT SCALE FROM DRAWING. WORK FROM FIGURED DIMENSIONS.
 - 4: ALL DIMENSIONS TO BE CHECKED ON-SITE PRIOR TO THE COMMENCEMENT OF ANY WORKS.
 - 5: IN THE EVENT OF ANY DISCREPANCY REFER ANY QUERY TO THE CONTRACT ADMINISTRATOR.
- STRUCTURAL SUPPORT ABOVE (TO BE AS PER STRUCTURAL ENGINEERS DETAILS)

LEGEND

- 1 RETAINED / NEW RED BRICK
- 2 RETAINED uPVC WINDOW (WHITE)
- 3 NEW uPVC WINDOW (WHITE)
- 4 NEW COMPOSITE DOOR (BLACK WITH OBSCURED GLASS)
- 5 RETAINED WOODEN DOOR (PAINTED WHITE)
- 6 RETAINED COMPOSITE DOOR (BLACK)
- 7 RETAINED / NEW TILED ROOF
- 8 RETAINED BOX HEDGE
- 9 RETAINED TIMBER GATE / LEAN-TO-CARPORT
- 10 NEW ALUMINUM FRAME DOOR (BLACK)
- 11 NEW ALUMINUM FRAME WINDOW (BLACK)
- 12 NEW EXTERNAL LIGHT (BLACK)
- 13 NEW FLUE TERMINATION
- 14 NEW EXTRACT VENTILATION LOUVRE (BLACK)
- 15 NEW RAINWATER DRAINAGE PIPEWORK (BLACK)
- 16 NEW ABOVE GROUND DRAINAGE PIPEWORK (BLACK)
- 17 NEW EPDM FLAT ROOF
- 18 COPING STONE

 

Date	Description	Rev	By
------	-------------	-----	----

Revision Description

Project:
91 Darley Avenue
Two Storey Home Extension

Drawing Title:
Proposed Elevations

Drawing Number:
91-AR-PR002

Revision: B
Date: 20/12/2021
Scale: 1:50
Drawn By: R Beagan
CAD Dwg File: -
Arch. Base Dwg: -

Issue Status:

For Planning