




Existing Front Elevation
1 : 50





Existing Rear Elevation
1 : 50




Existing West Side Elevation
1 : 50

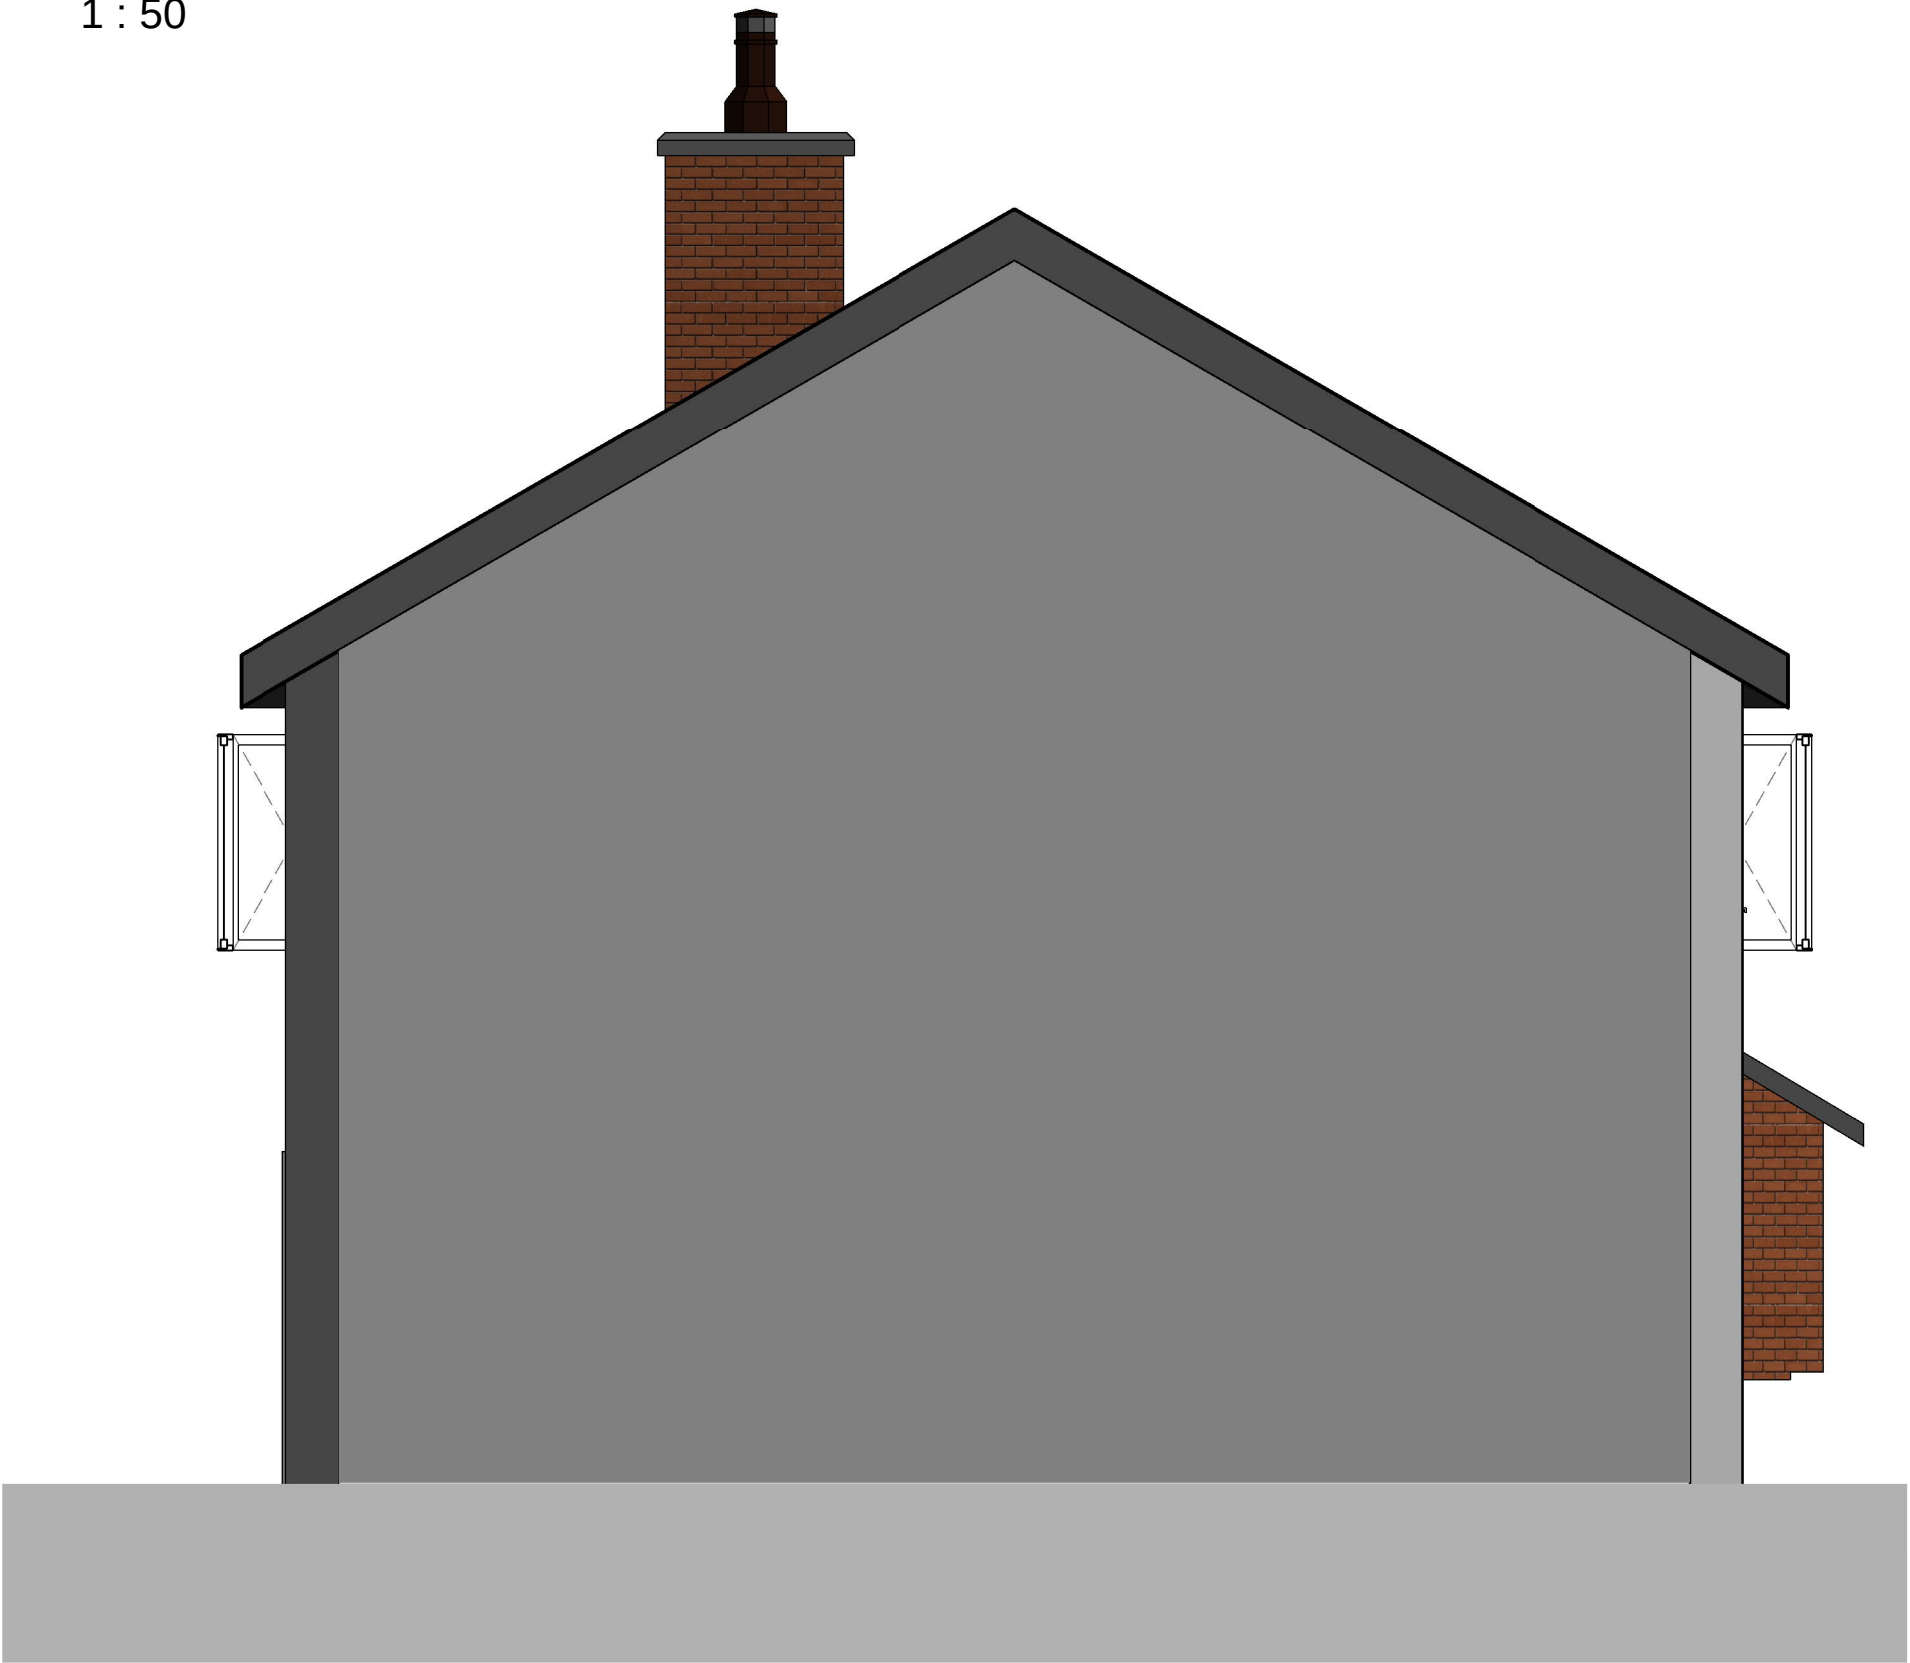

Existing East Side Elevation
1 : 50

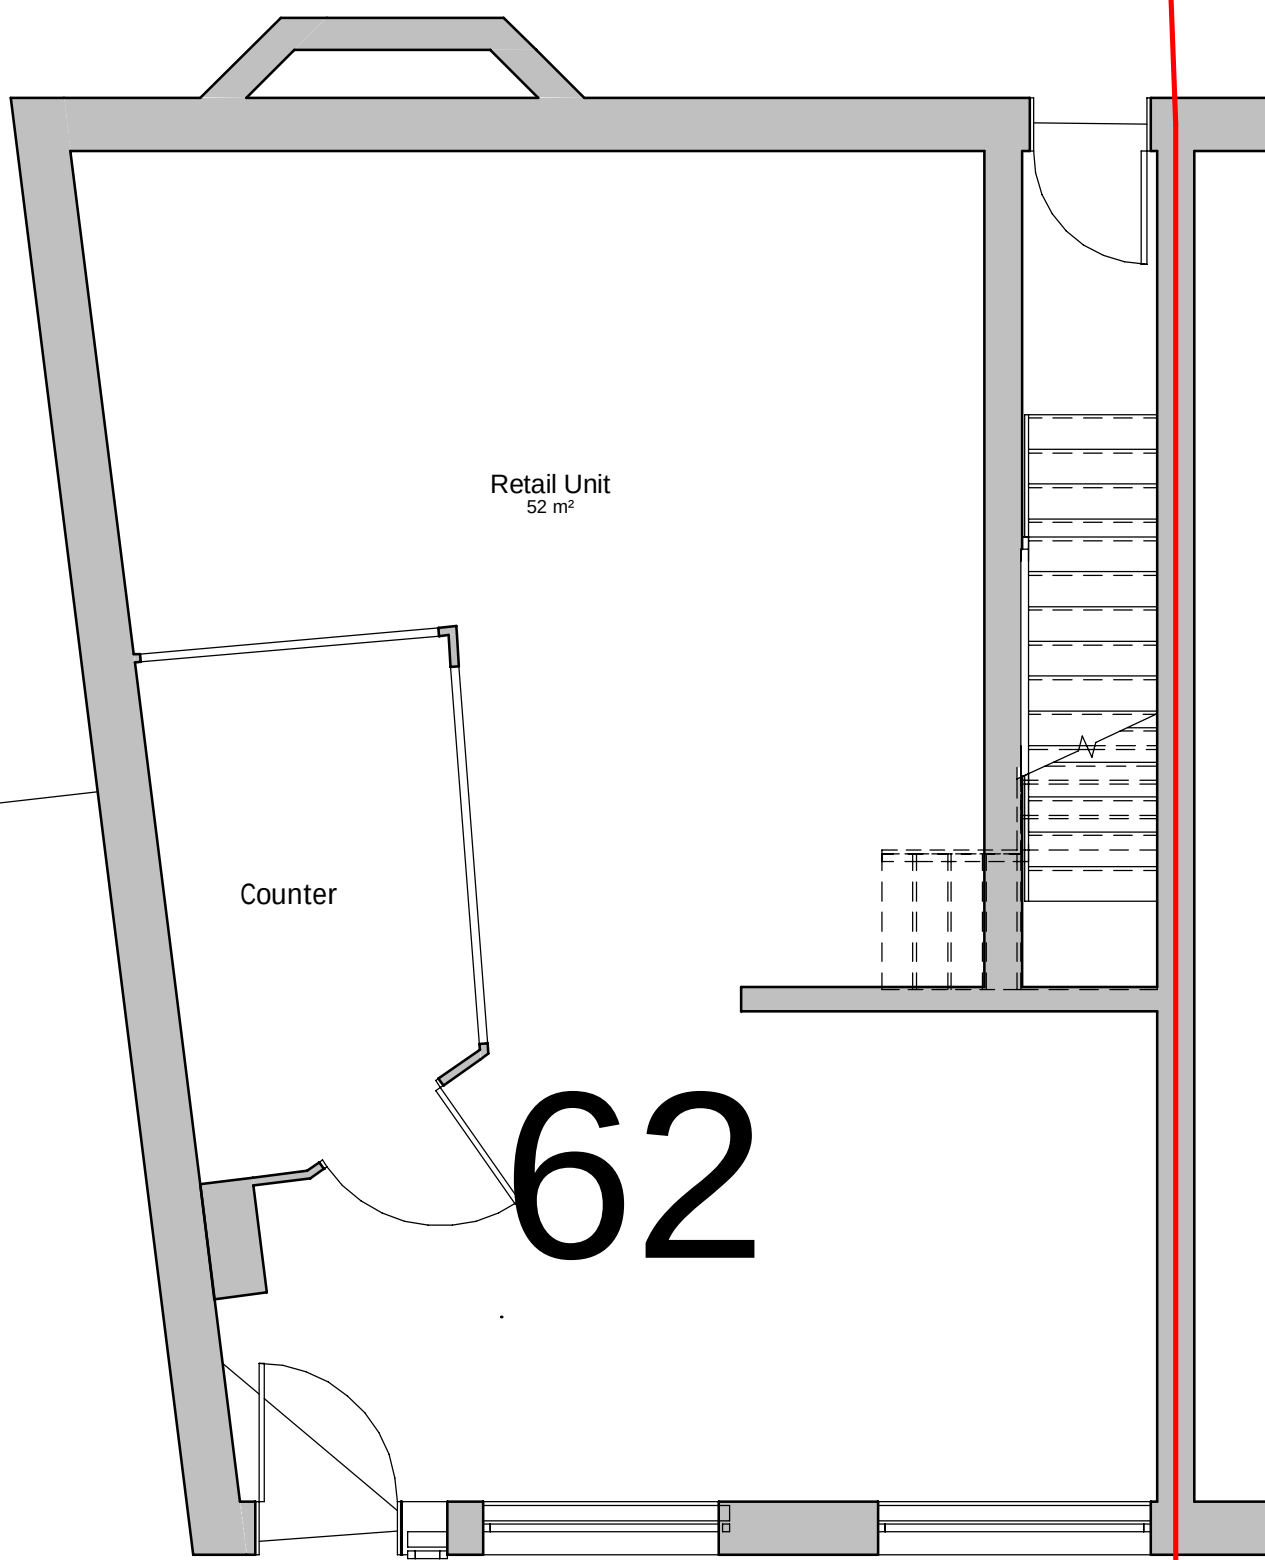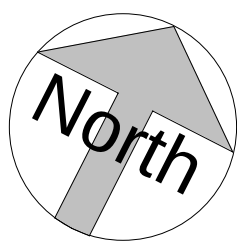

Ground Floor
1 : 50

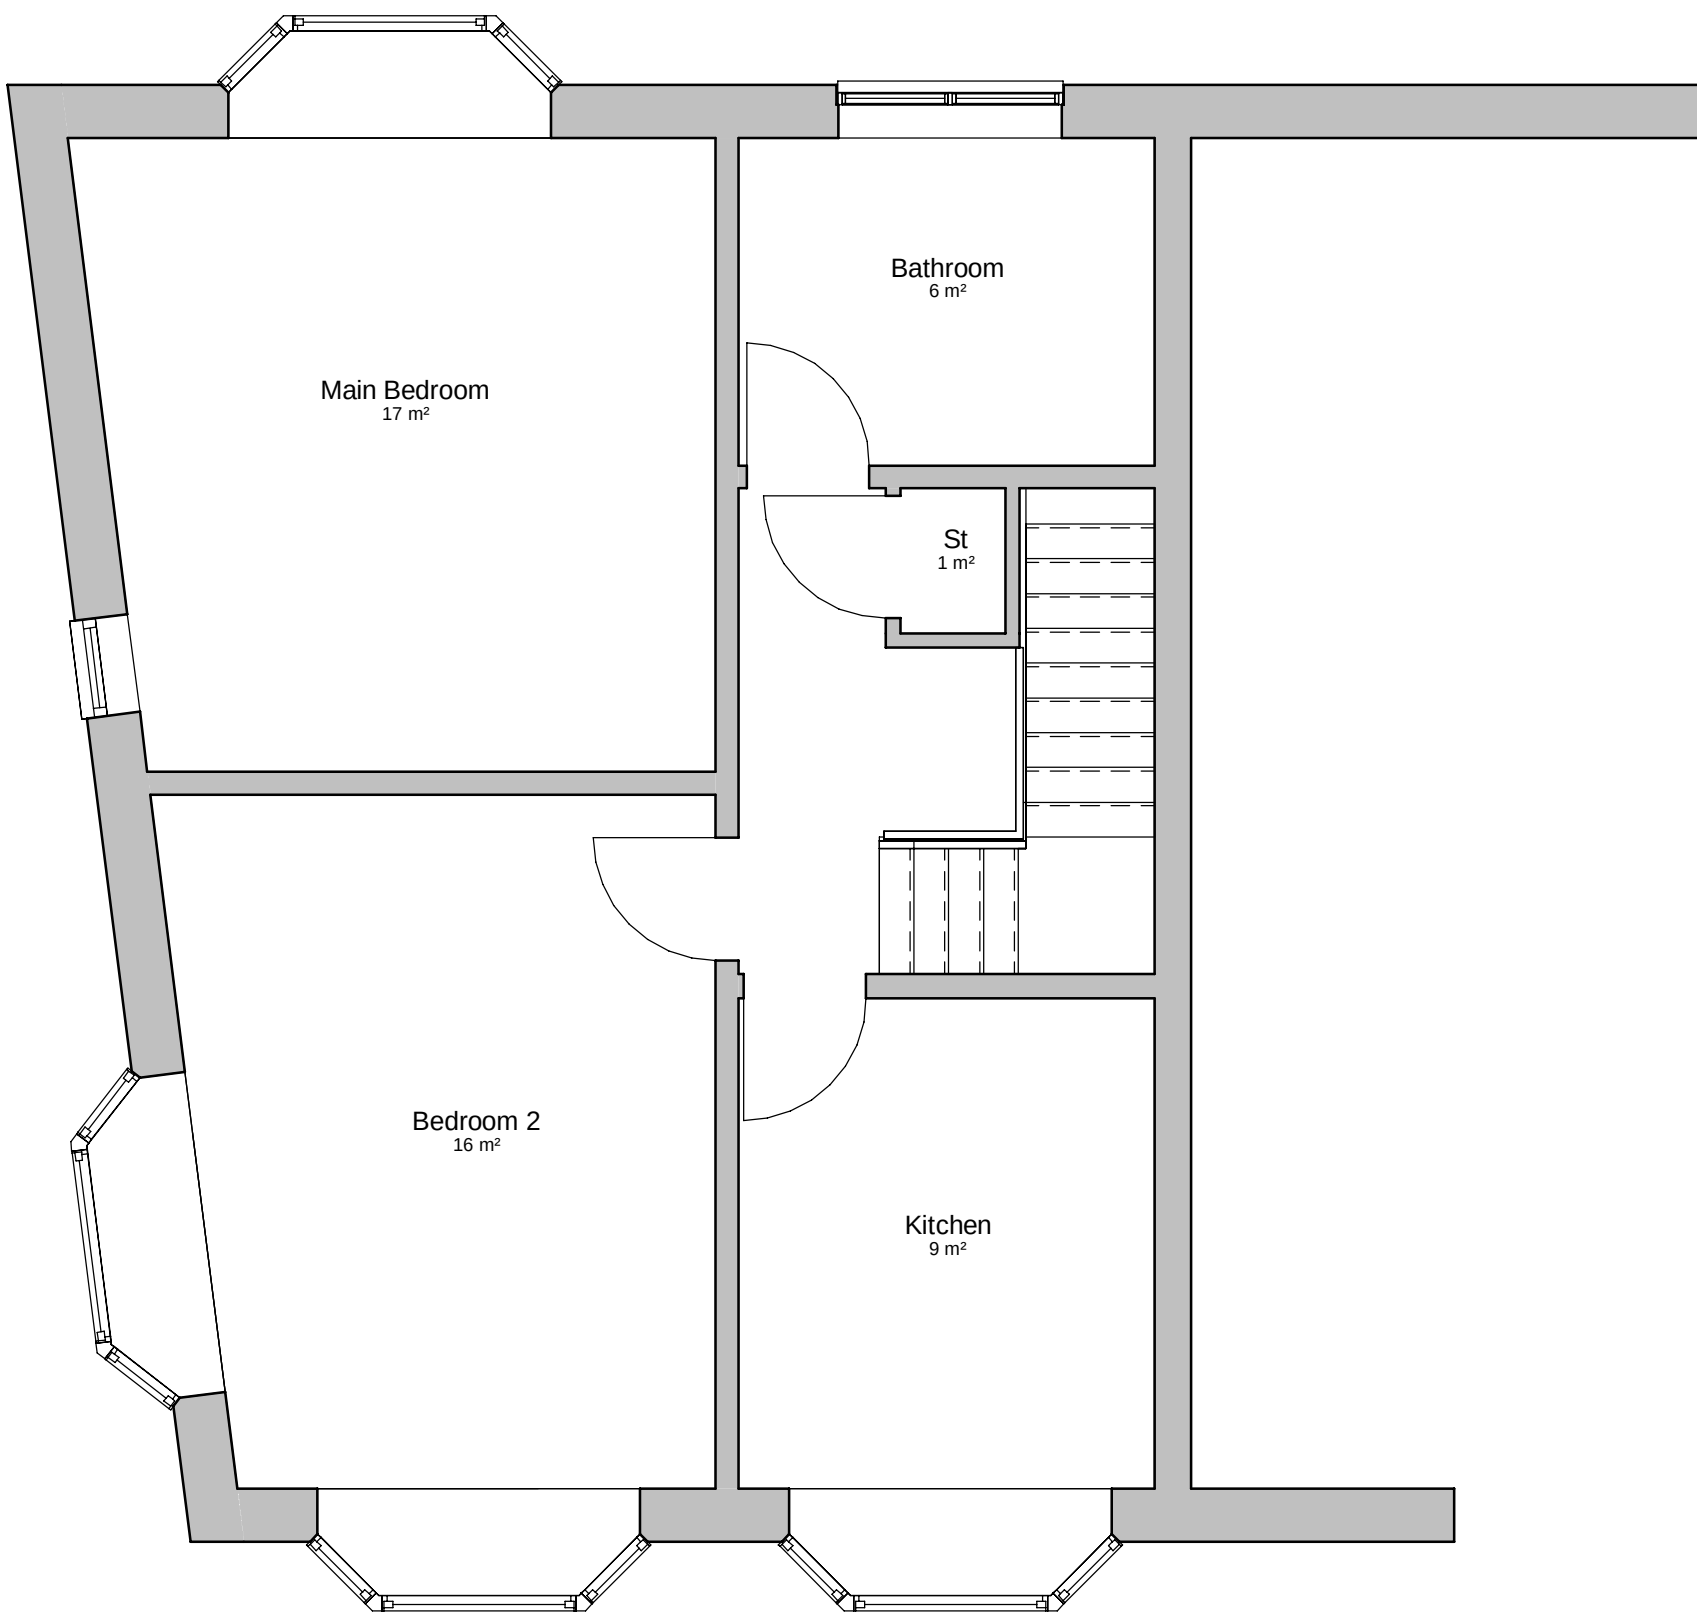

First Floor
1 : 50

DO NOT SCALE FROM THIS DRAWING
ALL DIMENSIONS MUST BE CHECKED ON SITE BY CONTRACTOR
PRIOR TO CONSTRUCTION

Rev	Date	Int	Description
Client: Mr Abbas Mohammed			
Project: 62 Burton Road			
Description: Existing Plans and Elevations			
Drawn By: OK	Date: 14/11/21	Scale @ A1: 1 : 50	
Job No: 167	Drawing No: P104	Rev:	