




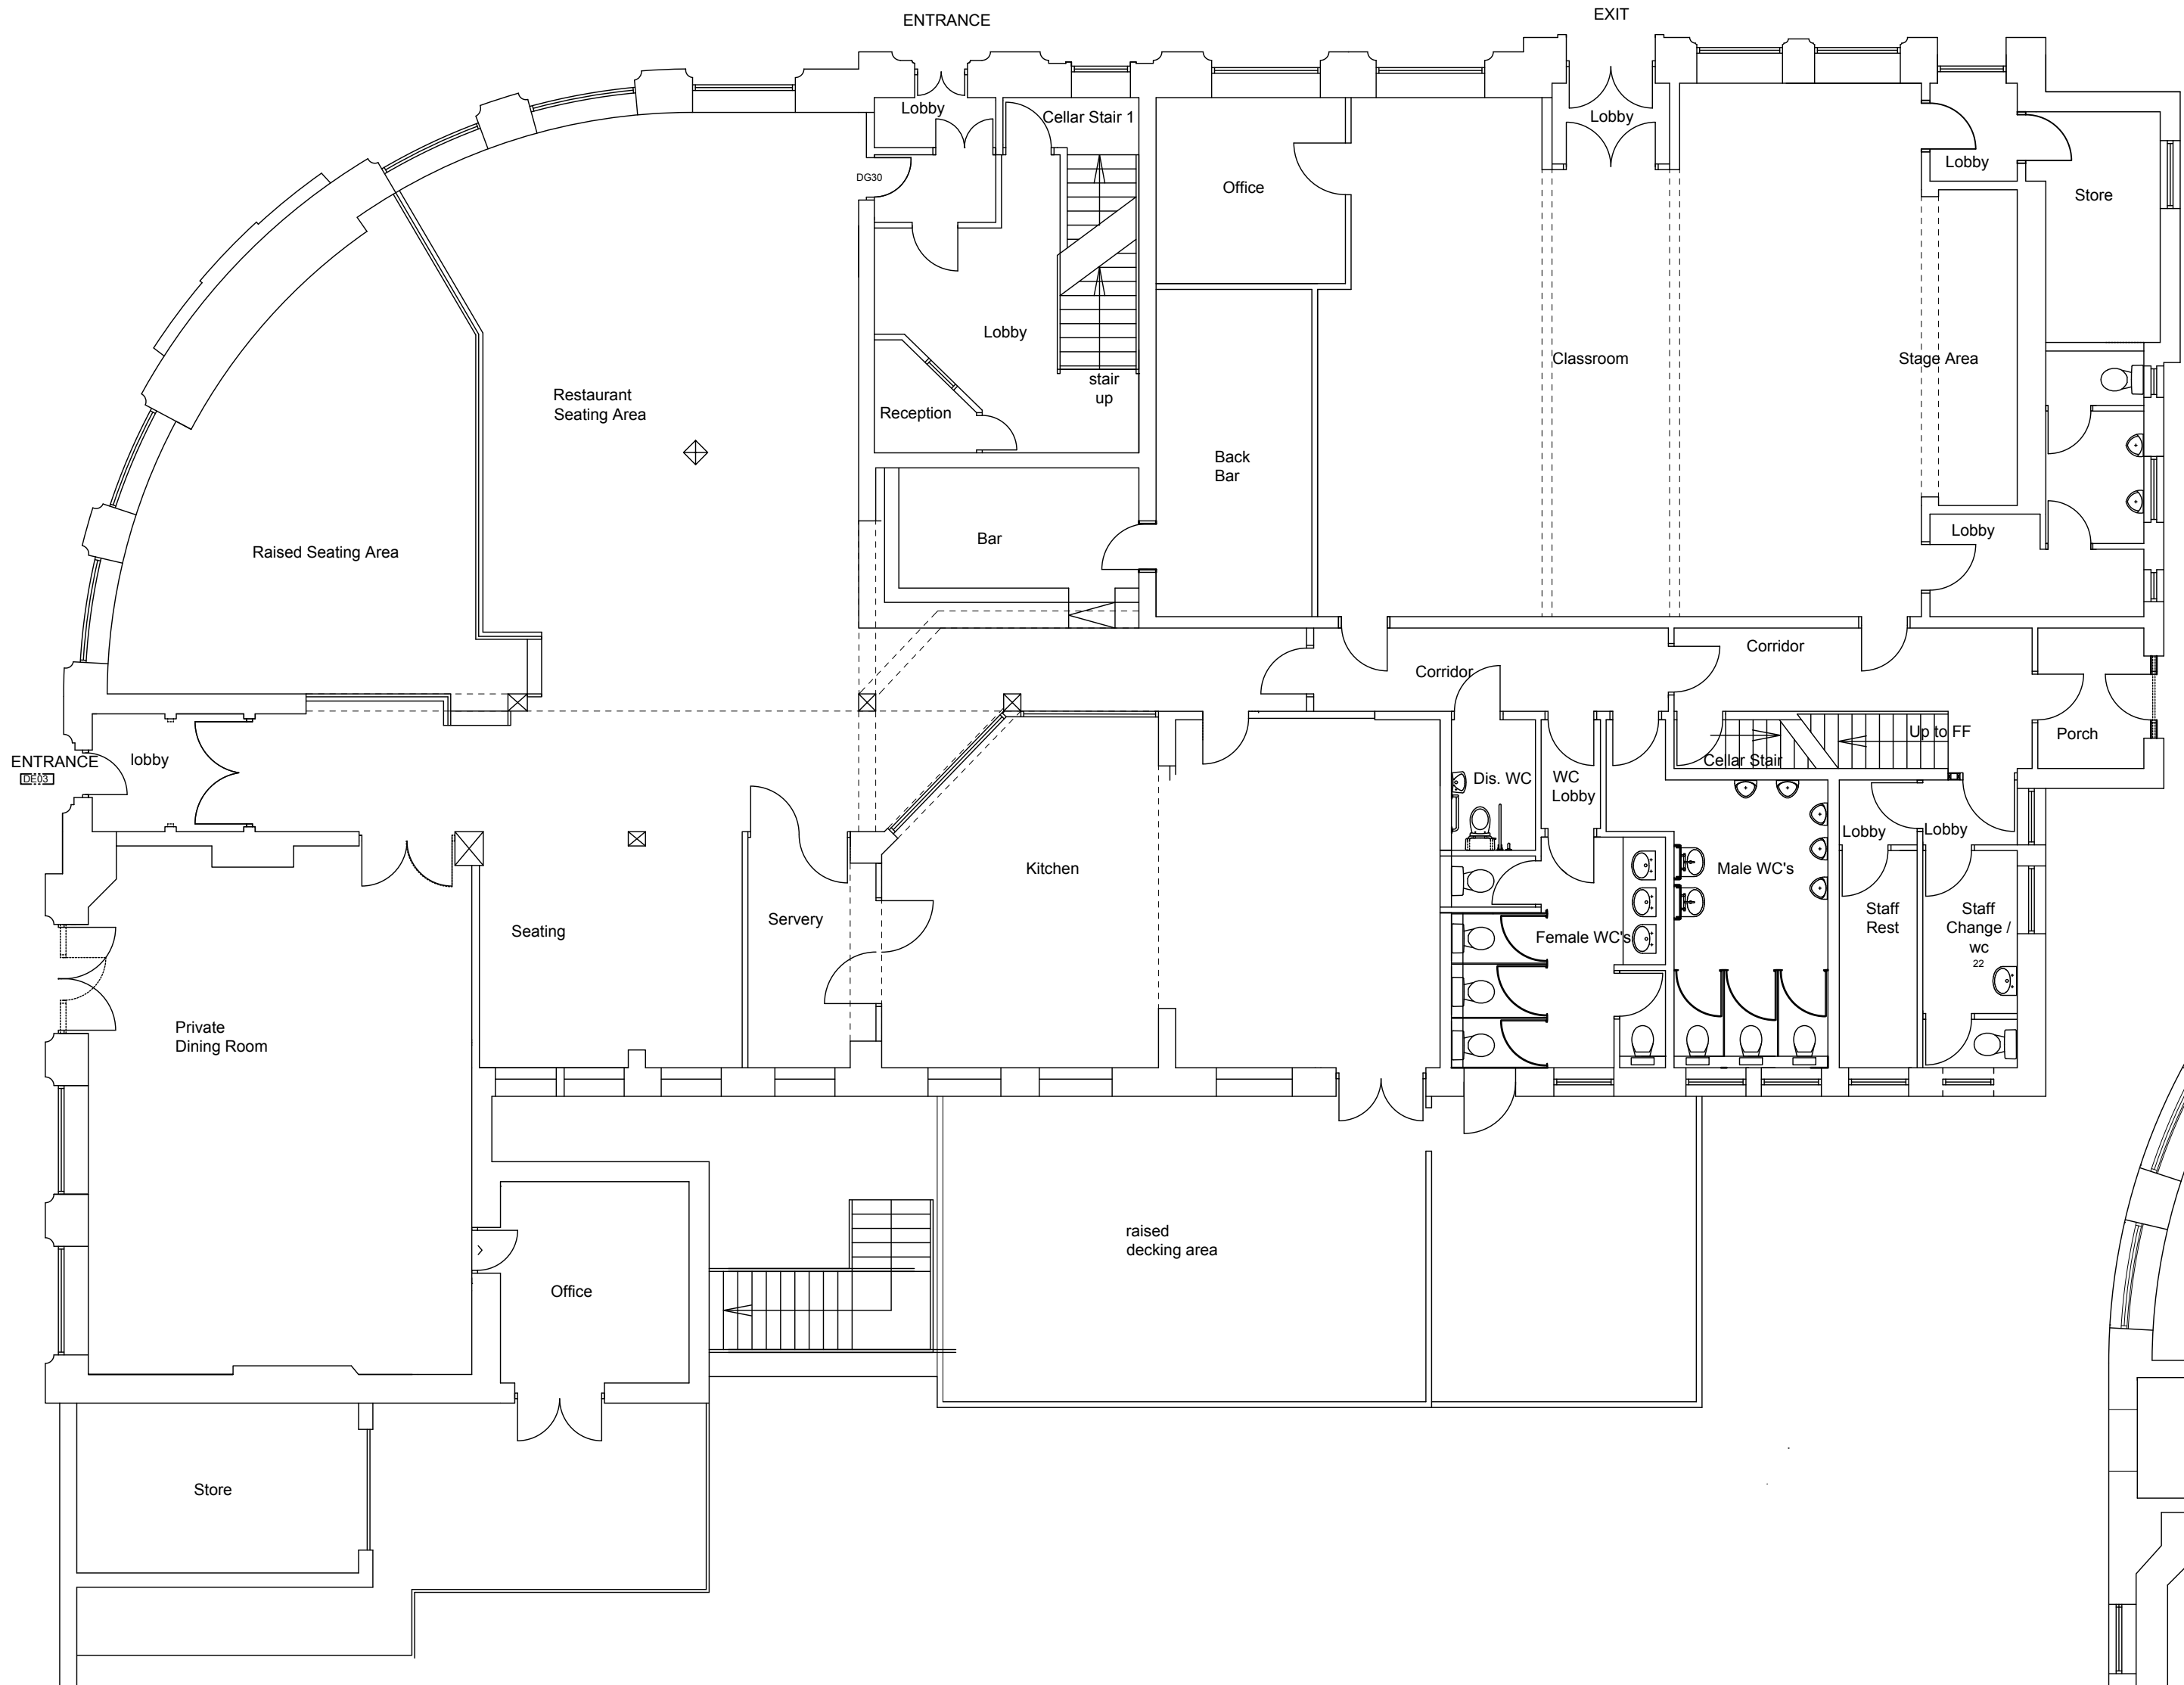

Existing Ground Floor Plan

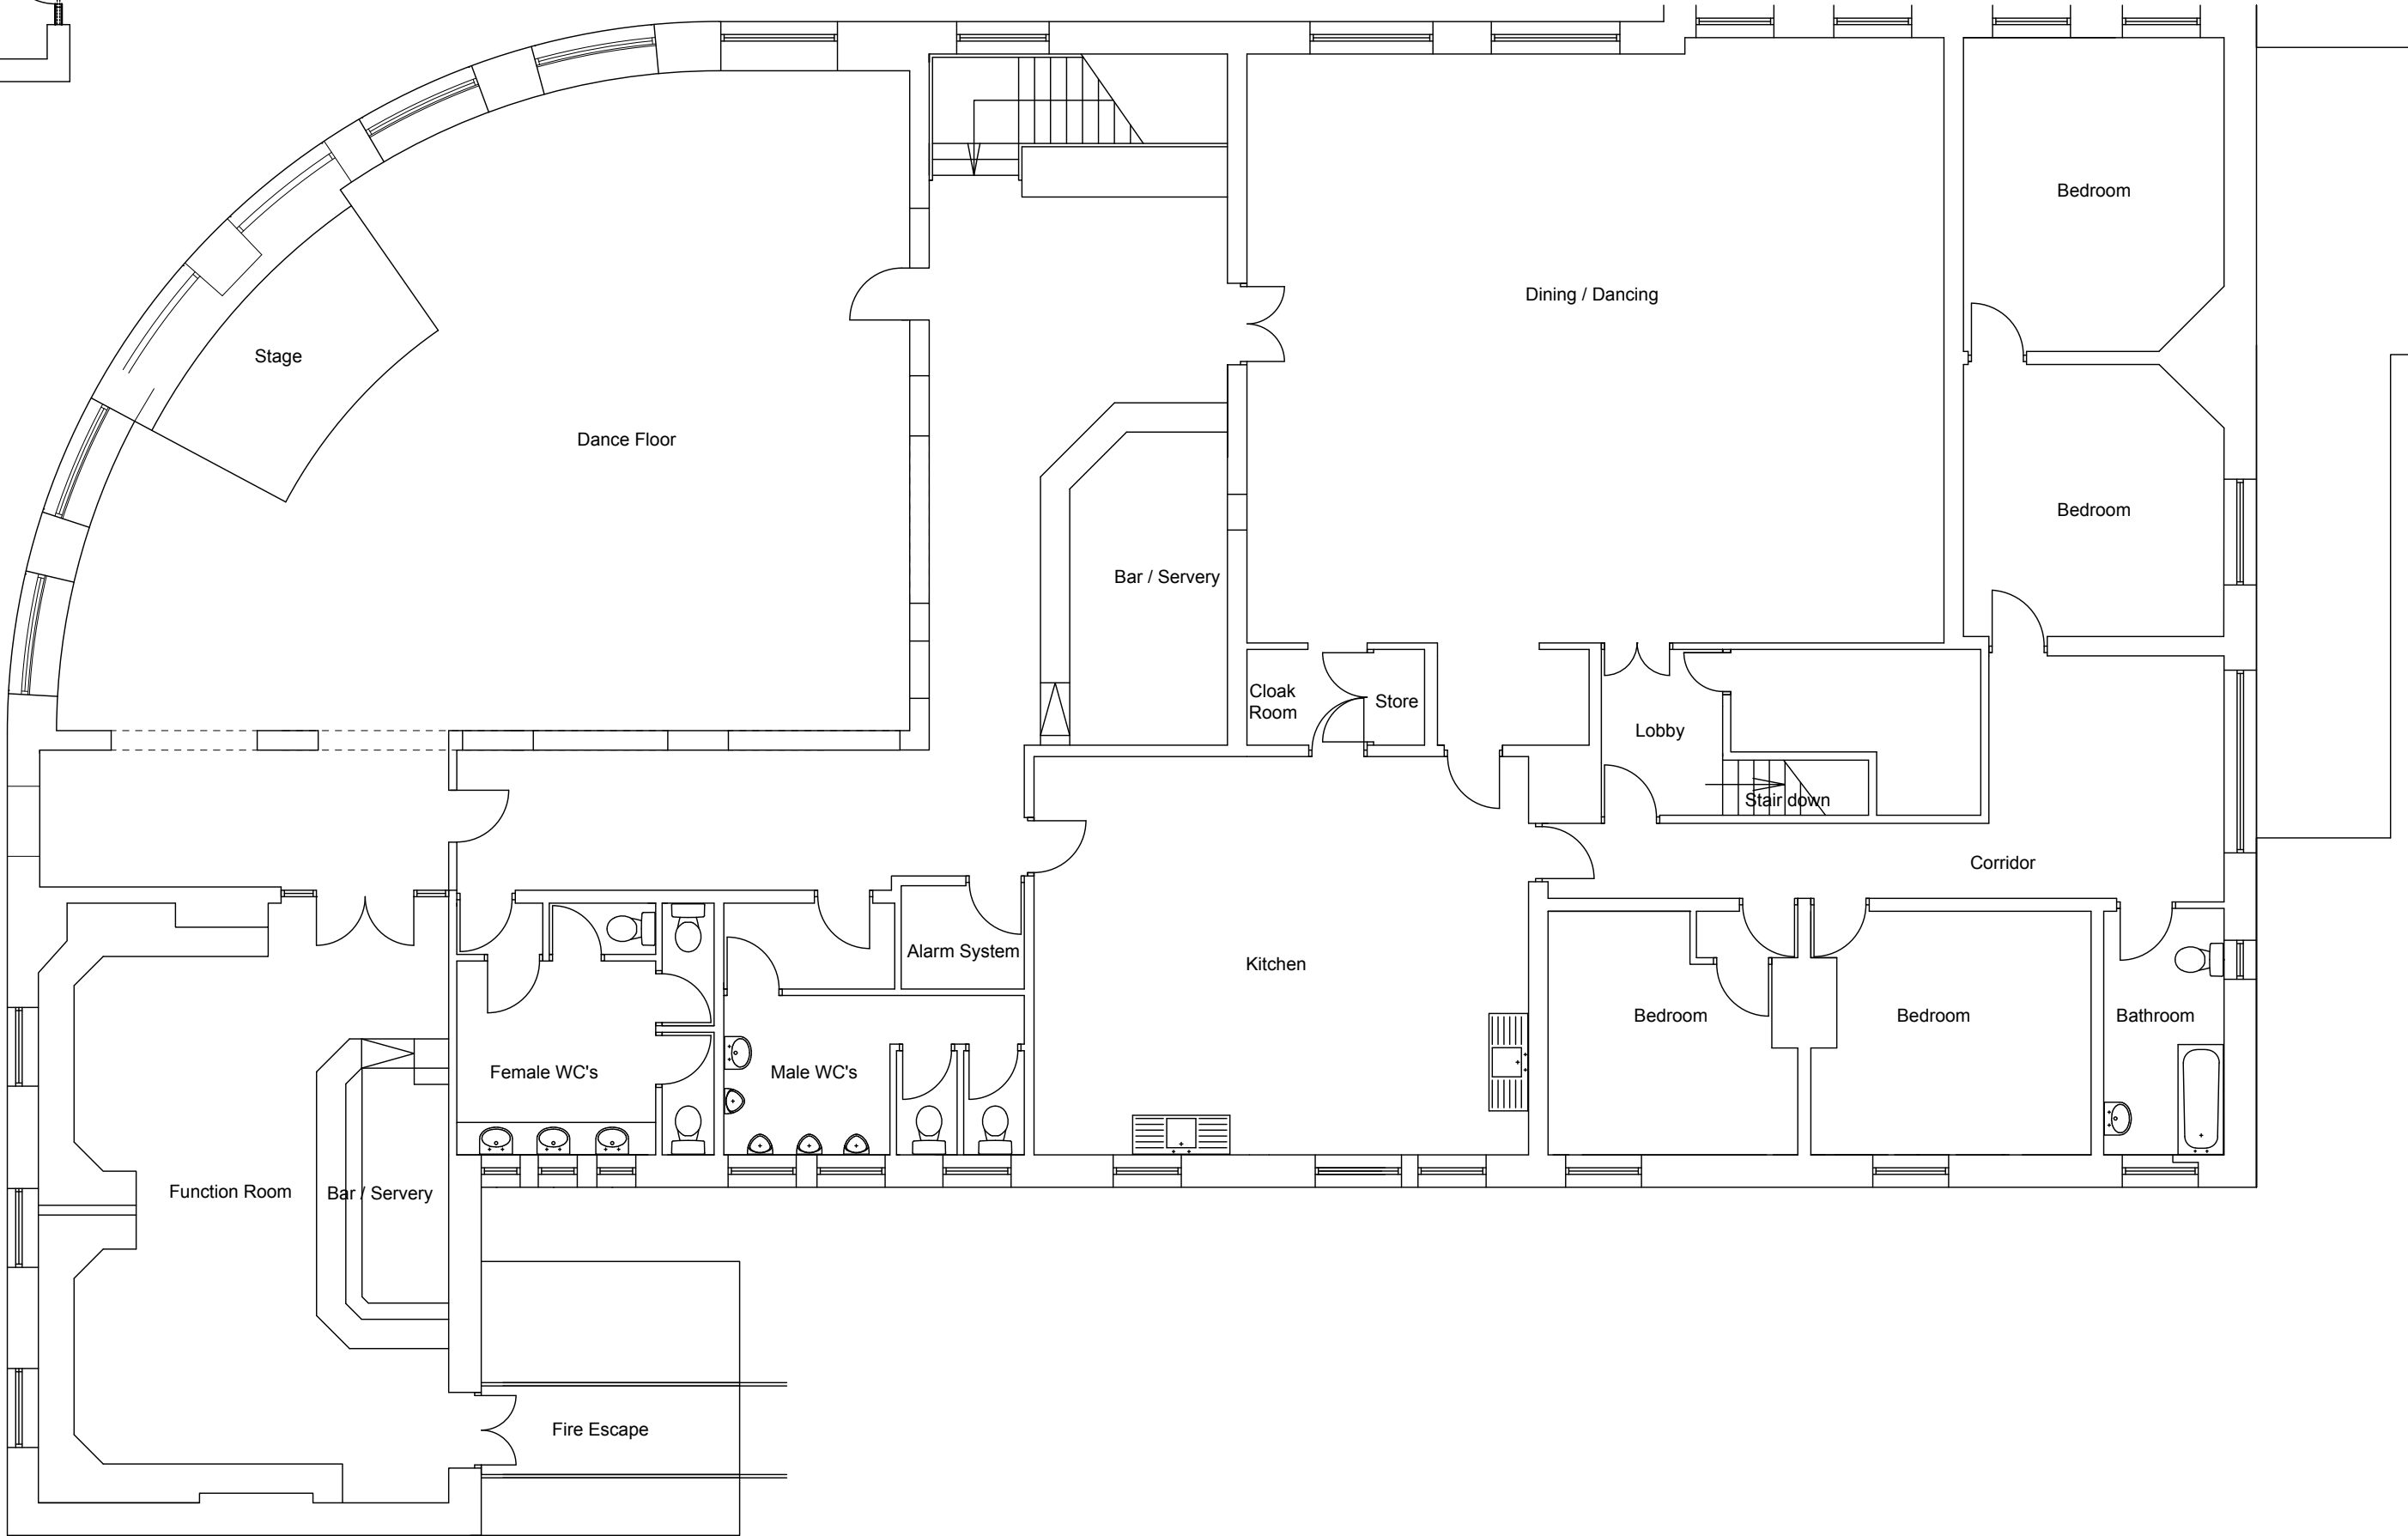

Existing First Floor Plan

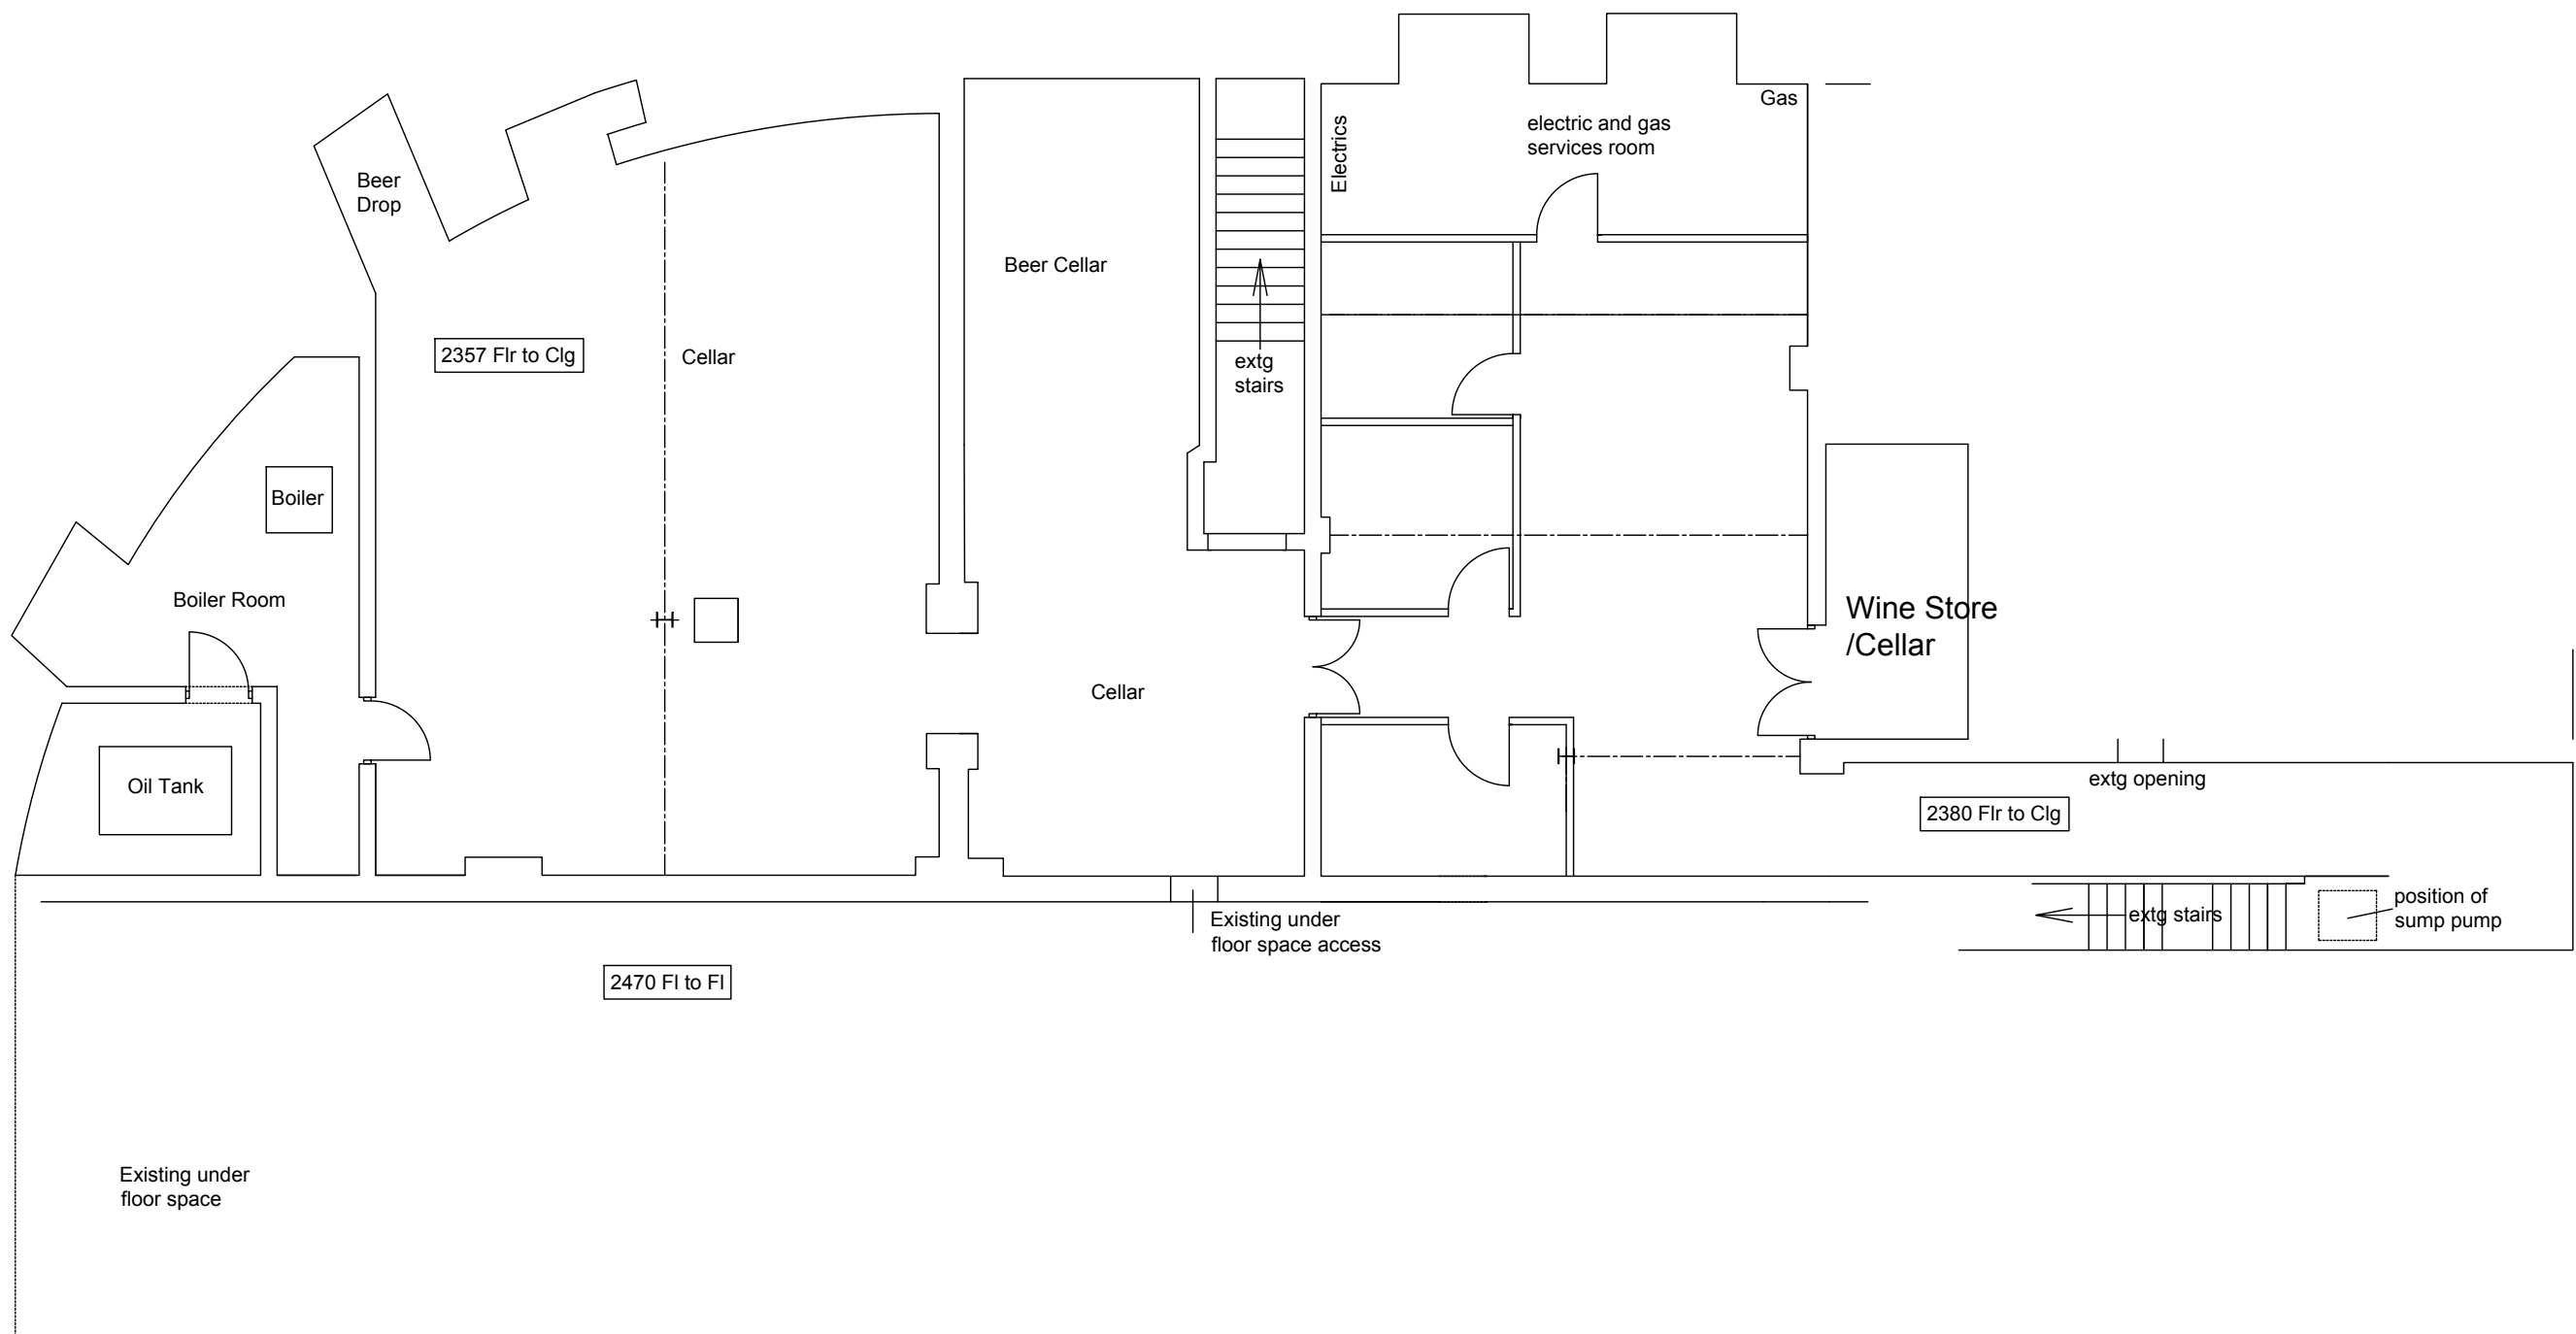

Existing Cellar Plan

Notes

This drawing is the property of The Intelligent Design Centre Ltd and copyright is reserved by them. This drawing is not to be copied or disclosed by or to any unauthorised persons without the prior written consent of The Intelligent Design Centre Ltd.

Do not scale from this drawing.

All dimensions are to be checked on site prior to construction, manufacture of any components and ordering of materials and equipment.

Any discrepancies are to be reported to the architect for clarification.

All materials and workmanship to be in accordance with the current British Standards and codes of practice.

Rev	Date	Drawn by	Comments
Client			
Project			
Drawing			
Existing Building Plans			
Date	Feb 2021	Drawn by	jad
Job No - Dwg No - Rev	20059-02	Scales	1:100 @ A1