





SCALE 1:50
GROUND FLOOR PLAN

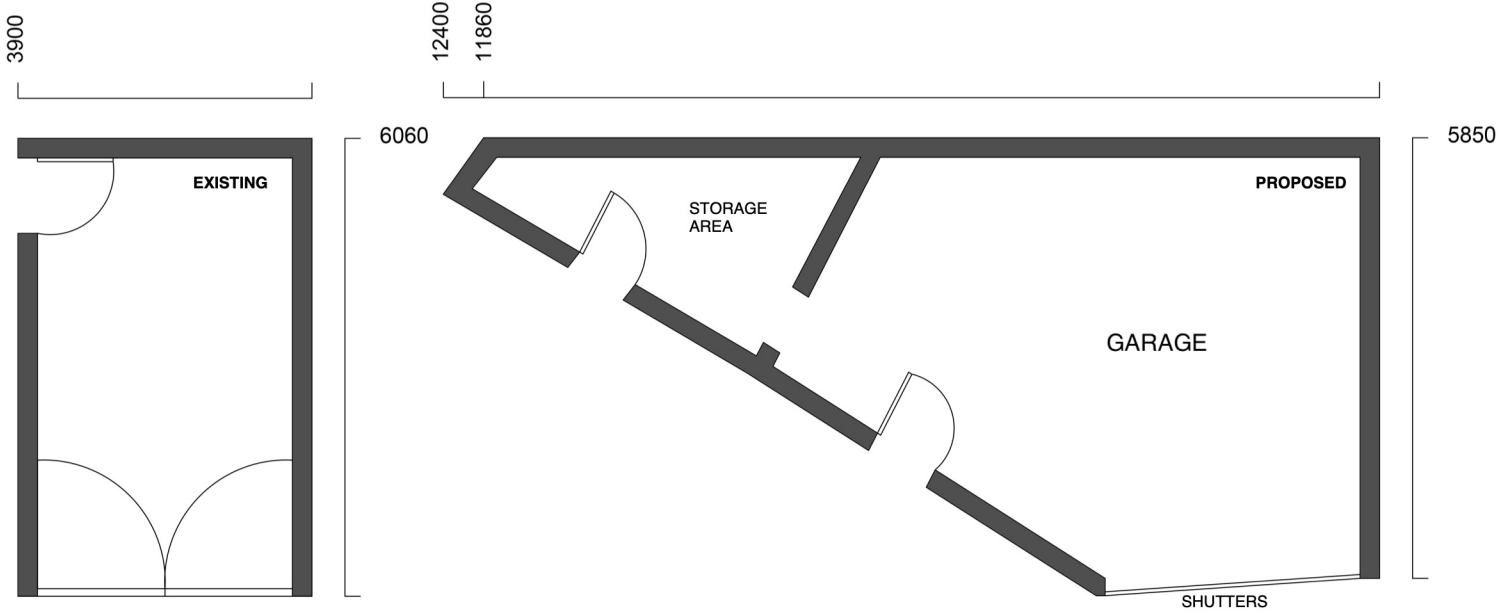


FRONT ELEVATION
EXISTING

 

LEFT ELEVATION
EXISTING




RIGHT ELEVATION
EXISTING

 


REAR ELEVATION

SCALE 1:100


EXISTING

 

FRONT ELEVATION
PROPOSED

 

LEFT ELEVATION
PROPOSED

 


RIGHT ELEVATION
PROPOSED




REAR ELEVATION

PROPOSED

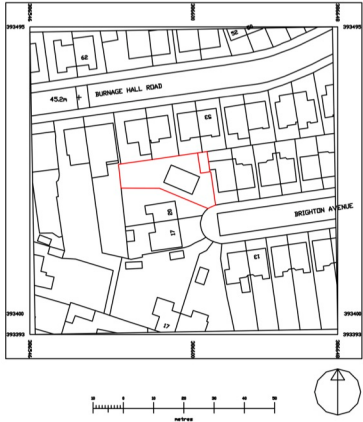

EXISTING

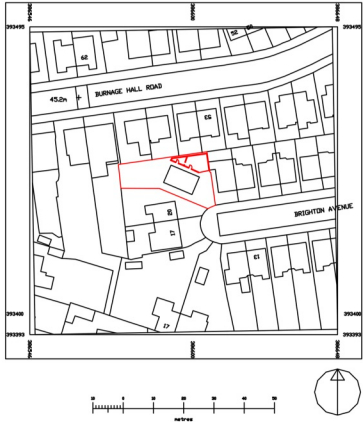

PROPOSED
SCALE 1:1250

18, M192JQ
GARAGE DRAWINGS FOR PLANNING

TO BE PRINTED ON A2

FOR DESIGN INTENT ONLY