


General Notes

The Architect shall have no responsibility for any use made of this document other than for that which it was prepared and issued.
All dimensions should be checked on site. Do not scale from this drawing. To be read in conjunction with all other Consultant's drawings. The Architect to be immediately notified of any discrepancies.

Copyright on this drawing retained by the Architect.

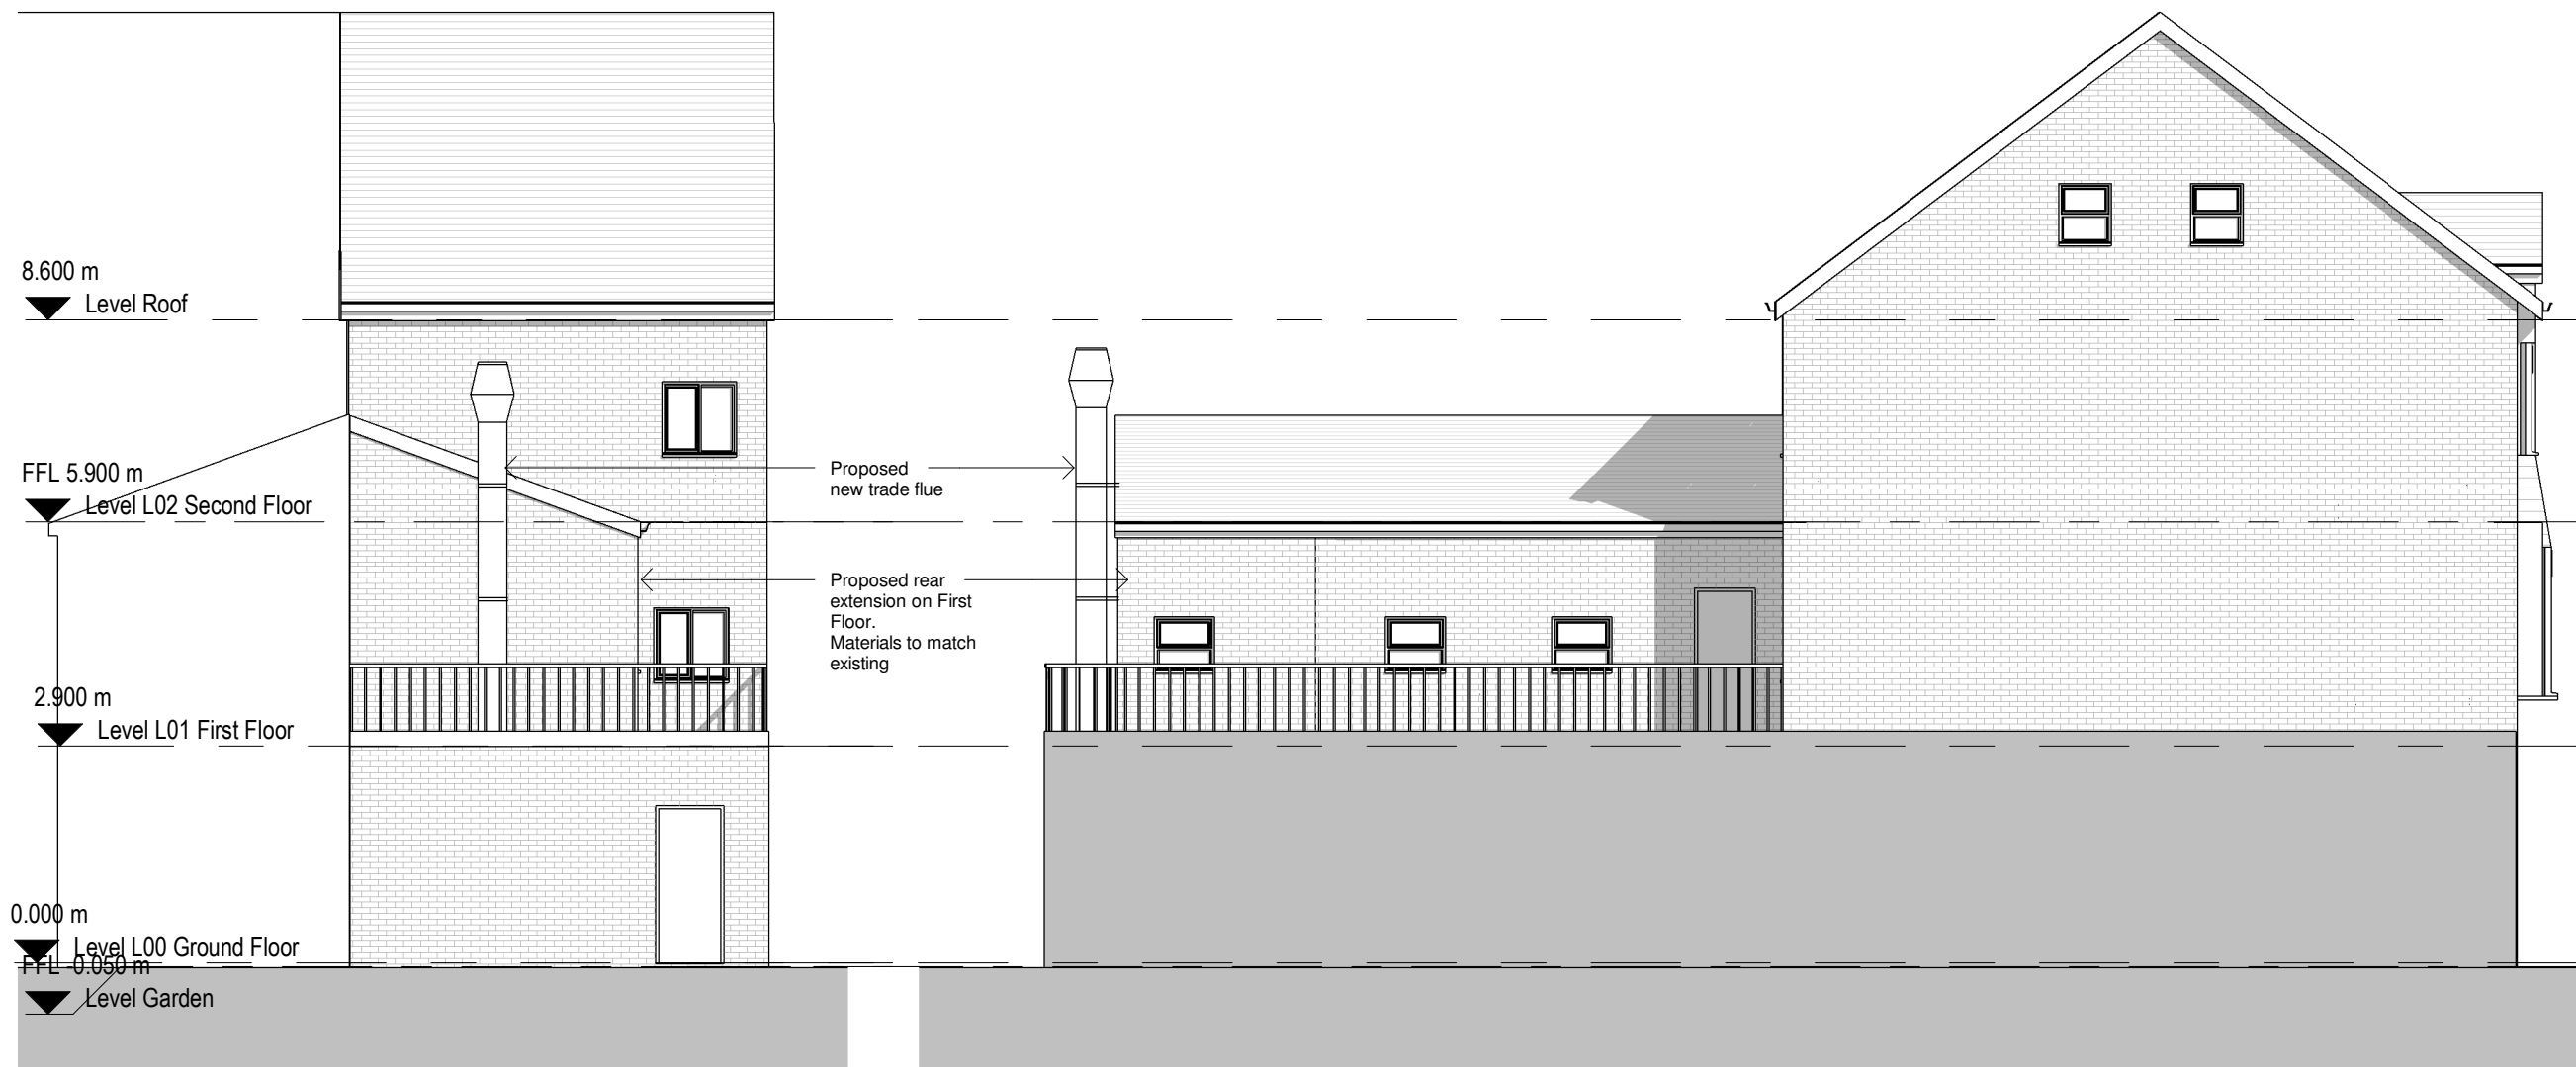

1 Proposed South Elevation
1 : 100

2 Proposed East Elevation
1 : 100



B	06/12/21	SA	SH	Amended proposed trade flue	
A	30/11/21	SA	SH	Proposed new trade flue	
-	09/08/21	SA	SH	Initial Issue	
No.	Date	Dwn	Chk	App	Revision or reason for issue

Client

create **it** studios
Architects & Designers

Create It Studios (NW) Ltd
Universal Square
Devonshire Street North
Manchester M12 6JH
0161 974 6165
www.createitstudios.co.uk
info@createitstudios.co.uk

Project Title

572 Hyde Rd, Manchester M18 7EE

Scale / North Point

1 : 100

Drawing Title

Proposed South & East Elevations

Drawing Number	Revision
A1378(02)AP004	B
Drawing Status	
Preliminary	