


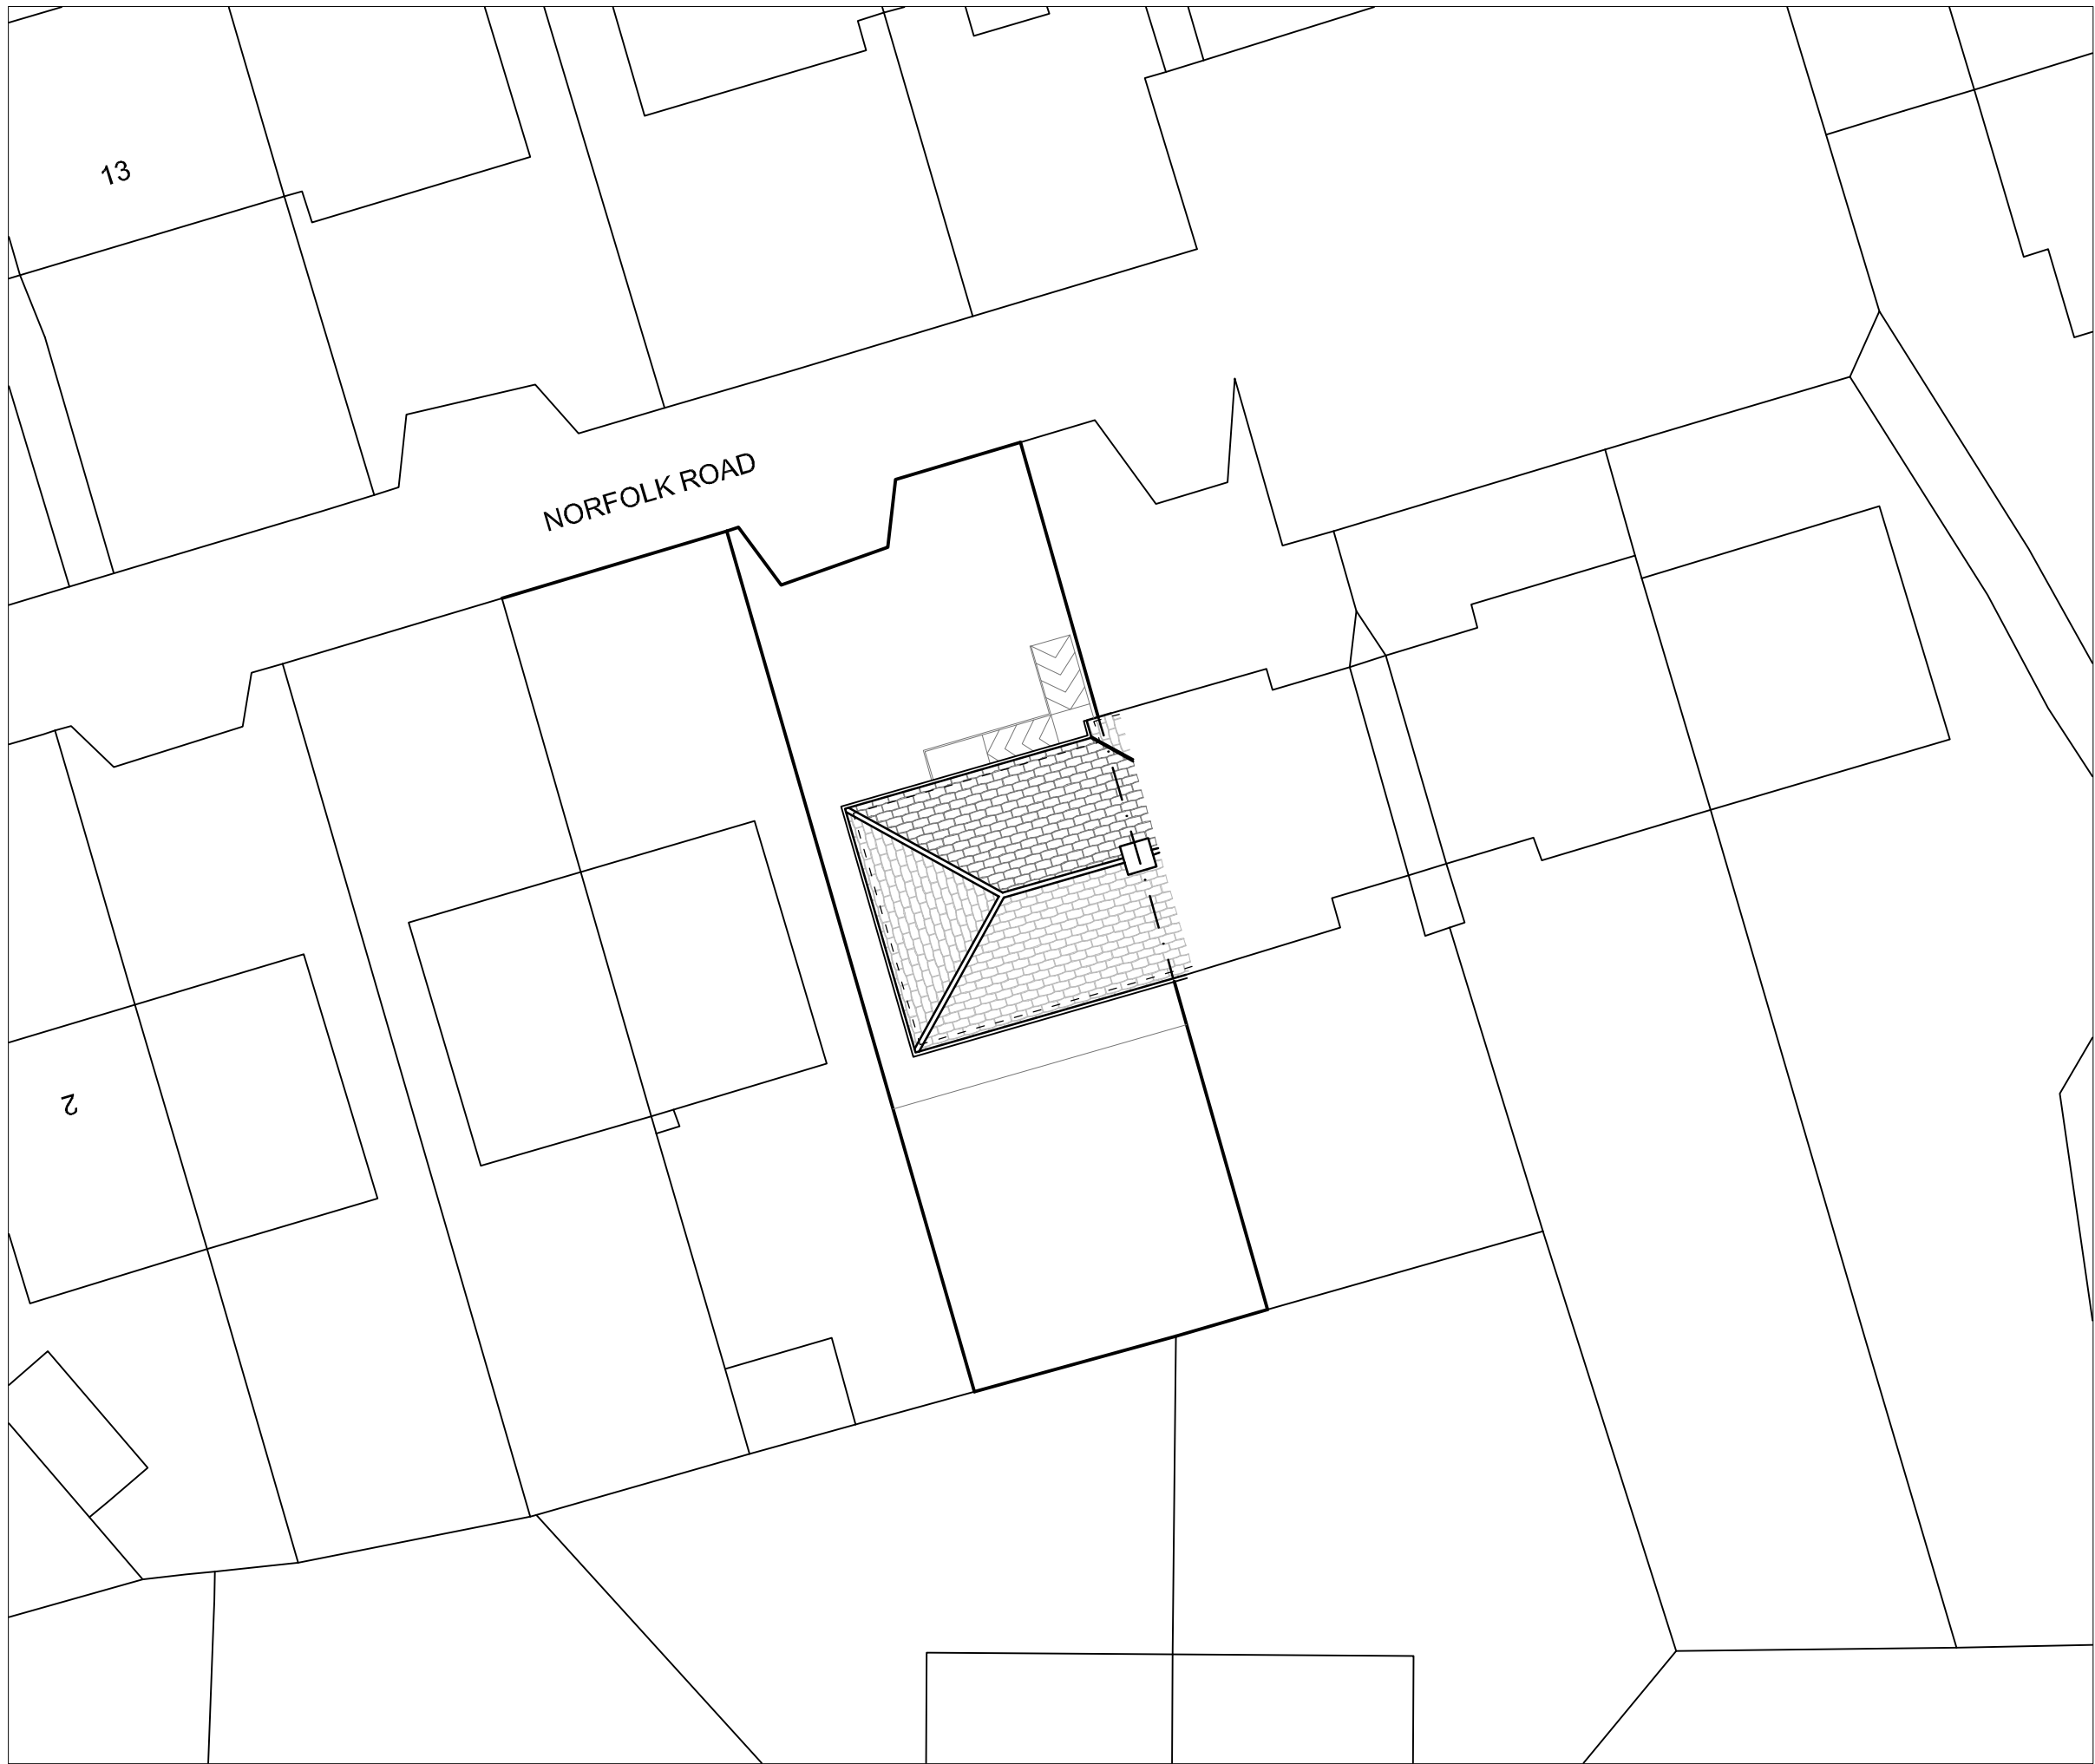

Site Plan as Existing
Scale: 1:200

NOTES

Drawings are to be used for obtaining planning permission & building regulations approval only.

All measurements to be checked on site.

Approved drawings are to be read in conjunction with written specification.

REVISIONS

Revision A : March 2021
General alterations.

+ AG Architectural Solutions

19 Hillbrook Road, Offerton, Stockport, SK1 4JW
0161 355 5880
enquiries@ag-solutions.co.uk

Master Ashar Hussain

10 Norfolk Road
Gorton
Manchester
M18 7BZ



PROJECT : Adaptations & Alterations

DRAWING : Site Plan as Existing

DRAWING NO. : MAN.F.12.P1A

DATE : July 2019


SHEET

1


SCALE @ A3

1 : 200



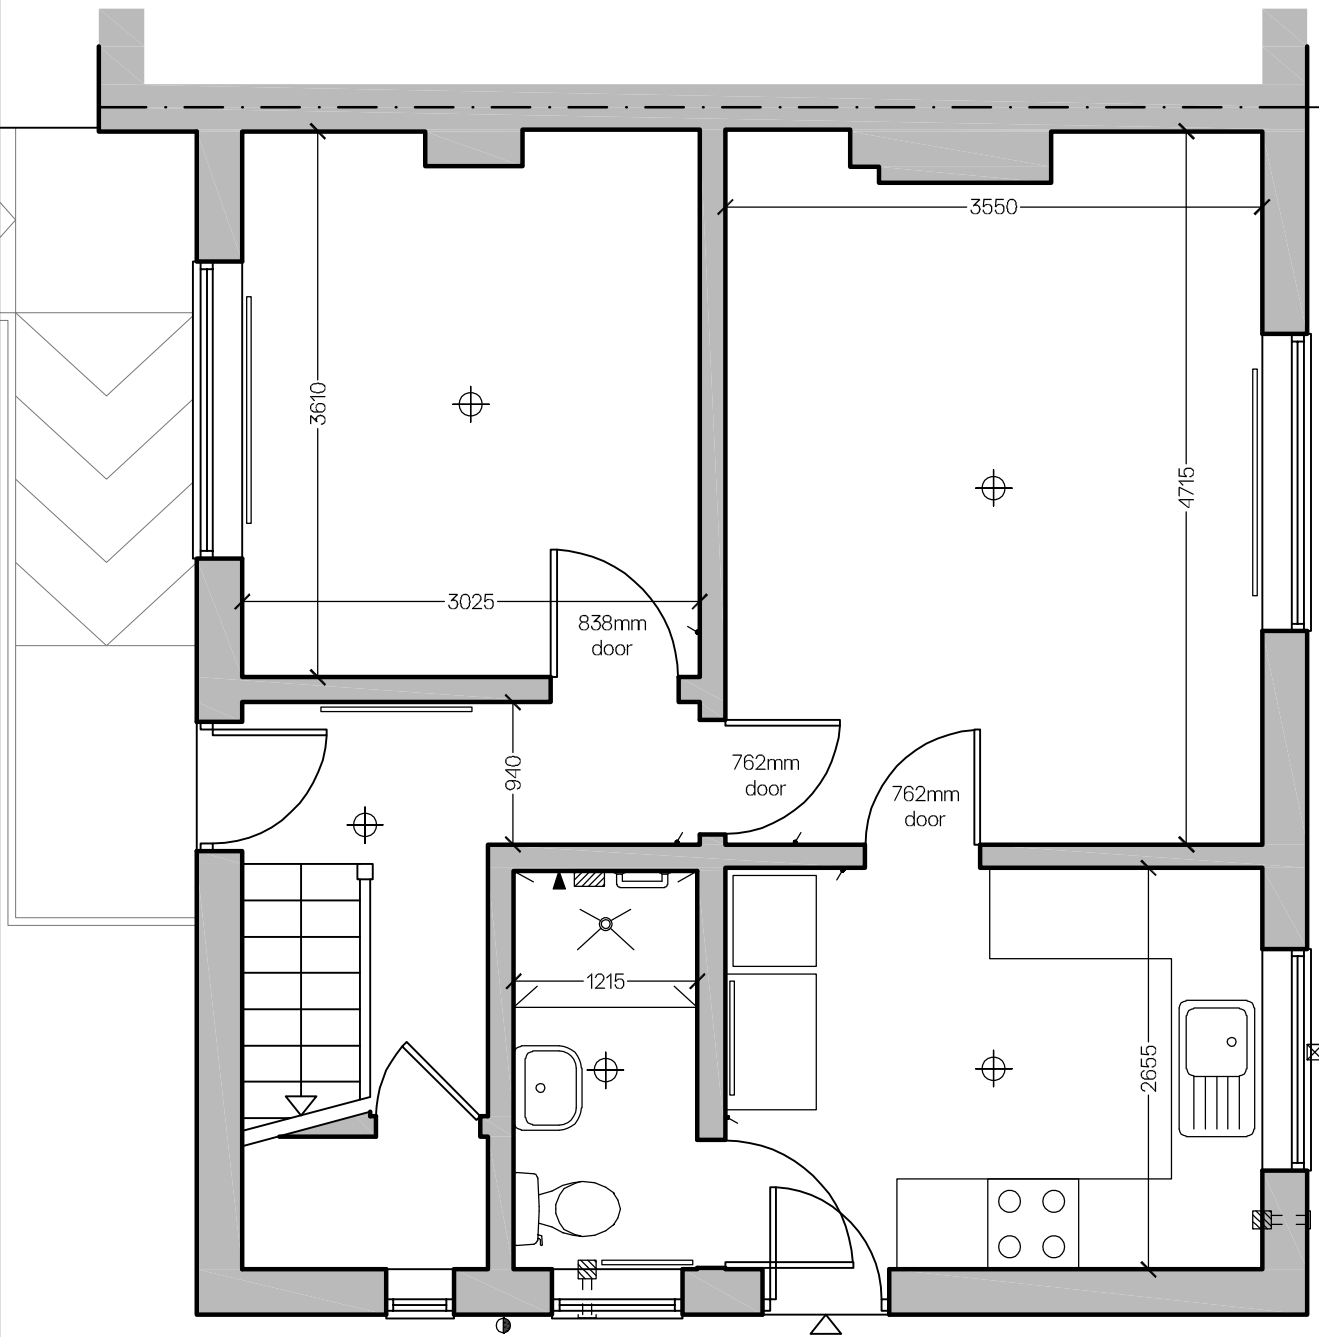

Ground Floor Plan as Existing
Scale: 1:50

 

NOTES

Drawings are to be used for obtaining planning permission & building regulations approval only.

All measurements to be checked on site.

Approved drawings are to be read in conjunction with written specification.

Note that the 'Party Wall etc. Act 1996' should be considered prior to the commencement of work.

REVISIONS

Revision A : March 2021
General alterations.

+ AG Architectural Solutions

19 Hillbrook Road, Offerton, Stockport, SK1 4JW
0161 355 5880
enquiries@ag-solutions.co.uk

Master Ashar Hussain
10 Norfolk Road
Gorton
Manchester
M18 7BZ



PROJECT : Adaptations & Alterations

DRAWING : Ground Floor Plan as Existing

DRAWING NO. : MAN.F.12.P2A

DATE : July 2019

SHEET

2

SCALE @ A3


1 : 50



Front Elevation as Existing
Scale: 1:100



Side Elevation as Existing
Scale: 1:100

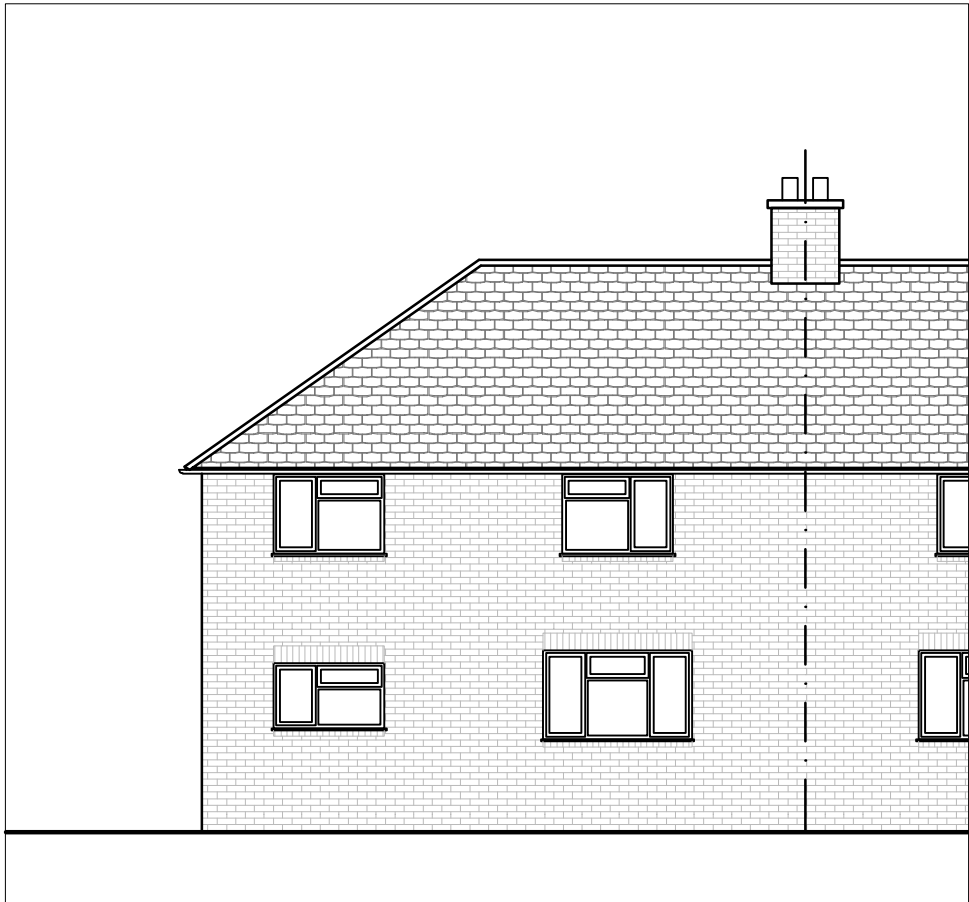

Rear Elevation as Existing
Scale: 1:100



NOTES

Drawings are to be used for obtaining planning permission & building regulations approval only.

All measurements to be checked on site.

Approved drawings are to be read in conjunction with written specification.

Note that the 'Party Wall etc. Act 1996' should be considered prior to the commencement of work.

REVISIONS

Revision A : March 2021
General alterations.

+ AG Architectural Solutions

19 Hillbrook Road, Offerton, Stockport, SK1 4JW
0161 355 5880
enquiries@ag-solutions.co.uk

Master Ashar Hussain

10 Norfolk Road
Gorton
Manchester
M18 7BZ



PROJECT : Adaptations & Alterations

DRAWING : Elevations as Existing

DRAWING NO. : MAN.F.12.P3A


DATE : July 2019

SHEET

3

SCALE @ A3

1 : 100

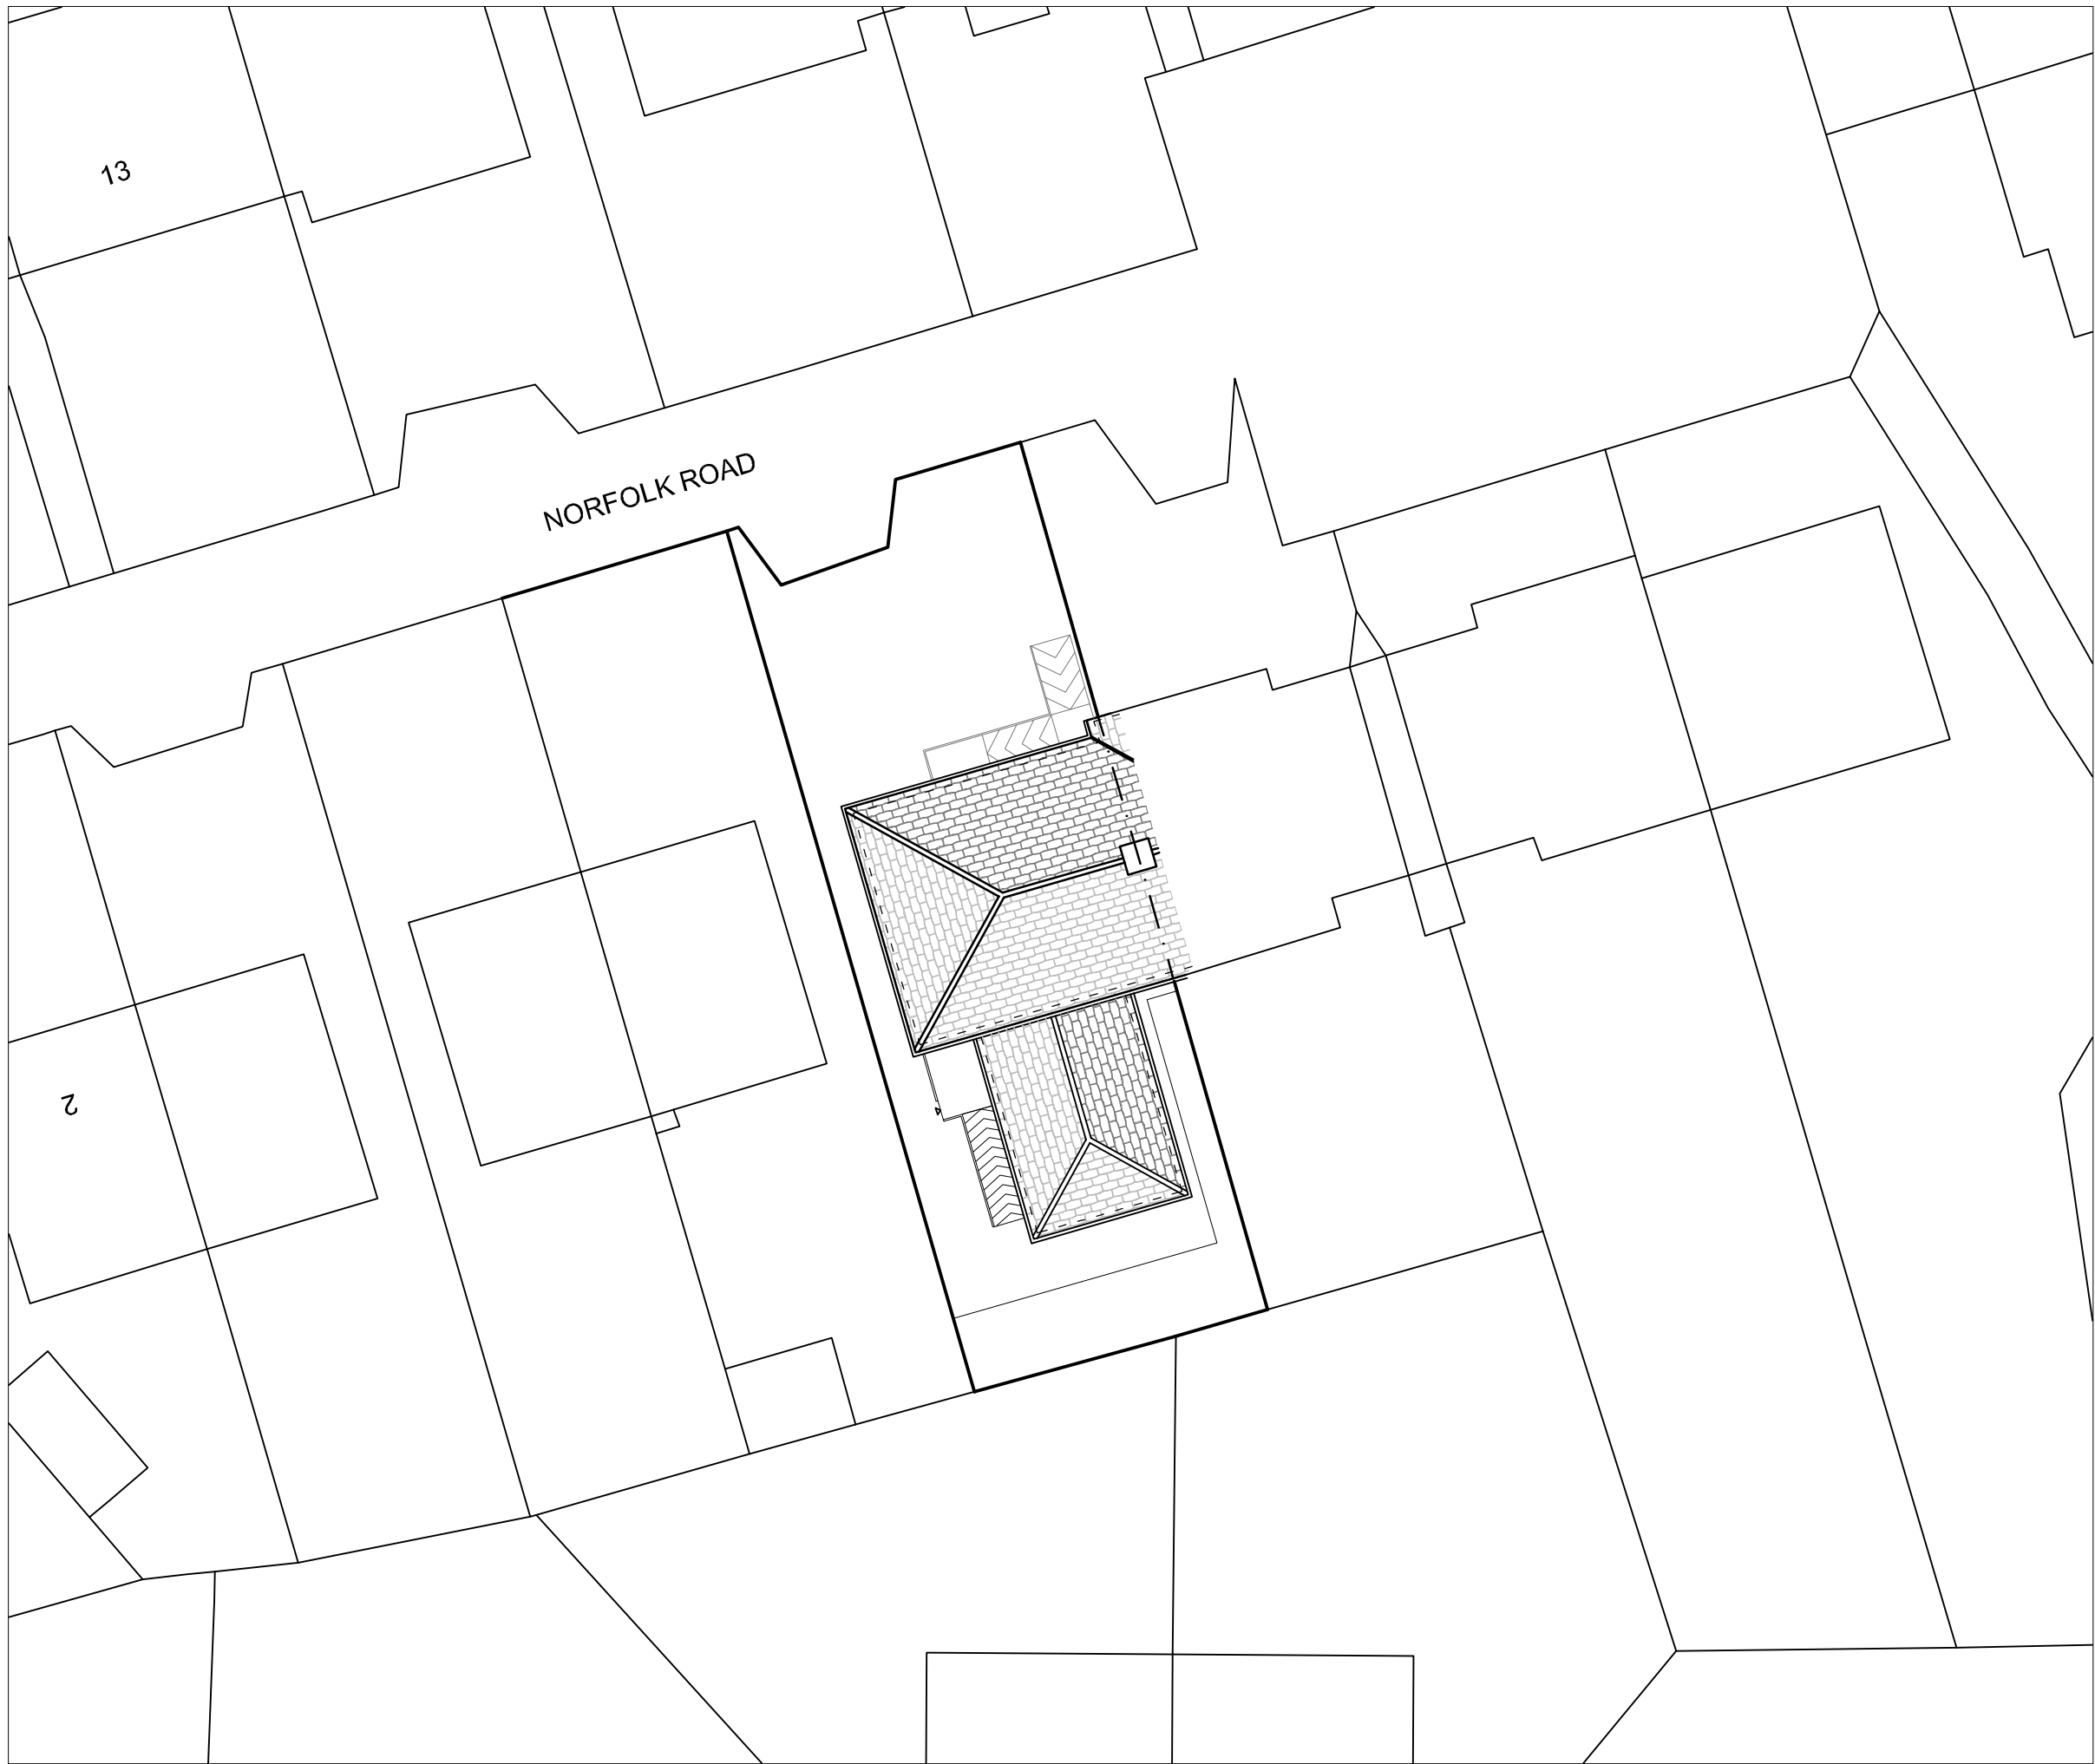

Site Plan as Proposed
Scale: 1:200



NOTES

Drawings are to be used for obtaining planning permission & building regulations approval only.

All measurements to be checked on site.

Approved drawings are to be read in conjunction with written specification.

REVISIONS

Revision A : March 2021
General alterations.

+ AG Architectural Solutions

19 Hillbrook Road, Offerton, Stockport, SK1 4JW
0161 355 5880
enquiries@ag-solutions.co.uk

Master Ashar Hussain

10 Norfolk Road
Gorton
Manchester
M18 7BZ



PROJECT : Adaptations & Alterations

DRAWING : Site Plan as Proposed

DRAWING NO. : MAN.F.12.P4A


DATE : July 2019

SHEET


4

SCALE @ A3

1 : 200

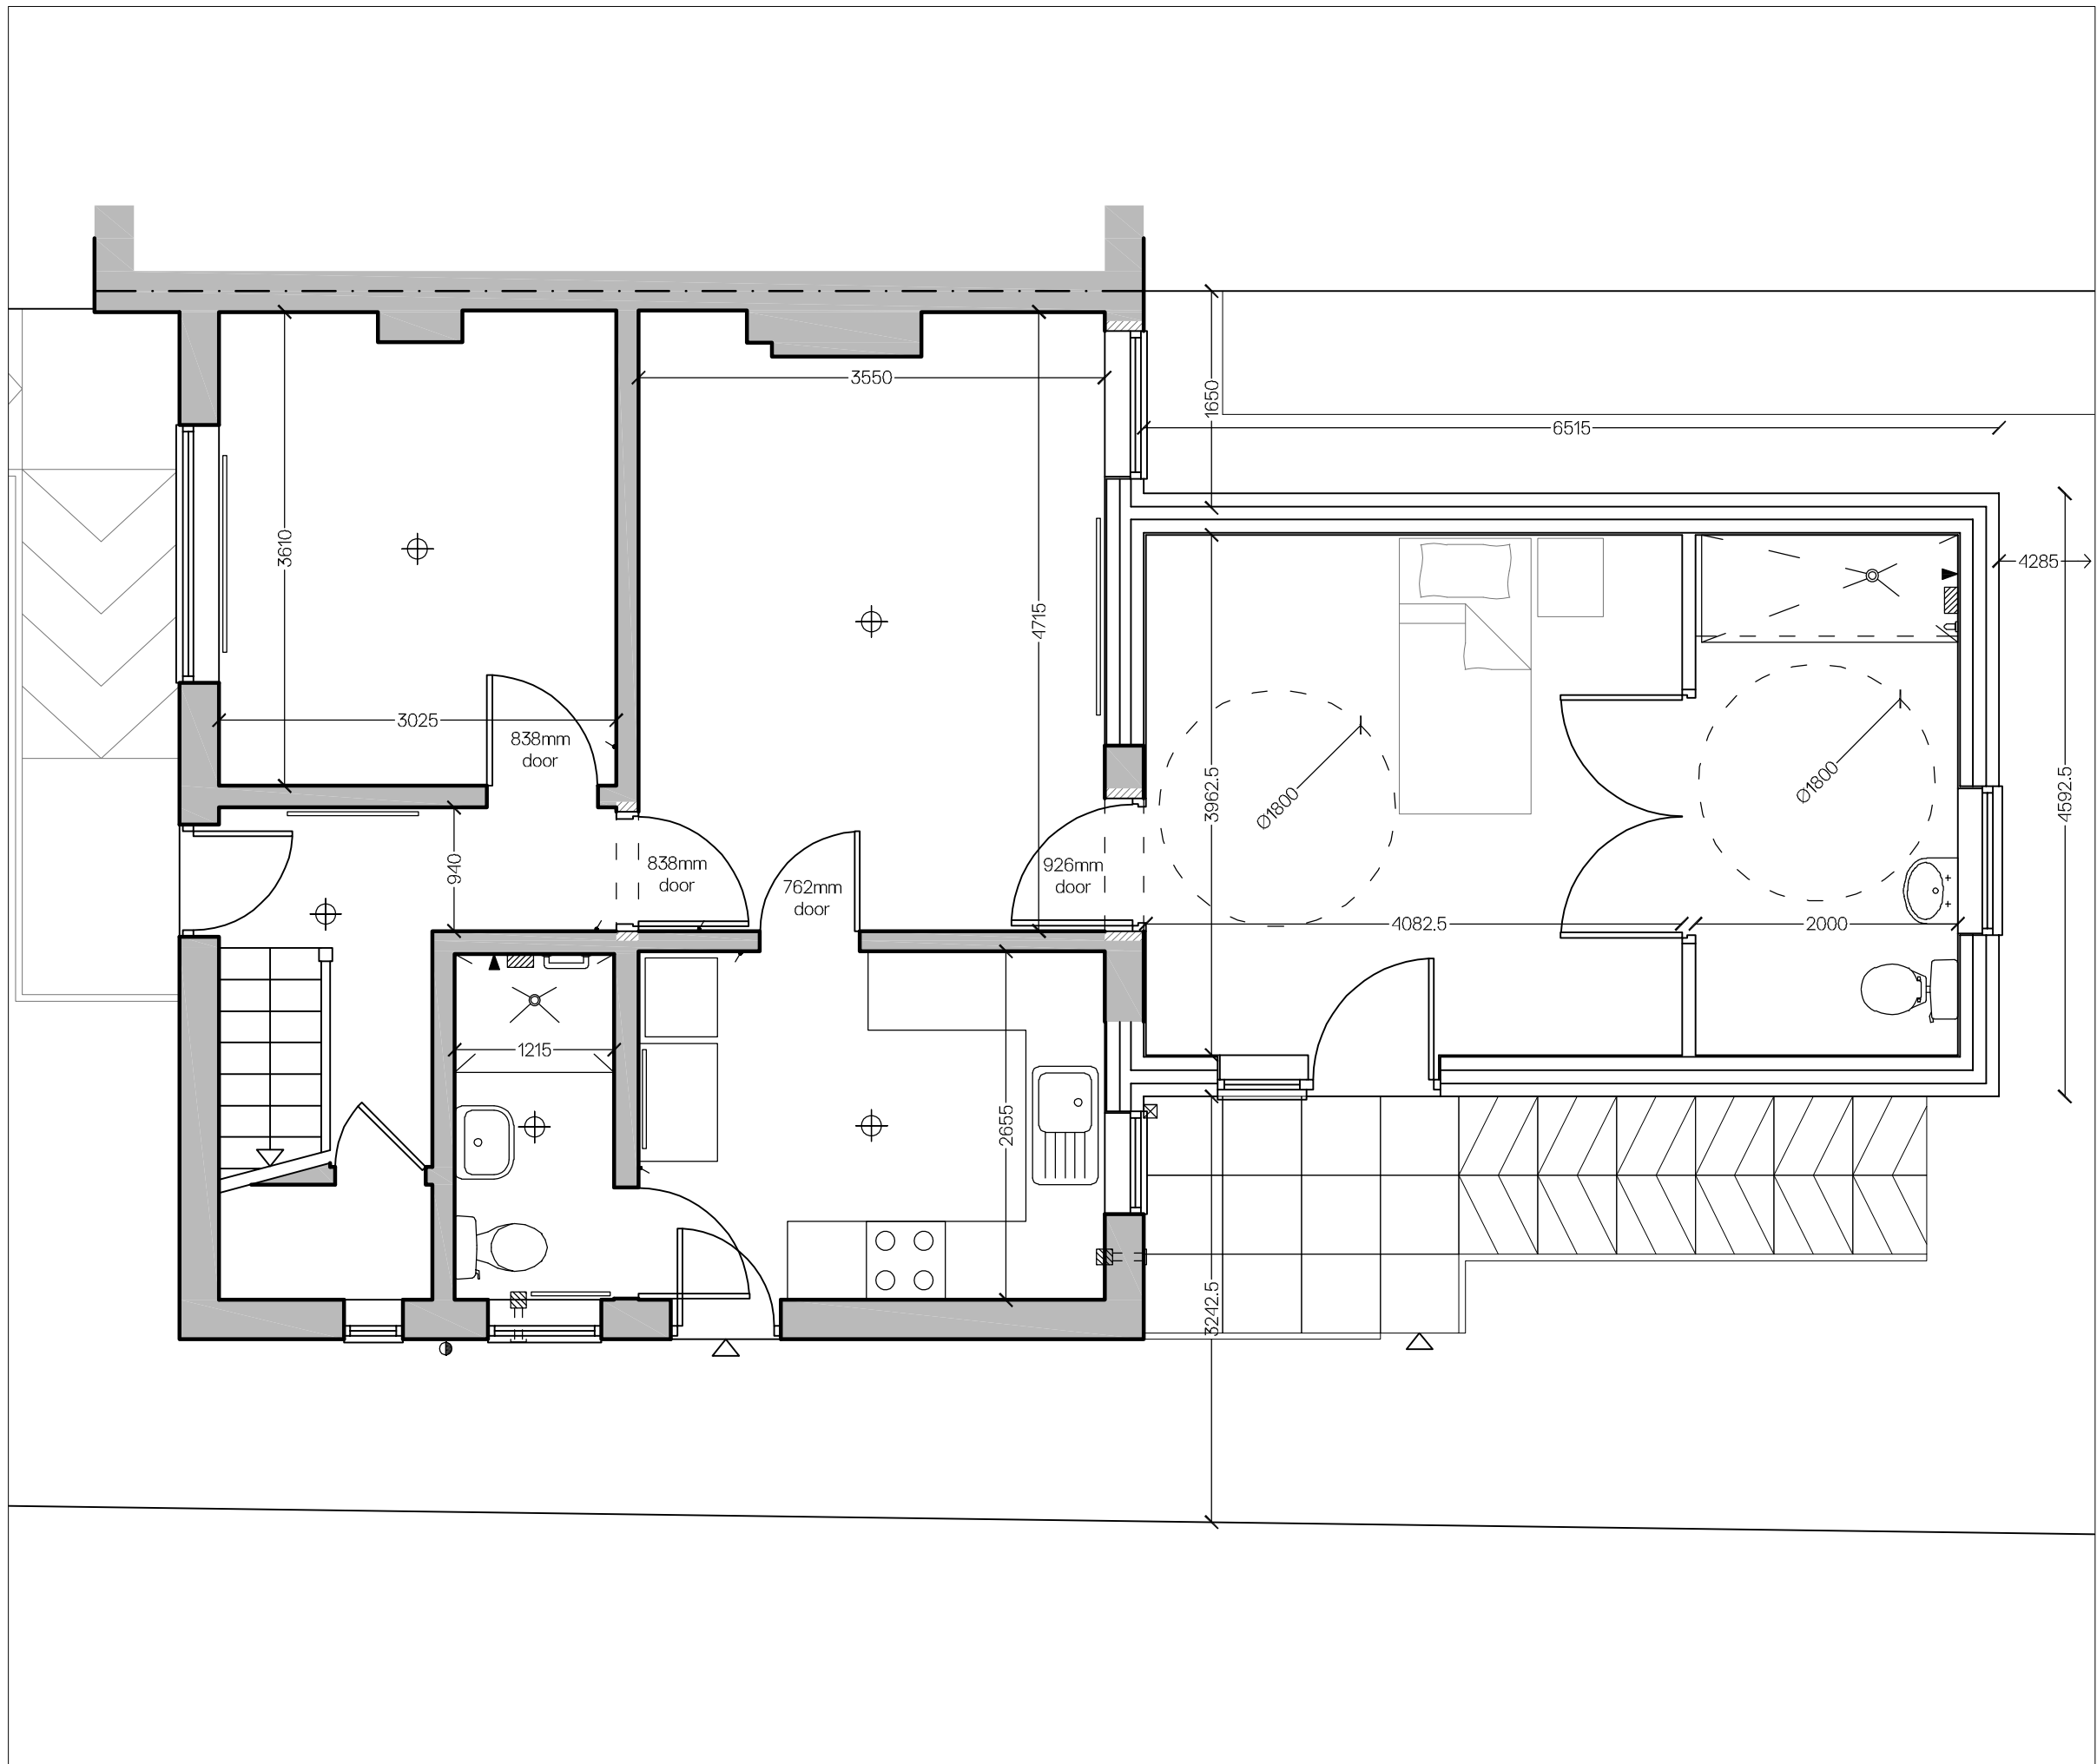

Ground Floor Plan as Proposed
Scale: 1:50

 

NOTES

Drawings are to be used for obtaining planning permission & building regulations approval only.

All measurements to be checked on site.

Approved drawings are to be read in conjunction with written specification.

Note that the 'Party Wall etc. Act 1996' should be considered prior to the commencement of work.

REVISIONS

Revision A : March 2021
General alterations.

AG Architectural
Solutions

19 Hillbrook Road, Offerton, Stockport, SK1 4JW
0161 355 5880
enquiries@ag-solutions.co.uk

Master Ashar Hussain

10 Norfolk Road
Gorton
Manchester
M18 7BZ



PROJECT : Adaptations & Alterations

DRAWING : Ground Floor Plan as Proposed

DRAWING NO. : MAN.F.12.P5A

DATE : July 2019

SHEET

5

SCALE @ A3

1 : 50




Front Elevation as Proposed
Scale: 1:100




Side Elevation as Proposed
Scale: 1:100



Rear Elevation as Proposed
Scale: 1:100

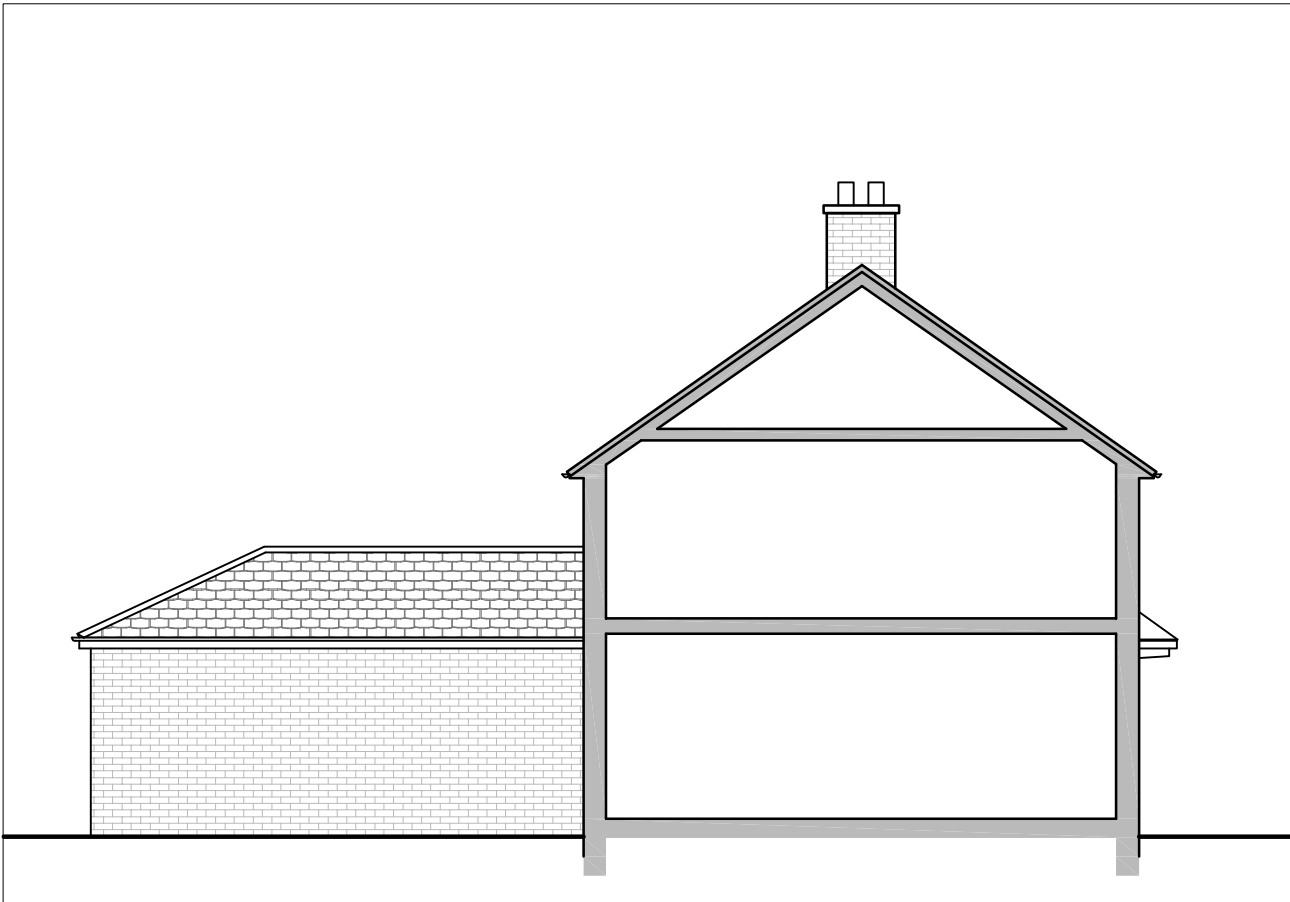

Side Elevation as Proposed
Scale: 1:100

 

NOTES

Drawings are to be used for obtaining planning permission & building regulations approval only.

All measurements to be checked on site.

Approved drawings are to be read in conjunction with written specification.

Note that the 'Party Wall etc. Act 1996' should be considered prior to the commencement of work.

REVISIONS

Revision A : March 2021
General alterations.

+ AG Architectural Solutions

19 Hillbrook Road, Offerton, Stockport, SK1 4JW
0161 355 5880
enquiries@ag-solutions.co.uk

Master Ashar Hussain

10 Norfolk Road
Gorton
Manchester
M18 7BZ



PROJECT : Adaptations & Alterations

DRAWING : Elevations as Proposed

DRAWING NO. : MAN.F.12.P6A

DATE : July 2019

SHEET

6

SCALE @ A3

1 : 100