



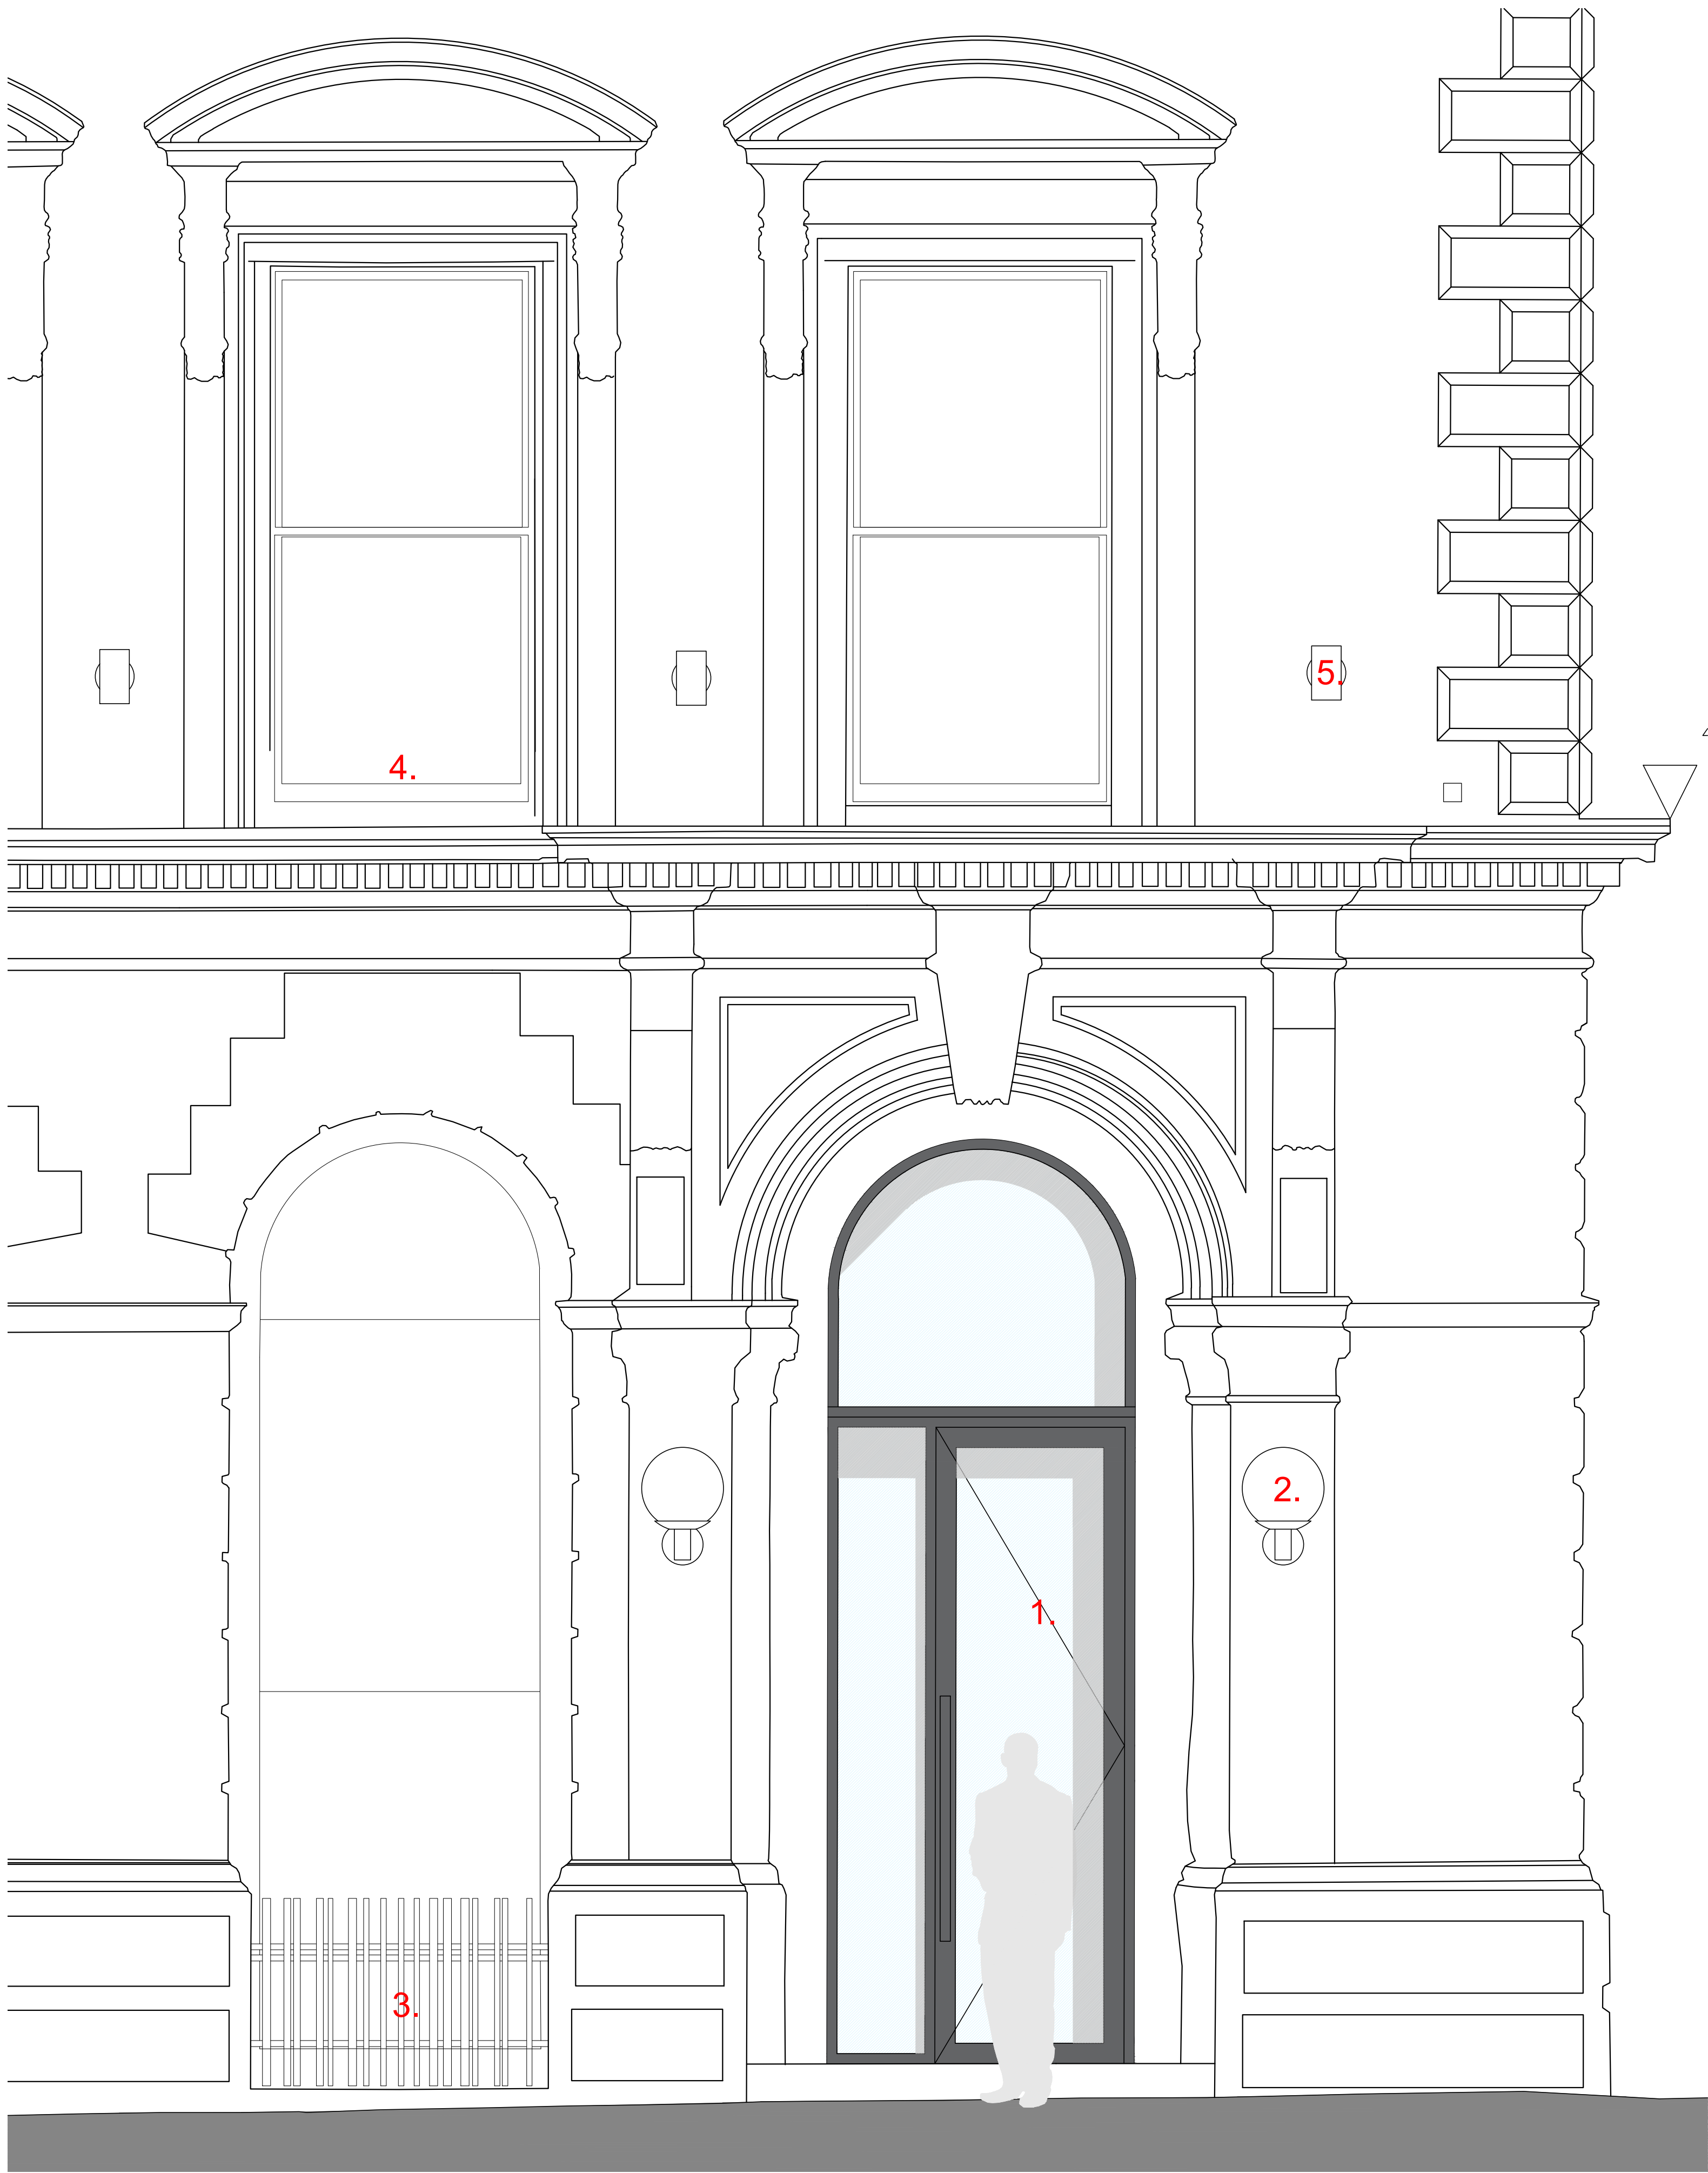

02 South Elevation - Peter Street
1:20

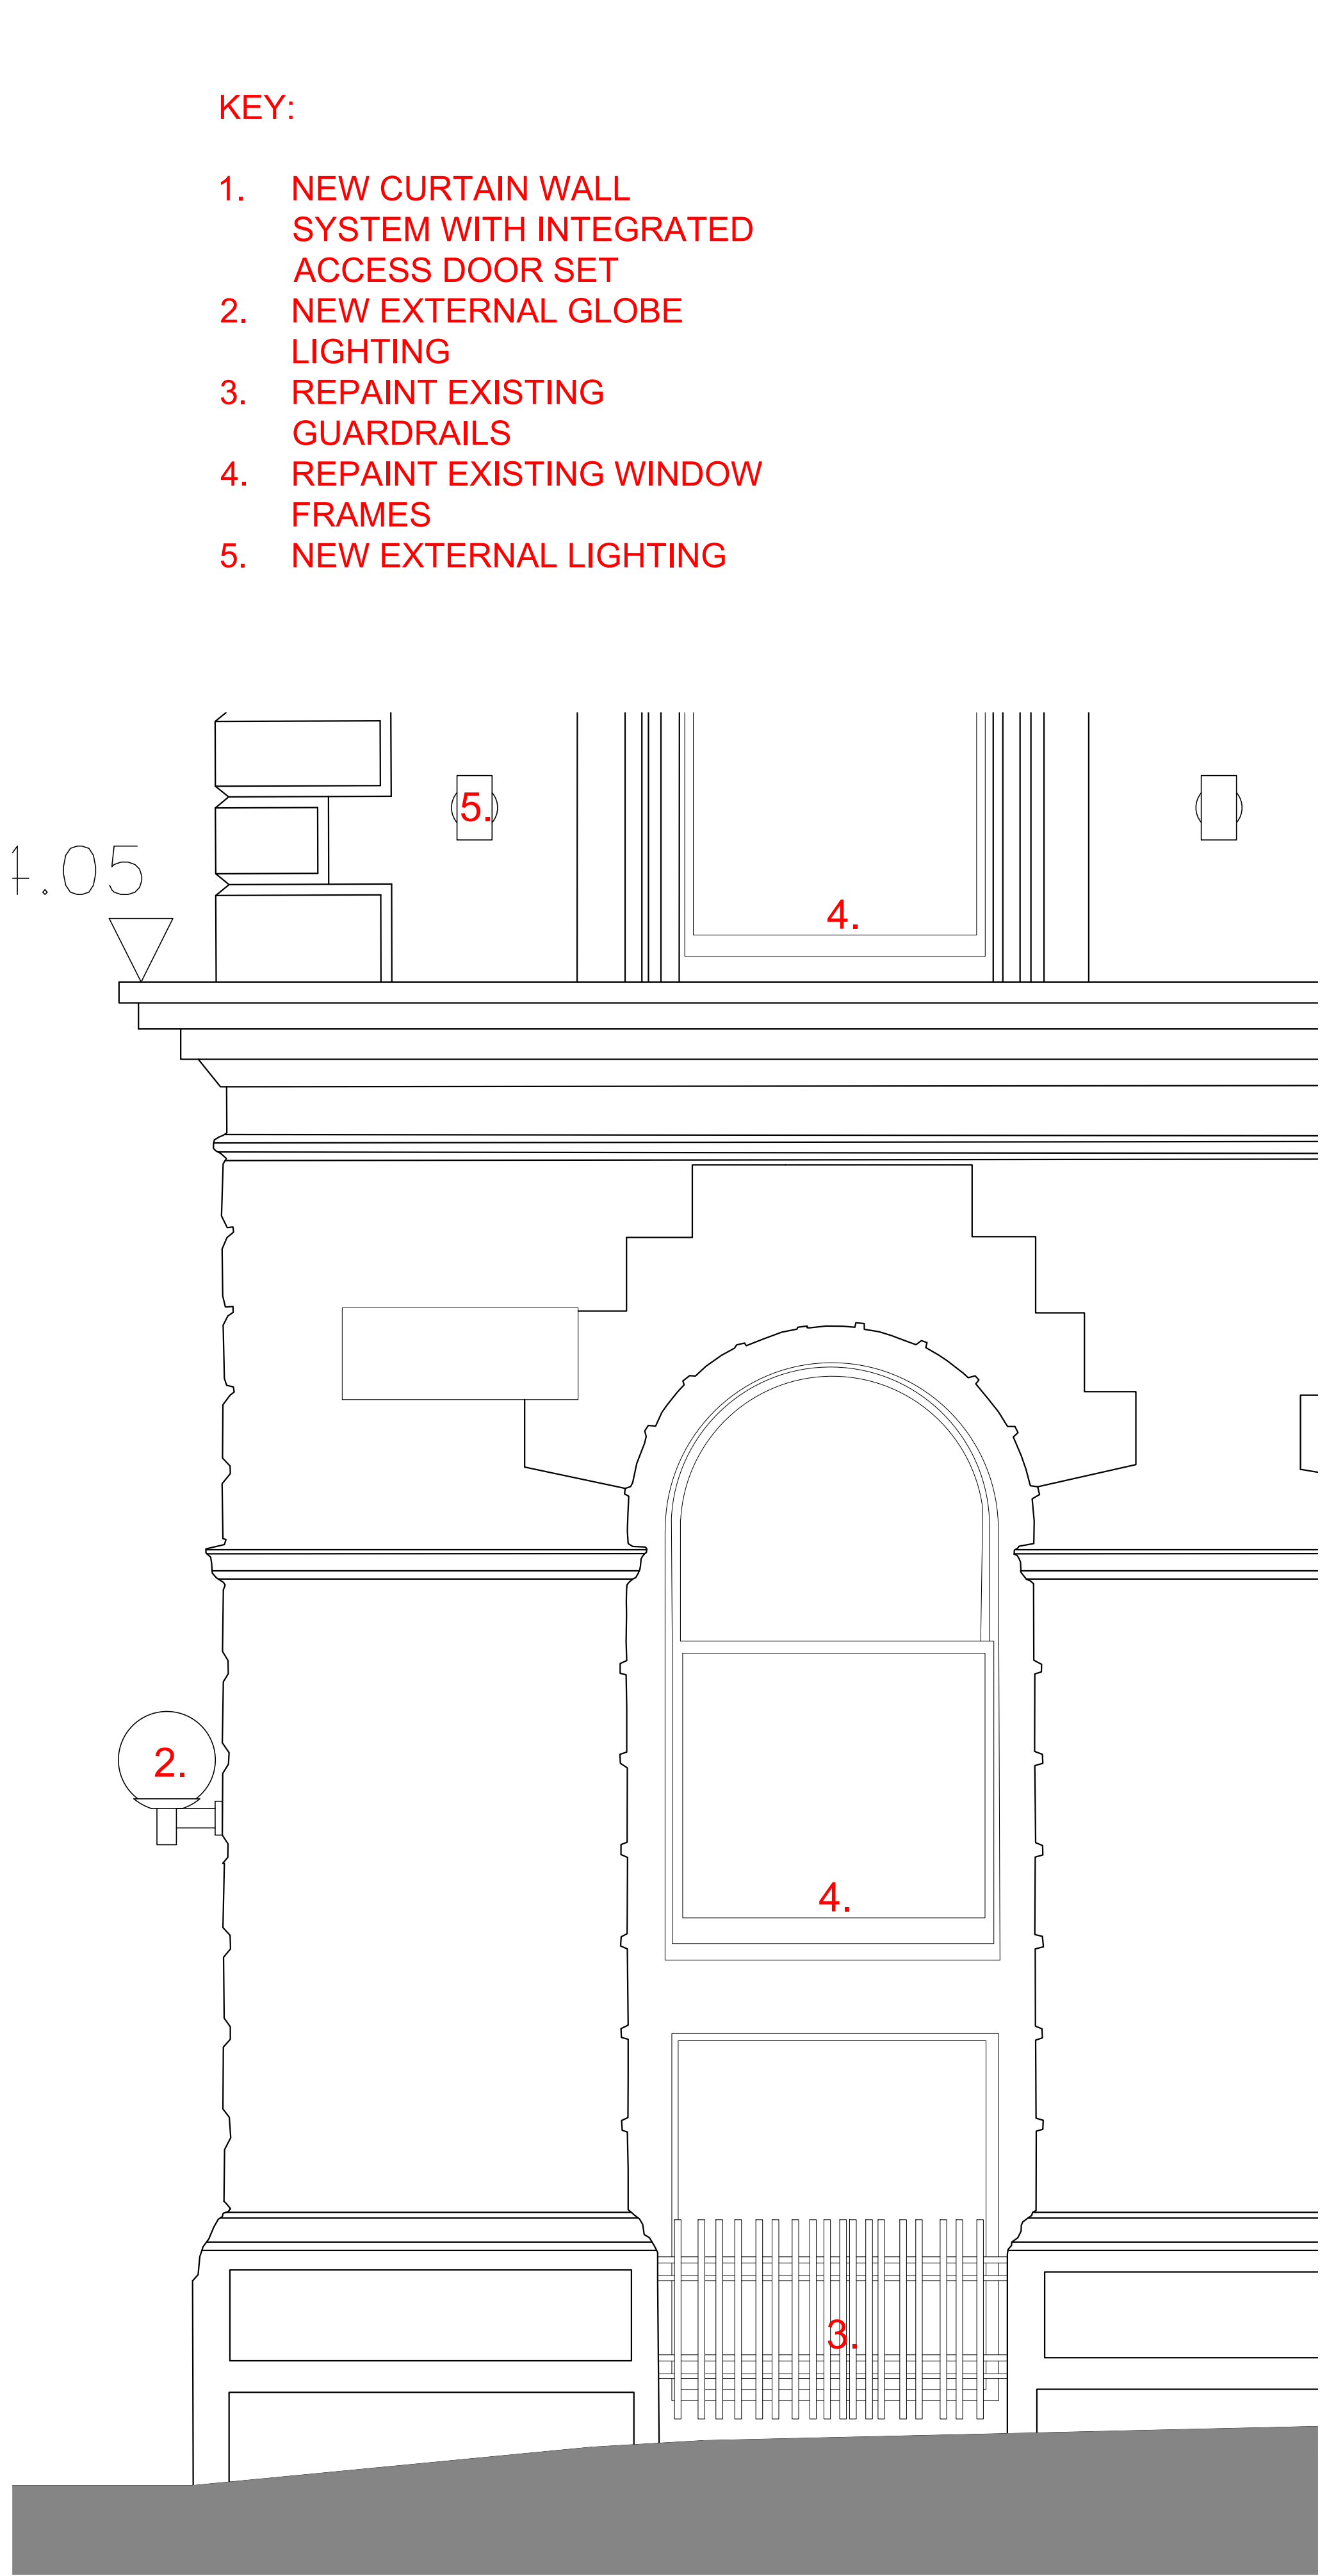

03 East Elevation - Southmill Street
1:20

KEY:

1. NEW CURTAIN WALL SYSTEM WITH INTEGRATED ACCESS DOOR SET
2. NEW EXTERNAL GLOBE LIGHTING
3. REPAINT EXISTING GUARDRAILS
4. REPAINT EXISTING WINDOW FRAMES
5. NEW EXTERNAL LIGHTING

1:20 @A1
0 0.2 0.4 0.6 0.8 1m

rev.	date	details	by
A	10.02.22	Issued for Planning	AW

MICHAEL LAIRD ARCHITECTS
5 Forres Street, Edinburgh EH3 6DE
T 0131 226 6991 F 0131 226 2771
mail@michaellaired.co.uk

Freetrade Exchange Refurbishment
Clearbell
27 Peter Street, Manchester, M2 5GB

drawing title
Proposed Elevations
South & East Elevations
Lower Ground Floor Entrance

scale date drawn format
1:20 Nov 2021 BC a1

status
Planning

drawing number revision
CFM.AR(PL)102 A