





High Street Elevation

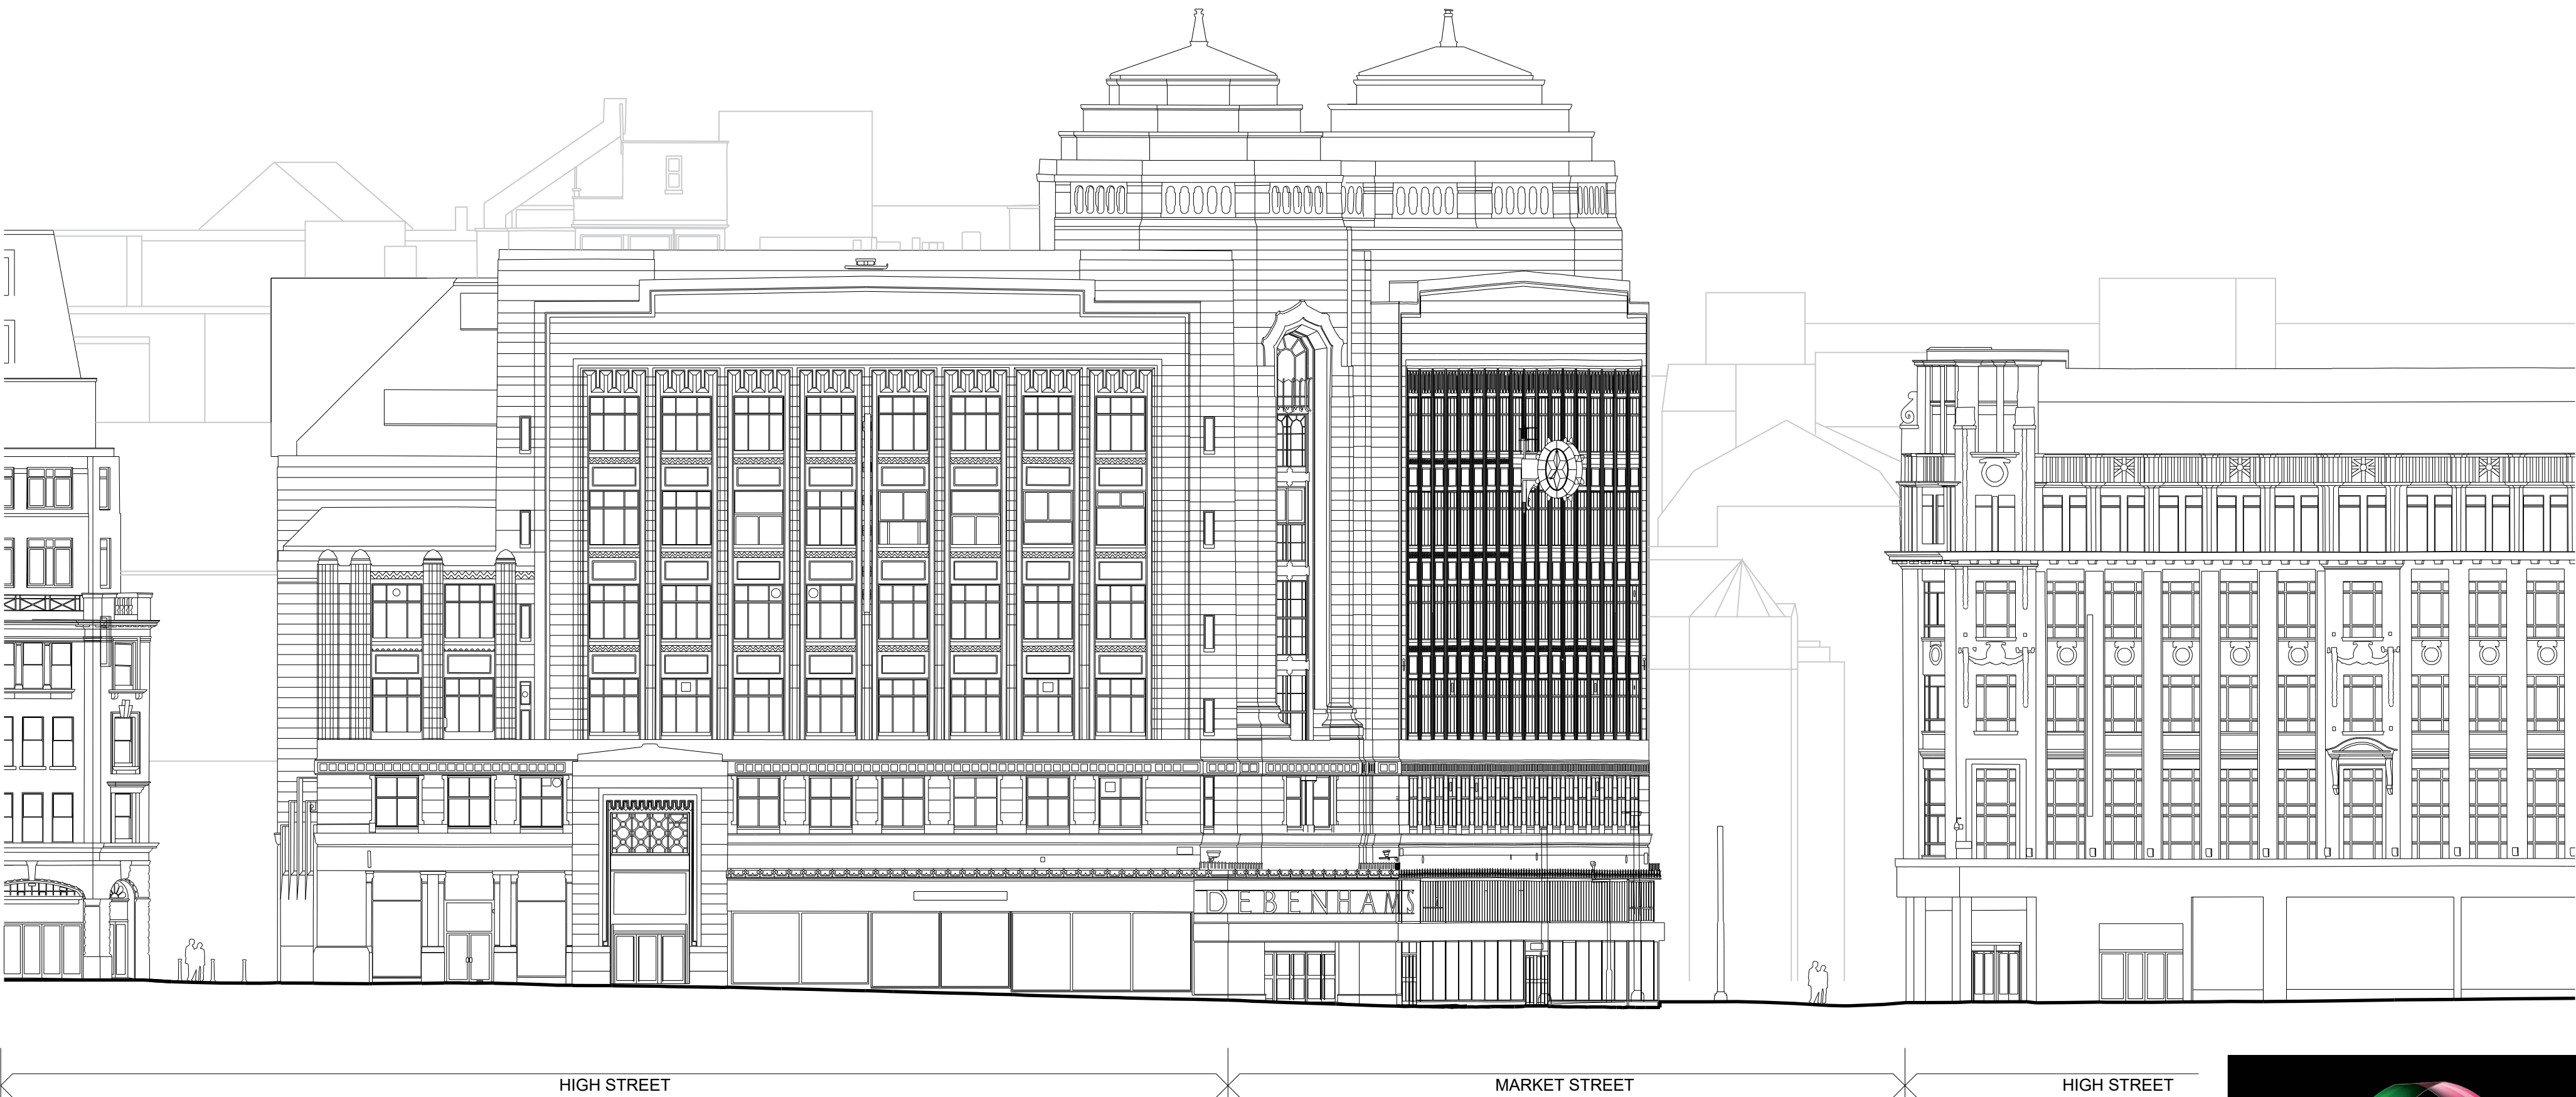

Rylands Building, Manchester  
West Elevation as Existing

 

First Floor, 44 Charlotte Street,  
London, W1T 2NR  
T. 0207 6372057    [www.infinity-outdoor.co.uk](http://www.infinity-outdoor.co.uk)

| Scale | Size | Date      |
|-------|------|-----------|
| 1:200 | A2   | Sept 2021 |

Drawing Title  
West Elevation as Existing

| Drawing Ref | Revision No. |
|-------------|--------------|
| IOL.RB.04   |              |

This drawing is the property of Infinity Outdoor Limited (copyright is reserved). This drawing is issued on condition that it is not copied, reproduced, retained or disclosed to any unauthorised person, either wholly or in part without the consent in writing of Infinity Outdoor Limited.