


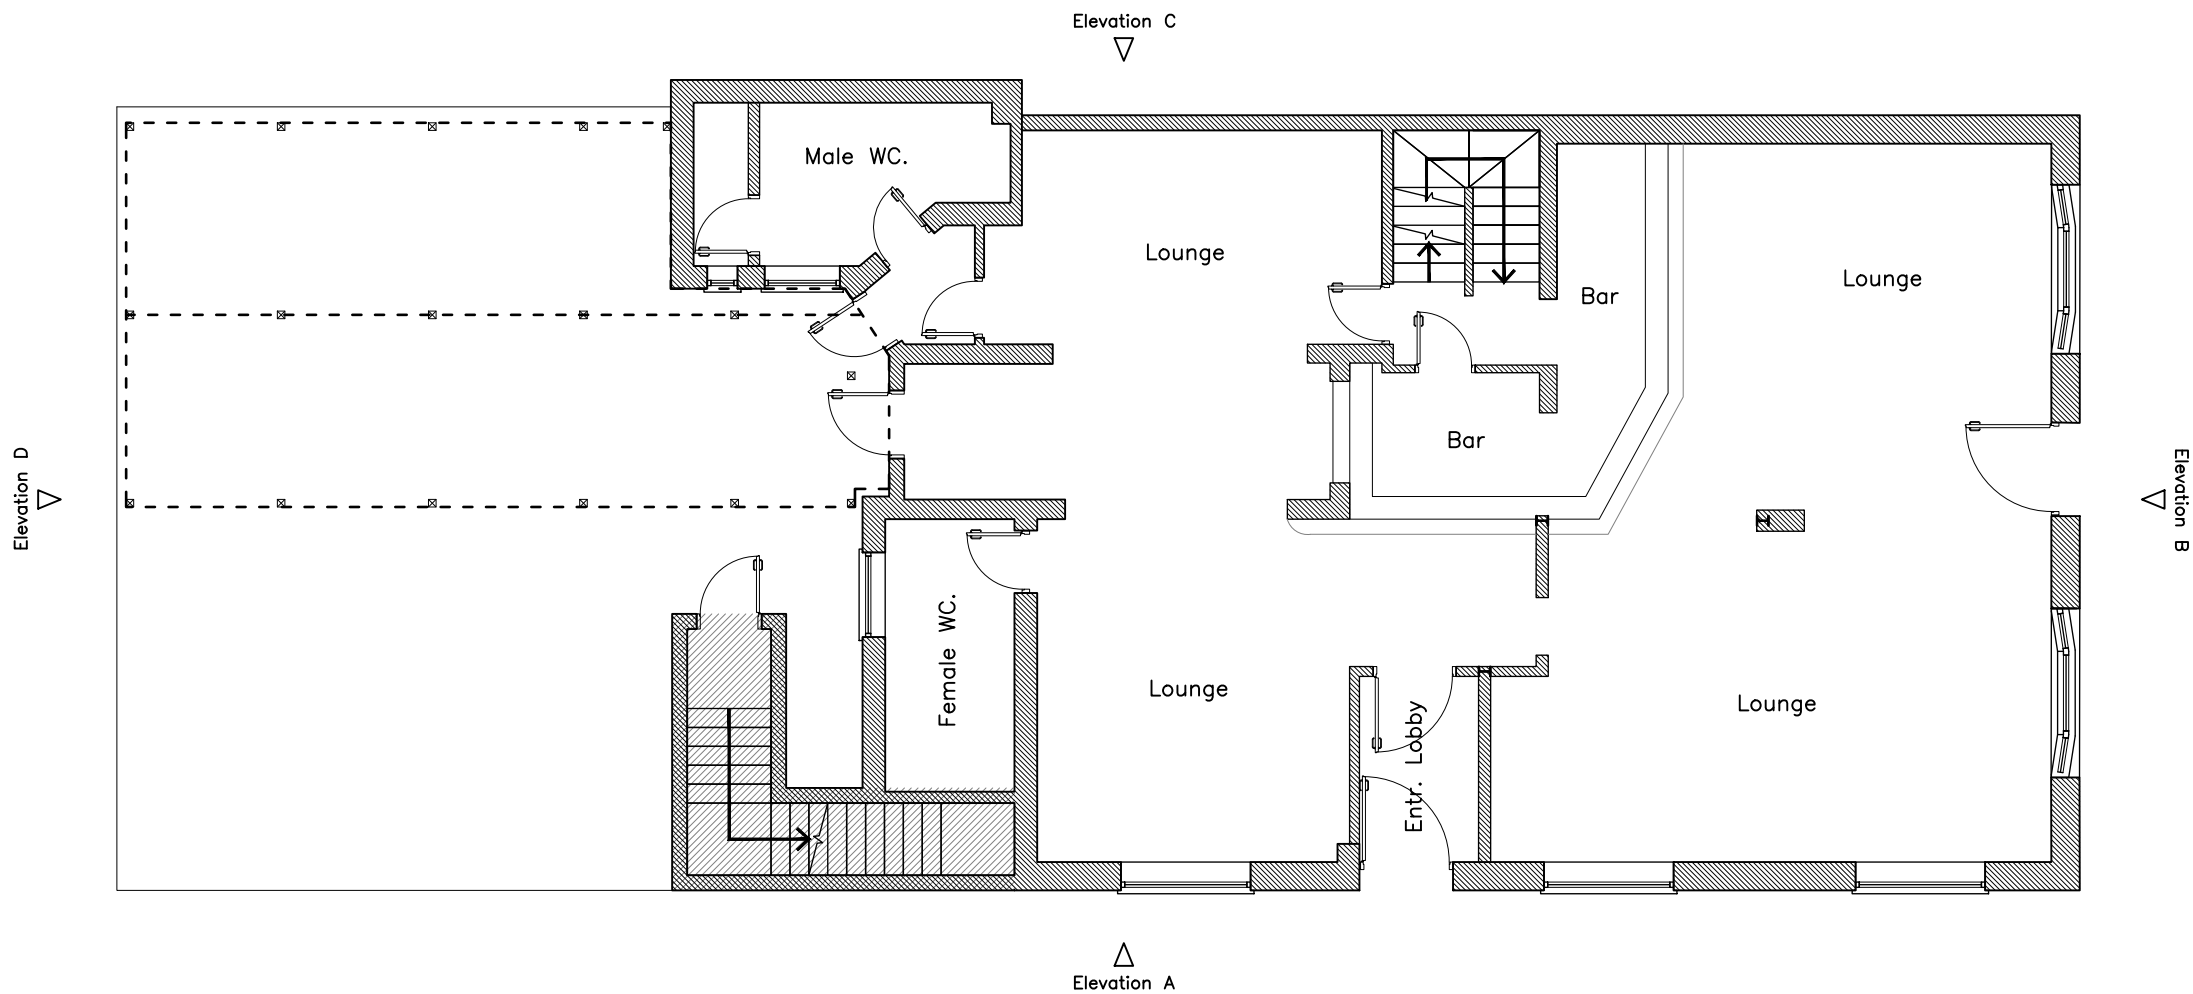

Existing Ground Floor Plan

INSPIRE | DESIGN | BUILD



DESIGN

+44 (0) 161 818 2786

+44 (0) 772 252 4205

www.mldesign.uk | info@mldesign.uk

Job Ref.	Drawing No.	Revision
1156	0005	B

Rev	Description	By	Date
B	Issue for Revised Planning App.	ML	09/10/21
A	Issue for Planning	ML	08/04/21
Initial Issue: 07/04/21			

CLIENT Mohammed Saleem 5 Walmer Street Rusholme Manchester M14 5UB	
PROJECT TITLE Change of Use from Existing Drinking Establishment to Class E(b) Restaurant	
DRAWING TITLE Existing Ground Floor Plan	
Drawn by: ML	Checked by: ML
Date: 07/04/21	Scale: 1:100 @A3

This drawing is to be read in conjunction with all relevant drawings.

The main contractor/builder is to interpret the requirements in relationship to the site conditions encountered and as agreed with the Building Control officer.

All dimensions and sizes to be verified on site, any discrepancies to be reported to the client/project manager. These annotations were prepared for planning and/or building control submission only.

This drawing and design is the (©2021) property of **ML Design**, and should not be reproduced without written permission.