




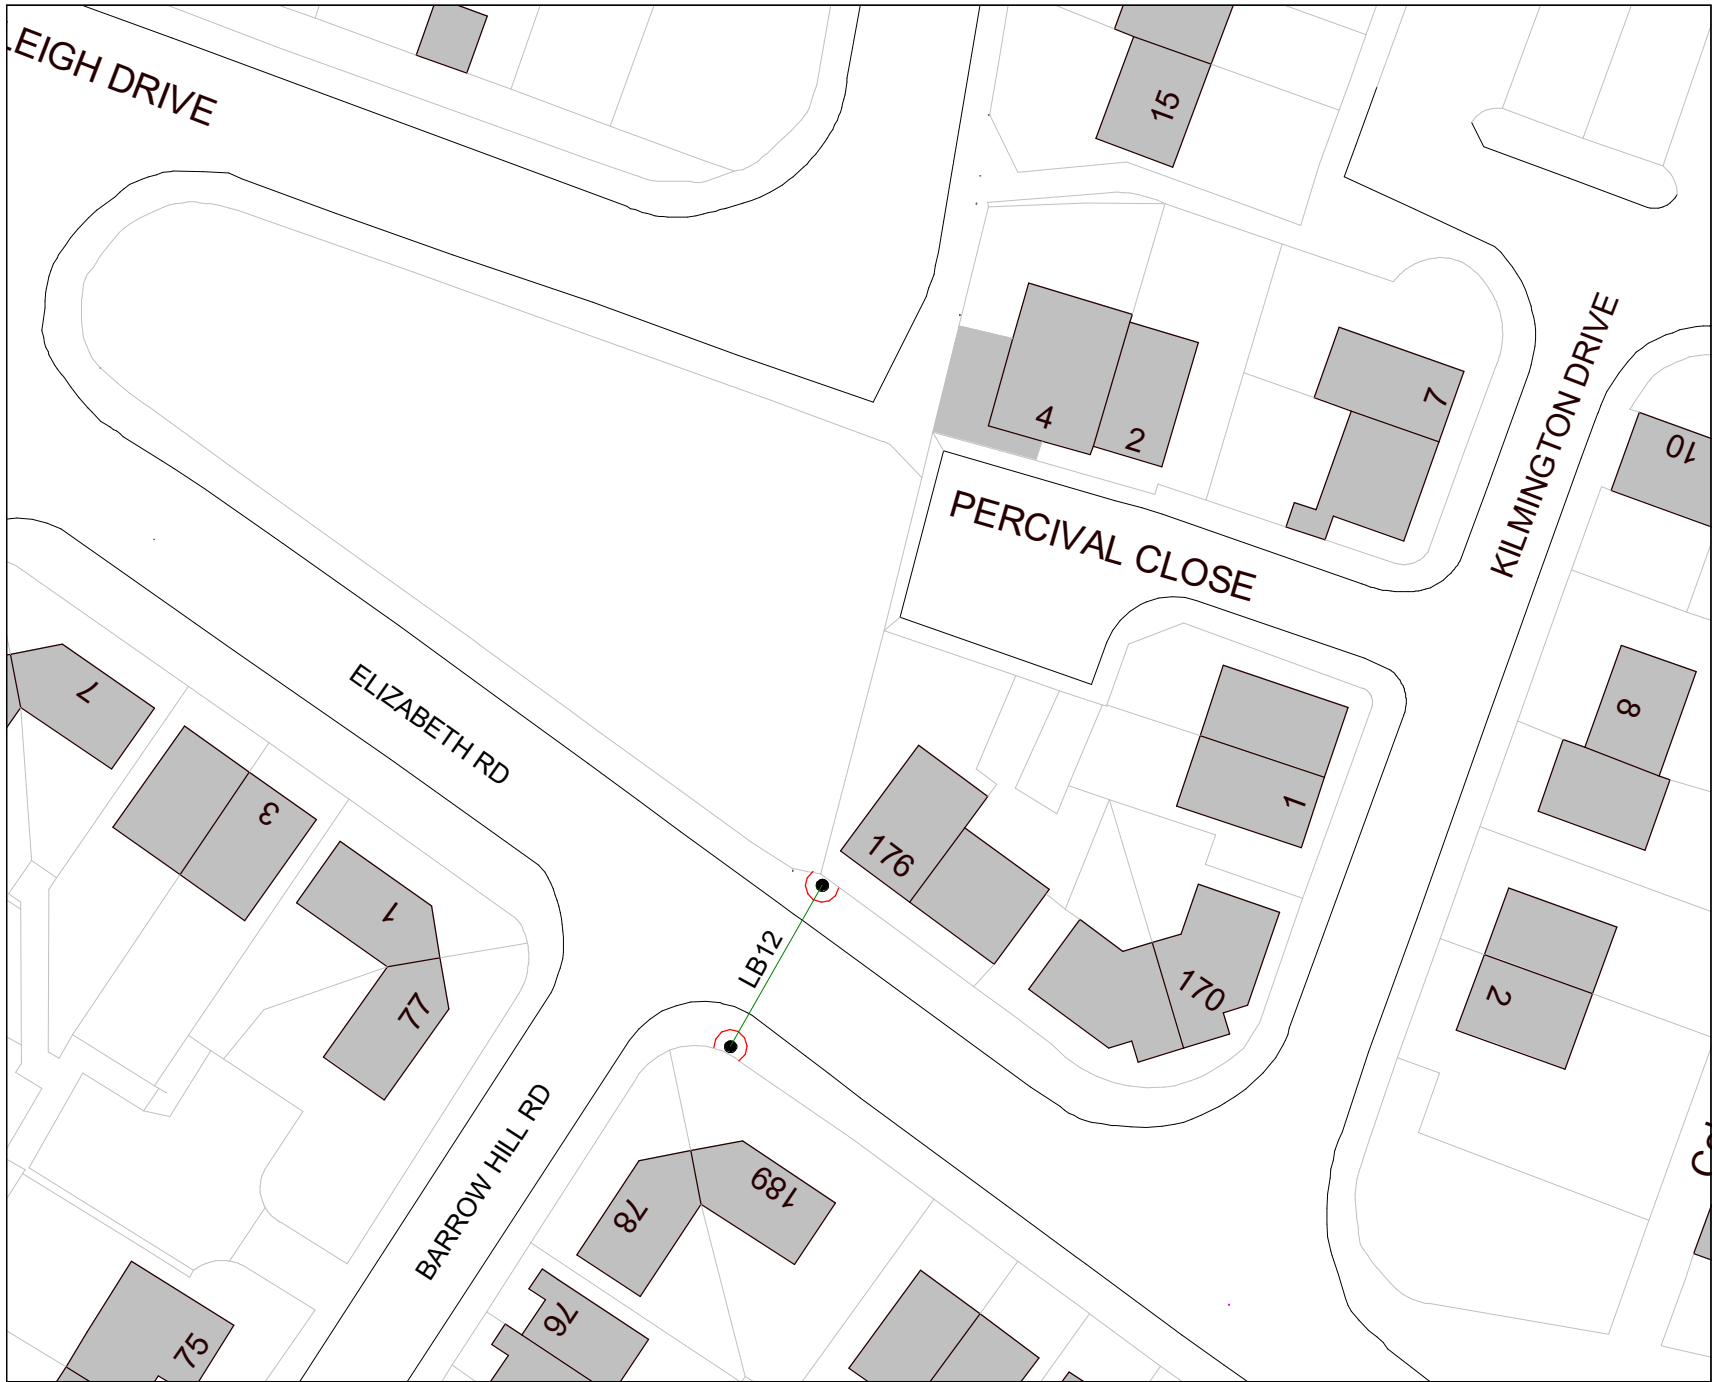


2. Site - LB12 - Site Plan
1 : 500

LB8 - TP
2 x 6 m High
89 mm Dia - Galvanised steel post across
Elizabeth Road.



1. Site - LB12 - Location Plan
1 : 1250

   

PROJECT	SCALE @ A3	DATE	DRAWN BY
Eruv Broughton - Manchester	As indicated	01 JULY 2021	AP
CLIENT	STATUS		
Manchester Community Eruv	PLANNING		
TITLE	PROJECT NO.	DRAWING NO.	REV.
LB12 – 176 Elizabeth Street, M8 8BN	DA21054.	412.	
NOTES			
DA DEBTAL ARCHITECTURE www.debtal.co.uk THIS DRAWING MUST NOT BE REPRODUCED WITHOUT PRIOR WRITTEN CONSENT. DRAWING TO BE USED FOR THE STATUS INDICATED ONLY. ANY DISCREPANCIES TO BE REPORTED TO THE DESIGNER PRIOR TO THE COMMENCEMENT OF ANY WORK. ALL WORK AND MATERIALS TO BE IN ACCORDANCE WITH CURRENT STATUTORY LEGISLATION, RELEVANT CODES OF PRACTICE AND BRITISH STANDARDS. ALL DIMENSIONS ON THIS DRAWING ARE IN MILLIMETRES (UNLESS OTHERWISE STATED).			