




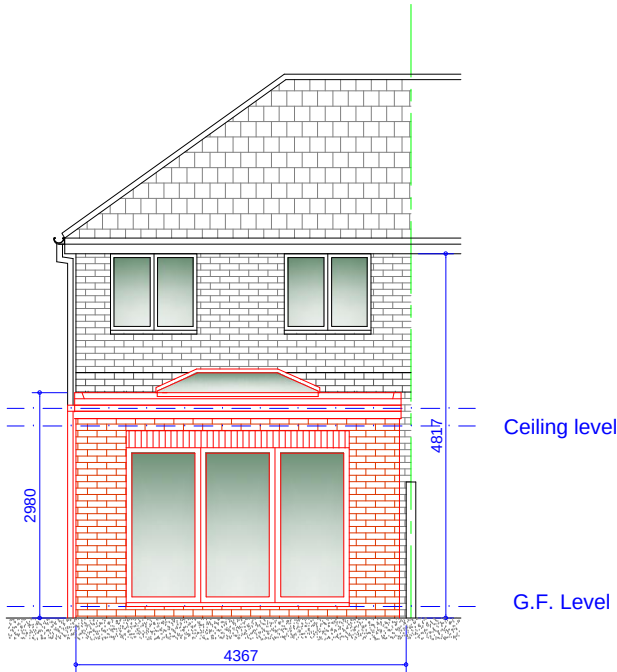

Proposed Rear Elevation
Scale 1:100

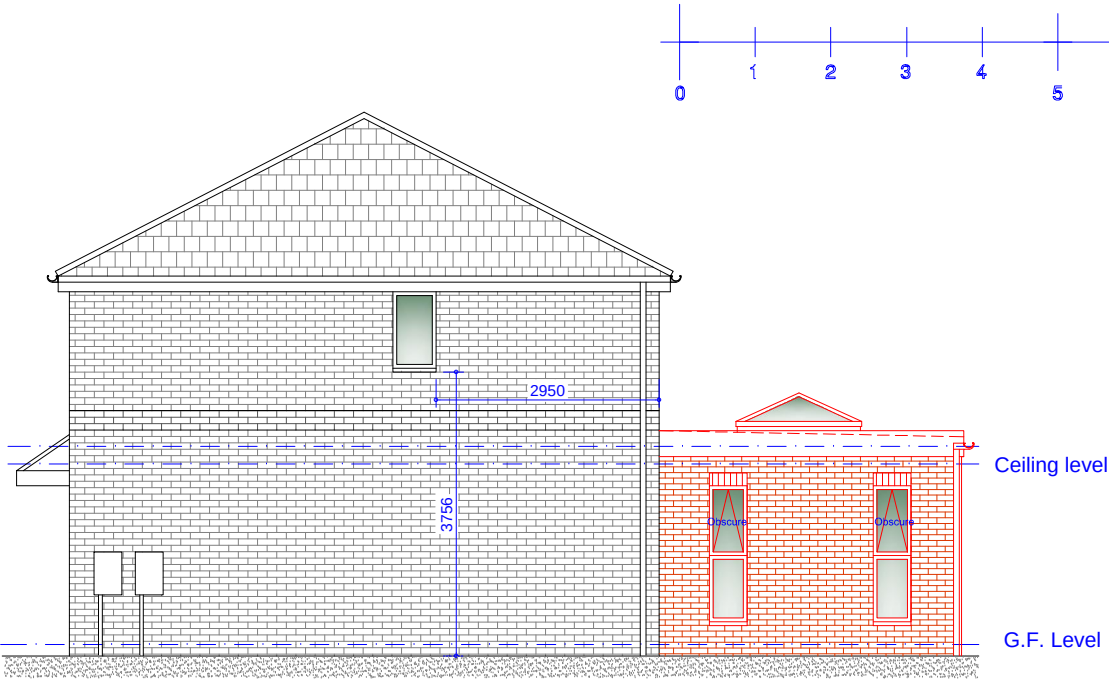

Proposed R/H Side Elevation
Scale 1:100

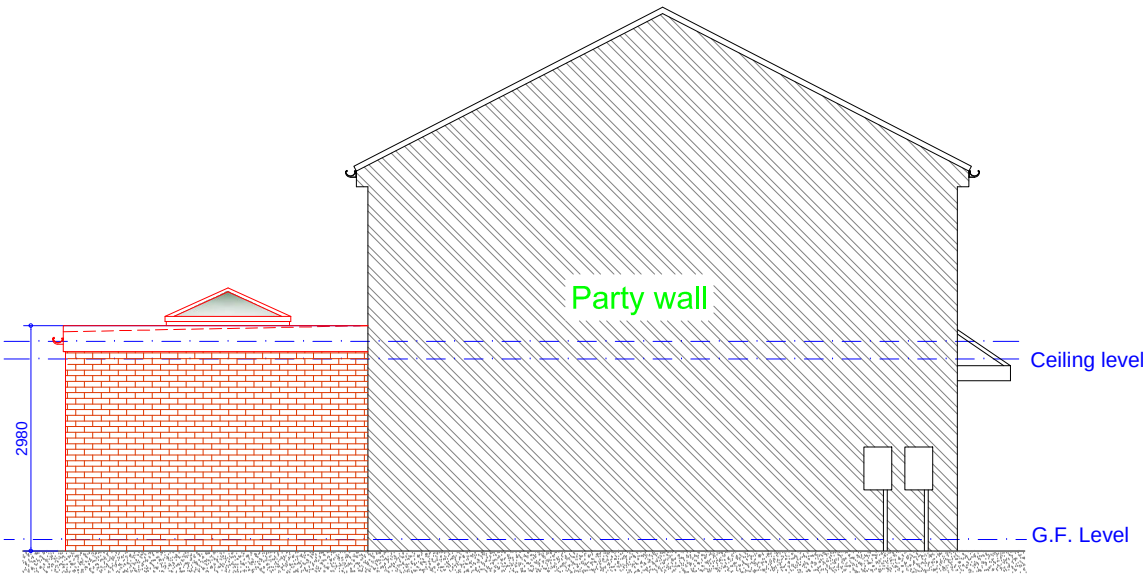

Proposed L/H Side Party Wall Elevation
Scale 1:100

Rev	Date	Description
-----	------	-------------

Issued For : INFORMATION PURPOSES ONLY

Client

Mr. Owain Roberts

Project
8 Meshaw Ct, Wythenshawe,
Manchester M23 0GT
Proposed single storey rear extension

Scheme - Drawing Title
Proposed Elevations.

03	Date	01.02.22
Drawing No.	Revision	Scale 1:100 @A3

