


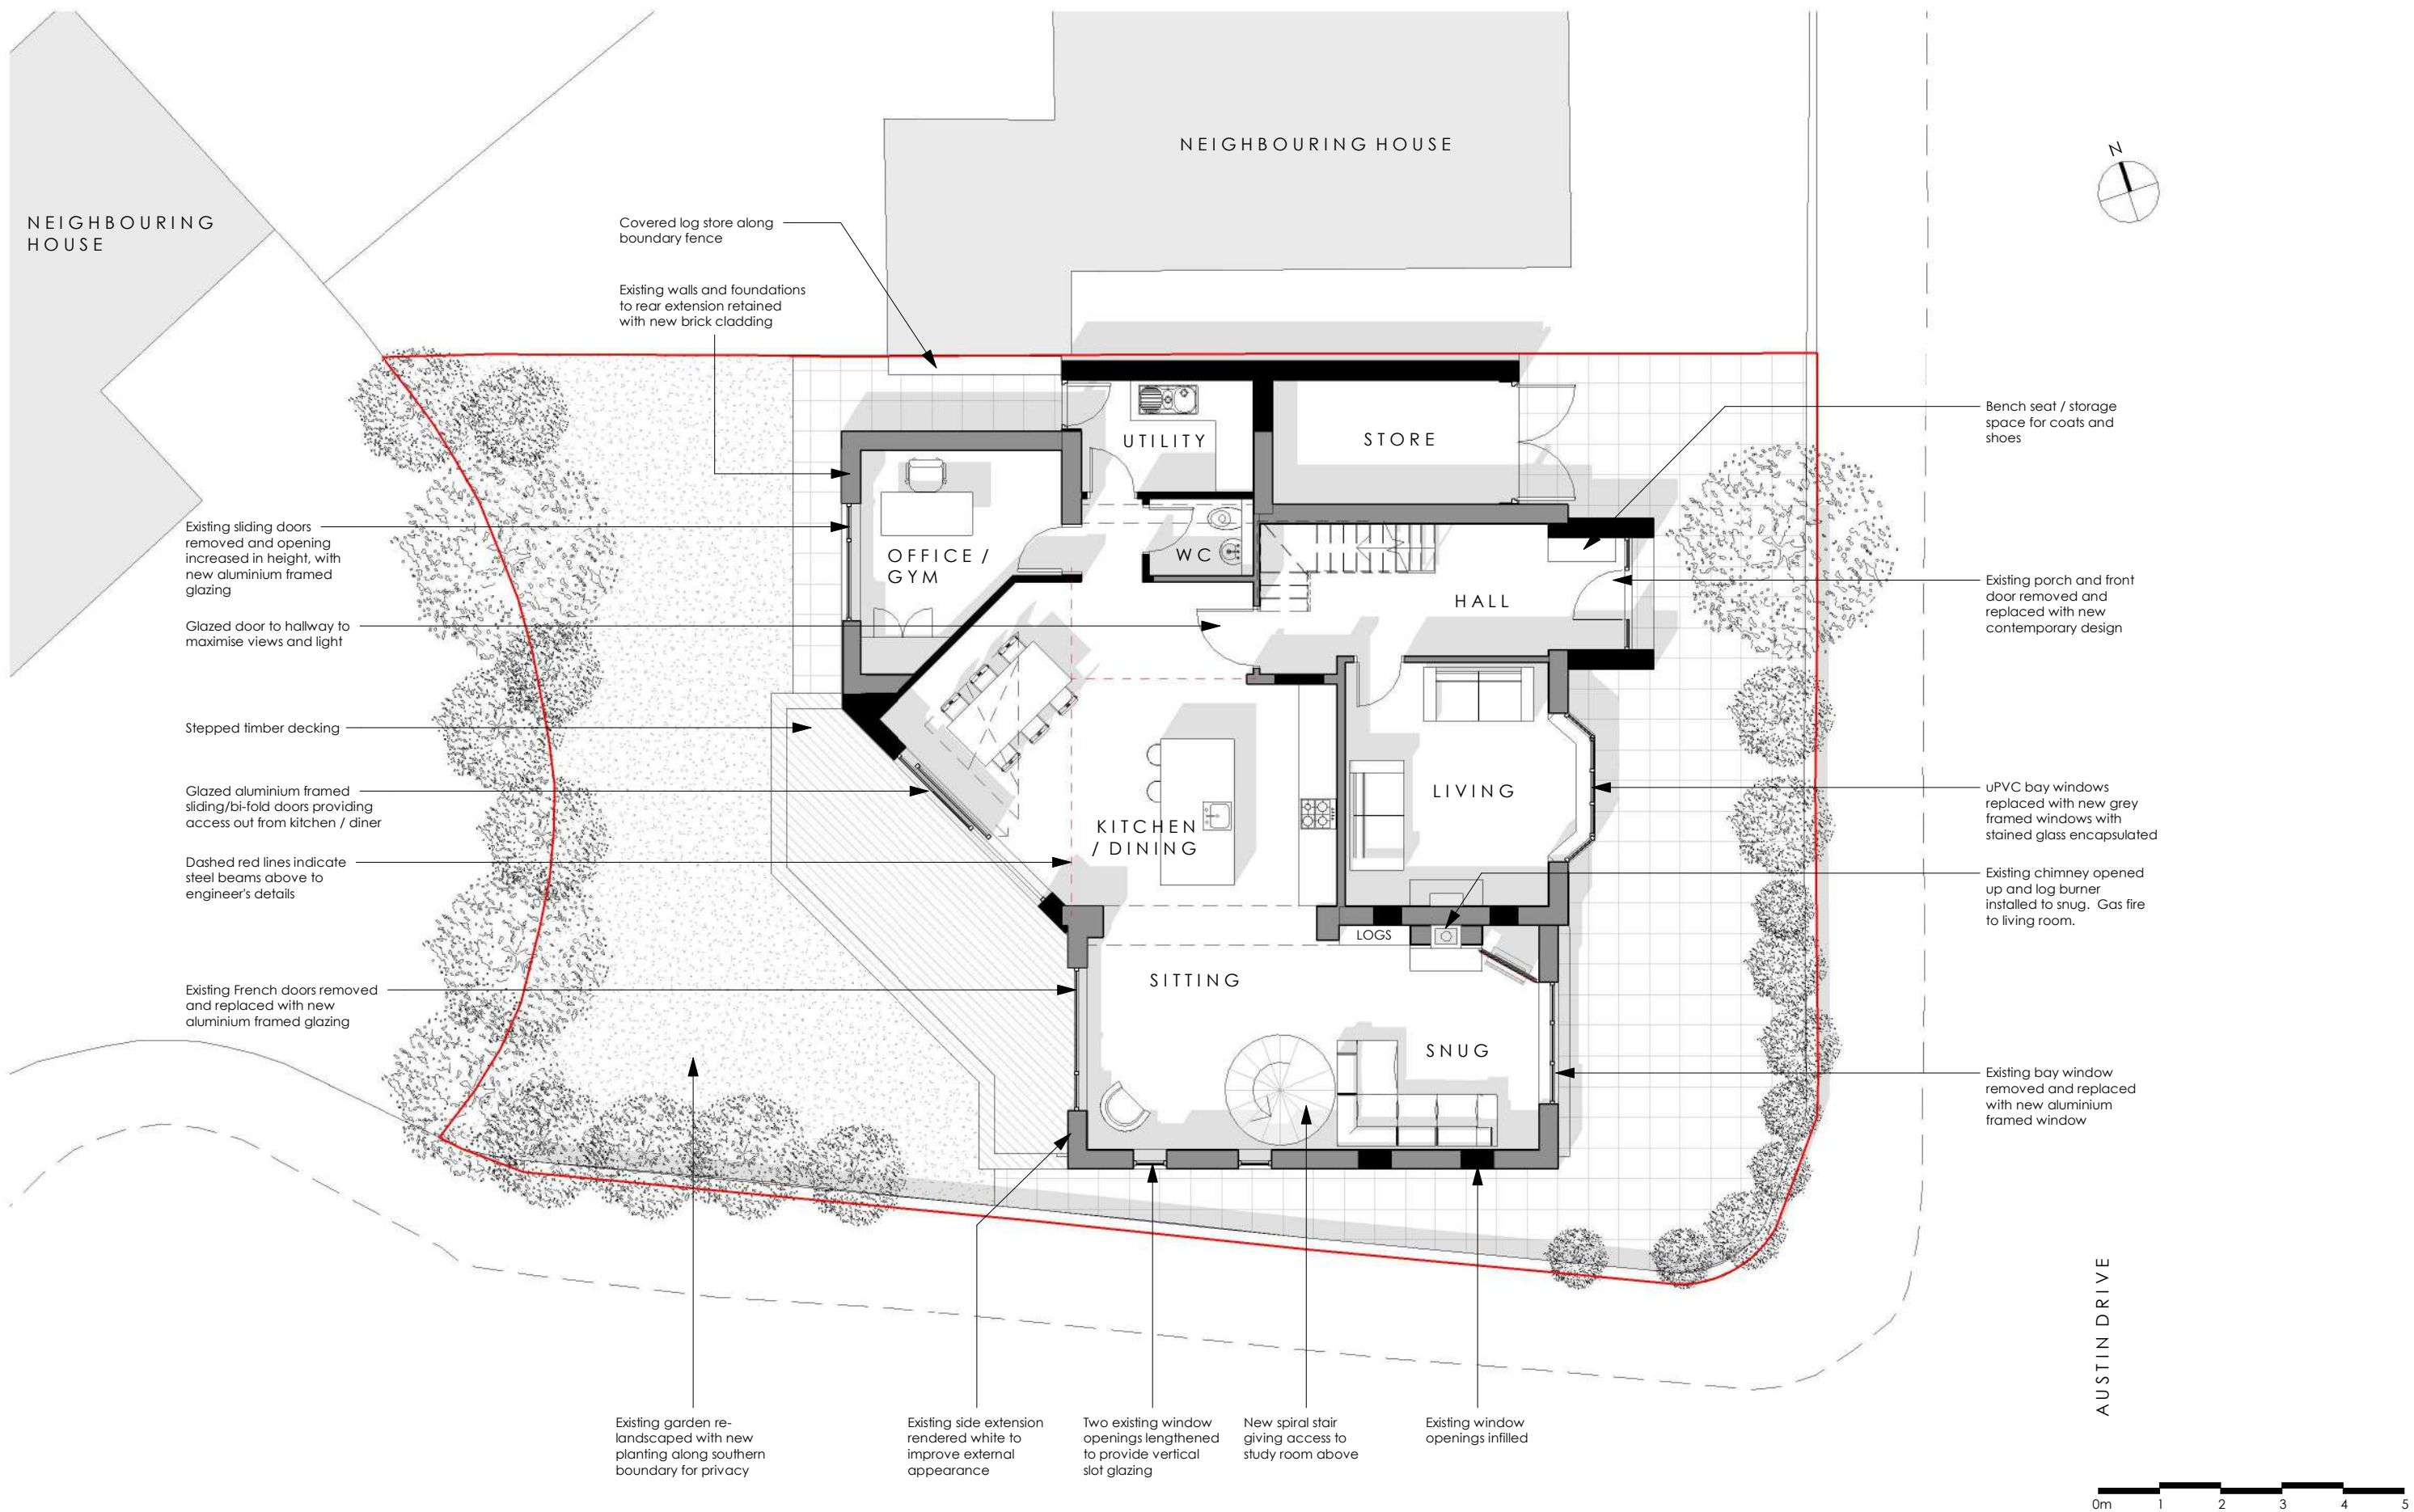

DO NOT SCALE FROM THIS DRAWING. All drawings and visuals are provided for illustrative purposes only and are indicative proposals subject to detailed design and structural coordination. AA advises all measurements to be checked on site. Specific details and materials/colours are subject to further design development.								SCALE 1 : 100 @A3		STATUS PLANNING		DATE 11/12/20		81 AUSTIN DRIVE Proposed Ground Floor Plan			
								DWG No ATD/PL/101		DRAWN JE		REV		ARTFORM ARCHITECTS			
								WEB: www.artformarchitects.com EMAIL: info@artformarchitects.com									
								XYZ Building 1st Floor 2 Hardman Blvd Manchester TEL 0161 6600377									