


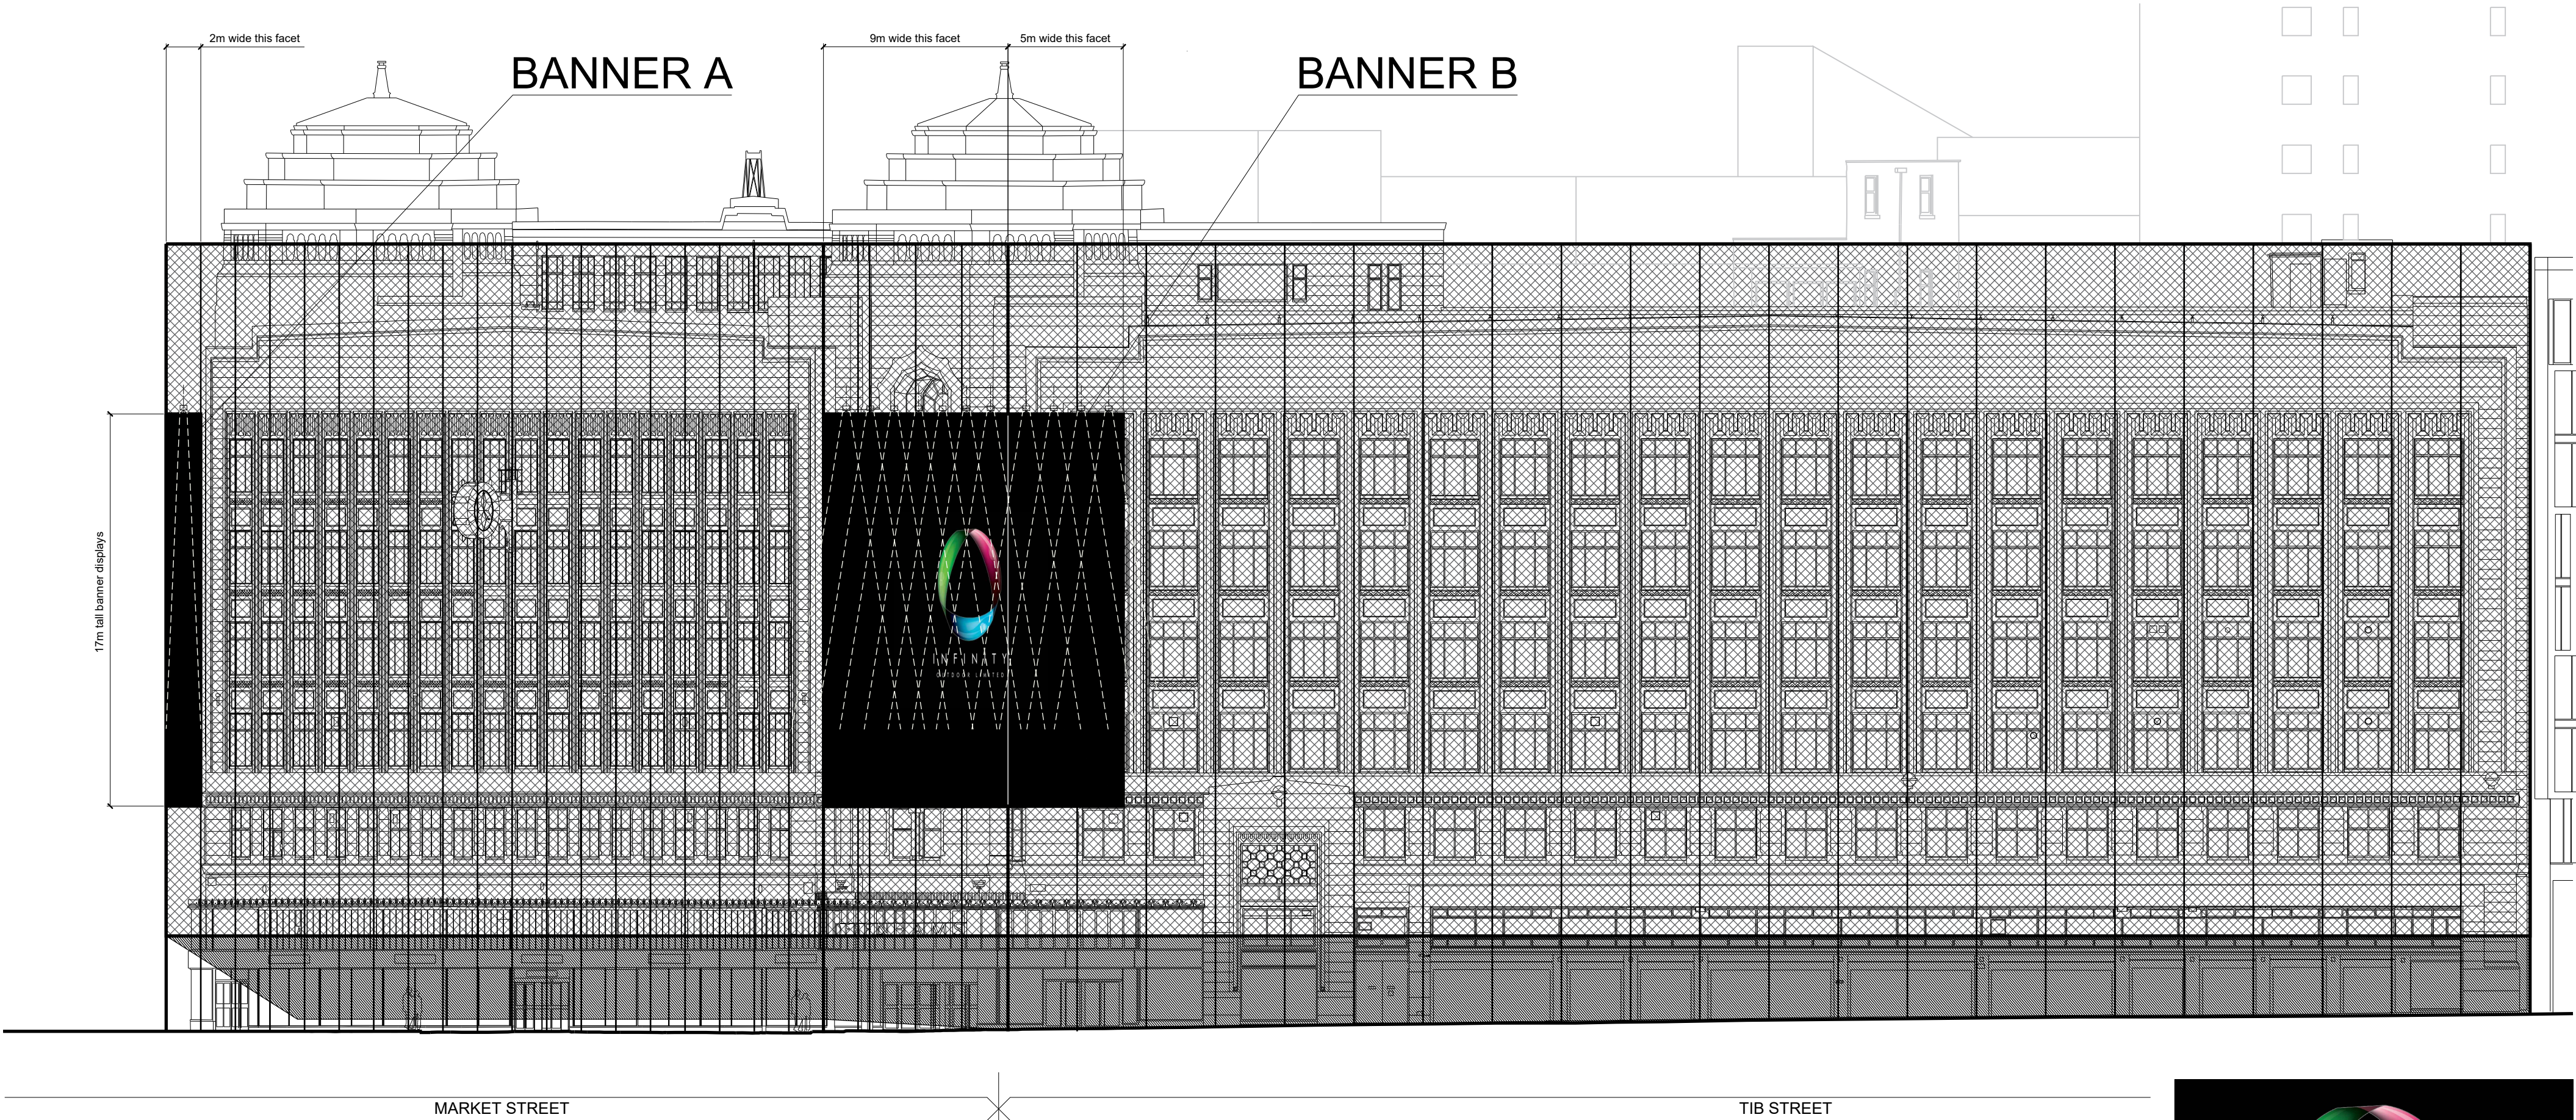

Tib Street Elevation


BANNER B:

To be a 14m wide x 17m tall banner display to be located across building corner / facets of Market Street and Tib Street as shown.


Banner to be positioned asymmetrically around the corner facet of the building / scaffold extending onto the principle elevation at Tib Street only.

Banner to be externally illuminated from above.

Scaffold design by others.

 

Rylands Building, Manchester East Elevation as Proposed

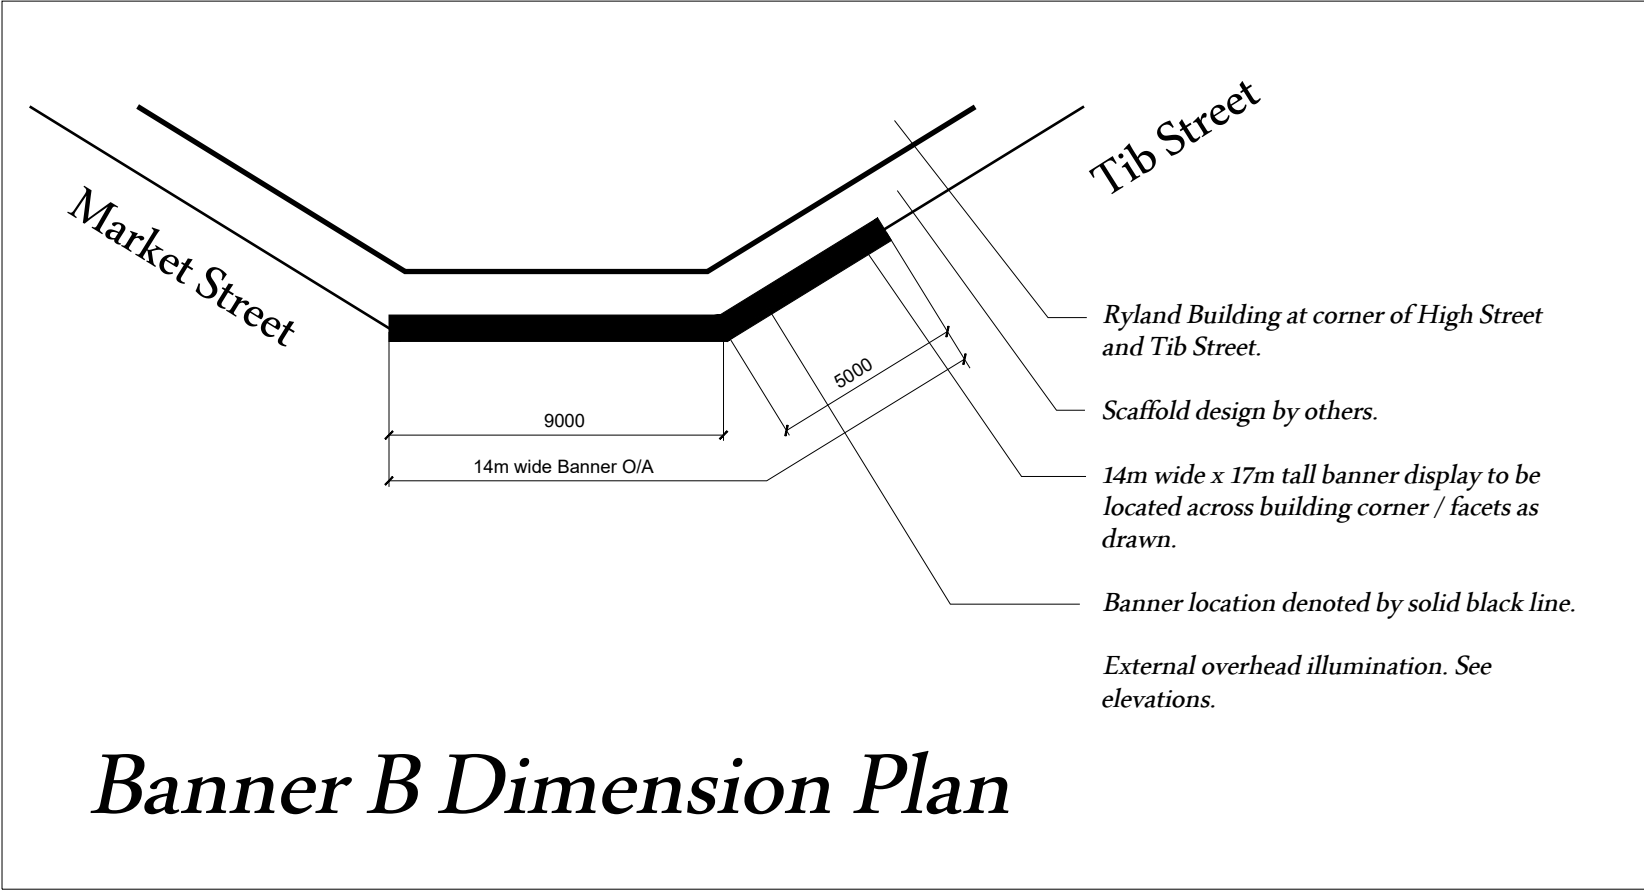

Banner B Dimension Plan



First Floor, 44 Charlotte Street,
London, W1T 2NR
T. 0207 6372057 www.infinity-outdoor.co.uk

Scale	Size	Date
1:200	A2	Sept 2021

Drawing Title
East Elevation as Proposed

Drawing Ref	Revision No.
IOL.RB.08	

This drawing is the property of Infinity Outdoor Limited (copyright is reserved). This drawing is issued on condition that it is not copied, reproduced, retained or disclosed to any unauthorised person, either wholly or in part without the consent in writing of Infinity Outdoor Limited.