


© This Drawing & Design is the copyright of QCD and should not be reproduced without written consent.  
Contractors are to check all levels & dimensions on site prior to site works commencing & report discrepancies to the Designers.  
DO NOT SCALE THIS DRAWING

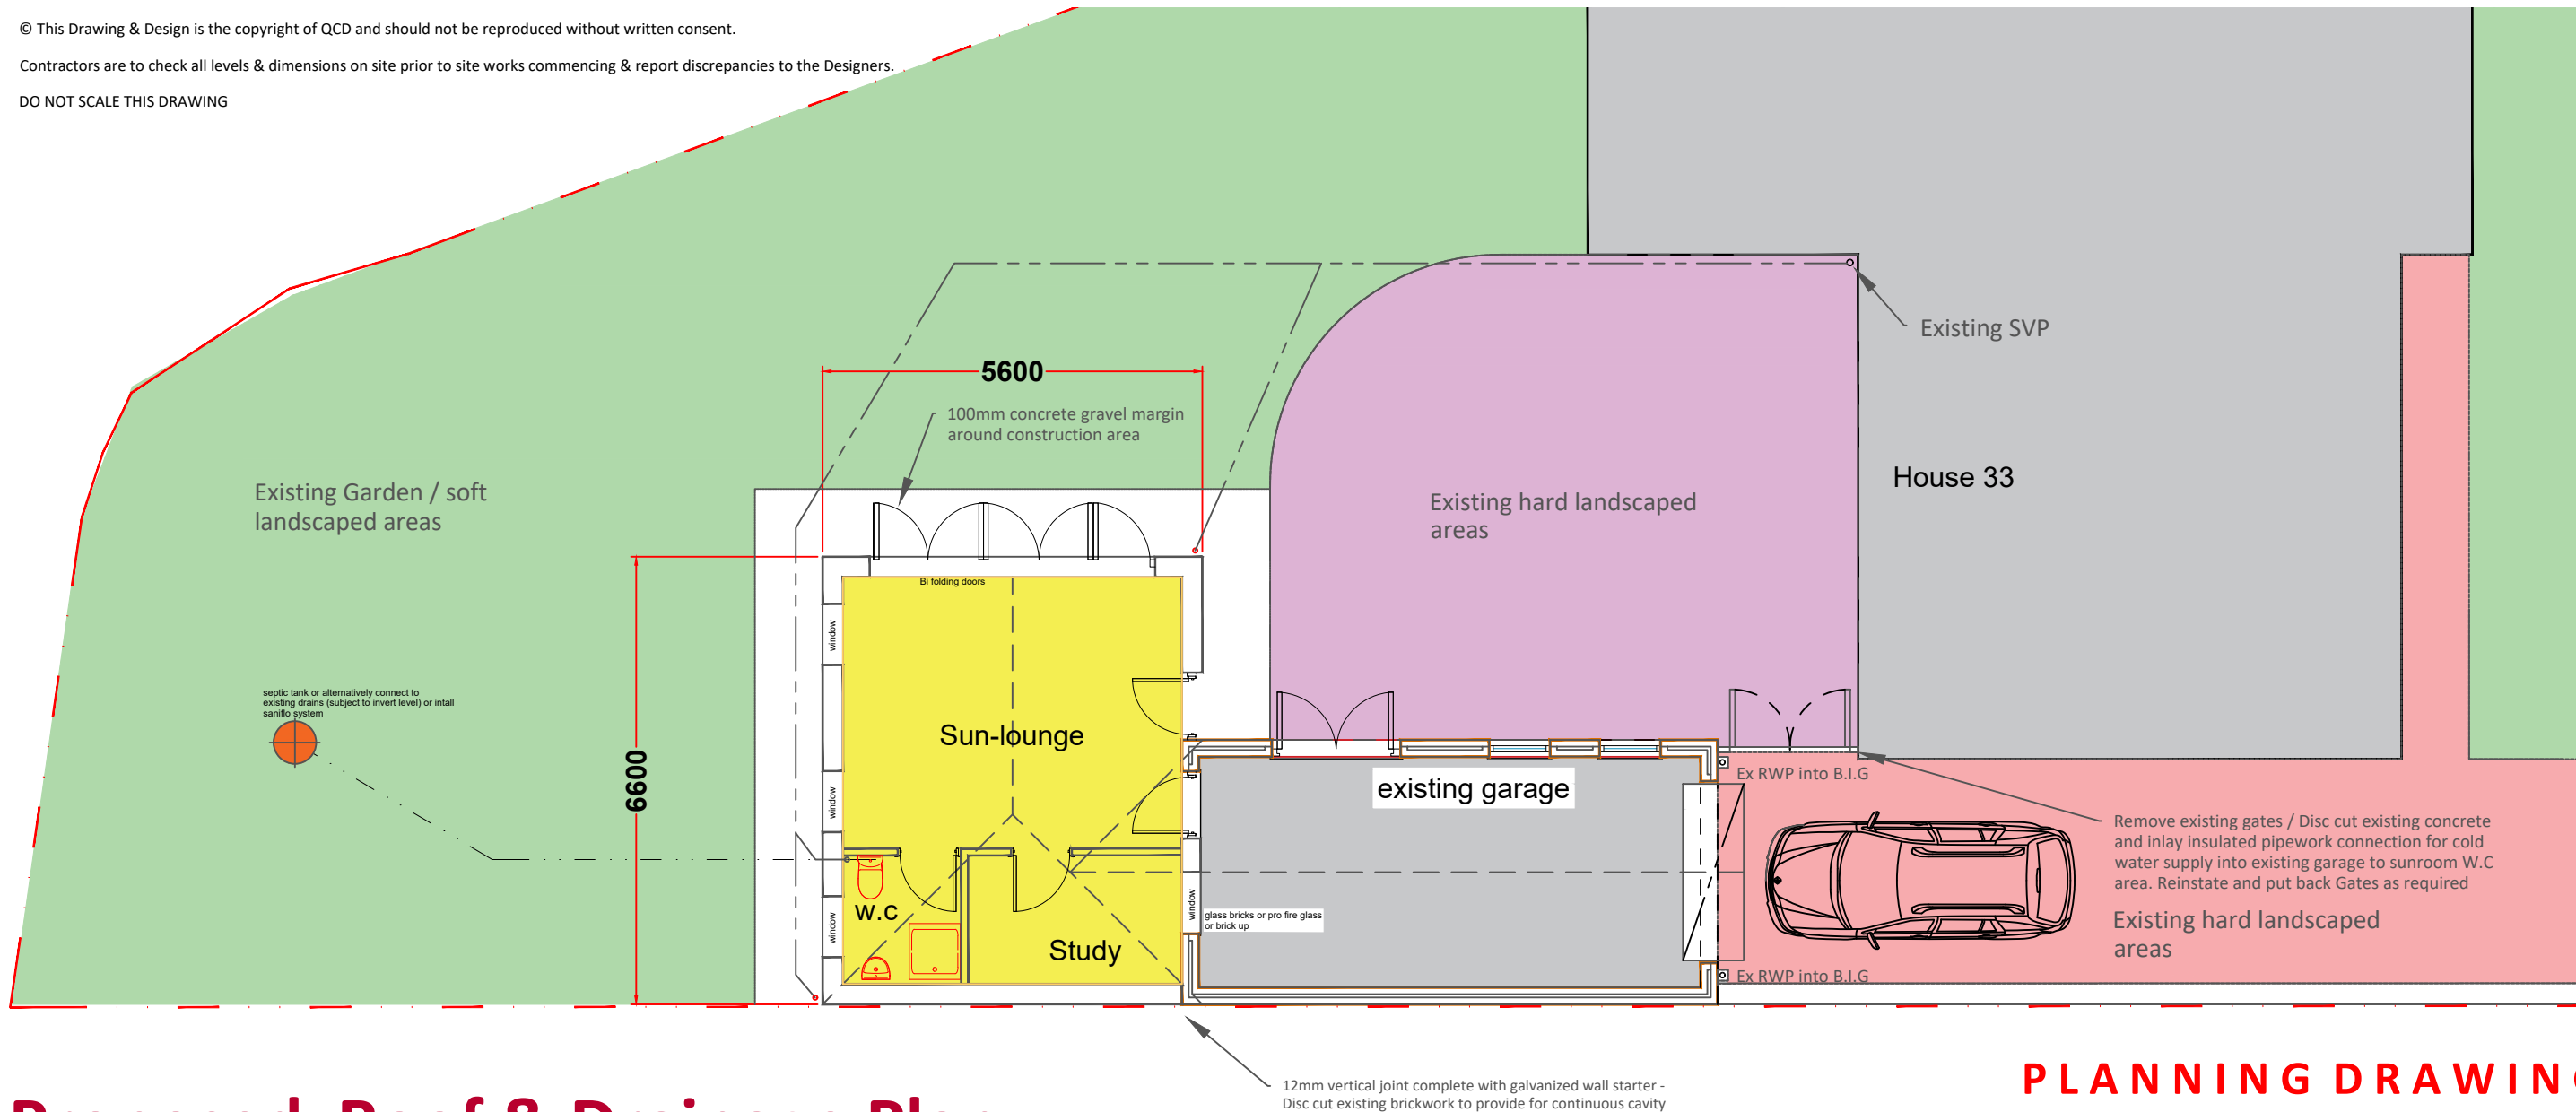

# Proposed Roof & Drainage Plan

Scale 1:100

## Legend

|                                                                                     |                              |                                                                                     |                                  |
|-------------------------------------------------------------------------------------|------------------------------|-------------------------------------------------------------------------------------|----------------------------------|
|  | Indicates new roof area      |  | Indicates surface water drainage |
|  | Indicates existing roof area |  | Indicates foul water drainage    |
|  | Indicates boundary lines     |  | Indicates Septic Tank            |

## PLANNING DRAWING

|                 |                                       |                 |      |
|-----------------|---------------------------------------|-----------------|------|
| Project:        | 33 Daresbury Road<br>Chorlton M21 9NA |                 |      |
| Title:          | Proposed Roof & Drainage Plan         |                 |      |
| Client:         | Mr & Mrs N Sills                      |                 |      |
| Drawn By:       | WRS                                   | on 14/10/2021   |      |
| Original Size:  | A3                                    | Project Number: | 1018 |
| Drawing Number: | DR-P -1018 - 06                       |                 |      |

QUALITY CREATIVE DESIGN  
ARCHITECTURAL SERVICES

Tel :- 07756 910210  
Email :- qualitycreativedesign@gmail.com

ARCHITECTURE INTERIOR DESIGN PROJECT MANAGEMENT BUILDING CONSULTANCY