




SOUTH WEST ELEVATION

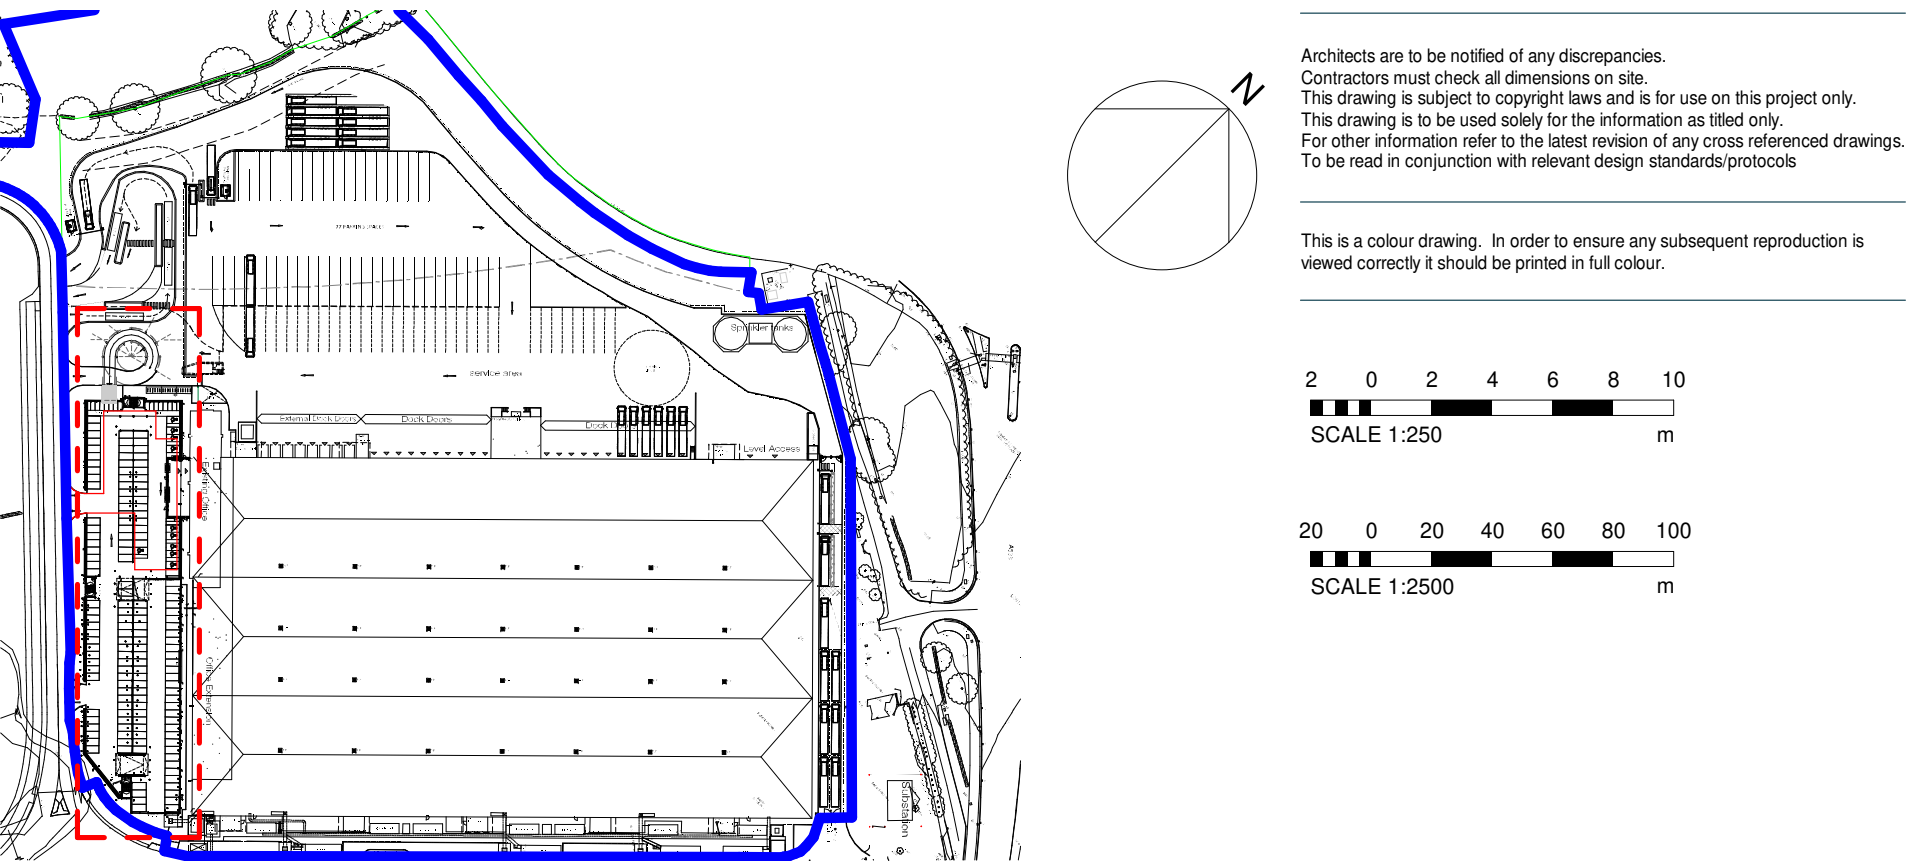


KEY PLAN
1 : 2500

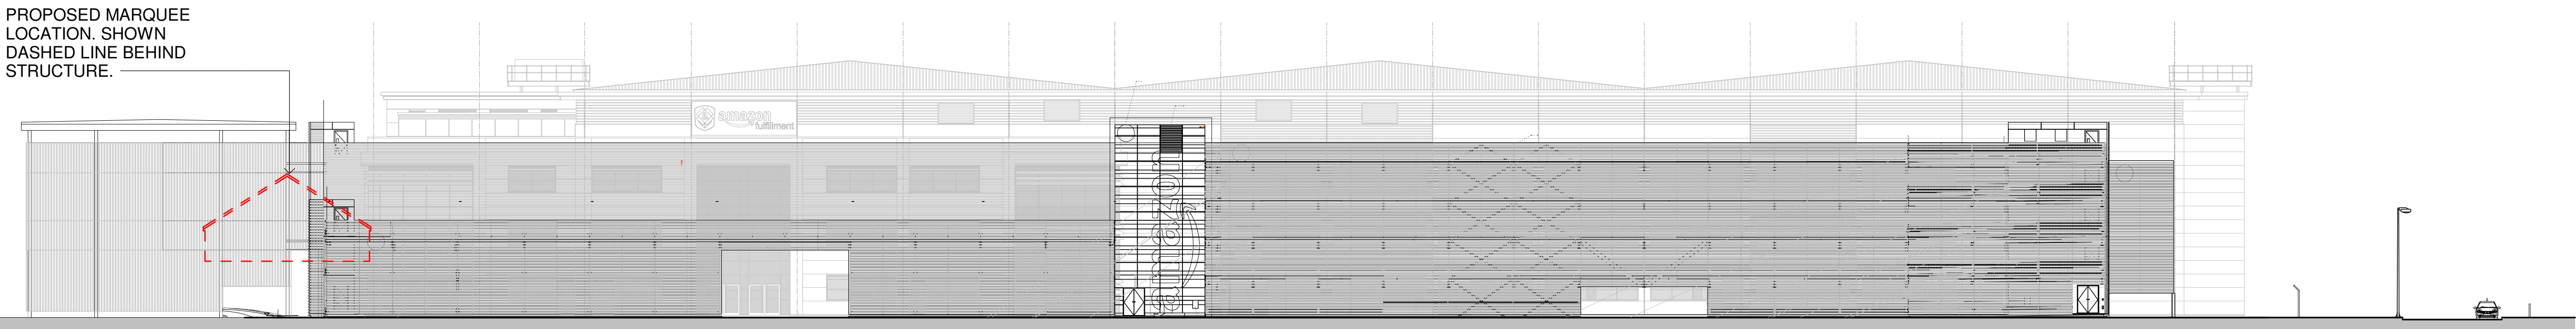


SOUTH WEST ELEVATION (SHOWING CAR PARK)

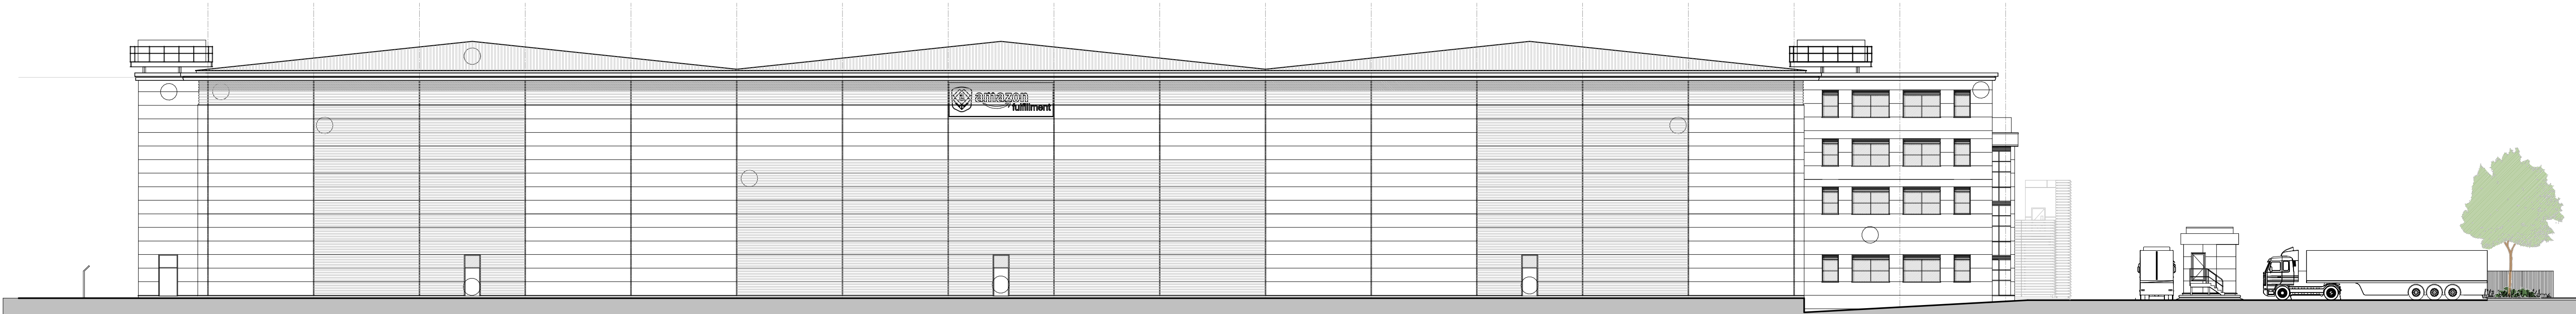

NORTH EAST ELEVATION

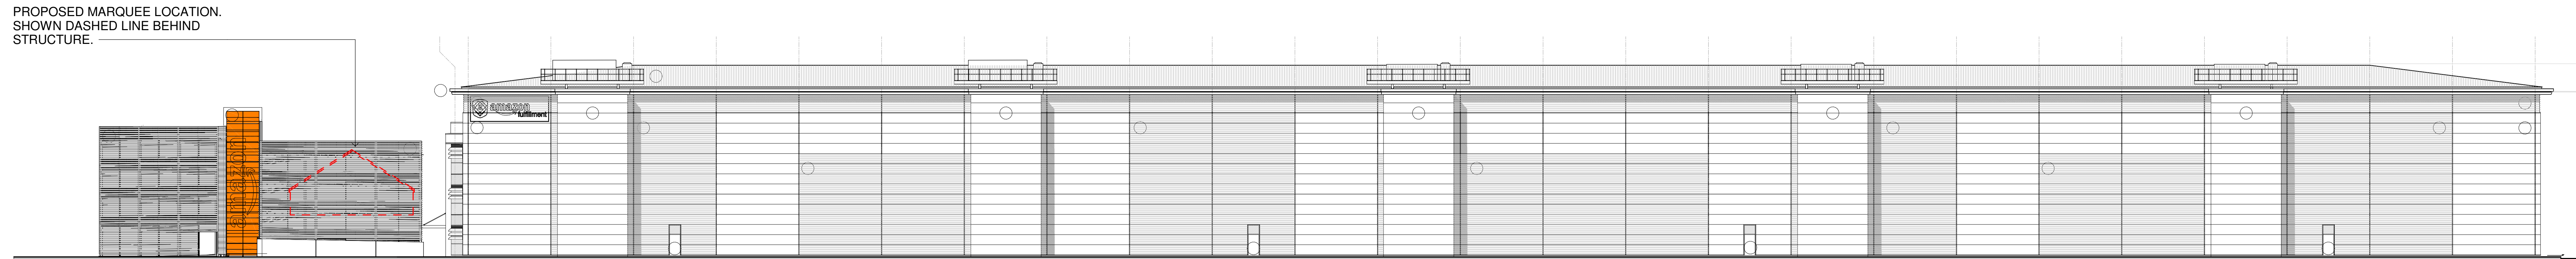

SOUTH EAST ELEVATION

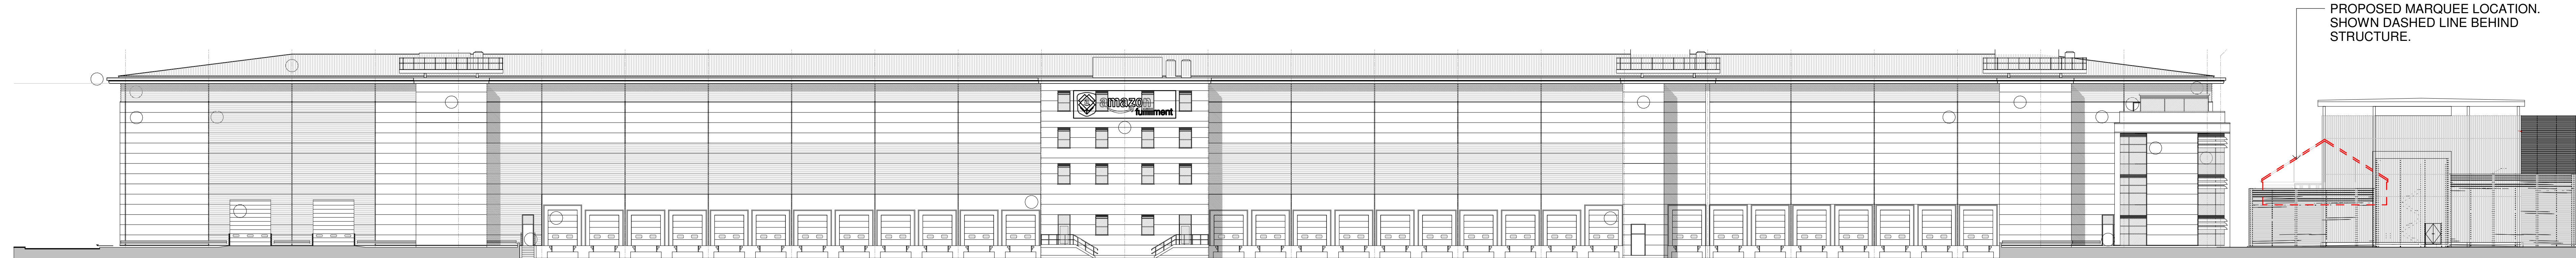

NORTH WEST ELEVATION TO SERVICE YARD

P3	AMENDED FOLLOWING FIRST PLAN COMMENTS	26.02.21	NW	CP
P2	PLANNING AMENDMENTS	23.02.21	NW	PW
P1	DRAFT PLANNING ISSUE FOR COMMENT	07.02.21	CP	PW
Rev	Description	Date	Drn	Clk
Status				
PLANNING				
SMR				
SMALLEY MARSEY RISPIN				
ARCHITECTS				
Floor 2 - The Exchange - Station Parade - Harrogate - HG1 1TS				
01423 707 757				
admin@smrarchitects.co.uk				
Project				
MAN 1 - MANCHESTER Project Address: Manchester Airport, 6 Sunbank Ln, Altrincham M50 5AA				
Client				

amazon

Drawing Title

EXISTING PARKING DECK ELEVATIONS

Proj Ref	Origin	Zone Level	Type	Rate	Num	Status	Rev
MAN 1 - SMR	03 - SMR	DR	A	2004	A4	P3	
SMR Job Ref	Sheet	Scale	Drawn				
7441-09-2004	A0	NOTED	CP				