



- 1) New Facing Brick work
2) New White uPVC window
3) New GRP Flat roof

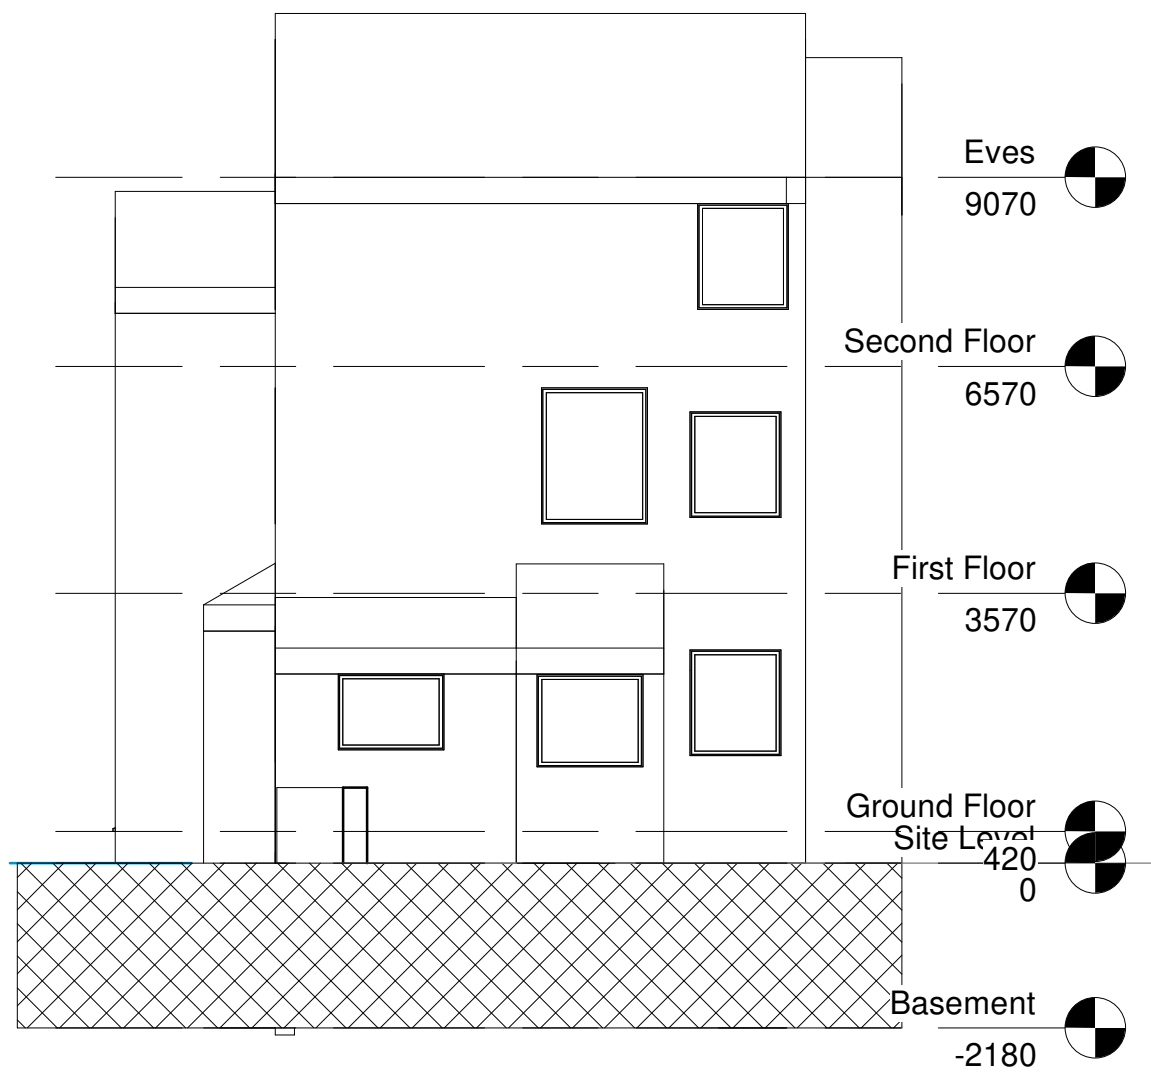

1 Rear Elevation- Existing
1 : 100

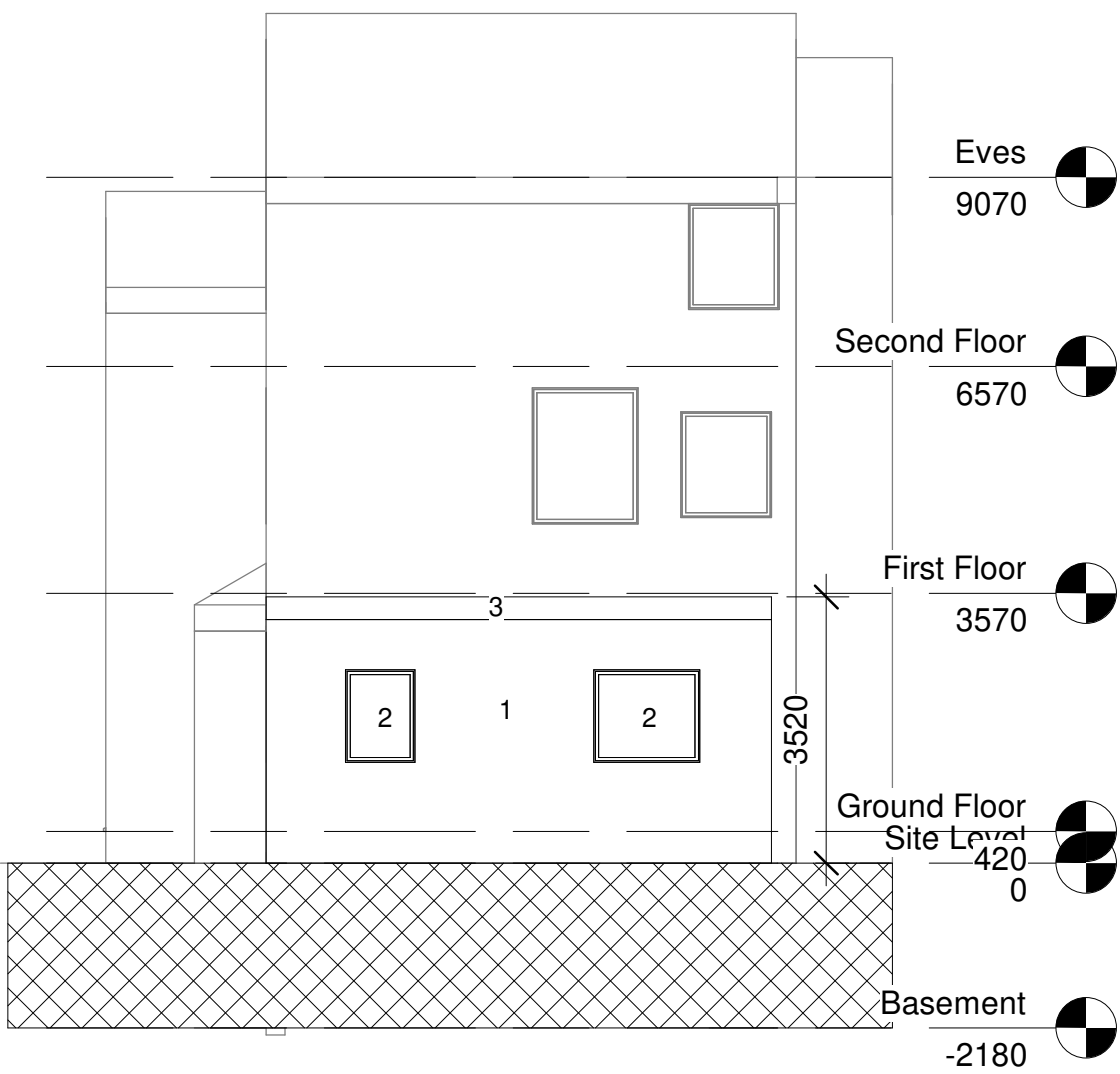


2 Rear Elevation- Proposed
1 : 100




3 Side 1 Elevation - Existing
1 : 100



4 Side 1 Elevation - Proposed
1 : 100

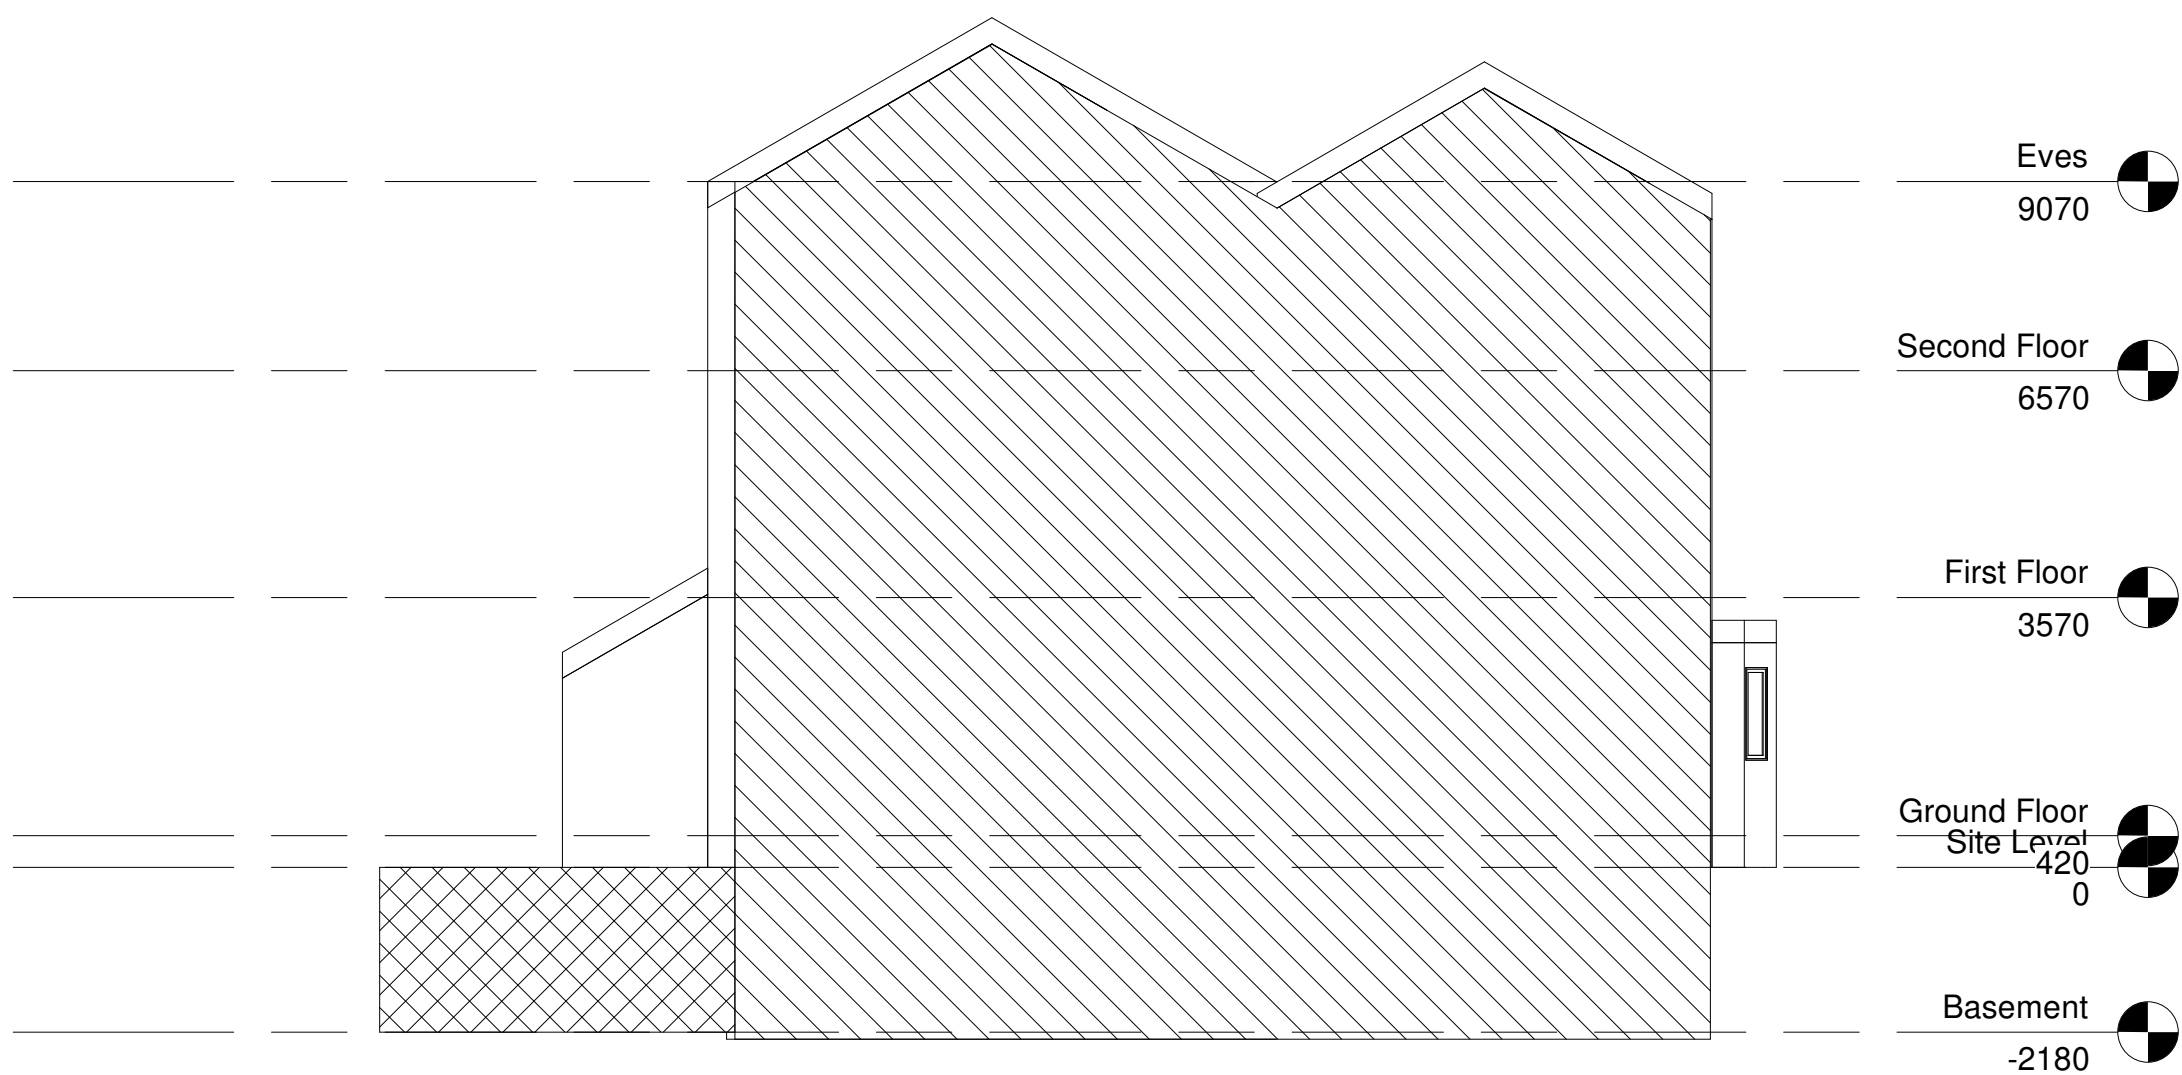

5 Side 2 Elevation - Existing
1 : 100

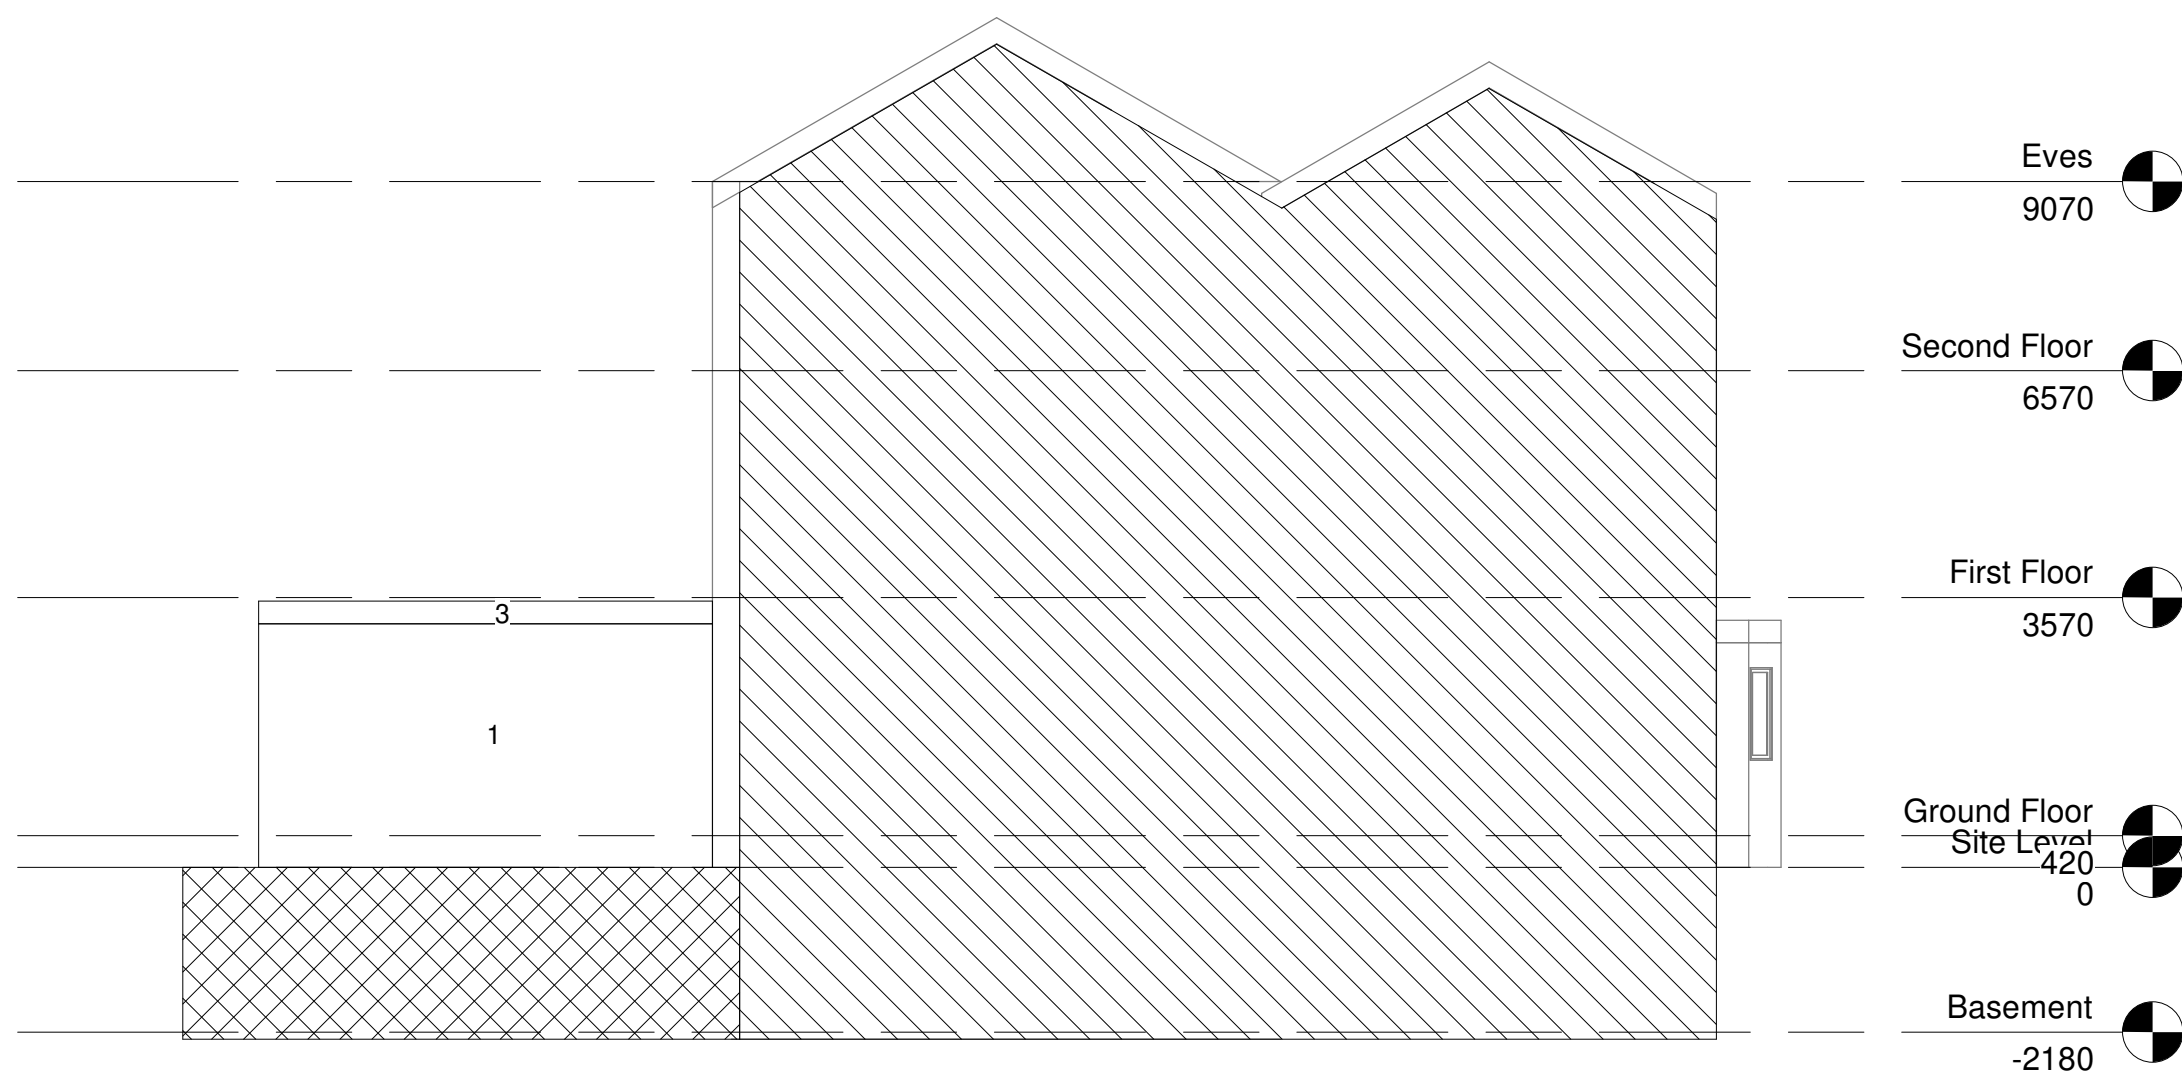

6 Side 2 Elevation - Proposed
1 : 100

Rev # Issue Date Description Issued By

A 01/12/21 First Planning Issue SP

CLIENT:

Care Today

PROJECT:

Building control for 4 apartments
51 Marshall road, Levenshulme
Manchester, M19 2EG

DRAWING TITLE:

Existing and Proposed Elevations
006

THIS DRAWING HAS BEEN PRODUCED USING AUTODESK® REVIT

DRAWN: SP CHECKED: SP APPROVED: SP

SCALE: PER VIEW DATE: 01/12/21 SHEET SIZE: A1

PROJECT NUMBER: PR-04 SUITABILITY CODE: Building control

DRAWING CLASSIFICATION: