


Location plan Scale 1:1250

0m 10 20 30 40 50 60m

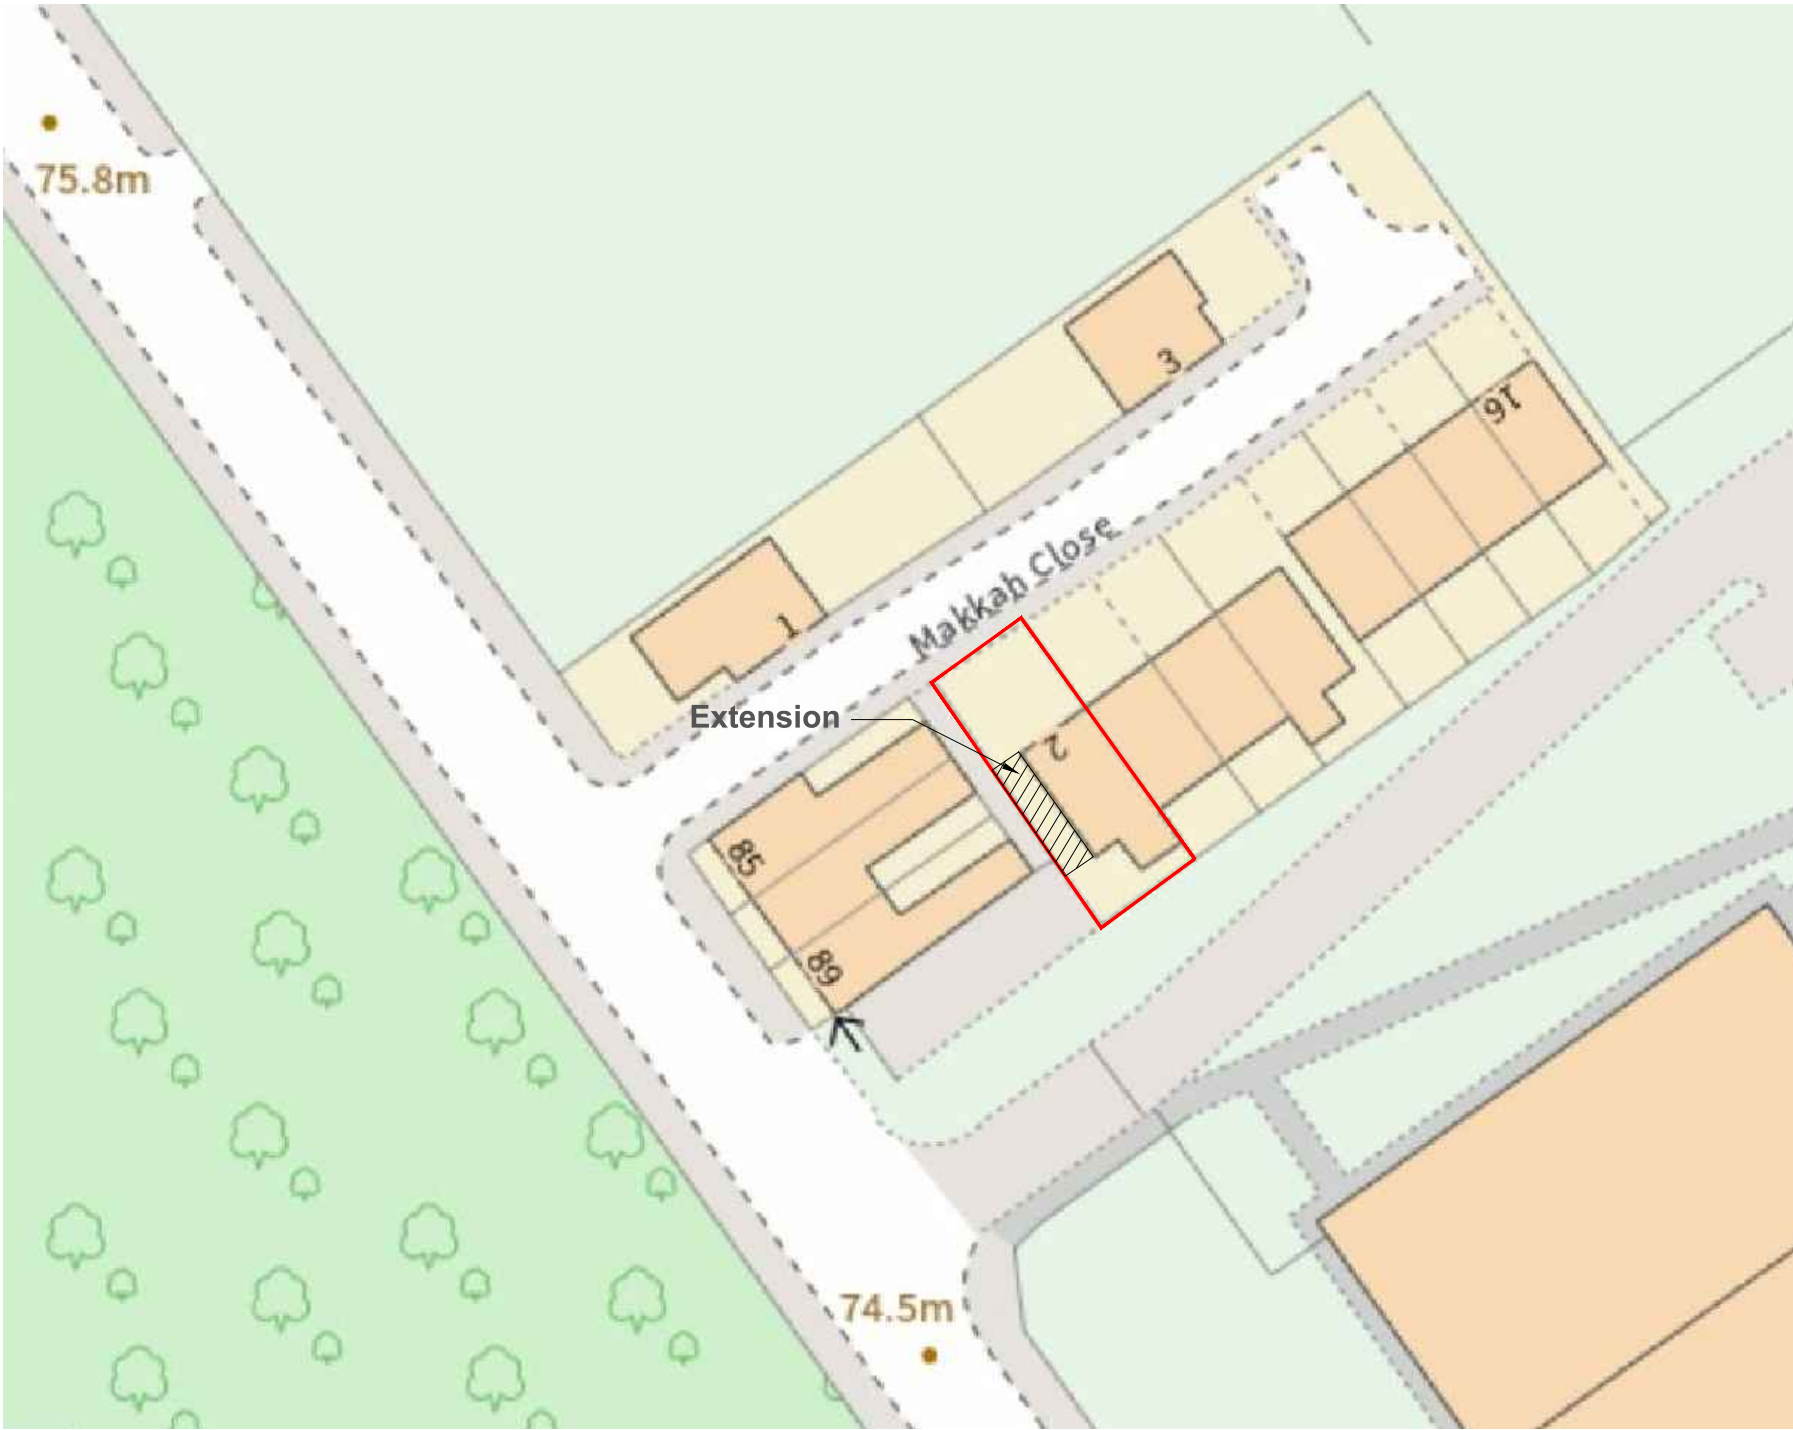

Site Plan Scale 1:500

0m 10 20 30m



ARCHITECTURE

www.m1architecture.co.uk
T:0161 327 2011
M:07506237914

Home extension

2163
2163
01.

Location & site plan

@A3