


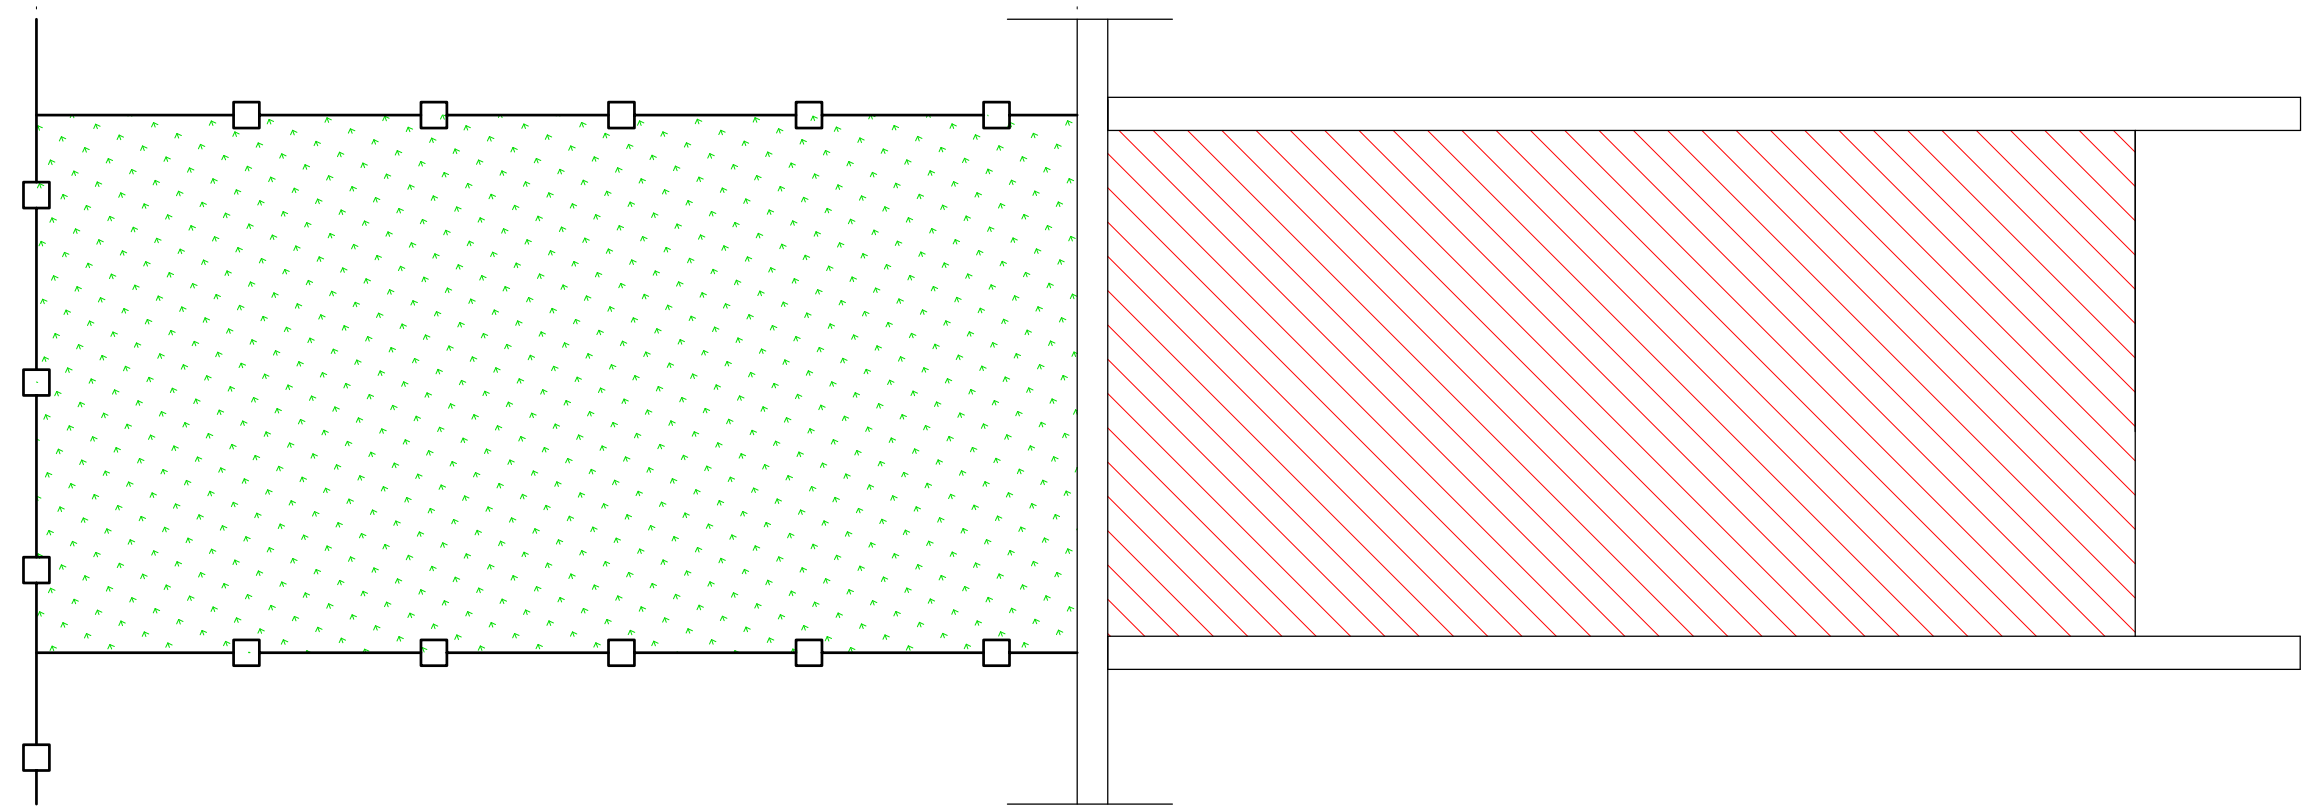


PROPOSED BLOCK PLAN
SCALE 1:500



EXISTING BLOCK PLAN
SCALE 1:500



EXISTING SITE PLAN
SCALE 1:100

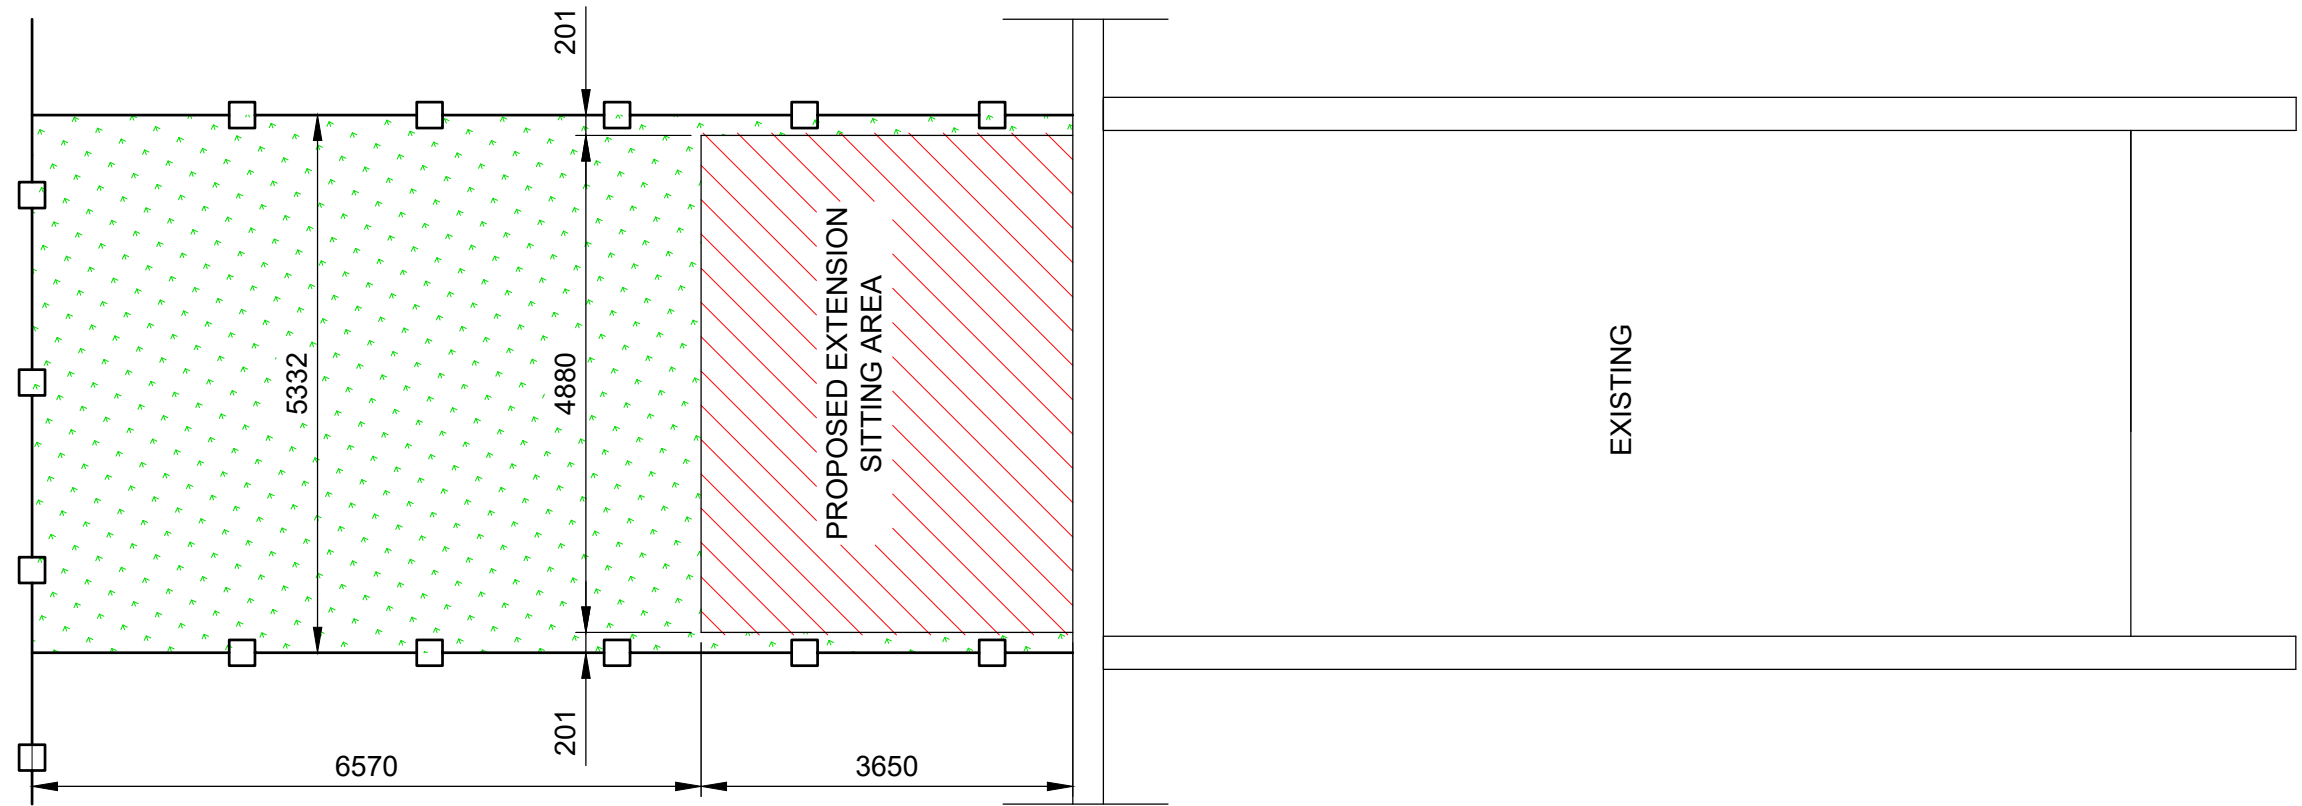



PROPOSED SITE PLAN
SCALE 1:100



BLOCK PLAN
SCALE 1:1250

LEGENDS

  GRASSED AREA

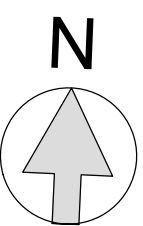

SCALE BAR 1:100

- General Notes :
- All dimensions should be site checked on site prior to construction.
 - Do not scale from this drawing.
 - Any drawing errors or discrepancies should be brought to the attention of Structural Engineer at the address shown.

Purpose of Issue :

**PLANNING
PERMISSION
ISSUE**

- HEALTH & SAFETY :
- Demolition & Temporary Supports and Stability.
 - Buried Services.
 - Heavy steel and blocks.

REFERENCE DRAWINGS

00219/21/A-001 - Plans.
00219/21/A-002 - Elevations & Sections
00219/21/A-003 - Specifications.

Project :
12 HOLDEN AVENUE
MANCHESTER M16 8TA
SINGLE STOREY REAR EXTENSION

Title :
BLOCK PLAN

Scale : @ A2
1:100
1:500

Date :
FEB 22

Drawing No :
00219/21/A-004

Rev :
p3