




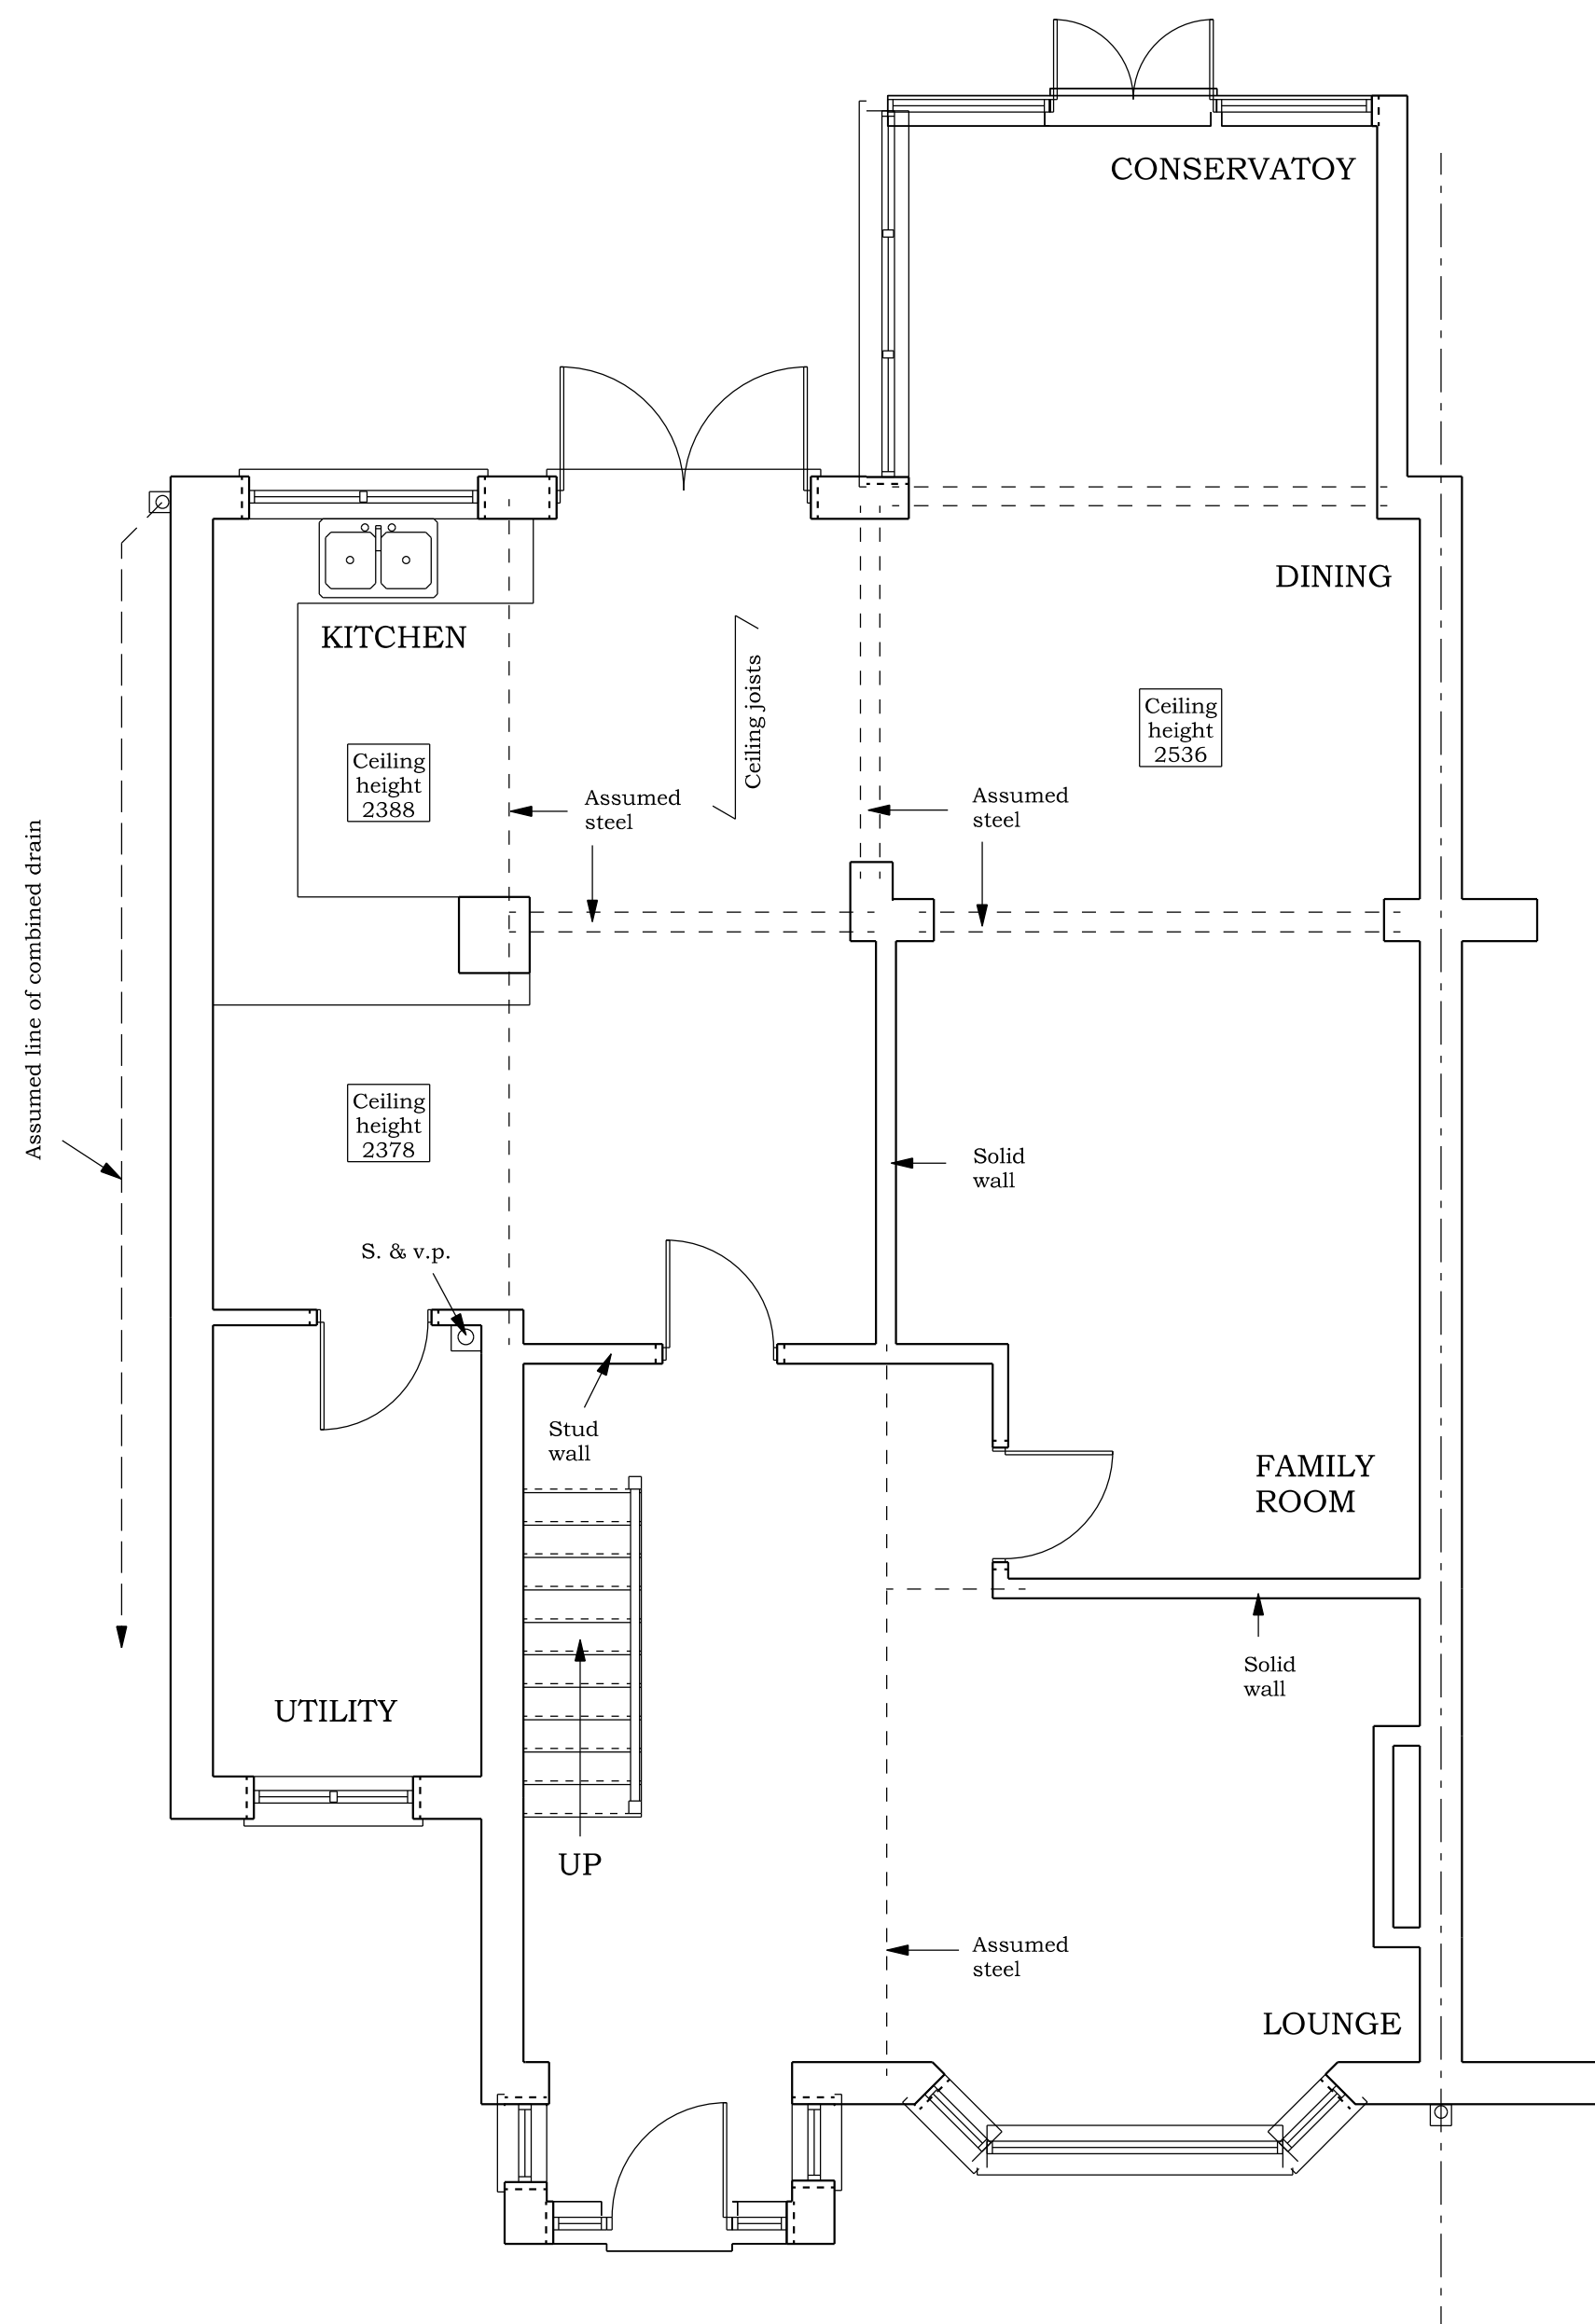


EXISTING GROUND FLOOR PLAN

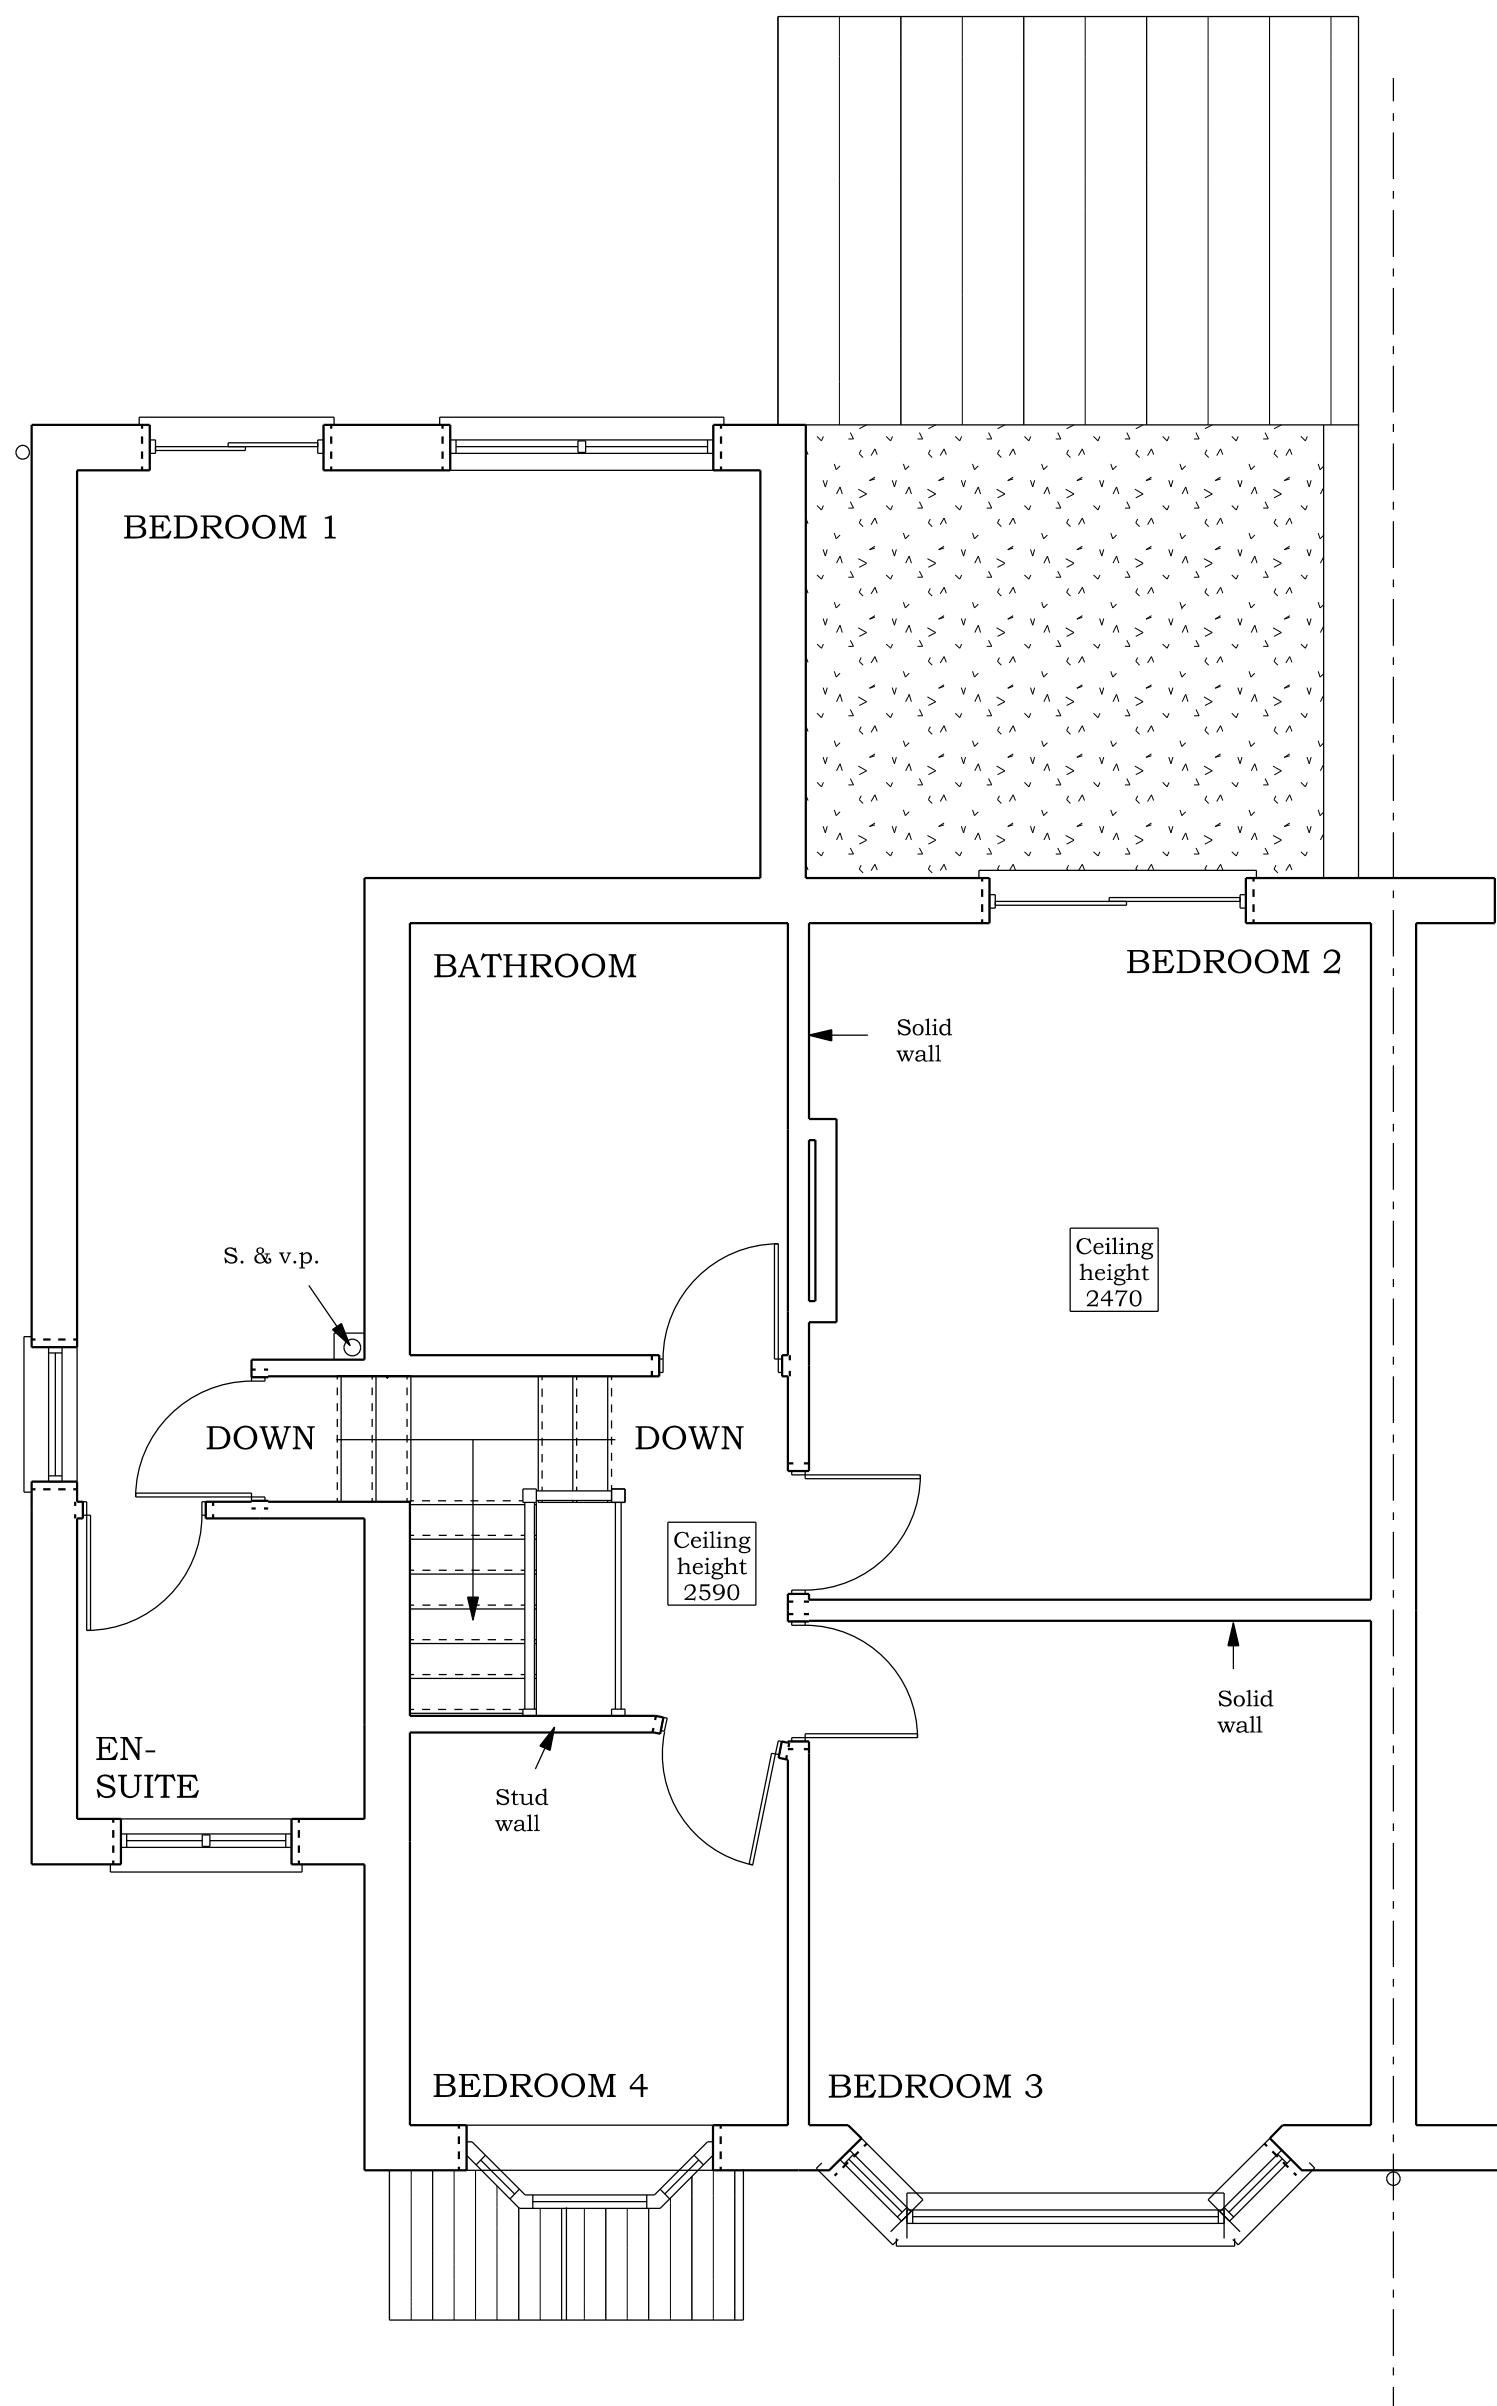

EXISTING FIRST FLOOR PLAN

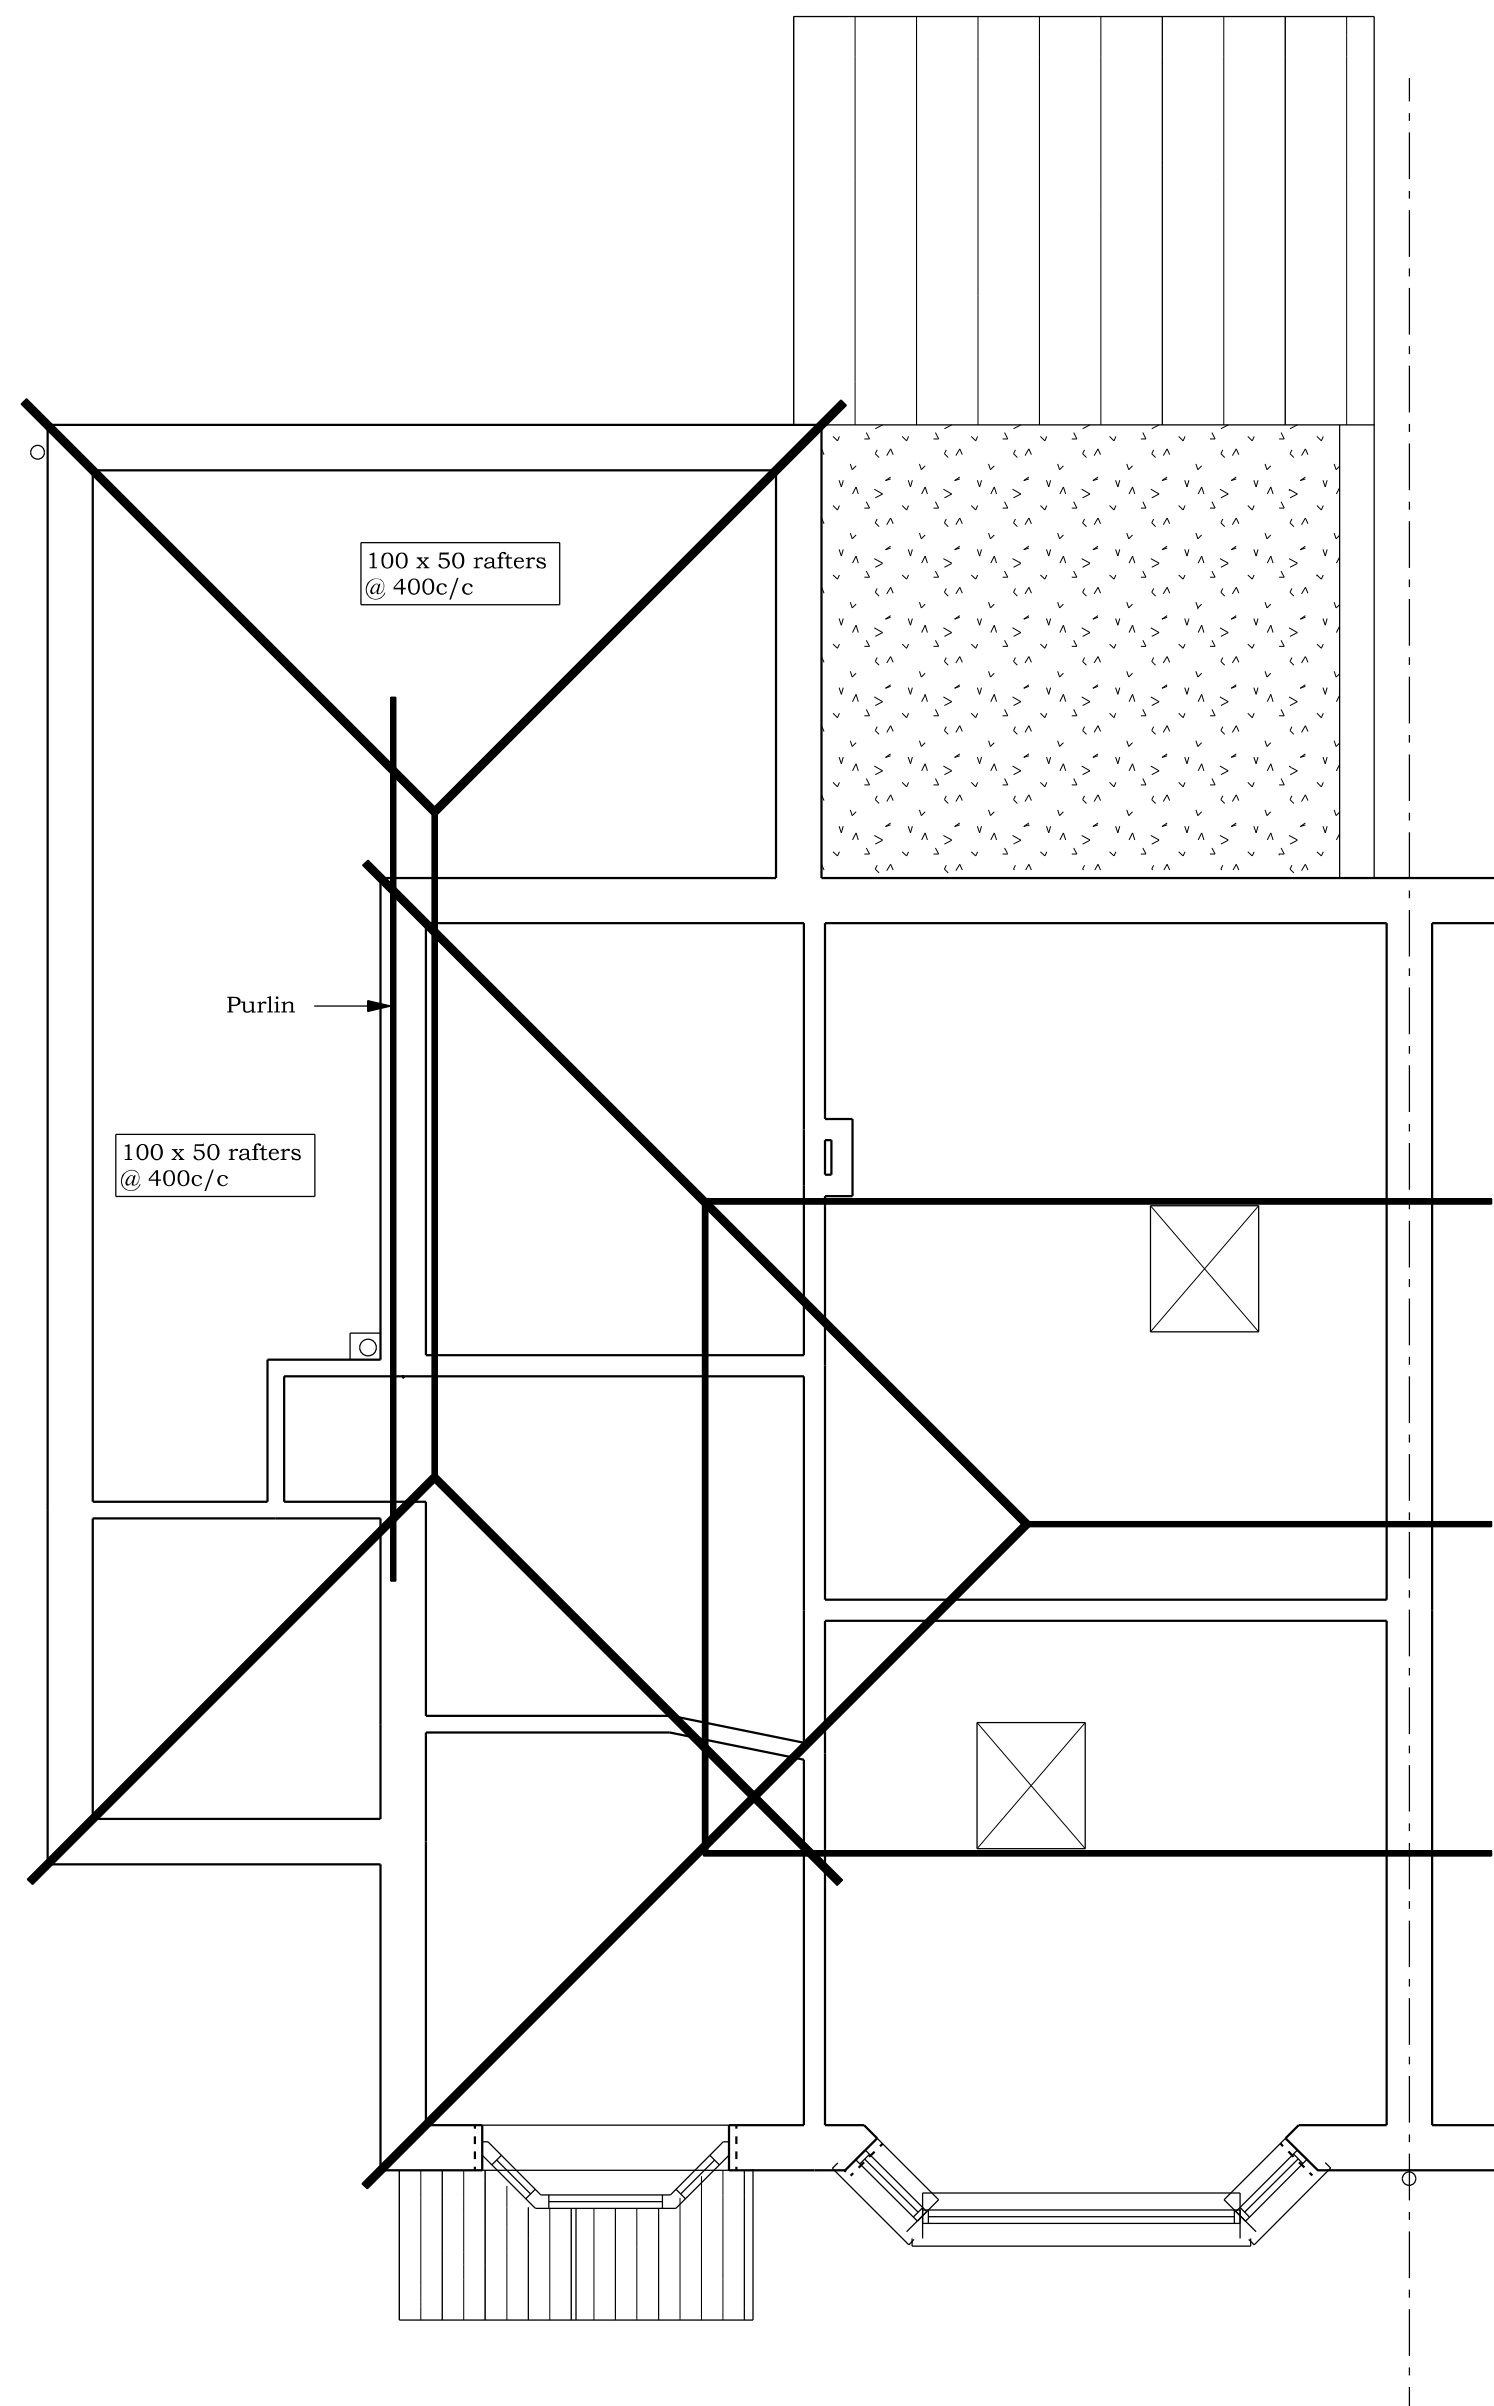

EXISTING SECOND FLOOR PLAN

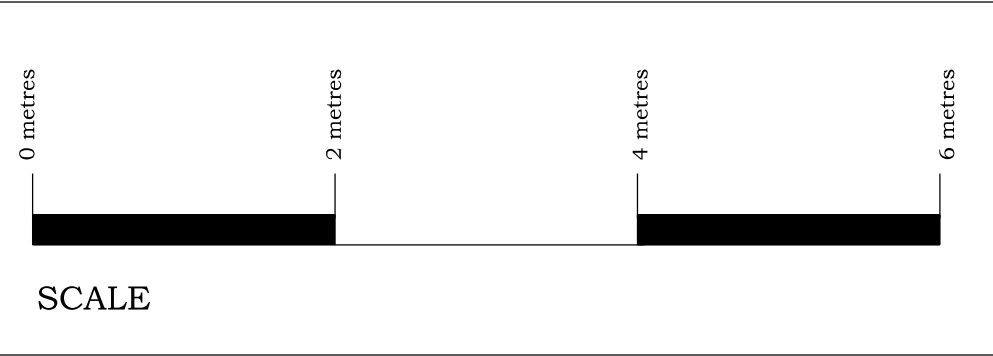

BRADLEY BUILDING DESIGN LTD.
 KEEPERS COTTAGE,
 LYME PARK,
 DISLEY,
 STOCKPORT.
 SK12 2NS.
 01625 858244
 Mob 07989 326039
 bradleybuildingdesign@bopenworld.com

EXISTING FLOOR PLANS
 SINGLE STOREY REAR EXTENSION
 & HIP TO GABLE LOFT CONVERSION
 for
 Mr. and Mrs. P. MATTIMORE
 at
 3, HAZEL DRIVE,
 MANCHESTER,
 M22 5LY.
 Scale 1:50 @ A1
 Date JANUARY 2022
 Drawing Number 2038/2