


- Notes :
1. This drawing should not be scaled, figured dimensions only to be taken
 2. should any discrepancies be found with this drawing, please inform this office.
 3. Copyright of this drawing is owned by JM Architects.

Structural information indicative only. To be confirmed by Structural Engineer.

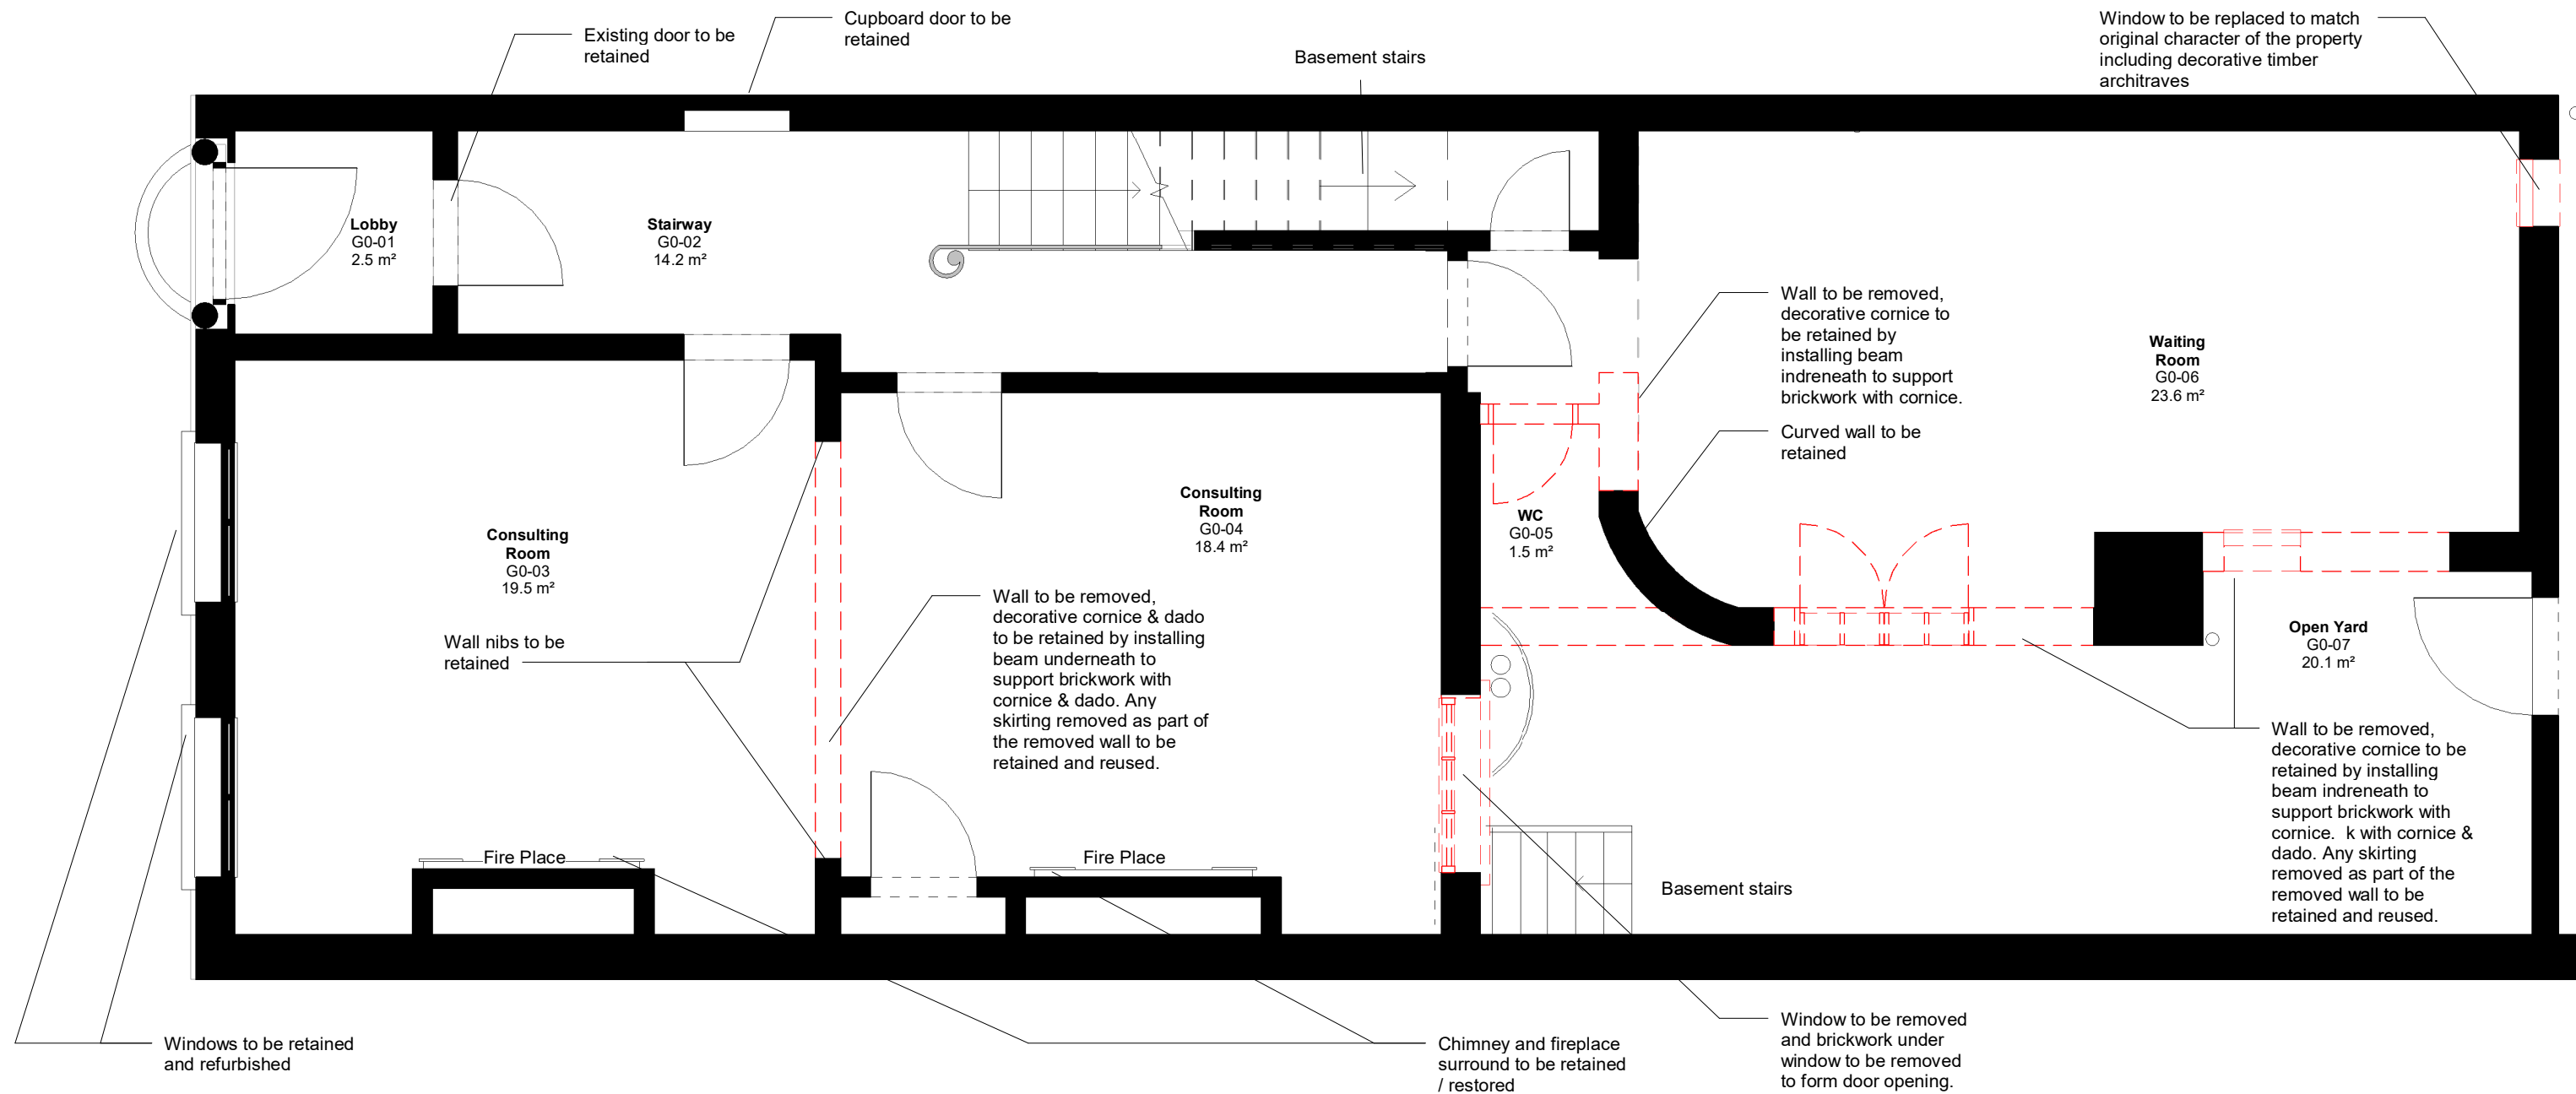

P08	Notes added/updated to suit revised layouts.	2022.02.25	OV	APR
P07	Notes revised/added.	2022.01.24	OV	APR
P06	Existing elements to be retained	2022.01.18	OV	APR
P05	Issued for information	2021.09.24	PW	AR
P04	Issued for information	2021.09.09	PW	AR
P03	Issued for comments	2021.07.01	EH	AR
P02	Floor plans amended	2021.03.08	PW	AR
P01	Issued for information	2021.03.08	PW	AR
REV.	DESCRIPTION	DATE	DRN BY	CKD BY

Project	17 St. John Street
Title	Demolition Plan - Ground Floor
Client	Zerum

Purpose : For Comments		Scale : 1 : 50@A3	JMA Project Number : 6849	
Drawing Number			Status	Revision
Project - Originator - Volume - Level - Type - Role - Class - Number				
6849-JMA-01-00-DR-A-00-0010			S2	P08