

Warehouse

LANGSTON STREET

BAKER STREET

5

WASTE BIN STORE
LOCATION
FEATHER EDGE
TIMBER PANELS
WITH DOUBLE
GATE ACCESS
1 x 1100L, 2 x 360L

151

A103 4



153

UNIT 2

A103

GREAT DUCIE STREET

28.3m

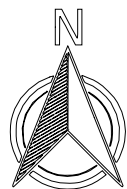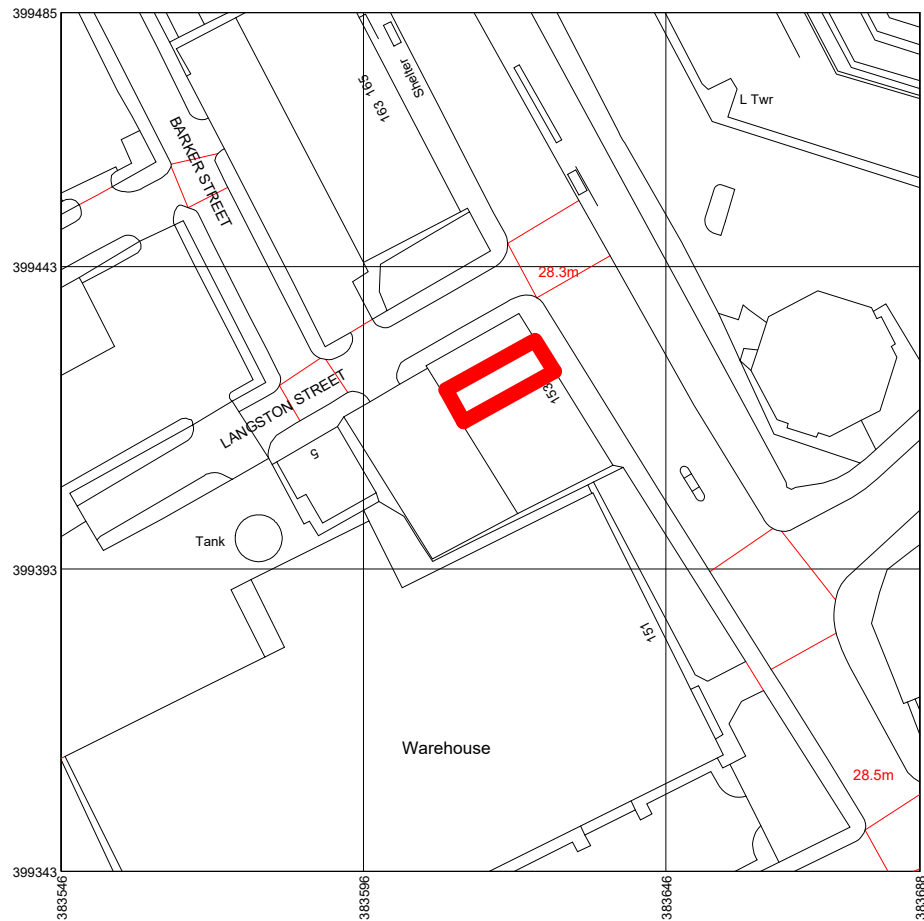


1 LOCATION PLAN
1 : 1250

RED LINE INDICATING SITE BOUNDARY
UNIT 2, 153 GREAT DUCIE STREET,
MANCHESTER M3 1FB

Rev	Description	Date	Dr by	App by
original by NK		date created 25/11/21	by NK	approved by NK



NK Architectural Services
Office 02, 1st Floor,
227 Finney Lane, Heald Green
Cheshire
SK9 6PT
0161 818 7185 - 07758824647
www.nkarchitecturalservices.co.uk
enquiries@nkarchitecturalservices.co.uk

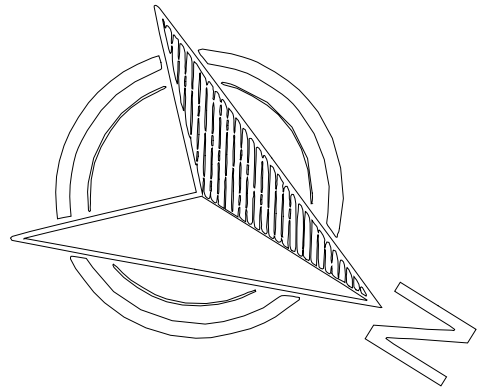

2 SITE PLAN
1 : 200

client name UNIT 2, 153 GREAT DUCIE STREET, MANCHESTER, M3 1FB			
project PROPOSED CHANGE OF USE AND REAR CANOPY EXTRACT DUCT			
drawing SITE AND LOCATION PLAN			
computer file C:\Users\NKARK\Dropbox\NKARC\153 great Ducie street\unit0153 duke street - restaurant.rvt		plot date	
project number 2021.0042.2242	scale As indicated	@A1	
drawing number A105	rev B	issue status	

This drawing is to be read in conjunction with all related drawings. All dimensions must be checked and verified on site before commencing any work or producing shop drawings. The originator should be notified immediately of any discrepancy. This drawing is copyright and remains the property of NK Architectural Services.