






Front elevation

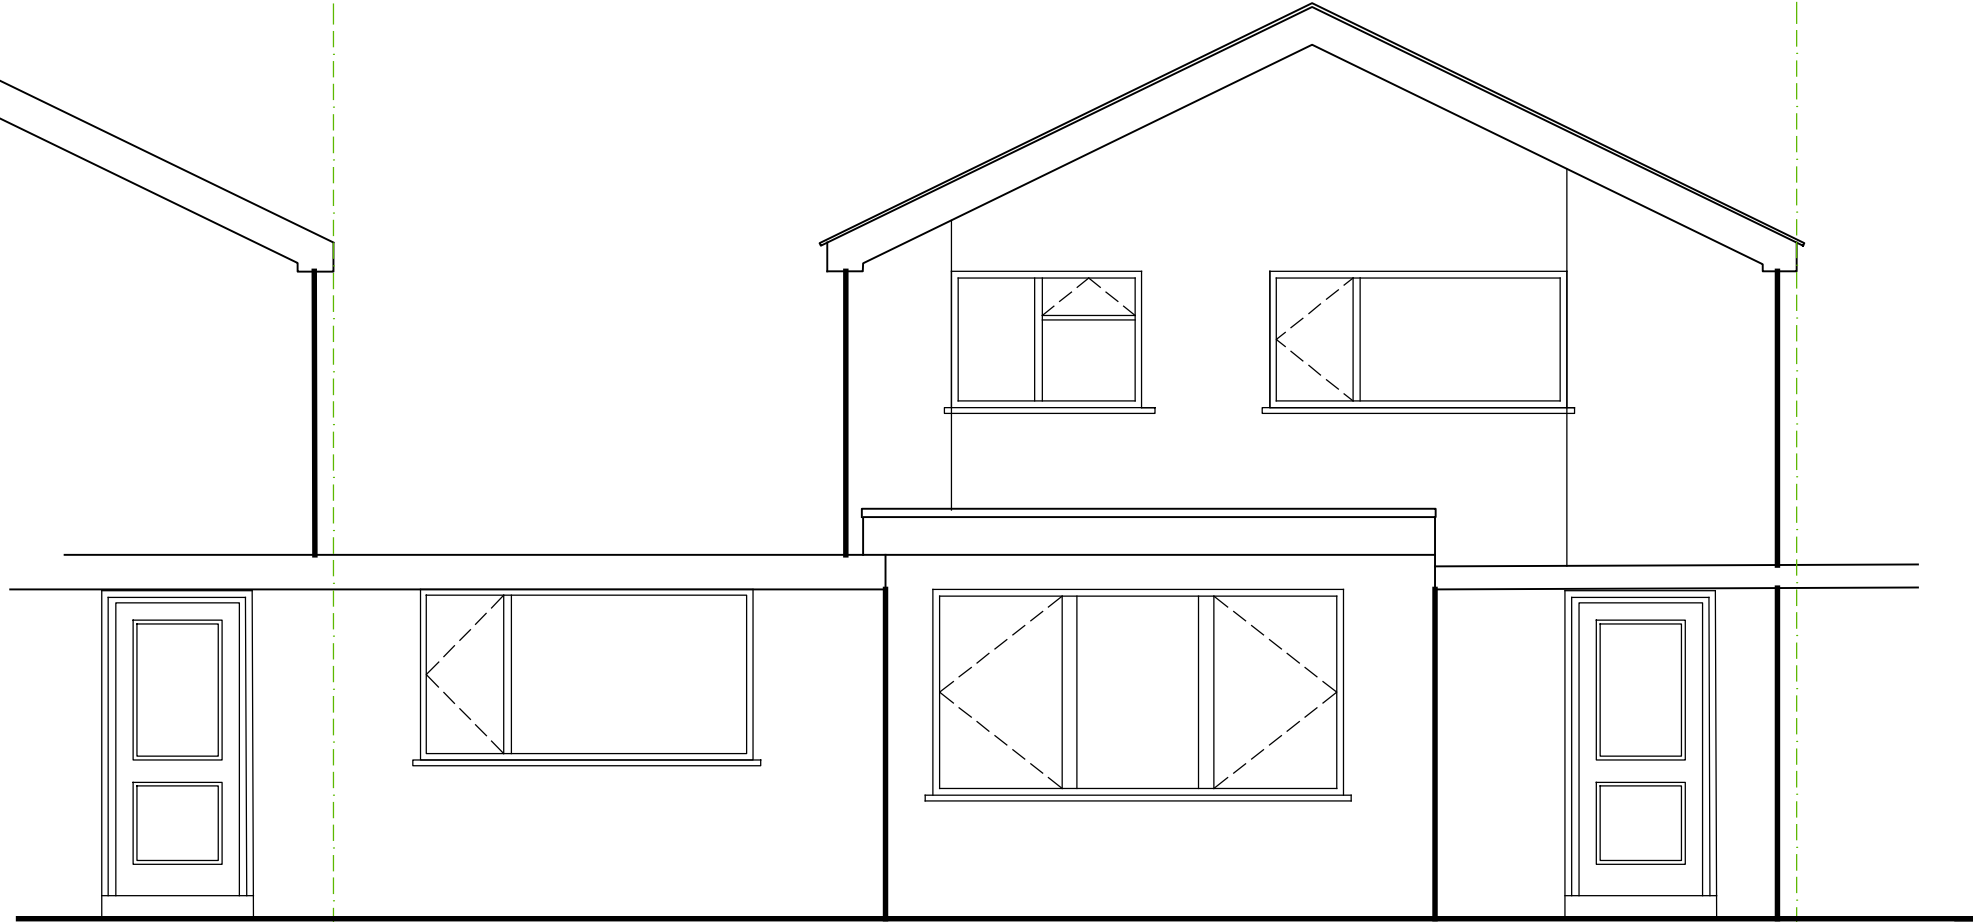

Rear elevation

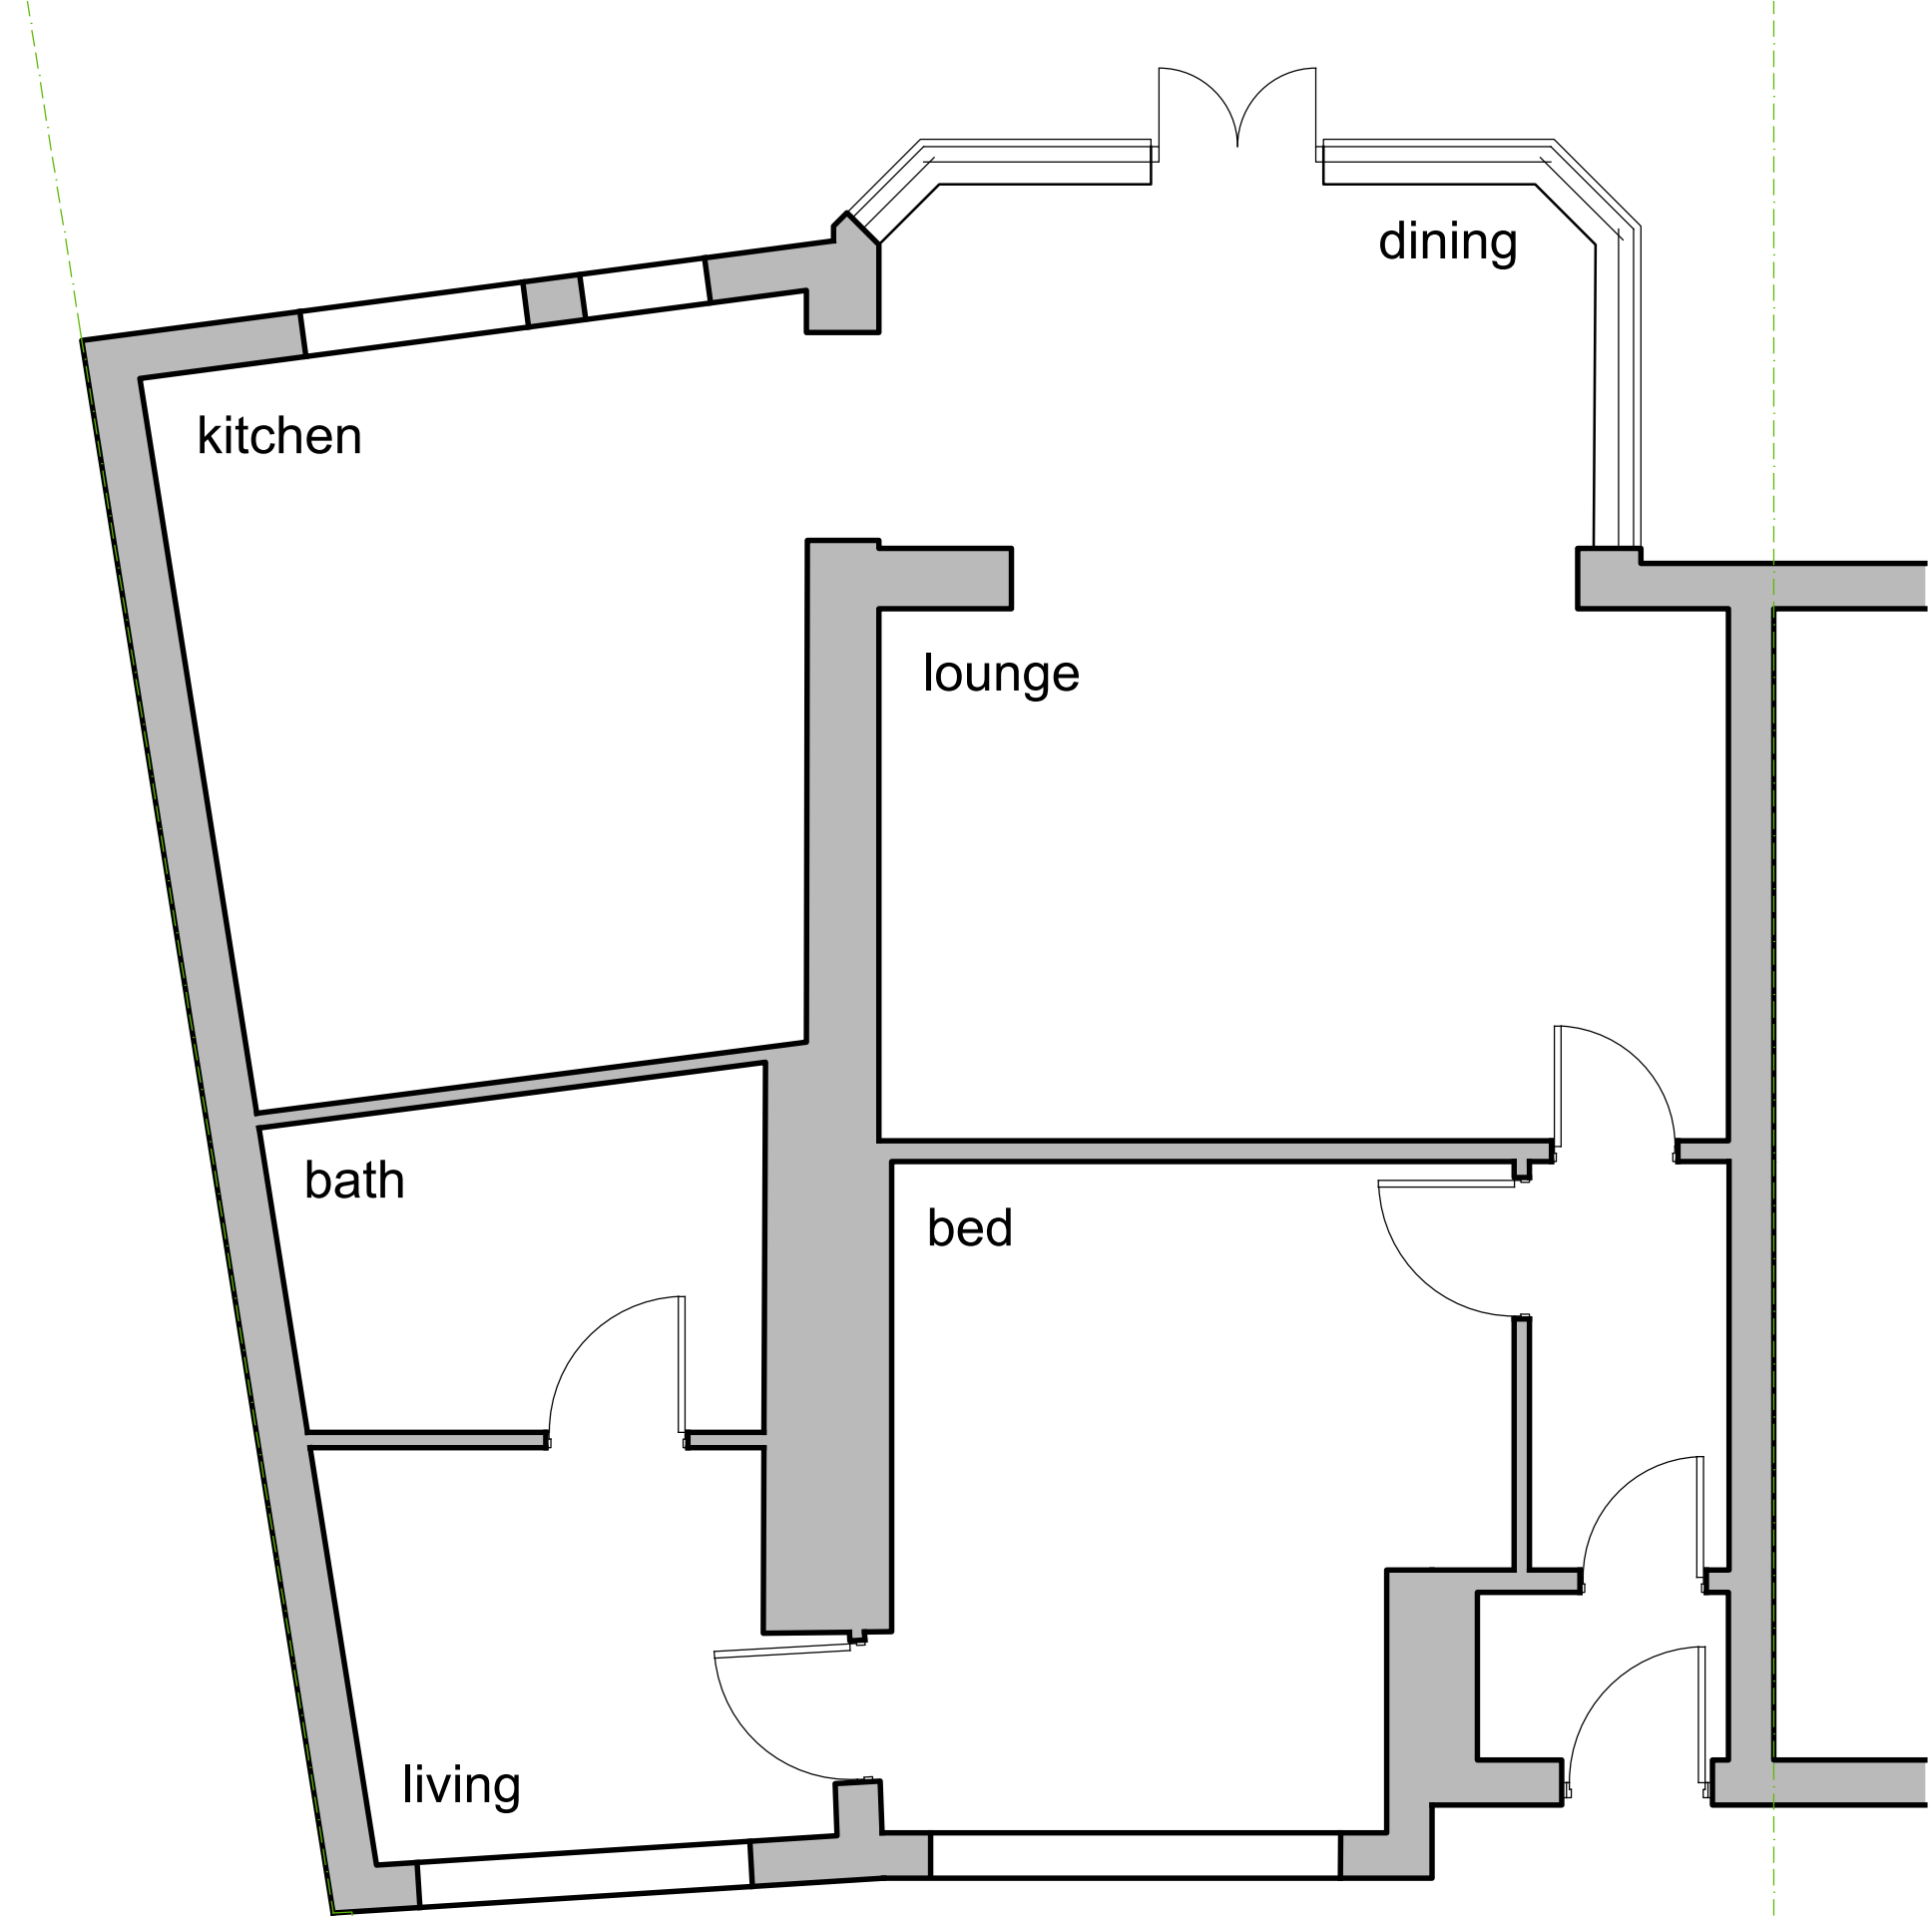


Ground floor plan

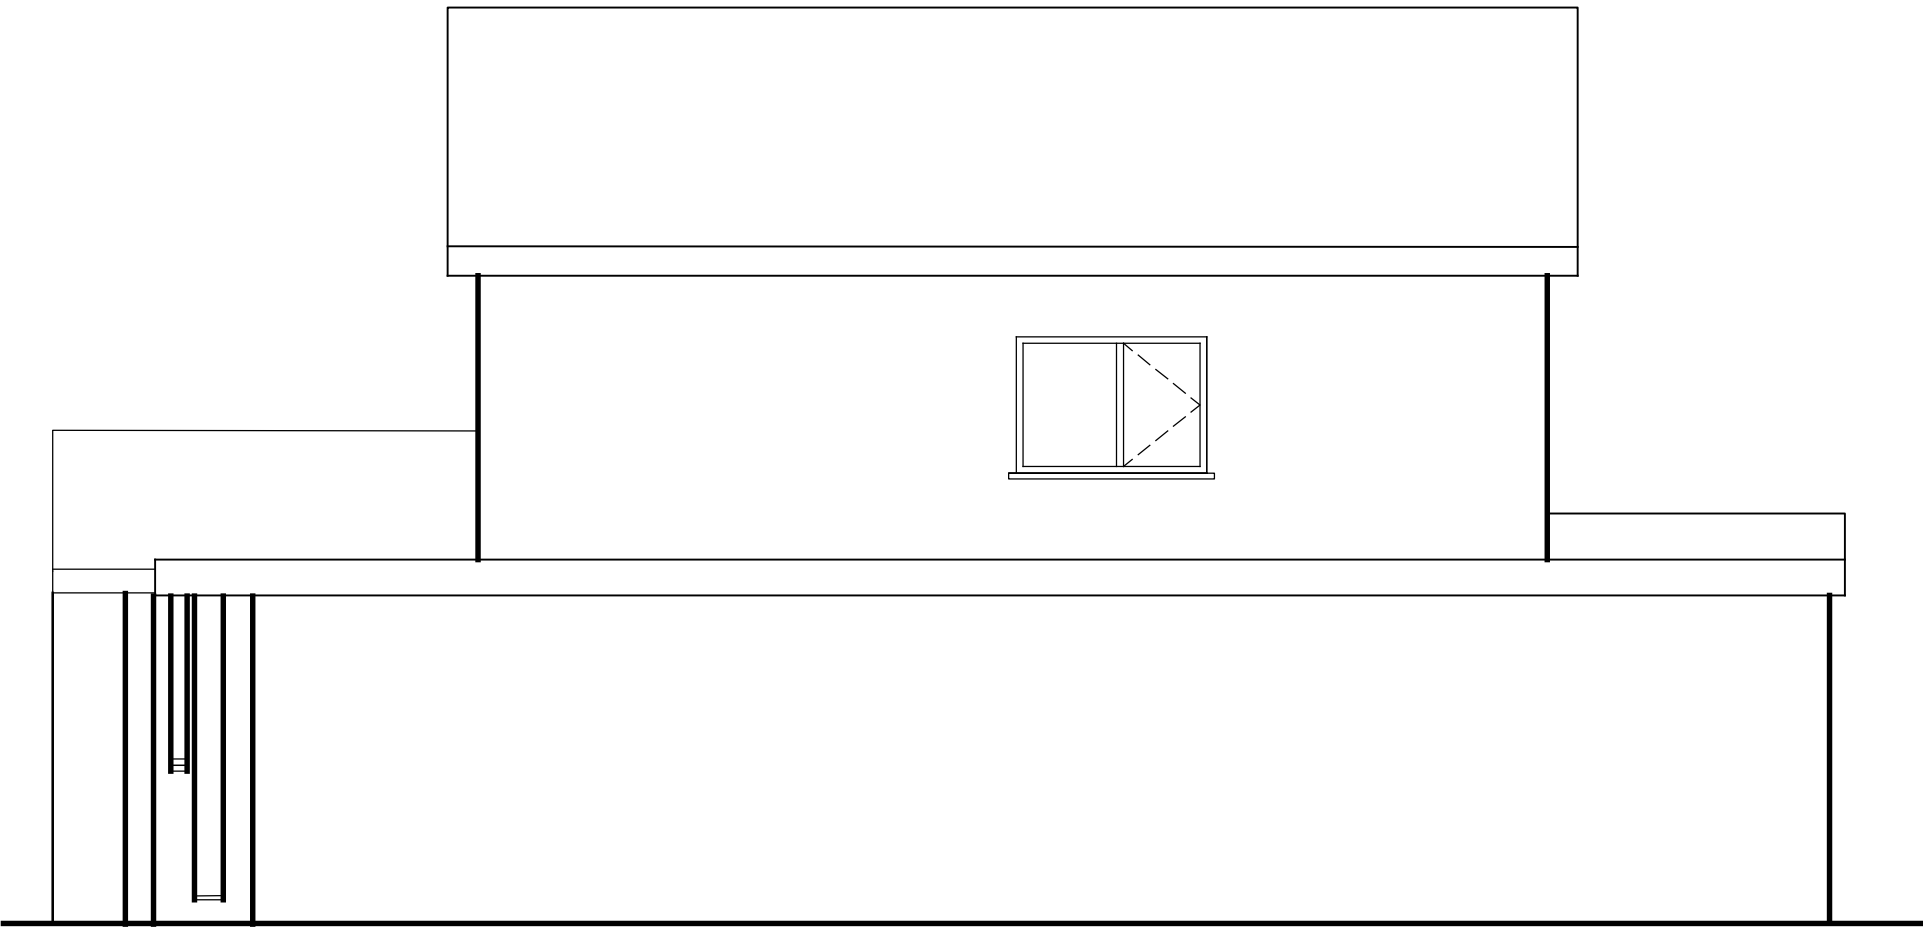

Side elevation 1



Side elevation 2

 

CONTRACT		
13 Fairway Avenue Baguley Manchester M23 9JP		
TITLE		
Proposed lantern rooflight Existing plan & elevations		
SCALE	DATE	DRAWN
1:50	Jan.2022	GH
CONTRACT NO.	DRAWING NO.	REV.
1411	1	

Gary Hill Designs

87 leigh road
worsley
manchester m28 1lg
t: 0161 790 0338