



Do not scale off this drawing. All dimensions to be checked on site prior to manufacture and construction. This drawing is the property of Steve Allcock Consulting and should not be reproduced without permission. All discrepancies to be brought to the attention of the Designer immediately. This drawing to be read in conjunction with the specification / bill of quantities and related drawings


REVISIONS			
-	FIRST ISSUE	29.11.2020	SA
A	1st floor Left hand side cut back with shared property boundary, as requested by the planning officer	21.12.202	SA
B	Rear Extension pulled in by 200mm to comply with DC 1.3 a, rearward extensions greater than 3.65m in length	21.12.2020	SA
C	Rear Extension, revised to a single storey, Dormer window and loft conversion added.	18.11.2021	SA
D	Materials of the dormer changed to tiles rather than Cedar wood, as requested by planning officer.	11.01.2022	SA

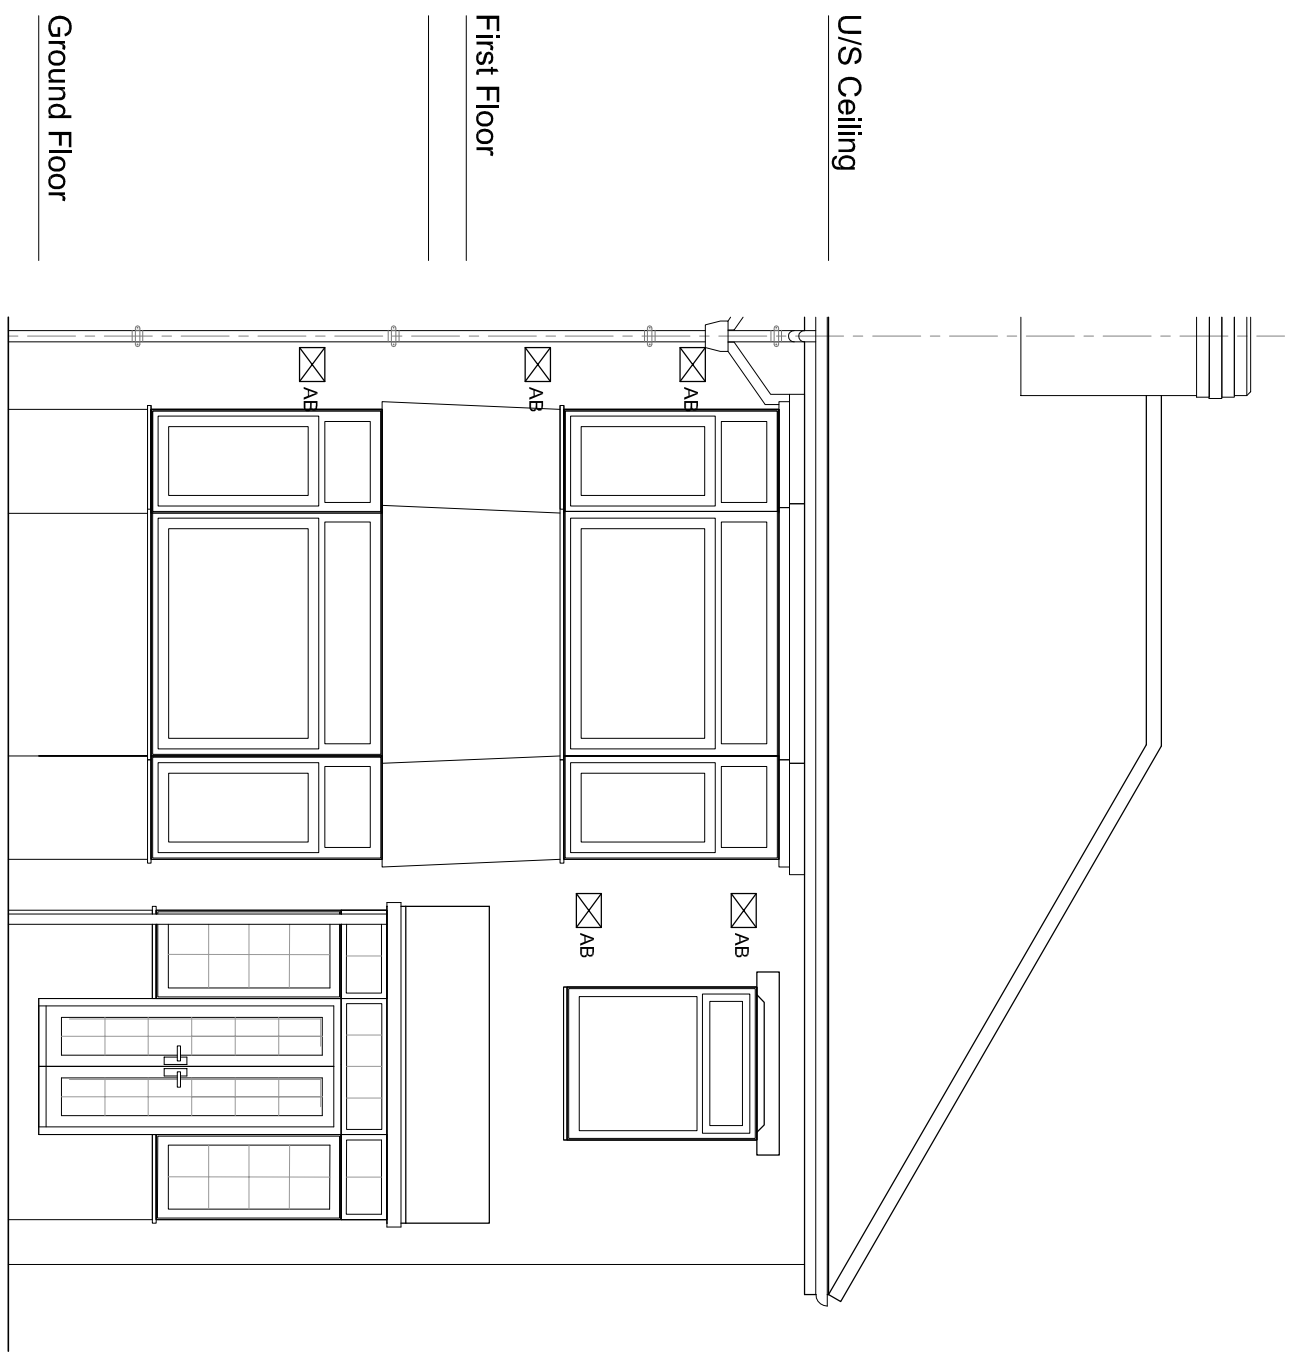


PROPOSED FRONT ELEVATION
(elevation to 2 Kenslow Avenue)

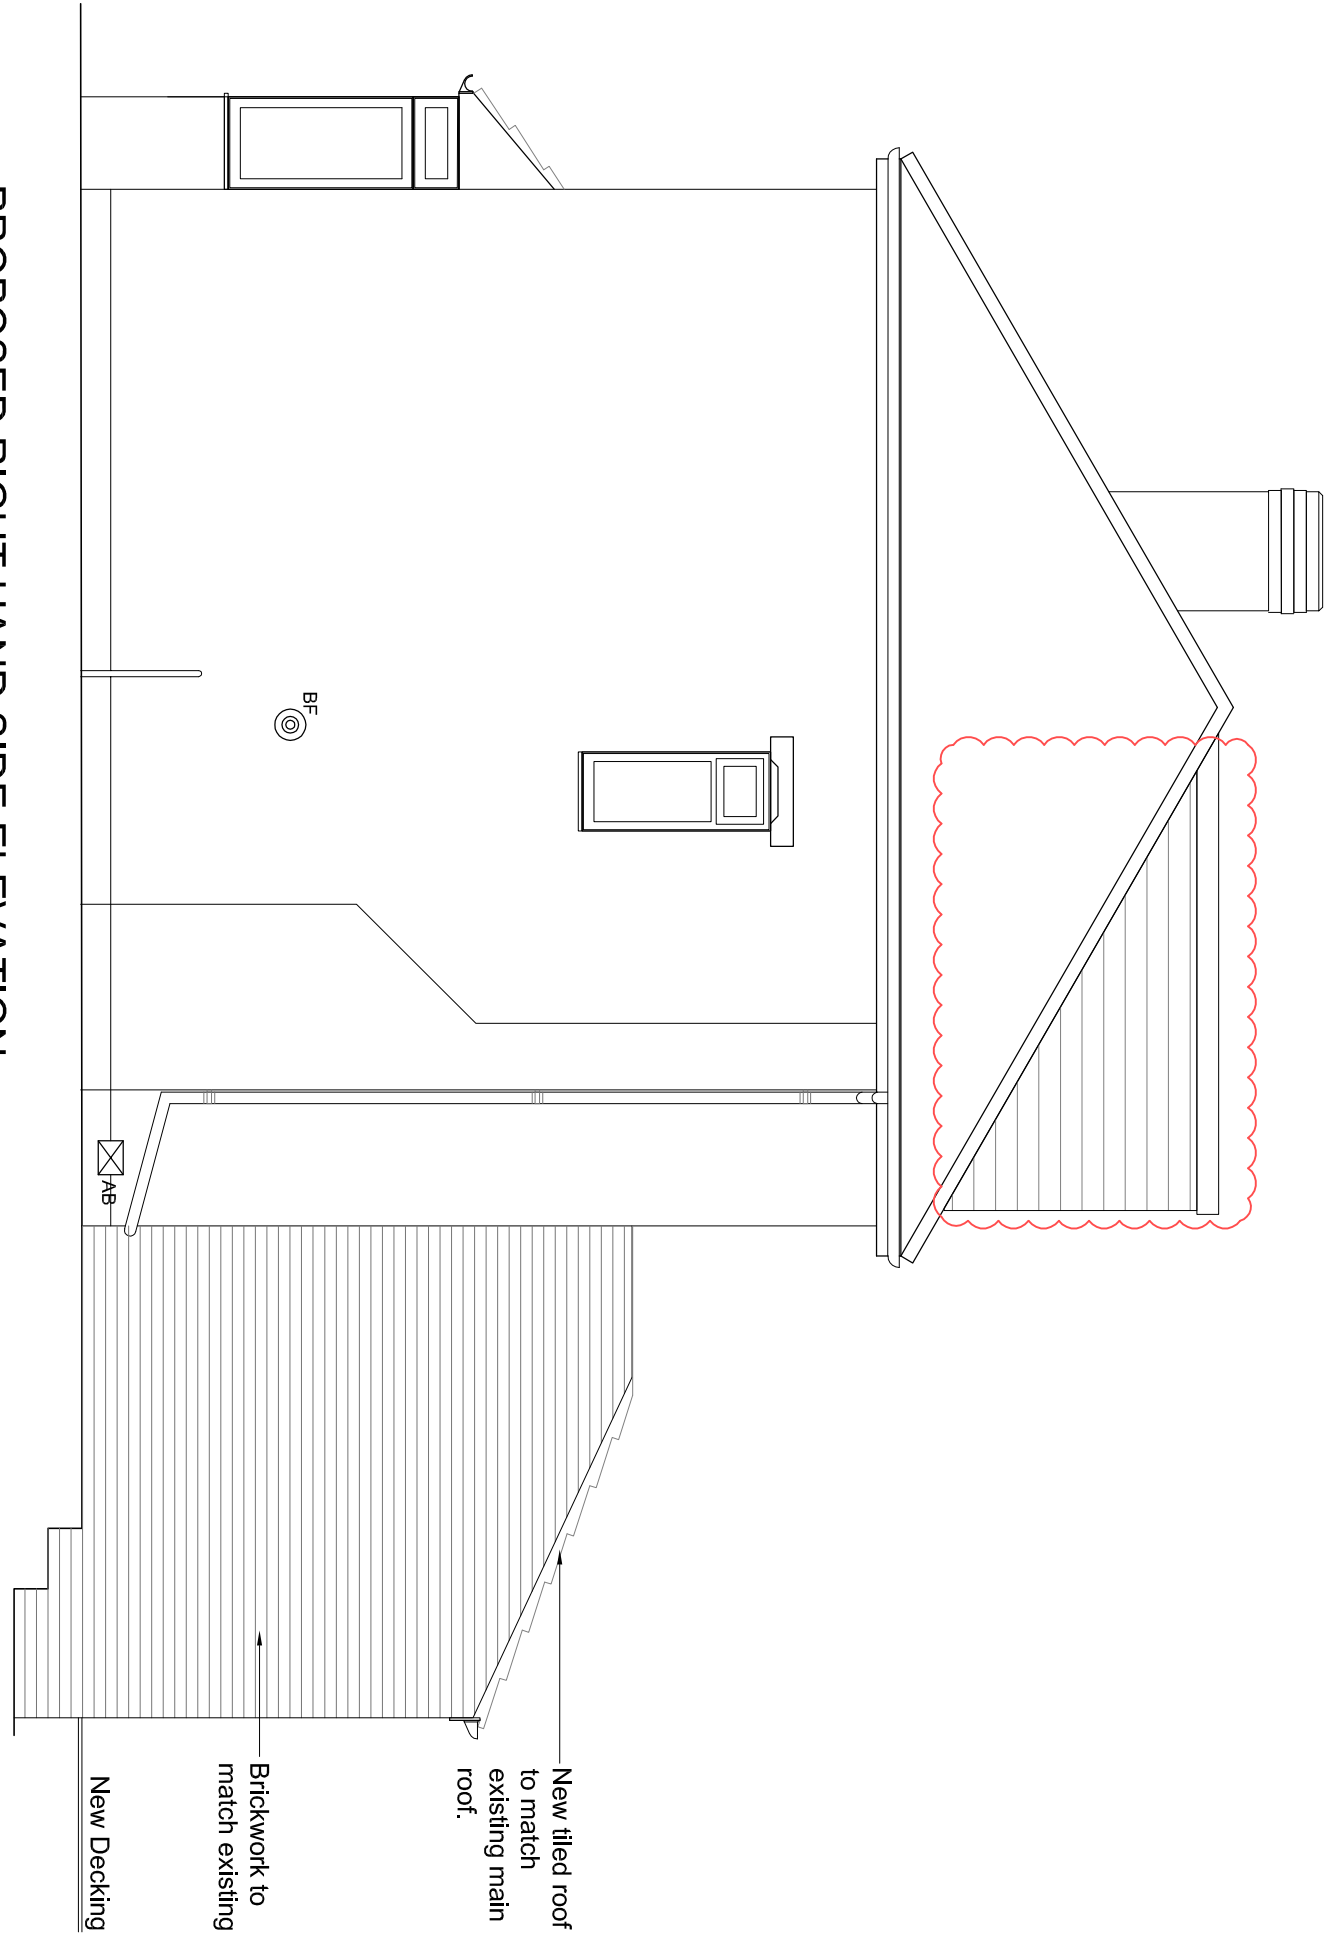


PROPOSED RIGHT HAND SIDE ELEVATION

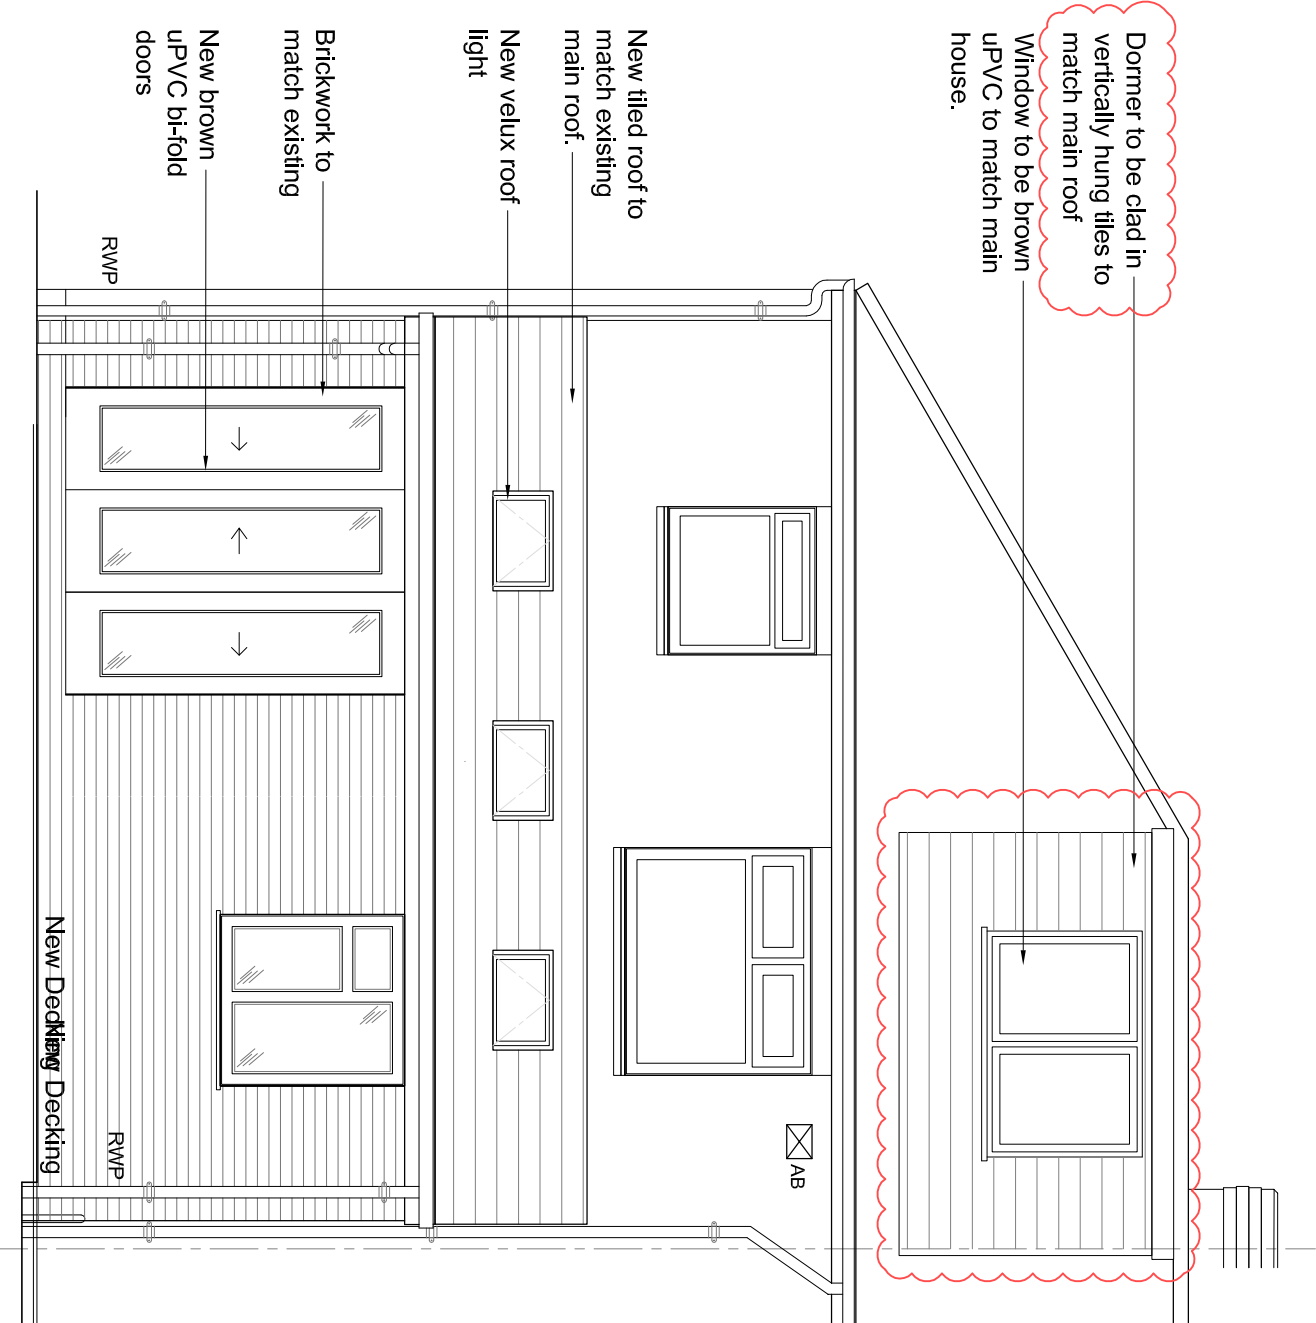


PROPOSED REAR ELEVATION

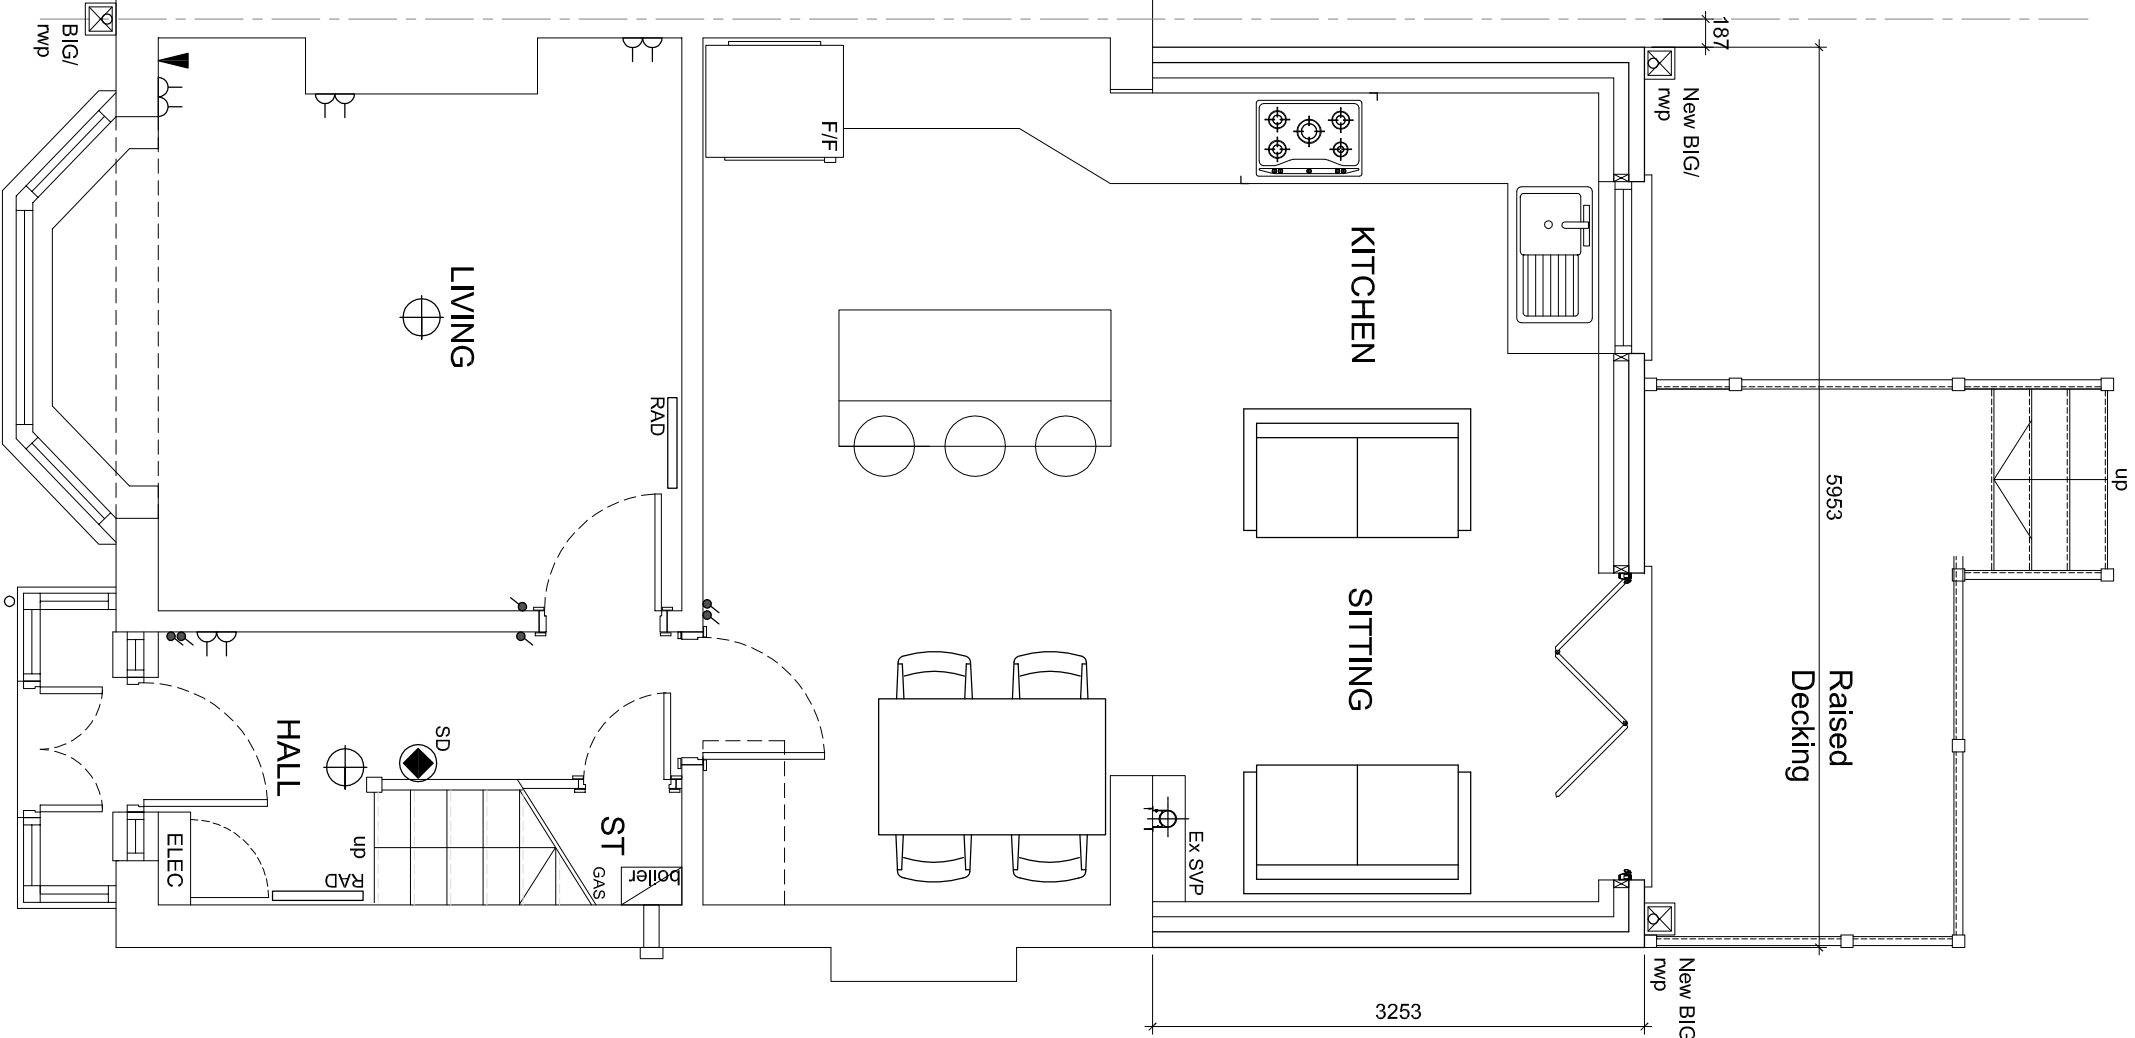


PROPOSED GROUND FLOOR

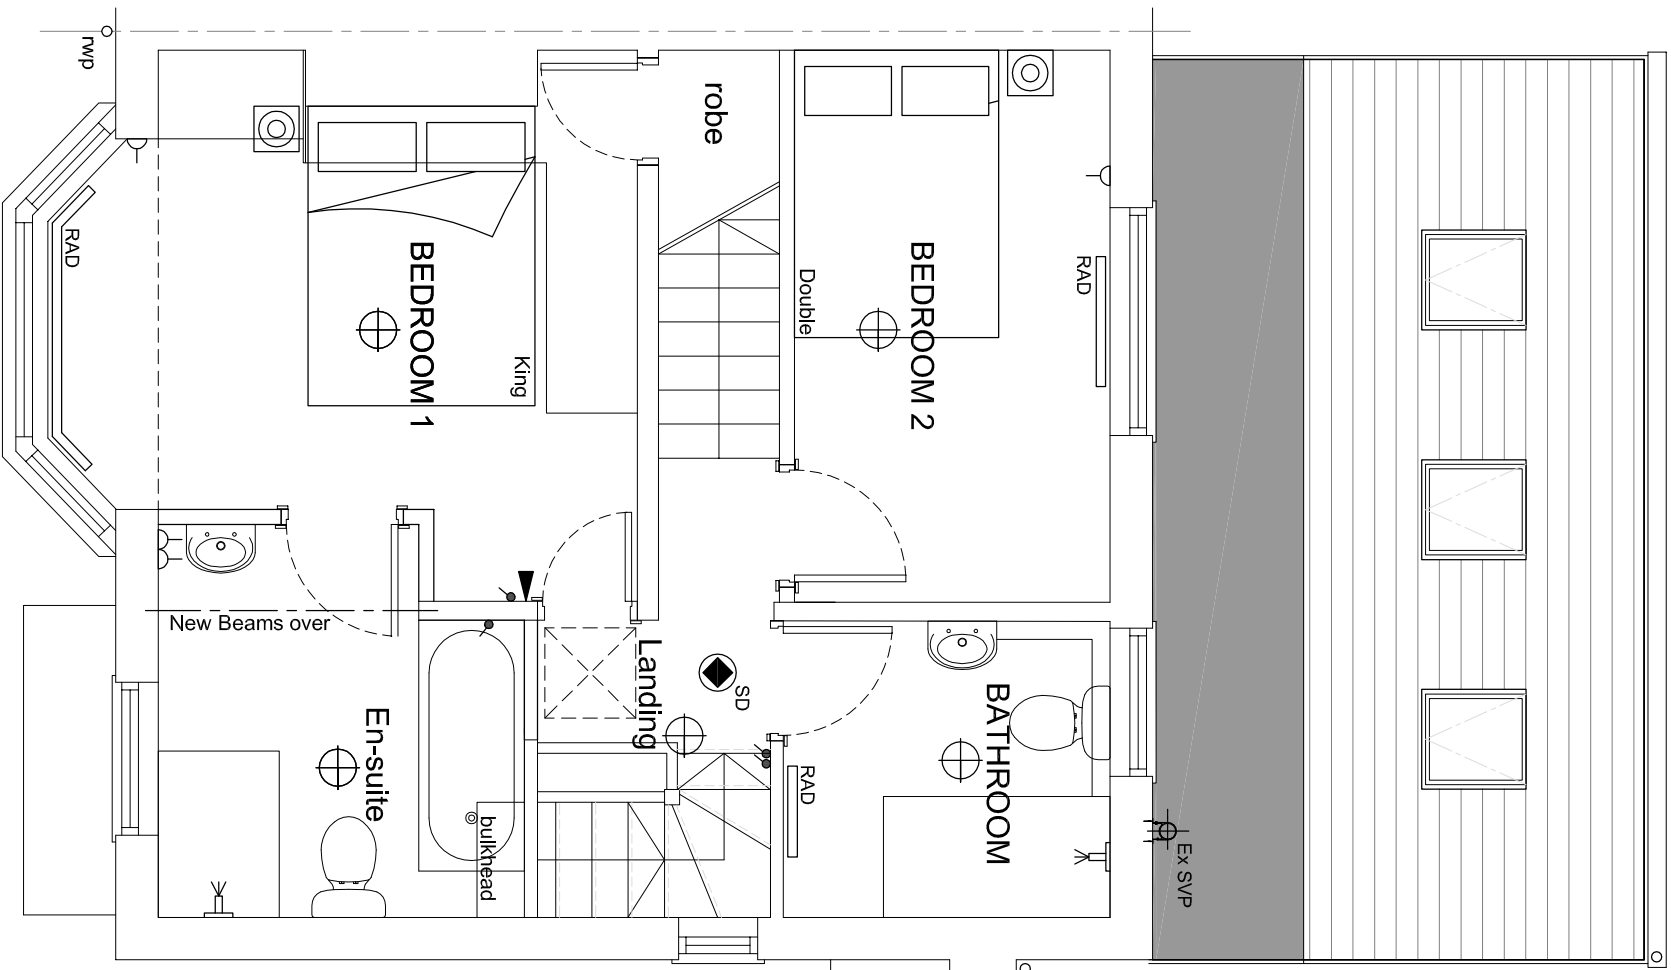

PROPOSED FIRST FLOOR

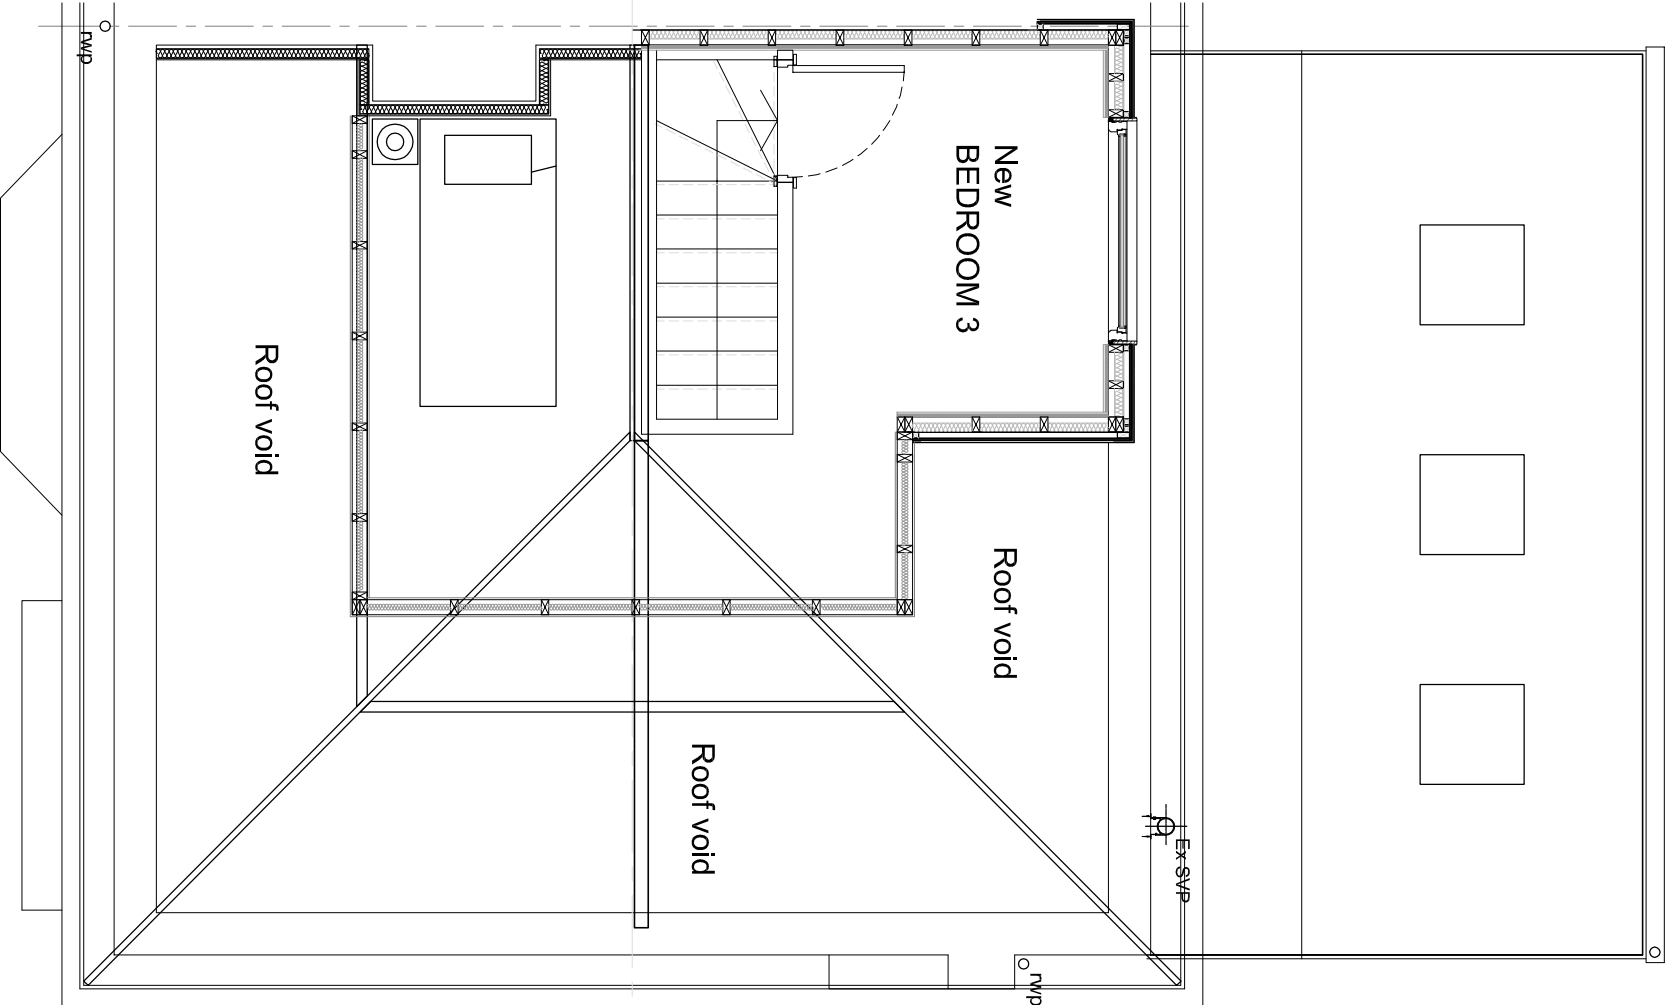

INDICATIVE ROOF SPACE

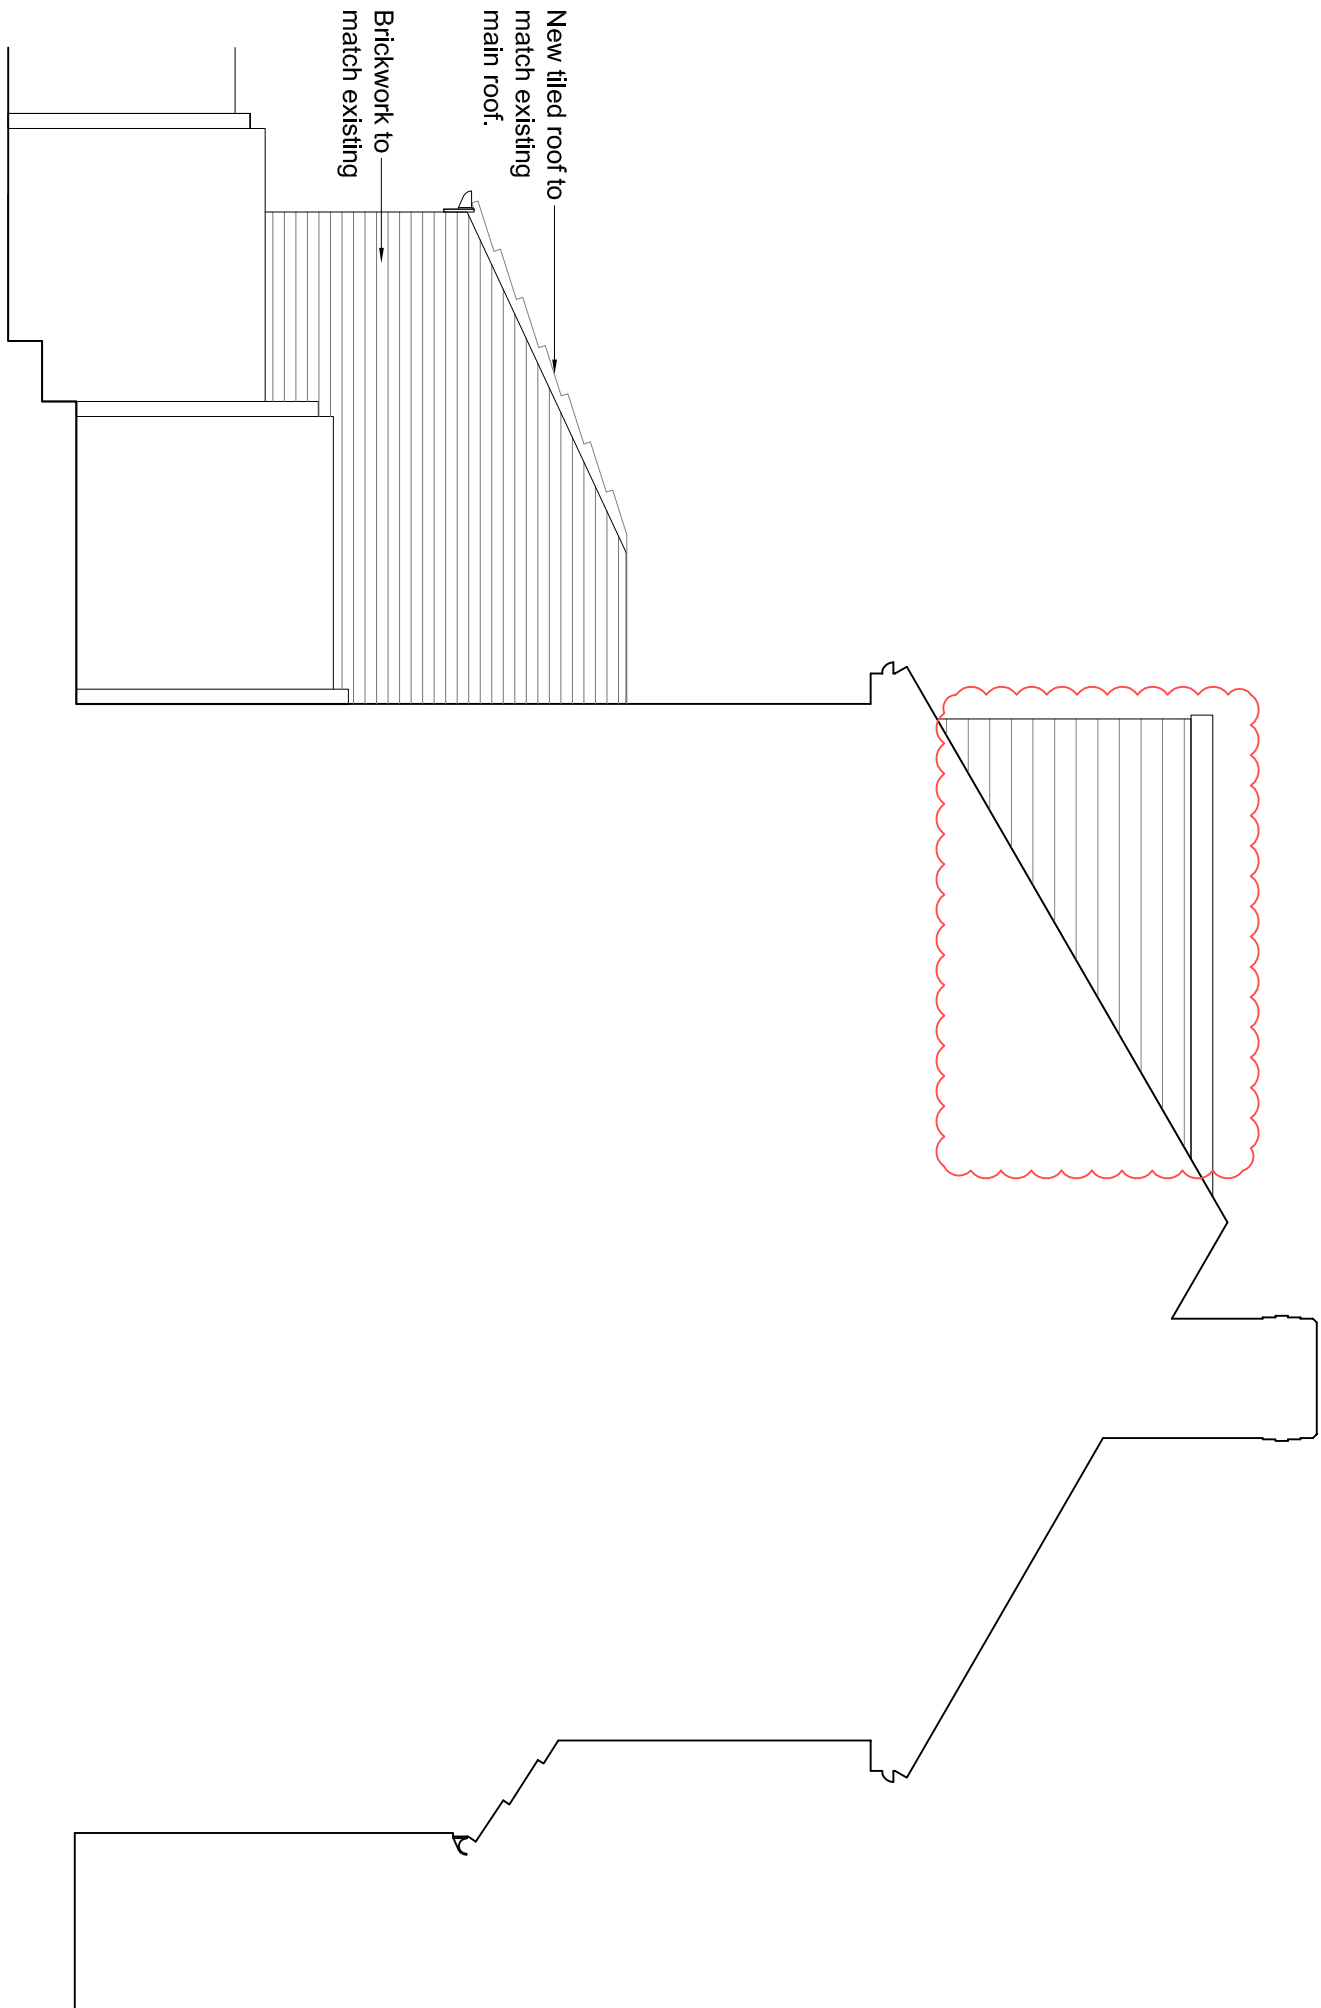

PROPOSED LEFT HAND
SIDE ELEVATION
(elevation to No4 Kenslow Avenue)

STEVEN ALLCOCK		ARCHITECTURAL DESIGN CONSULTANCY	
client		MRS D. BUCHANAN	
project		PROPOSED TWO STOREY REAR EXTENSION AT 2 KENSLOW AVENUE, CRUMPSALL, M8 4FF	
title		PROPOSED PLANS & ELEVATIONS	
date	NOV 2020	scale	1:50 @ A1
job no.	S40-2020	dwg. no.	AL01 Rev D
drawn	CAD/SA	checked	

Steve Allcock
Architectural Design
Consultancy
100, The Old Mill, Mill Lane
Crumpsall, Manchester M8 4FF
www.stevenallcock.co.uk