




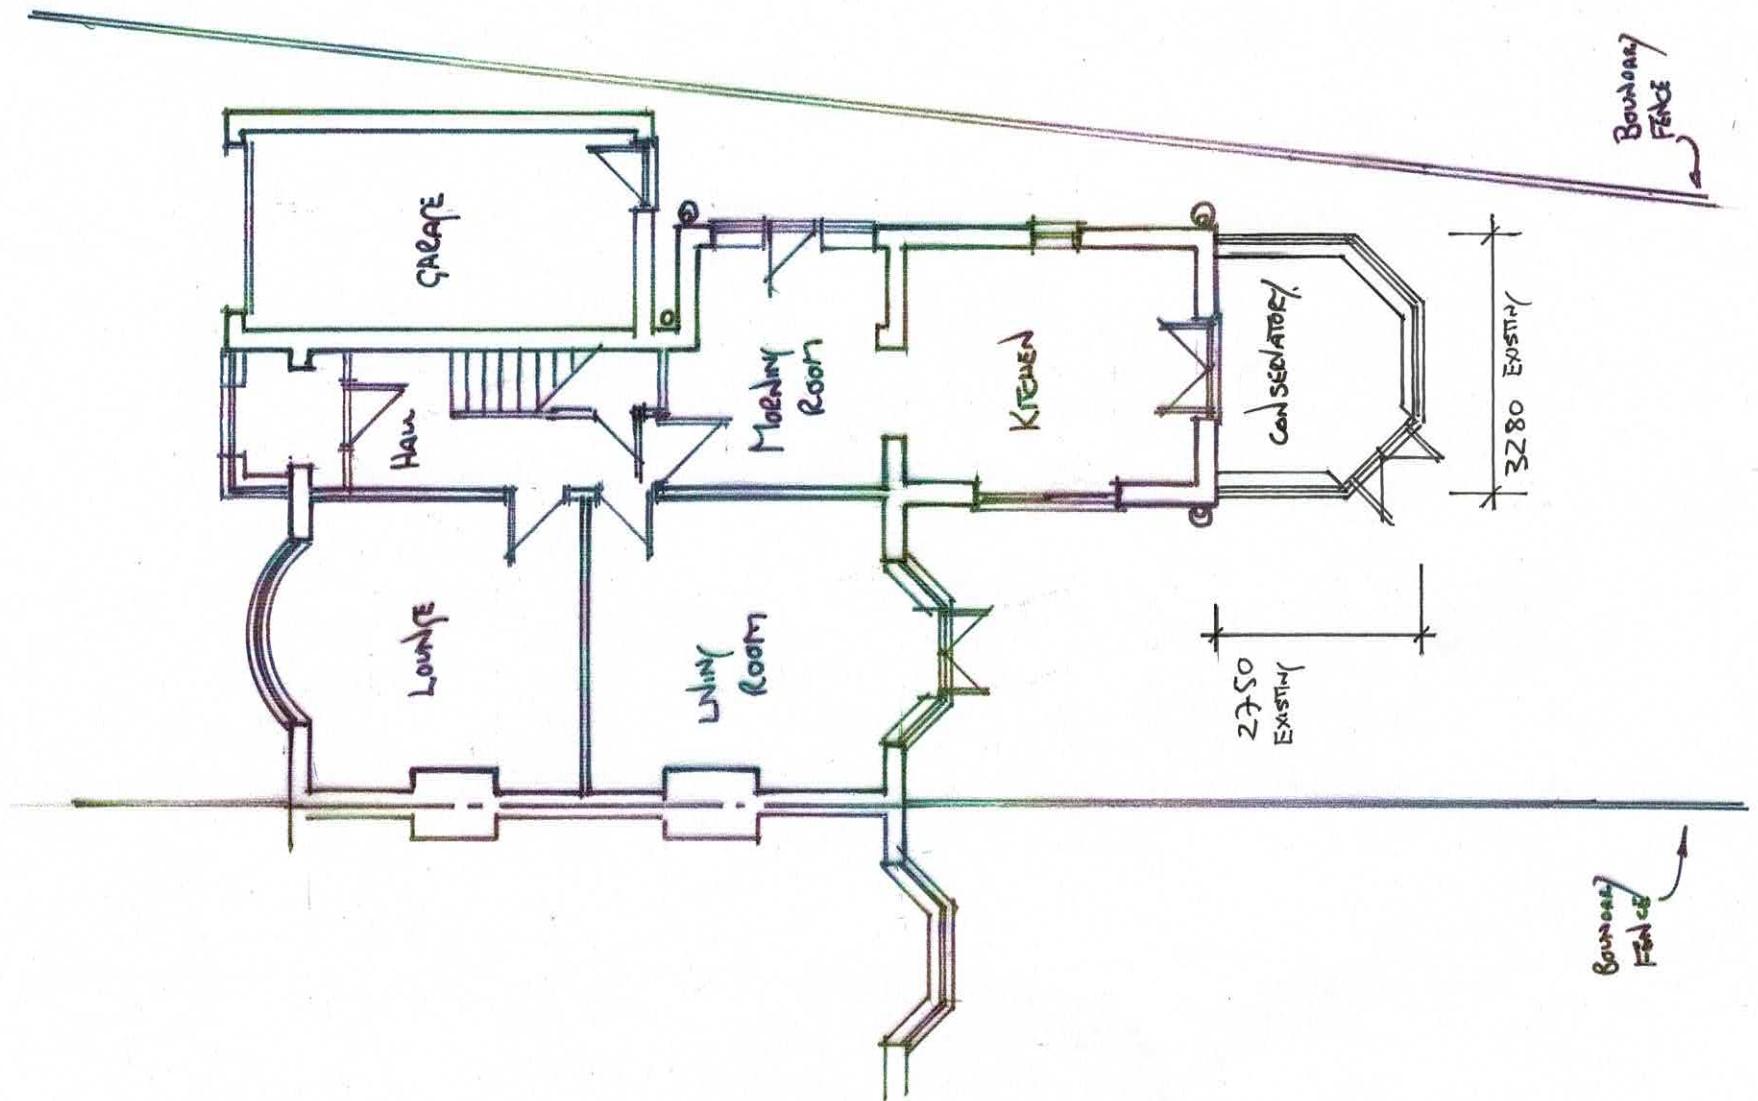


EXISTING GROUND FLOOR PLAN (1:100)

MR. & MRS. KINF	
PROP. REAR CONSERVATORY	
AT 12 CRANUEIGH DENE BROOKLANDS SALE M33 3PL	
A.J. DESIGN LTD. 78 CAWLEY ROAD HARROFORTH WILMSLORE SK9 3BZ ajdesignlimited@gmail.com	
SCALE 1:100 1:50	
DATE 8/12/21	DS01

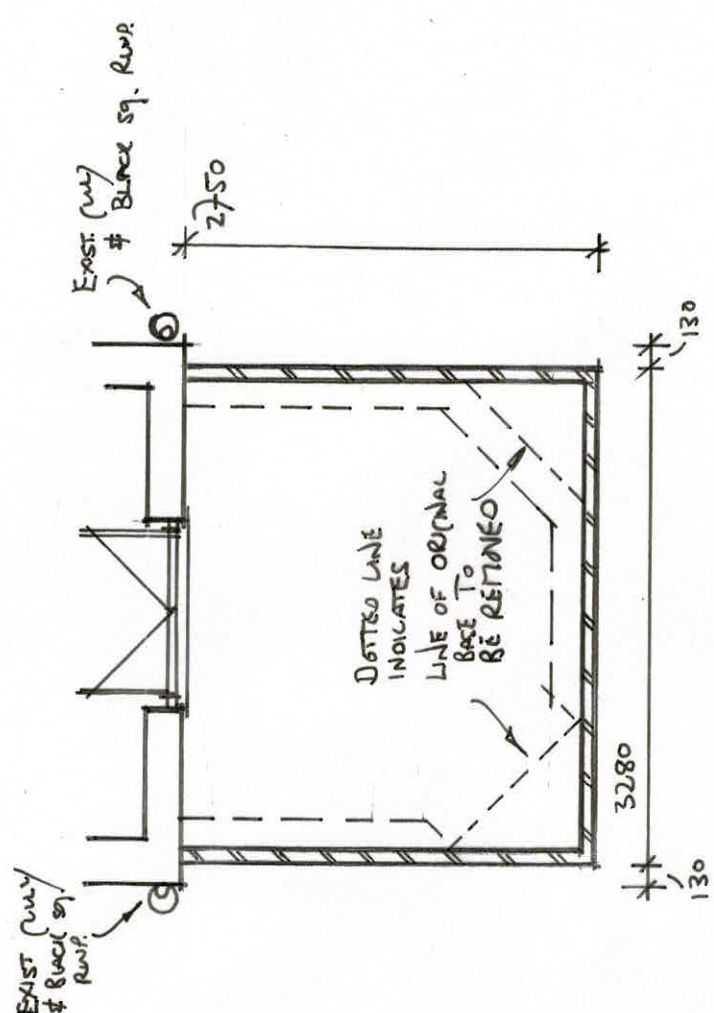


BASE PLAN (1:50)

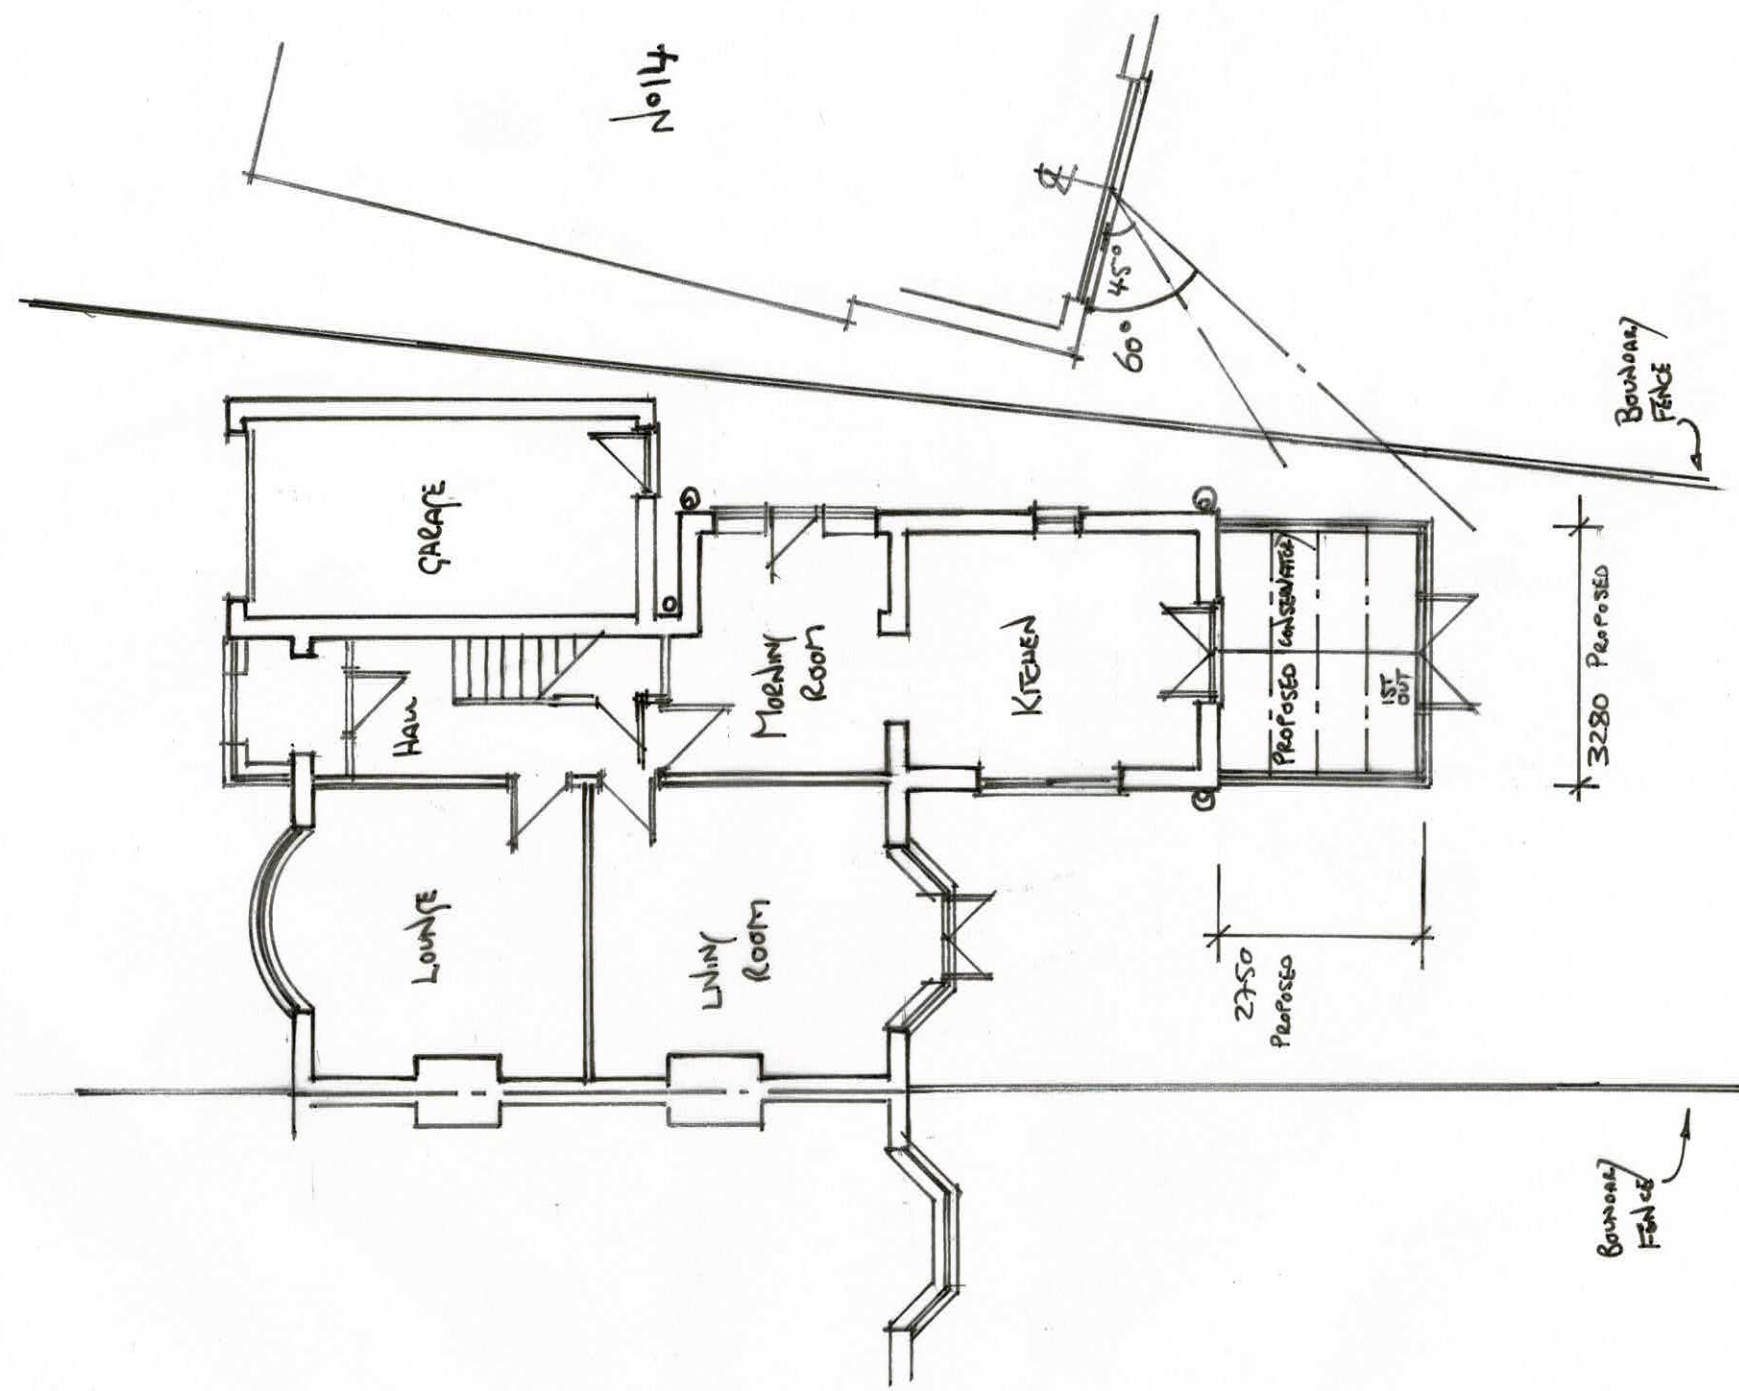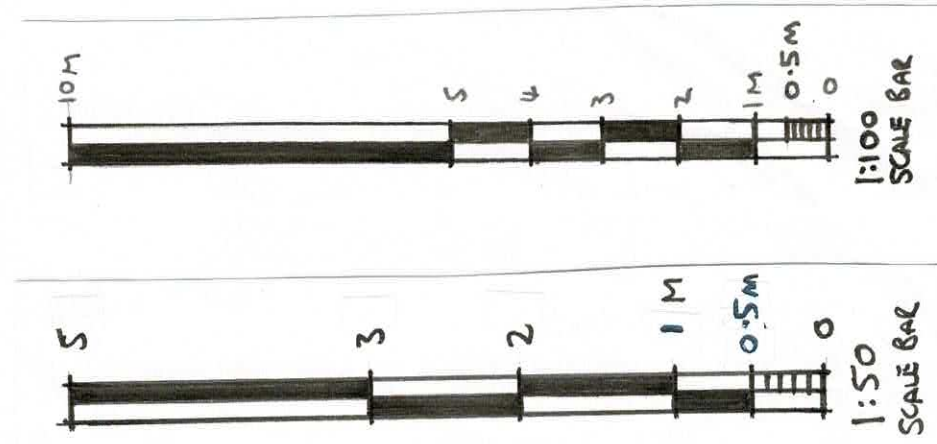


PROPOSED GROUND FLOOR PLAN (1:100)


MR. & MRS. KINF		
PROP. REAR CONSERVATORY		
AT 12 GRANLEIGH DRIVE BROOKLANDS SURREY M23 3PL		
A.J. DESIGN LTD. 78 CADDY ROAD HARLOW WILMSTON SK9 3B ajdesignlimited@gmail.com		
SCALE 1:100 1:50		
DATE 8/12/21		DS02

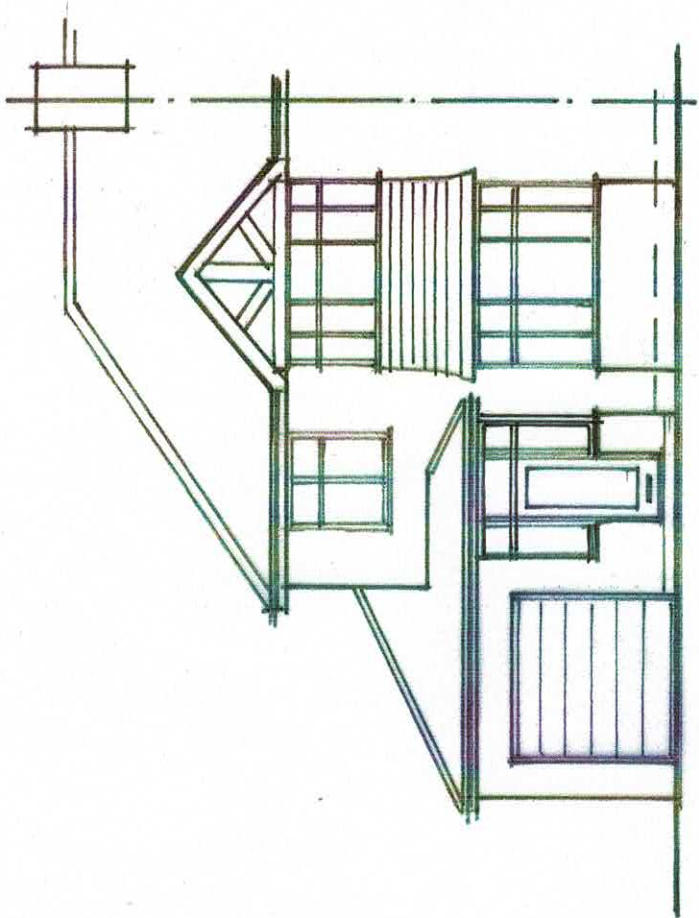


EXISTING FRONT ELEVATION.

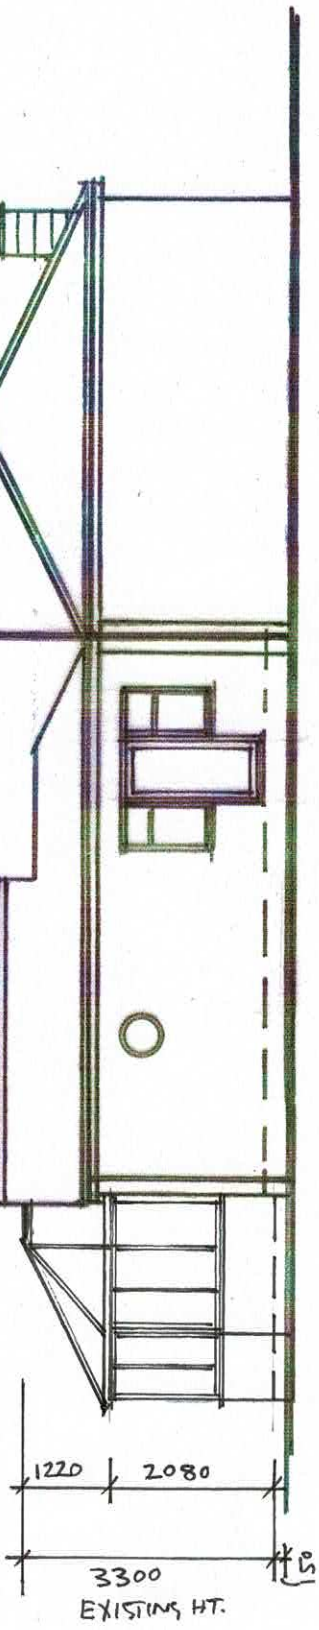

EXIST. SIDE ELEVATION

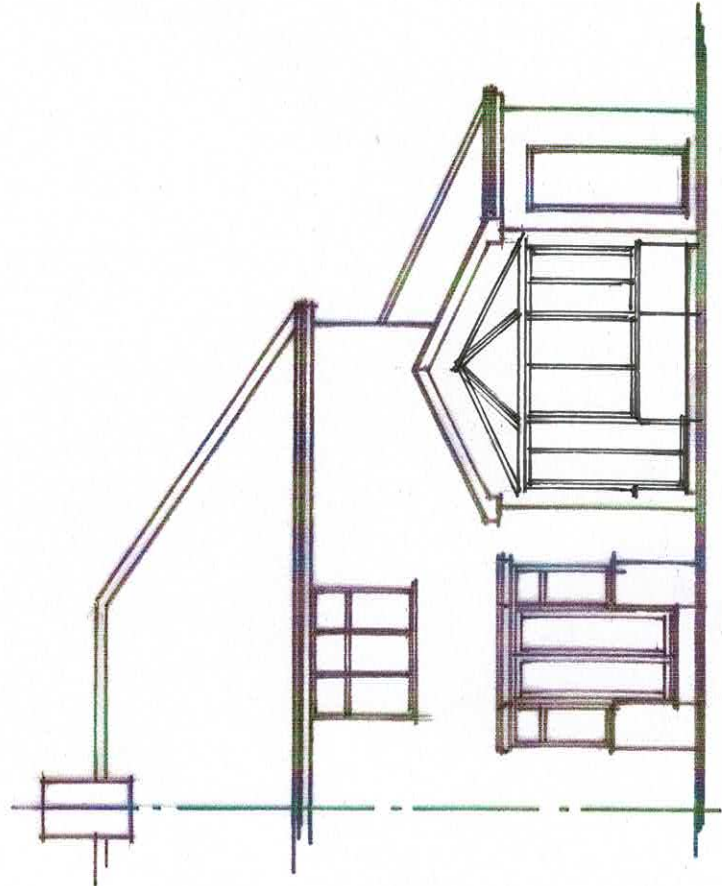


EXISTING REAR ELEVATION (1:100)

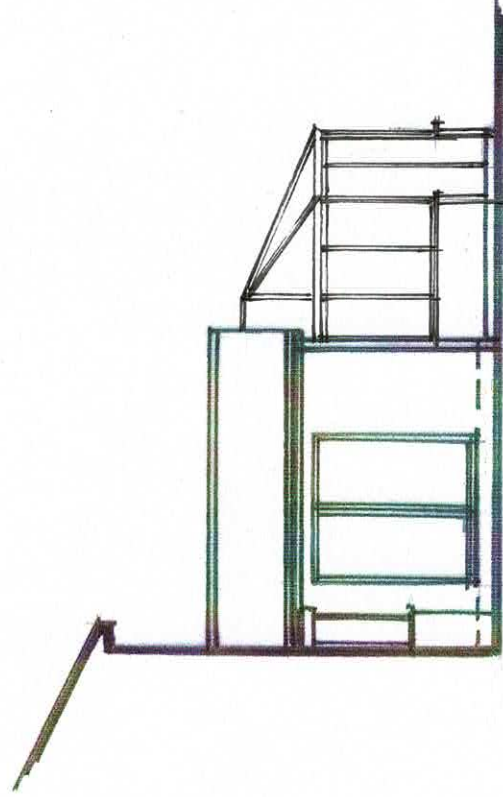

EXIST. SIDE ELEVATION

MR & MRS. KINGS	PROP. REAR CONSERVATORY	AT 12 CRAWLEIGH DRIVE BROOKLANDS SALE M33 3PL	A. J. DESIGN LTD. 78 CAUDY ROAD HARFORTH WILMSLOW SK9 3BY ajdesignlimited@gmail.com	SCALE 1:100 1:50	DATE 8/12/21	D903
-----------------	-------------------------	---	---	------------------	--------------	------

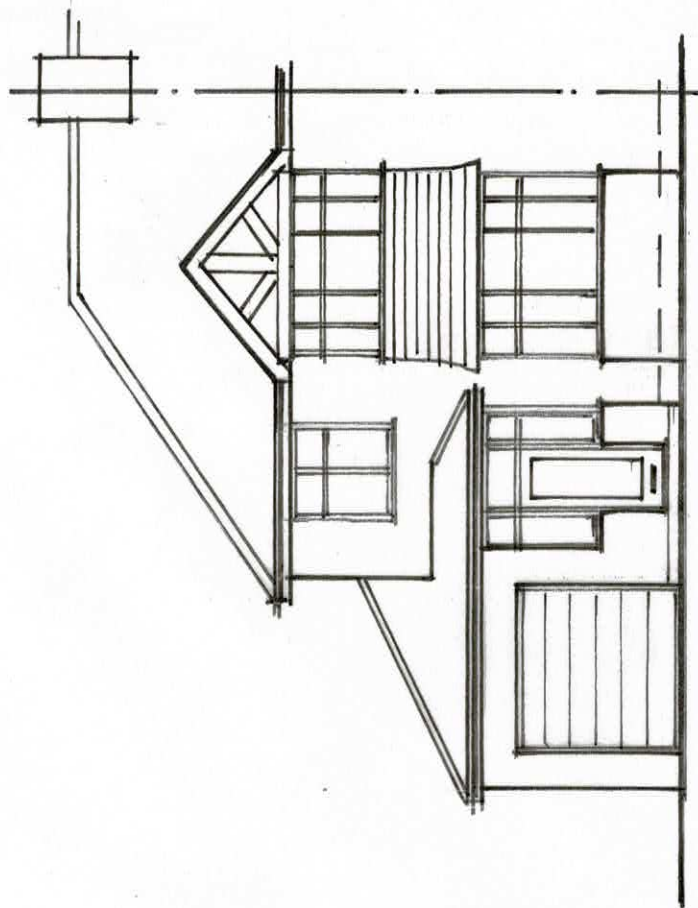

PROP. FRONT ELEVATION.


(UNCHANGED)

SOUTH WEST VIEW

UNIT SPEC


WHITE PVC FRAMES INSIDE & OUT (SCHEDULED ROOFING)
CLEAR & RATED GLASS TO AIR WARM FRAMES
CHROME HANDLES TO DOORS
CEILING BLIND (USE TO ROOF WITH BLUE TINT
ROOF CUTTING RISE TO SIDE ELEVATIONS

25° PITCH
2030
3300
150

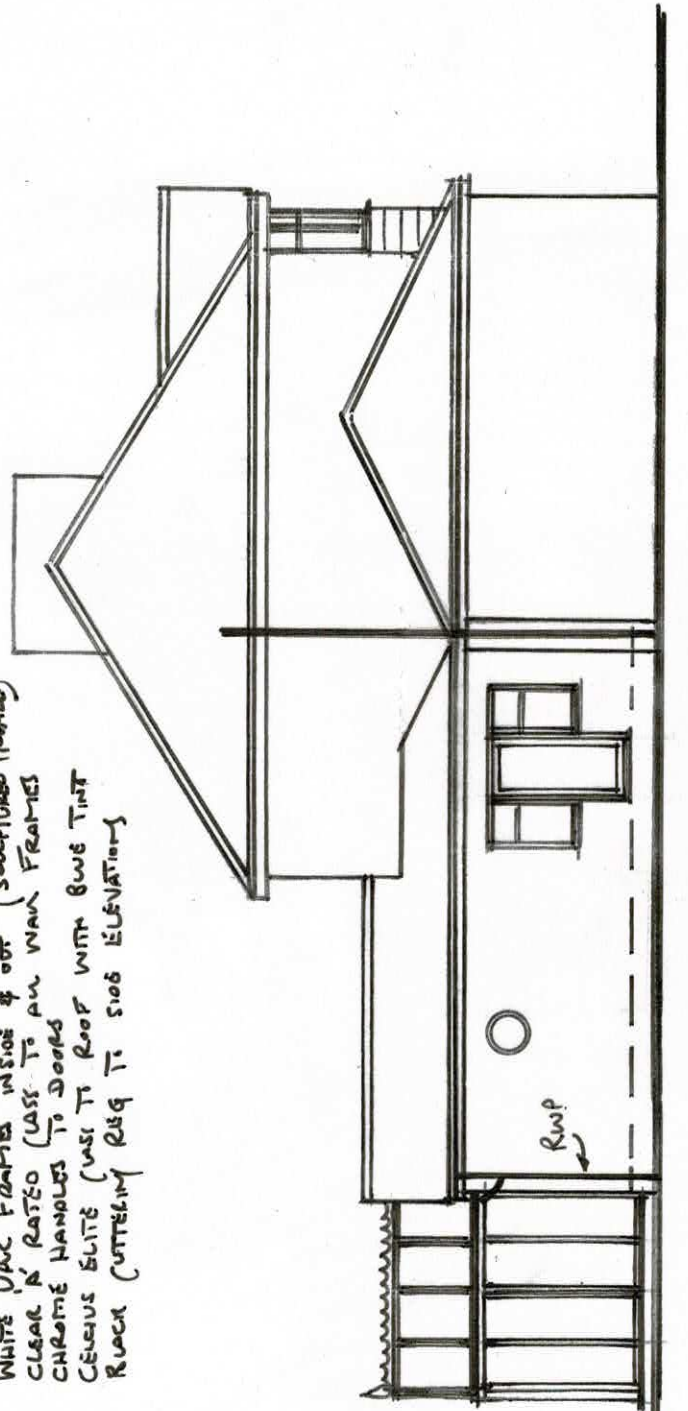


PROPOSED SIDE ELEVATION

NORTH WEST VIEW

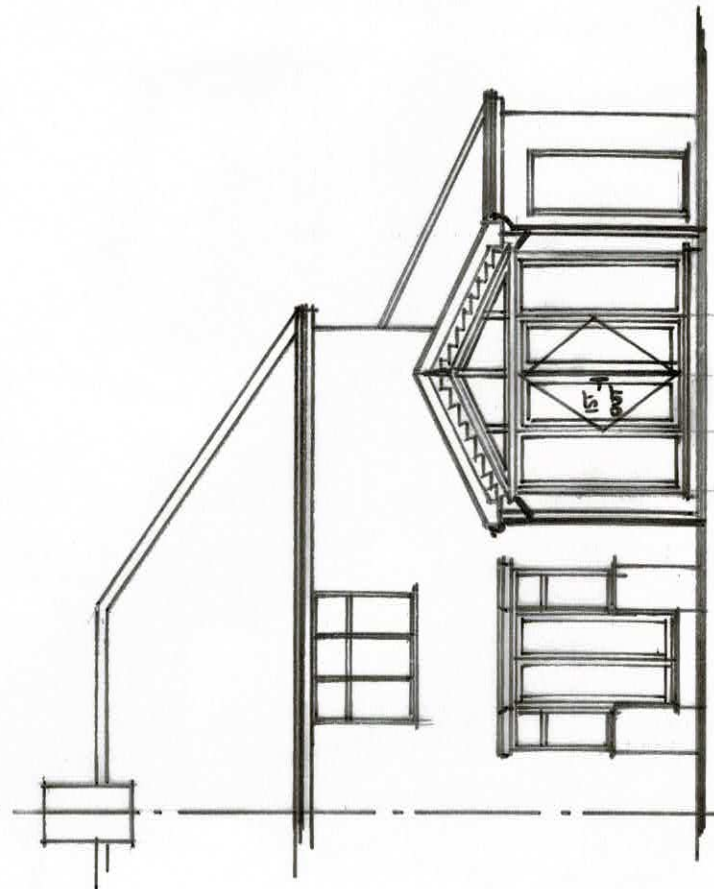


PROPOSED REAR ELEVATION

NORTH EAST VIEW

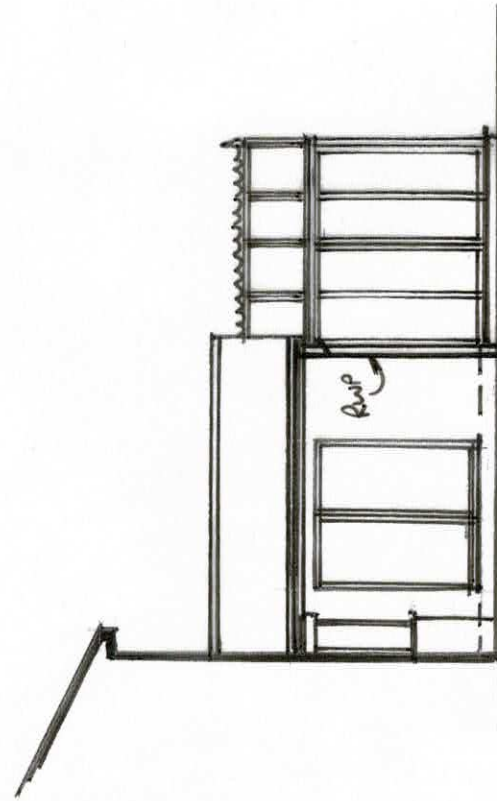

PROP. SIDE ELEVATION

SOUTH EAST VIEW

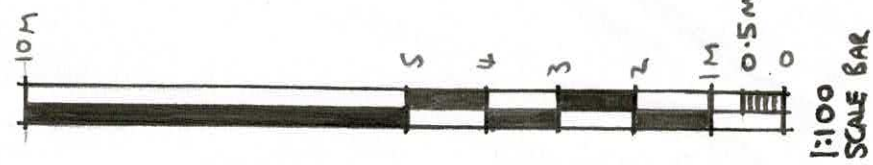

MR & MRS. KINGS	
PROP. REAR CONSERVATORY	
AT 12 GRANLEIGH DRIVE BROOKLANDS SURREY M33 3PL	
A. J. DESIGN LTD. 78 CAVOY ROAD HARLOW WILMISTON SK9 3BY ajdesignlimited@gmail.com	
SCALE 1:100 1:50	
DATE 8/12/21	D504