



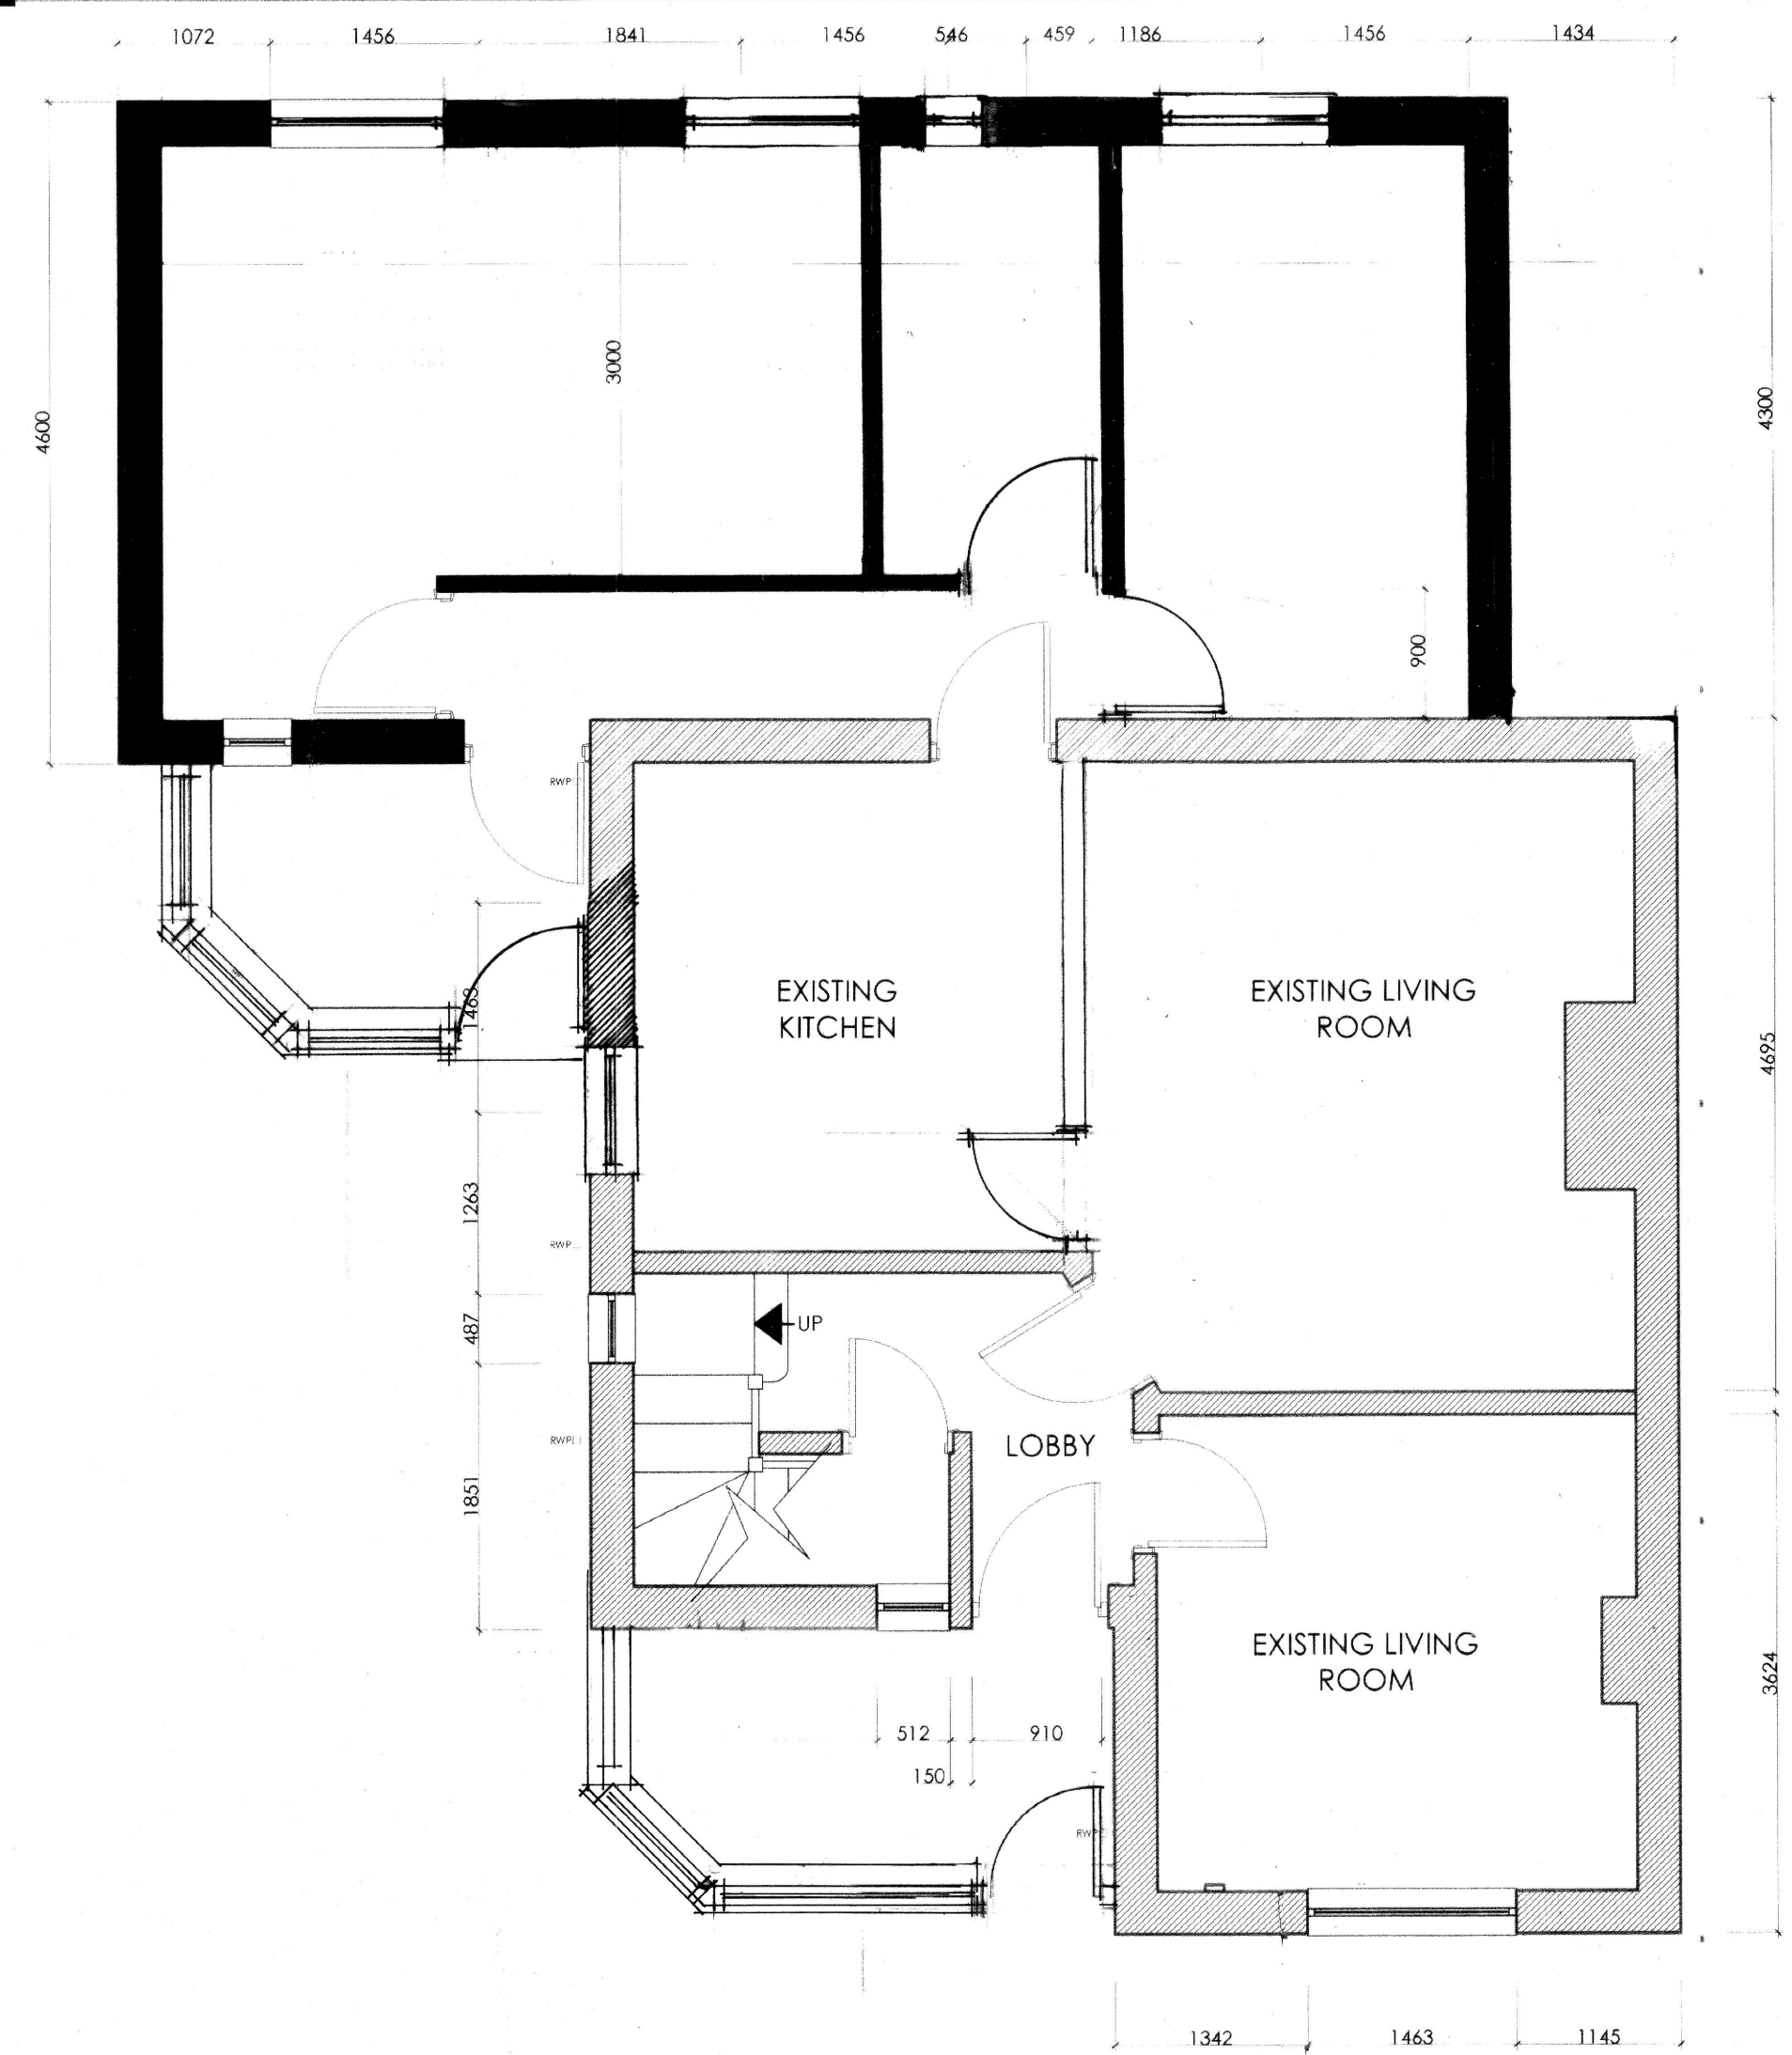

GROUND FLOOR PLAN

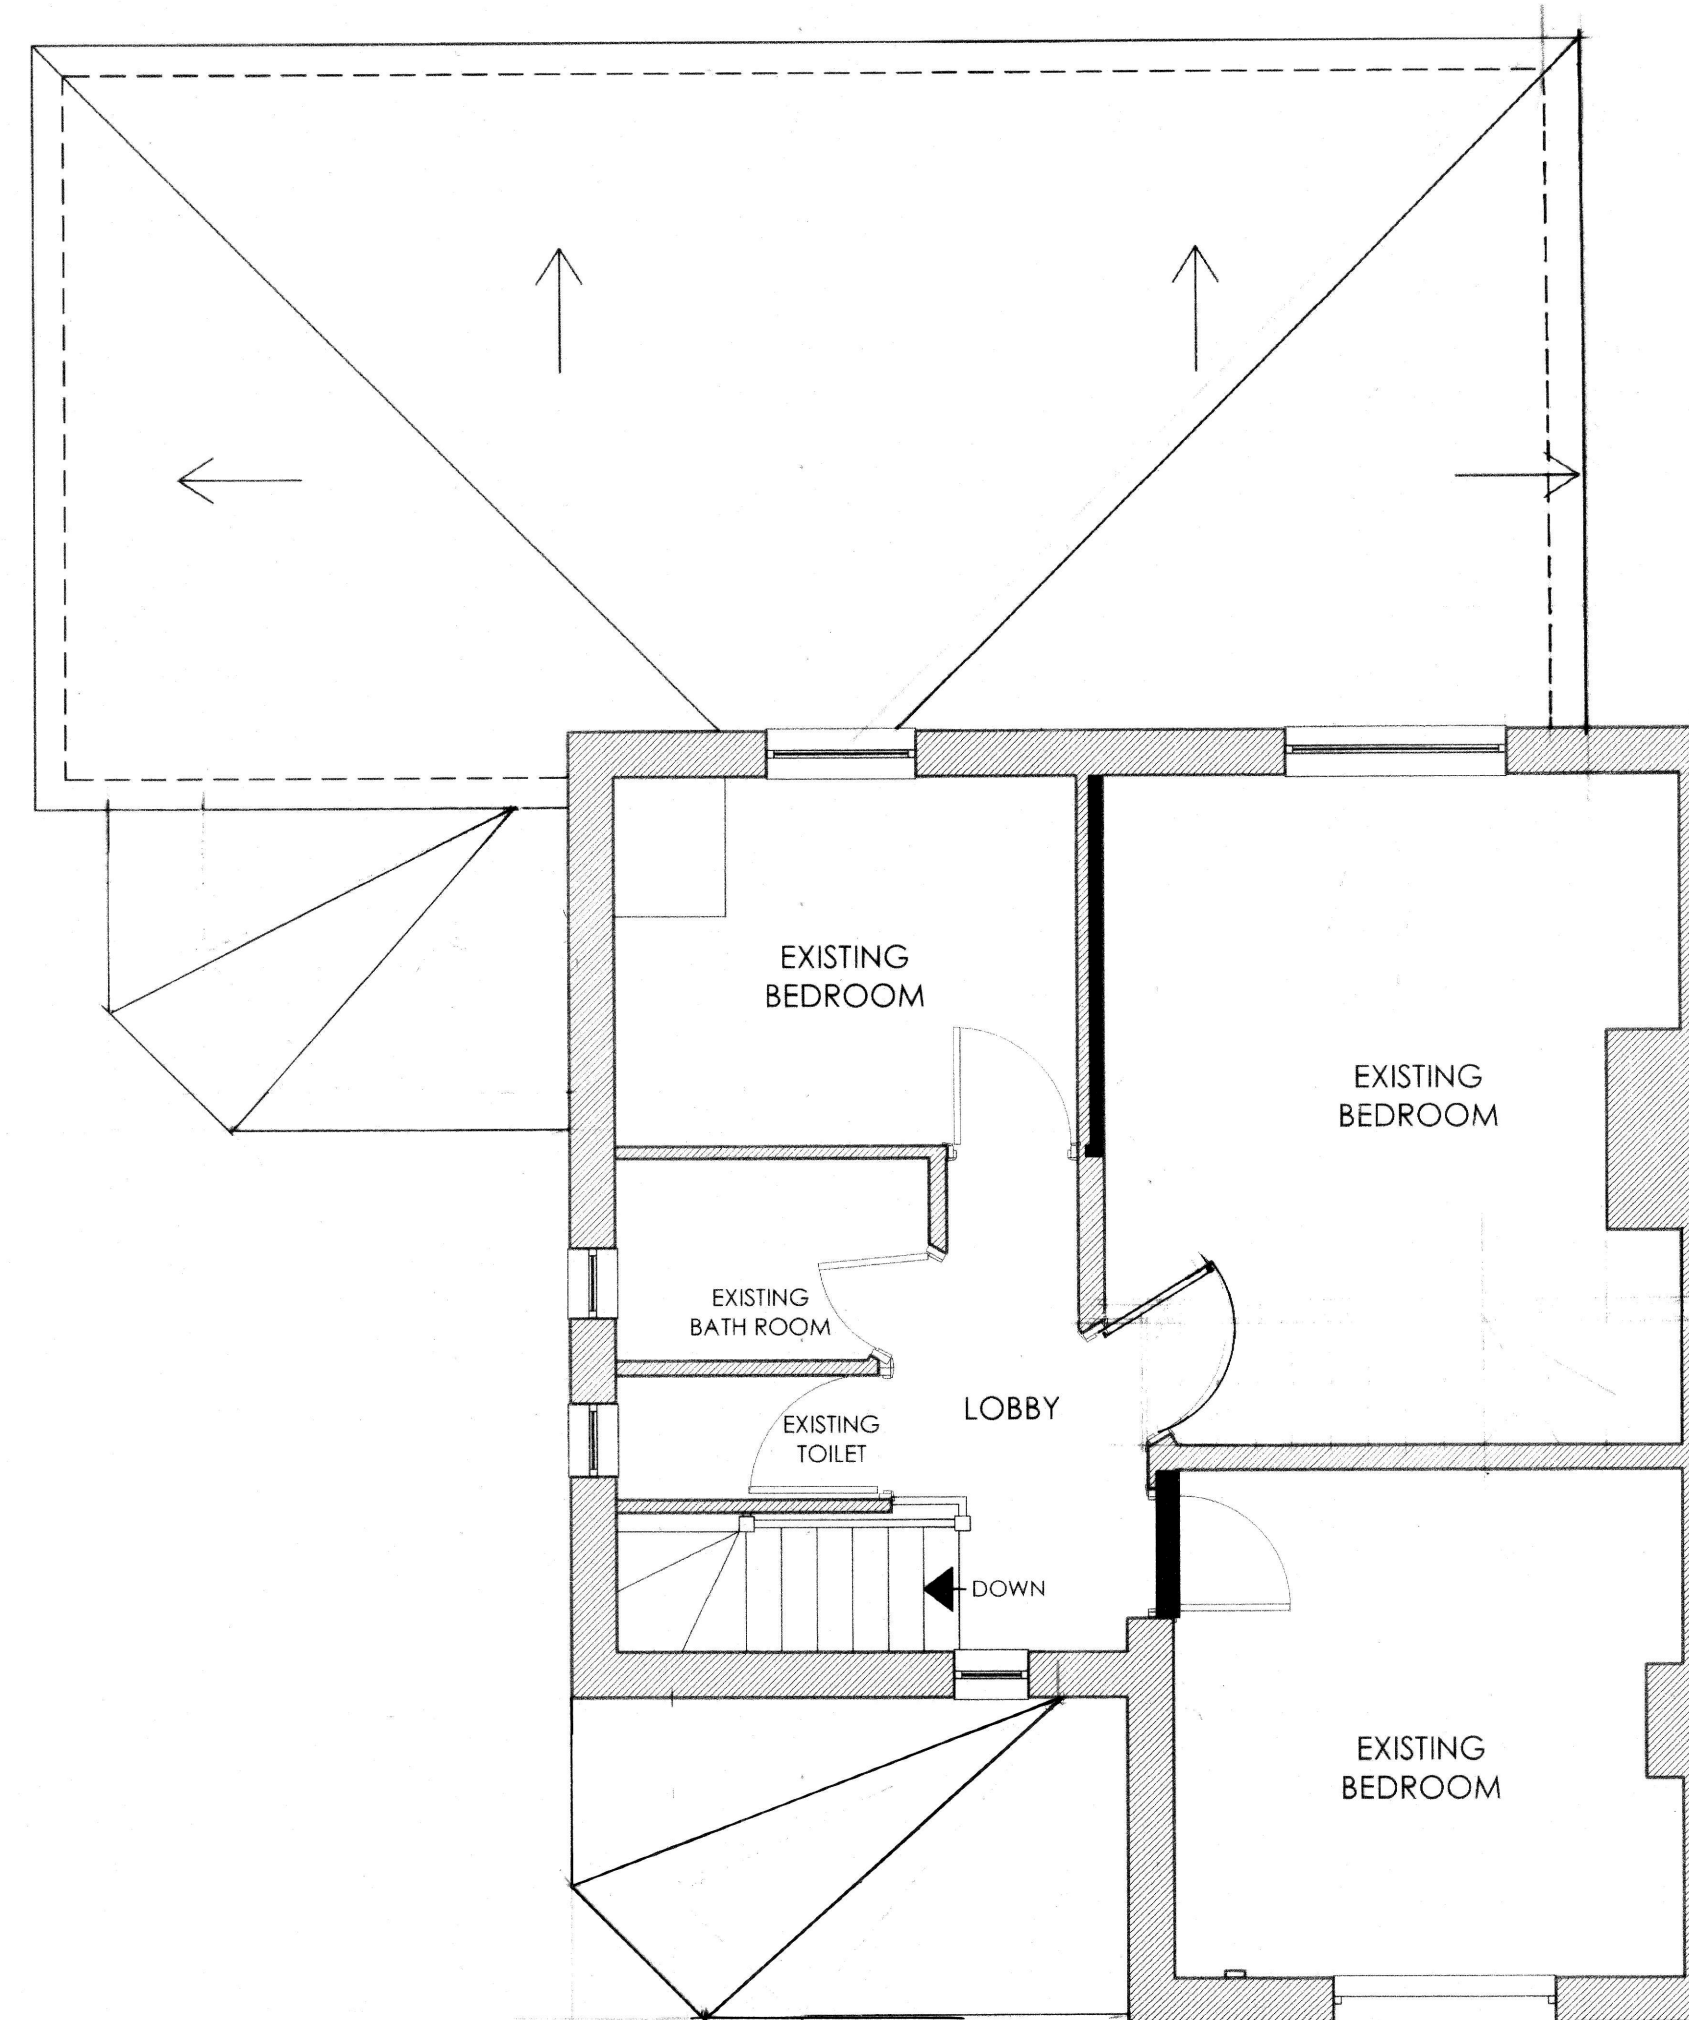

FIRST FLOOR PLAN



FRONT ELEVATION



REAR ELEVATION

NOTES:

FOR PLANNING

Rev : . Date: .

PROJECT: 249 PLATT LANE
MANCHESTER

TITLE: EXISTING PLANS AND ELEVATIONS

Scale: 1:50

Date: July 21

Dwg. No: 01

REV	DATE	DESCRIPTION
Rev:	Date:	DESCRIPTION
Rev:	Date:	DESCRIPTION
Rev:	Date:	DESCRIPTION