

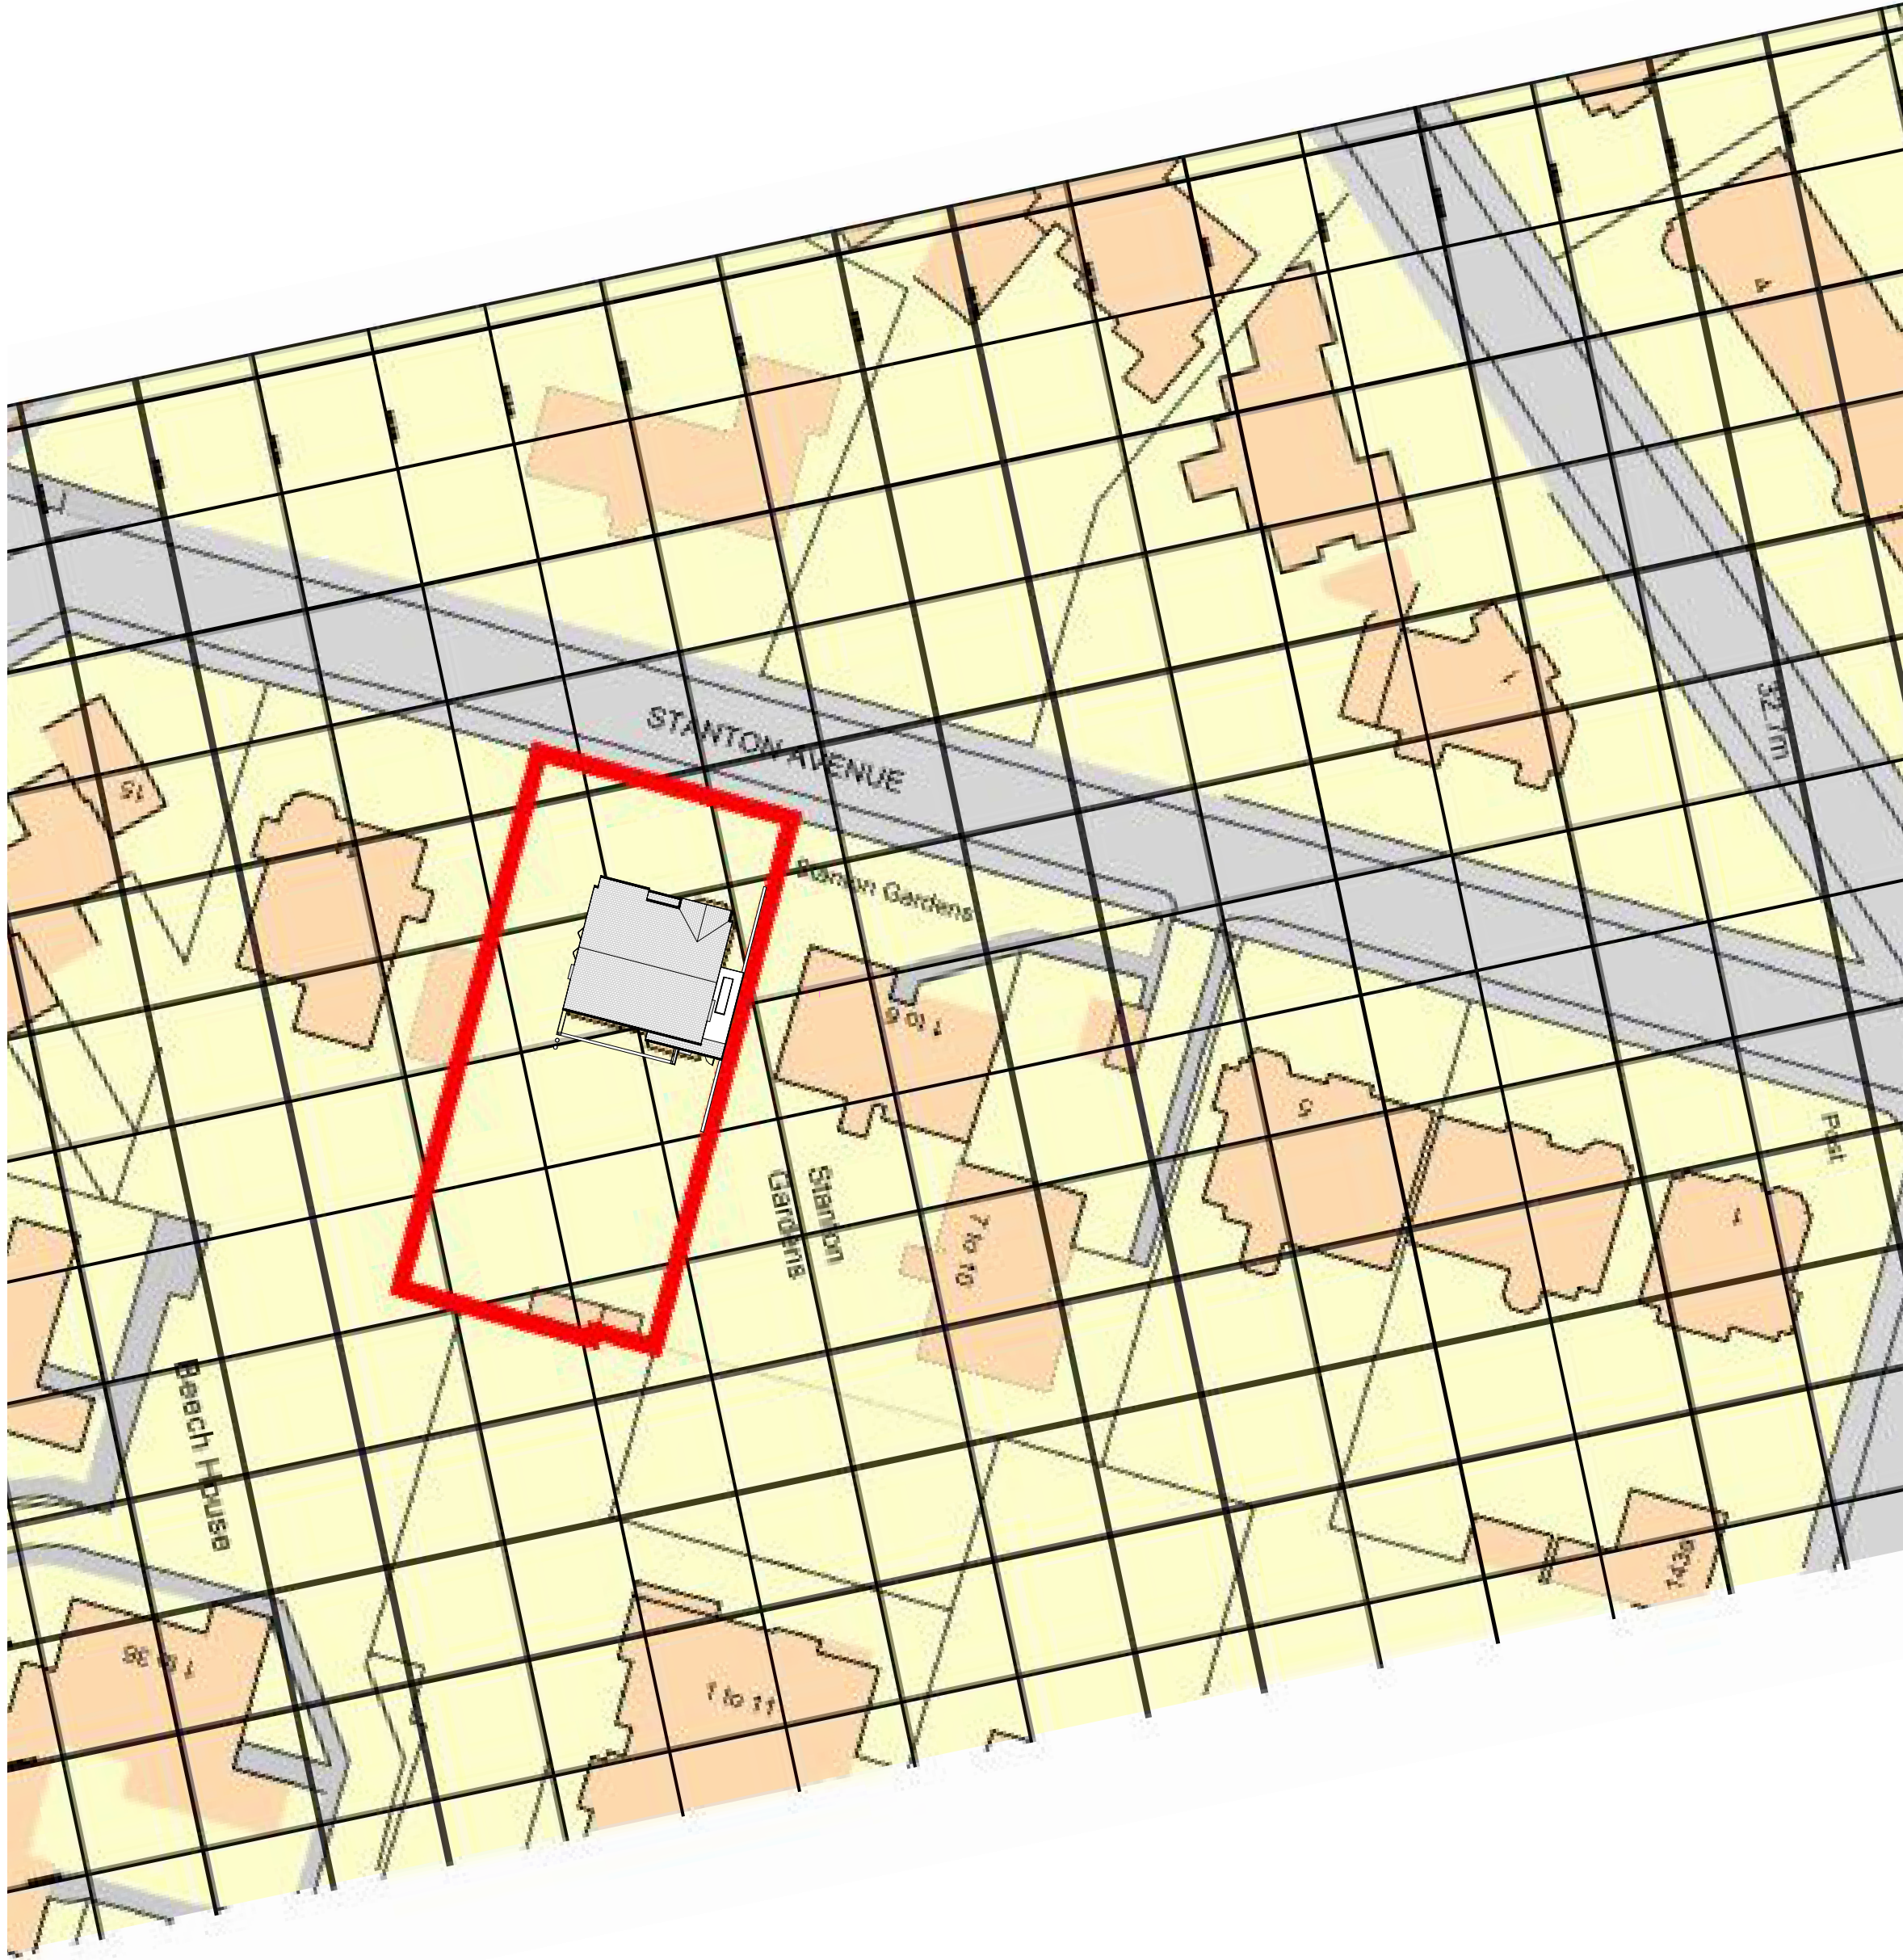
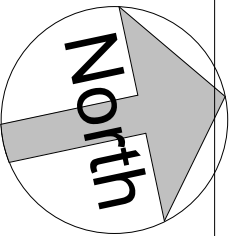



Revision Number	Revision Date	Revision Description
-----------------	---------------	----------------------

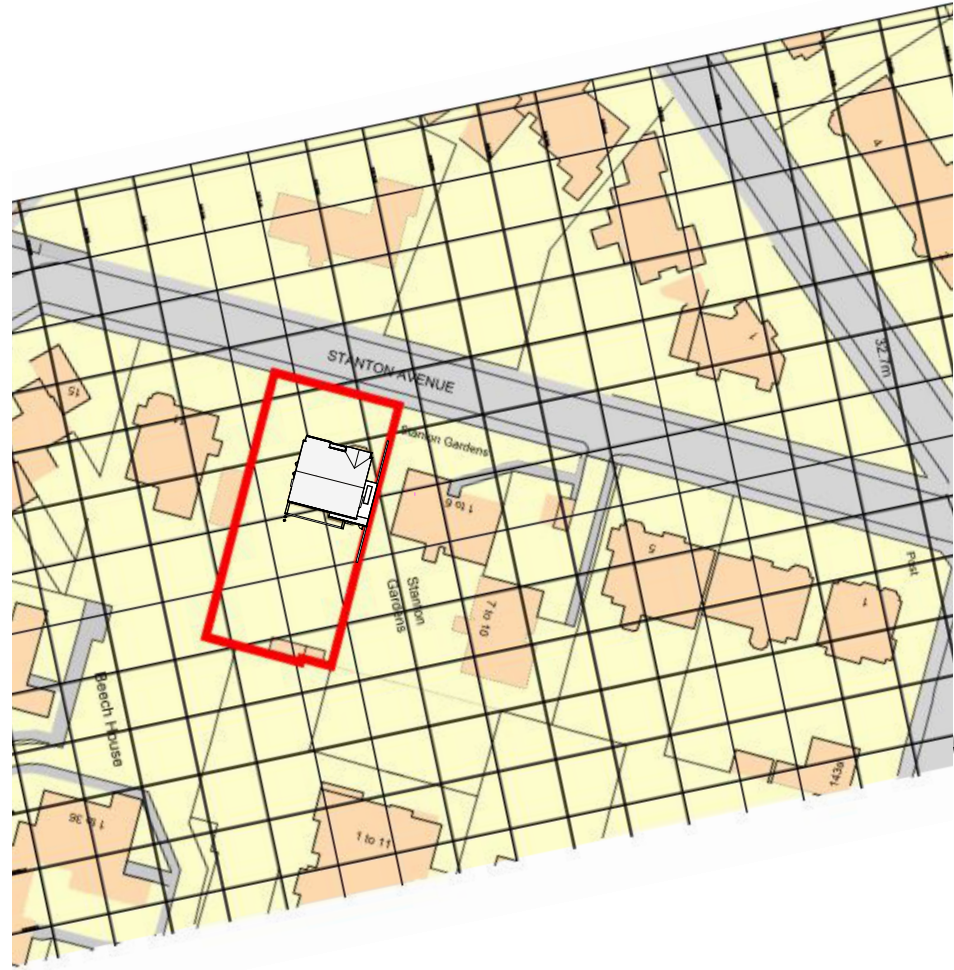

1 Block Plan
1 : 500

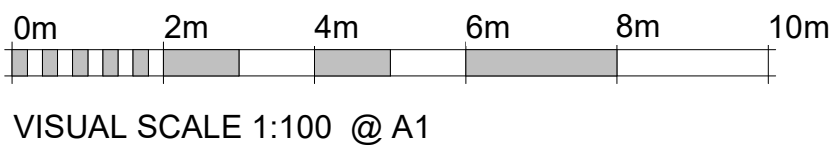

2 Location
1 : 1250

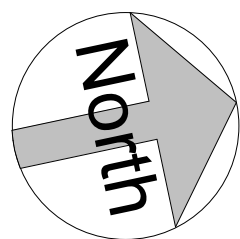

These are Planning drawings and should not be used for construction.
All structural elements are illustrative and dimensions are estimates -
no calculations have been completed or specification for building
regulations.

Date	Revision

Client David Carmichael

Job No Carmichael/Stanton

Site Cromer
9 Stanton Ave,
West Didsbury,
Manchester M20 2PG

Project Side Extension

Status Planning A2

plans and planning

Petworth Lodge
1a Hillbrook Rd
Bramhall
Stockport SK7 2BT


Email - pfkirk@gmail.com Tel - 07770 820611
www.plansandplanning.co.uk

Drawing No: Bregs100 - 05/01/22

Drawing: Location

Print to Scale on A1 05/01/2022 10:02:41


Sheet List	
Sheet Number	Sheet Name
Bregs100	Location
Bregs101	Plans and Elevations
Bregs102	Structure and Sections
Bregs104	unnamed

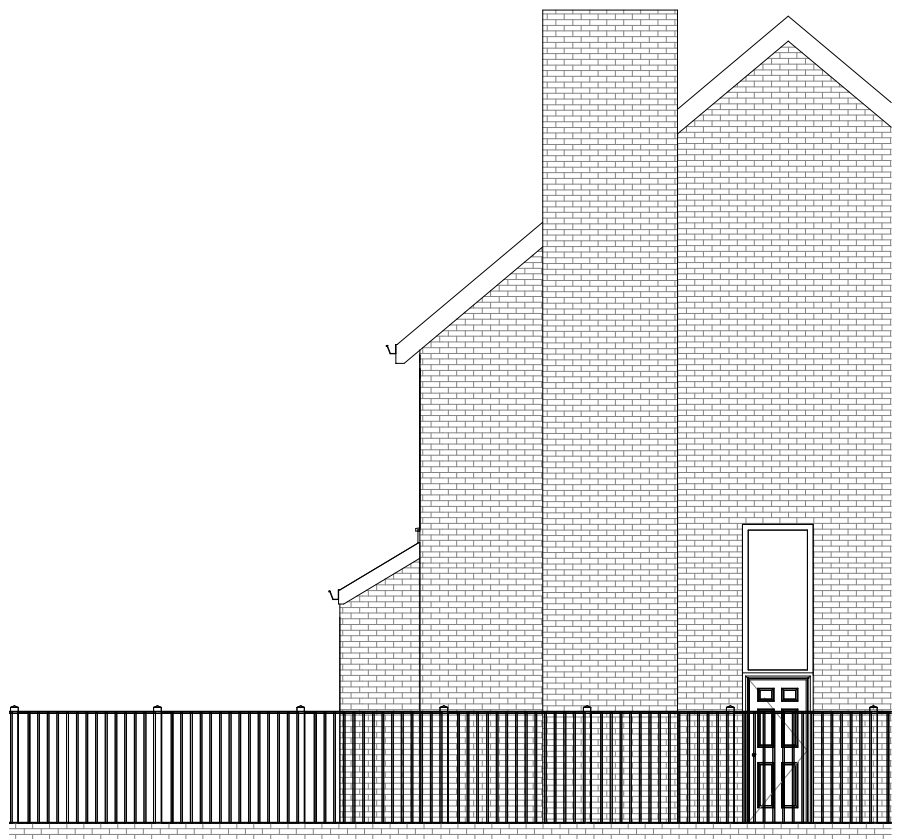

1 LHS Existing
1 : 100




2 Rear Existing
1 : 100

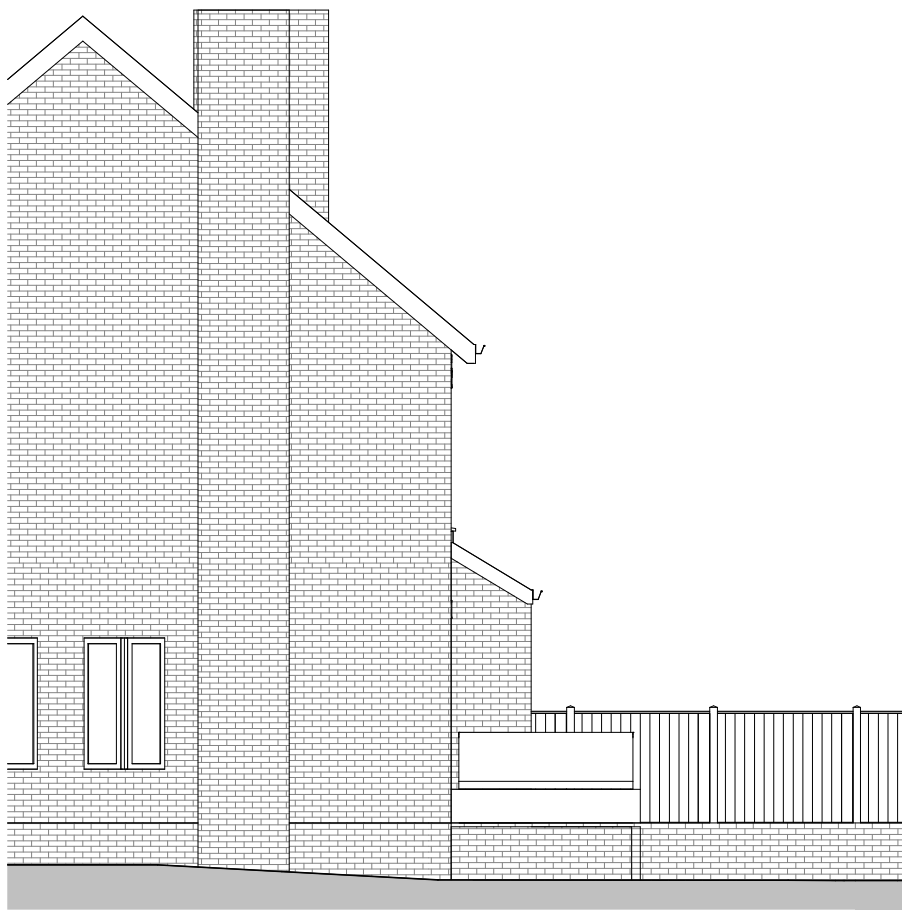

3 RH Existing
1 : 100




13 Front Existing
1 : 100

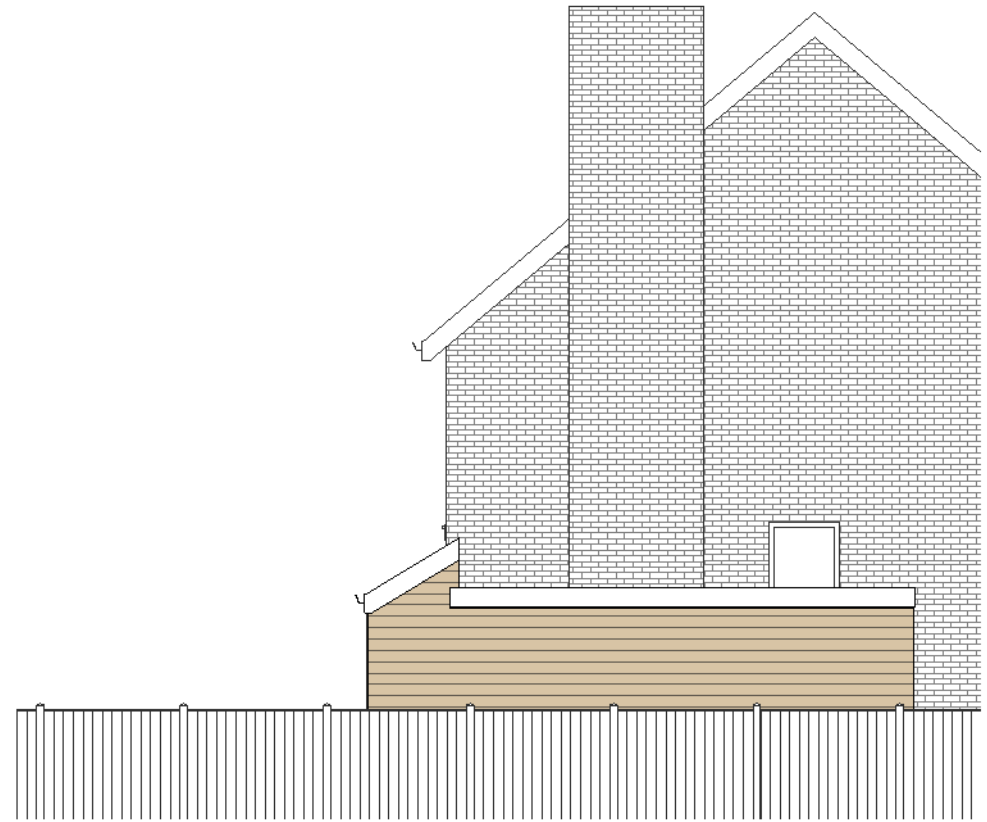

4 LHS Proposed
1 : 100




5 Rear Proposed
1 : 100

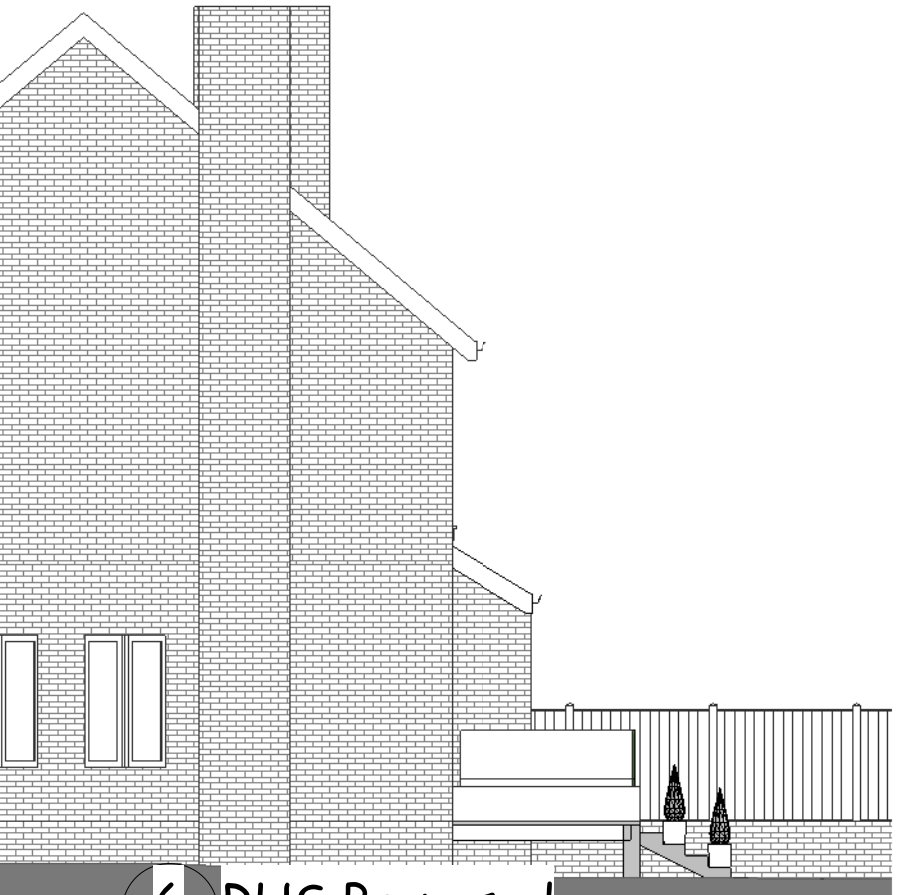


6 RHS Proposed
1 : 100




14 Front Proposed
1 : 100

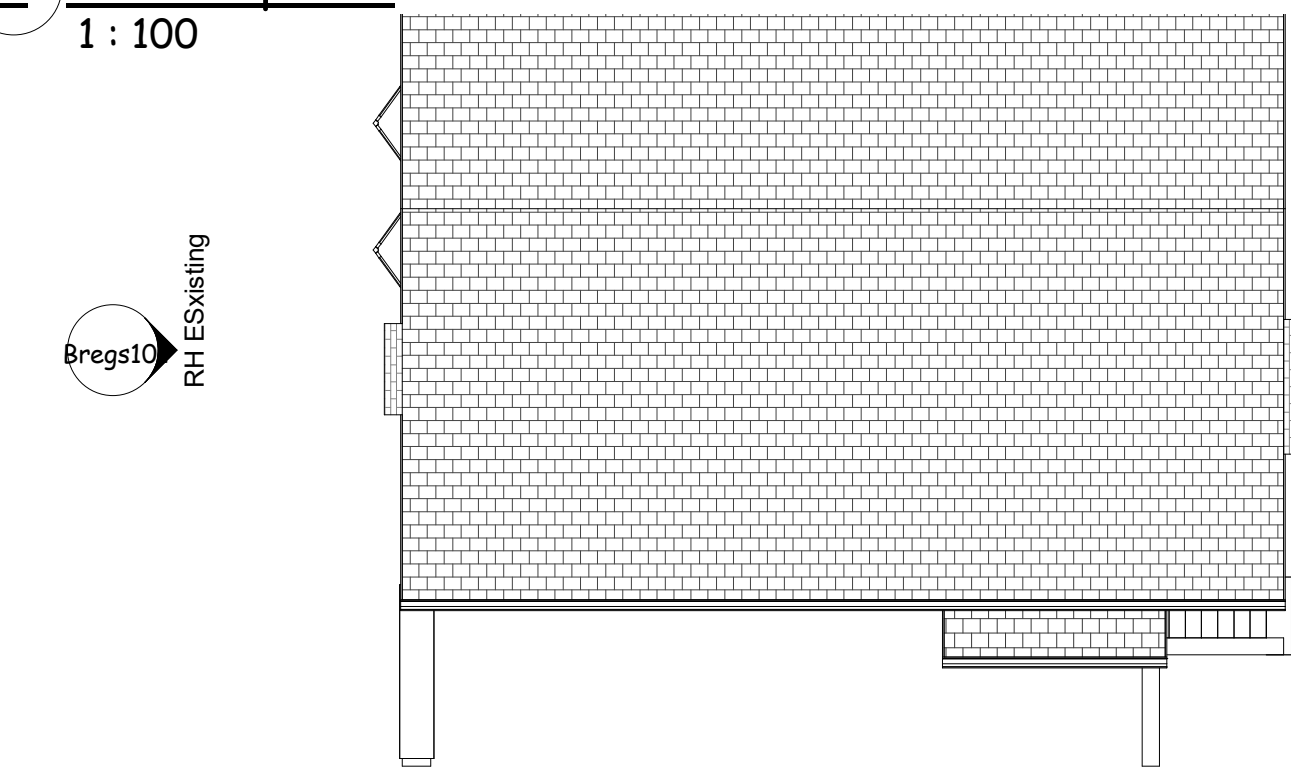


7 Roof Plan Existing
1 : 100

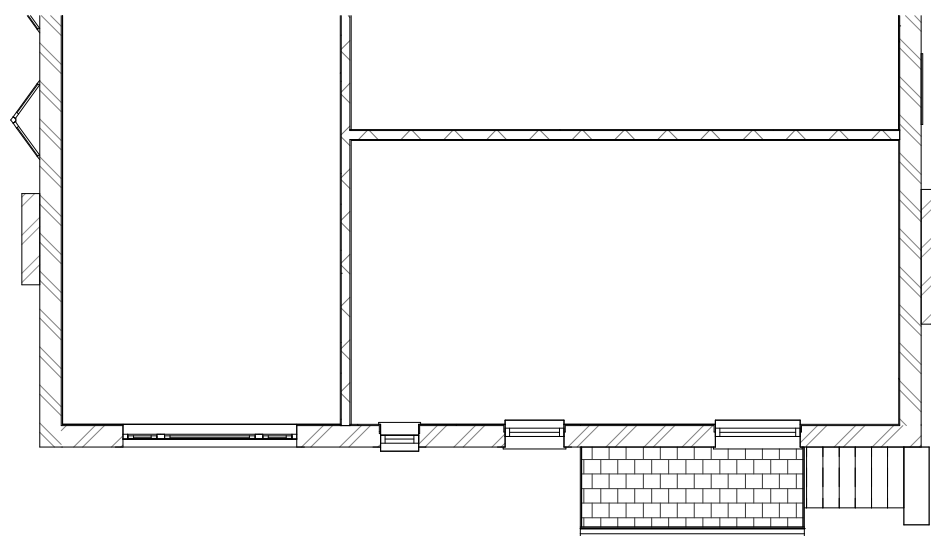


8 L1 First FFE Existing
1 : 100

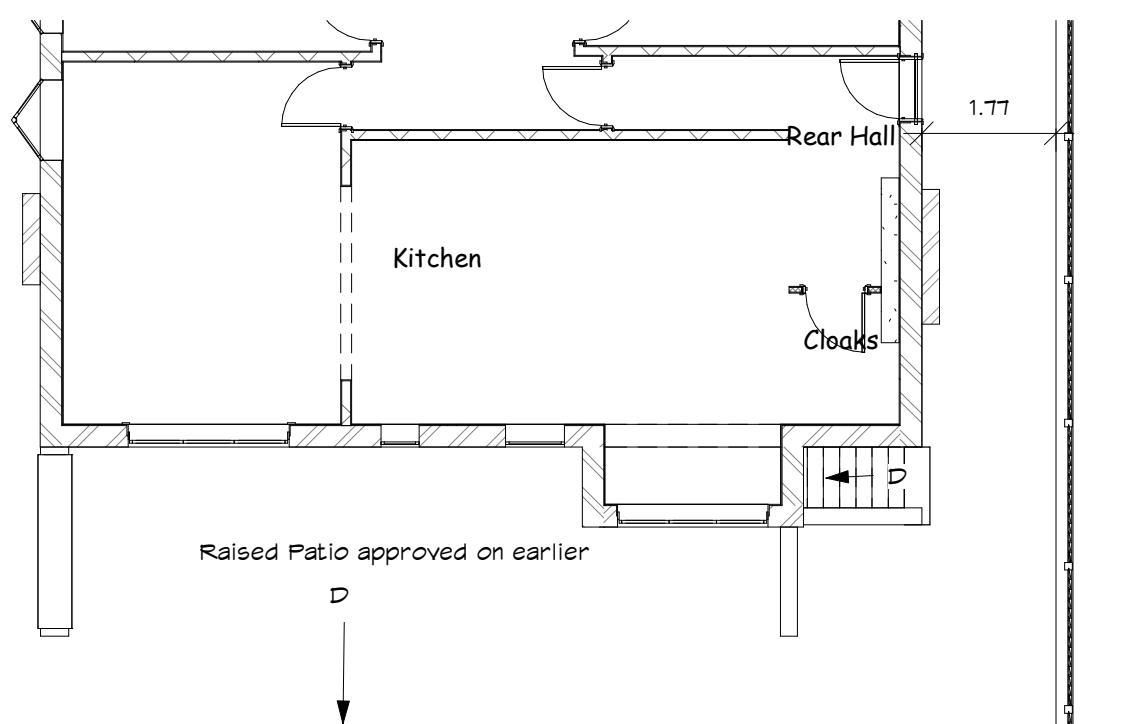


9 L0 Ground FFE Existing
1 : 100

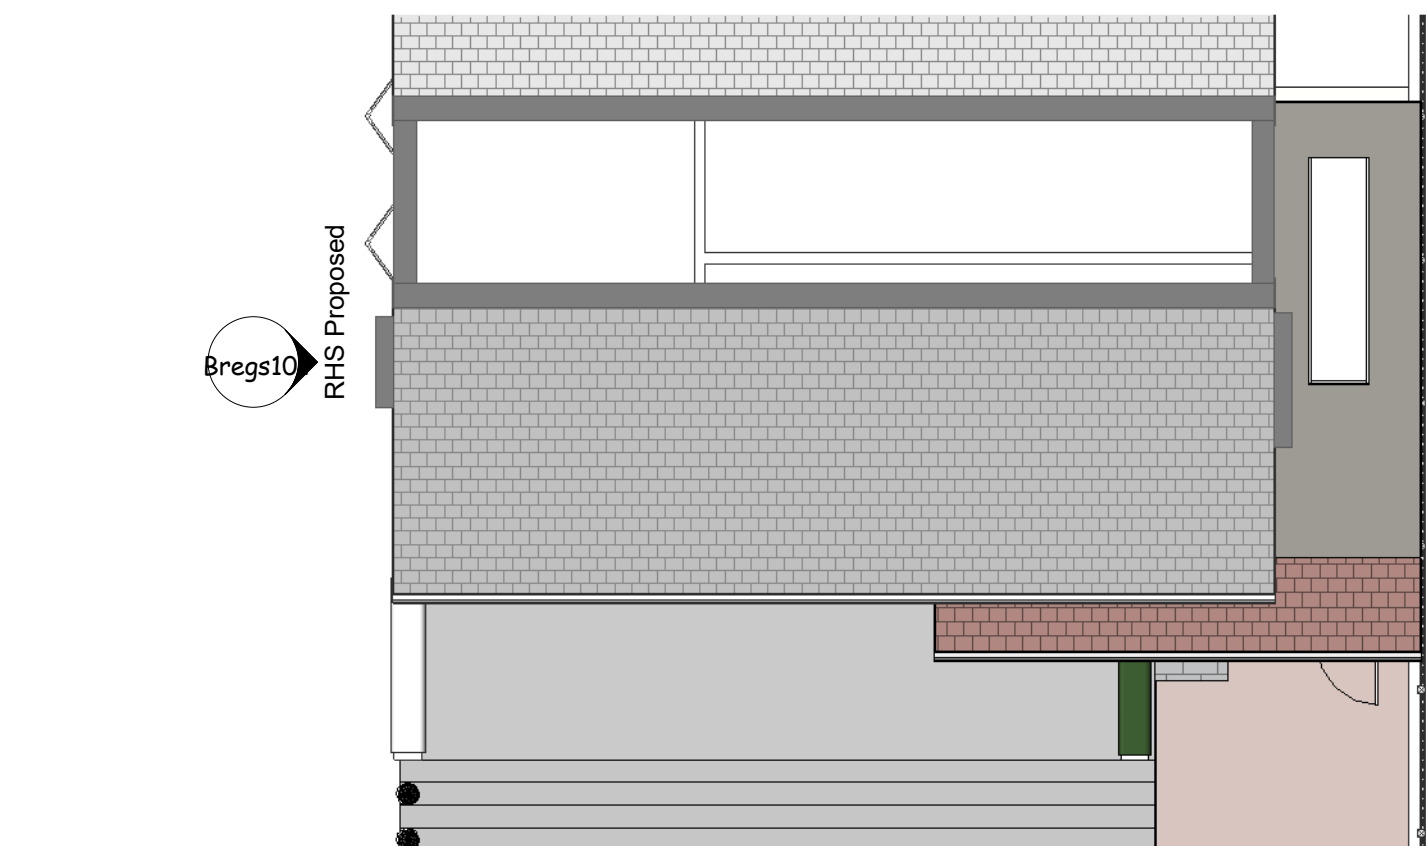


10 Roof Plan Proposed
1 : 100

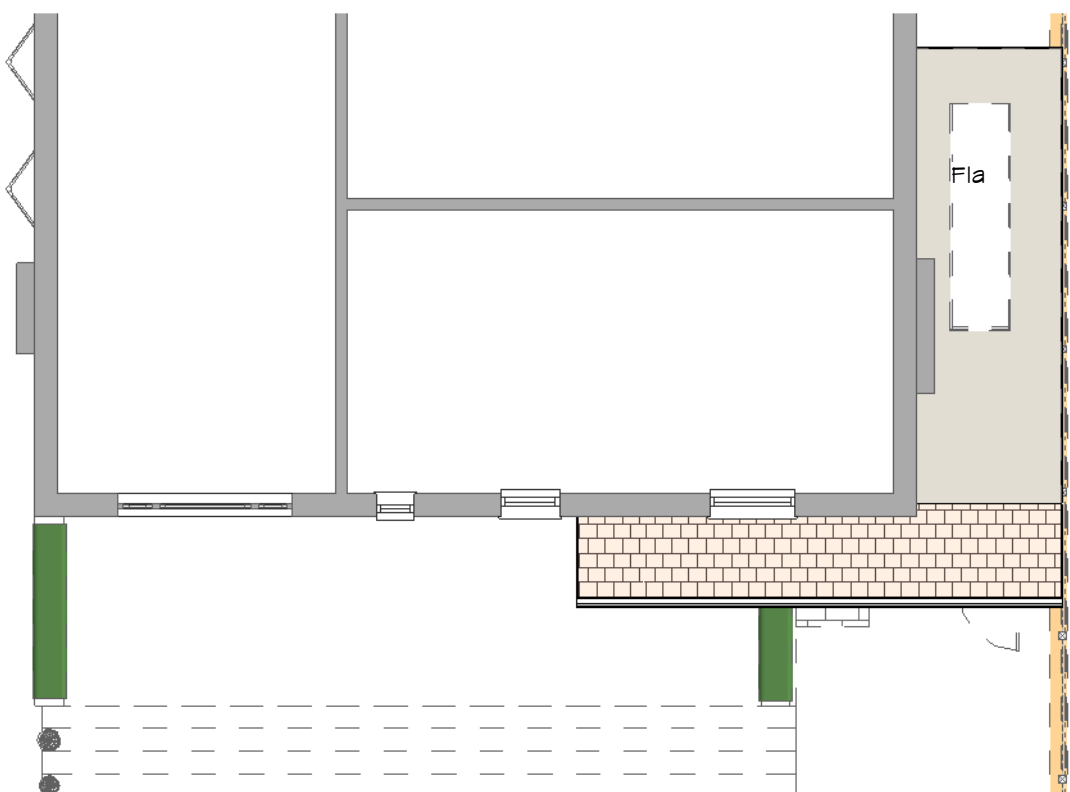

11 L1 First FFE proposed
1 : 100

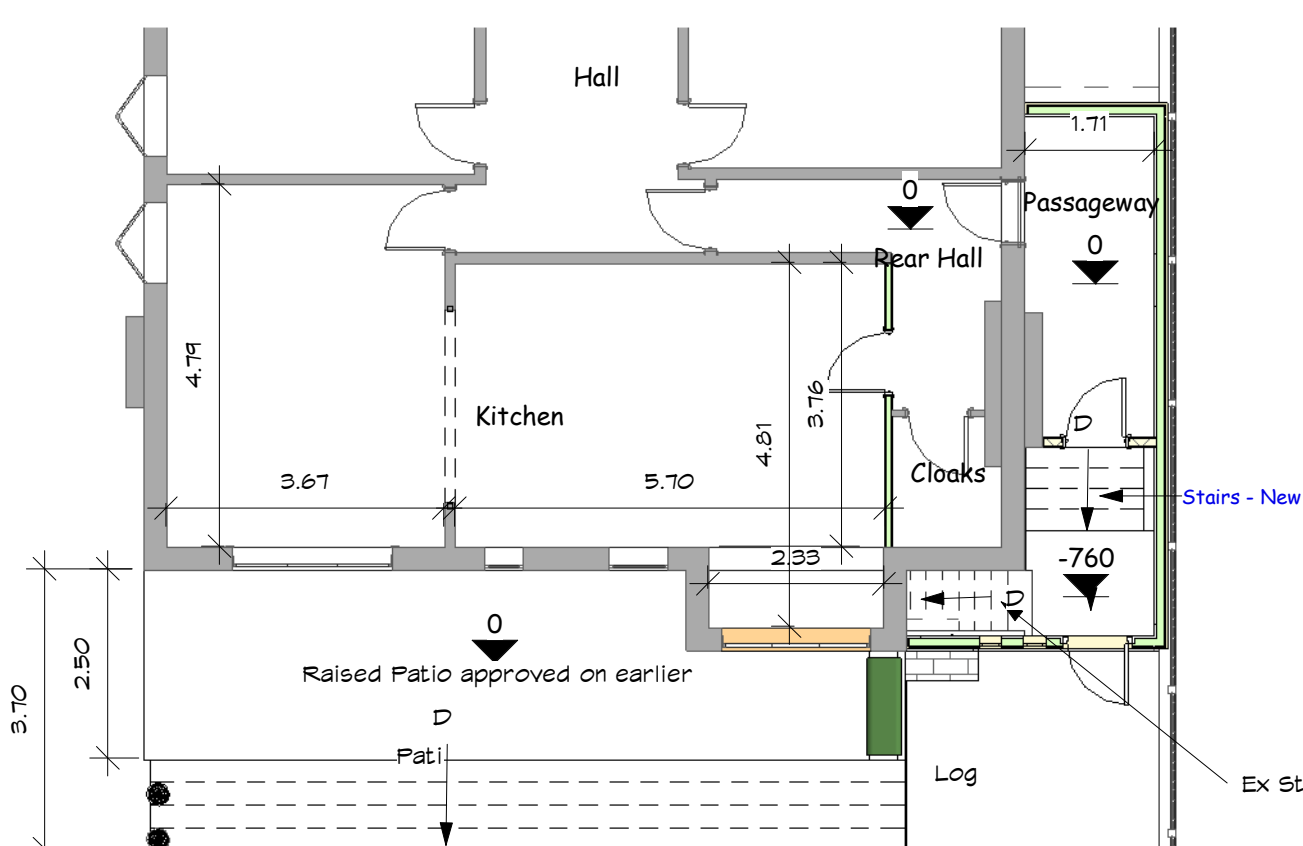

12 L0 Ground Proposed
1 : 100

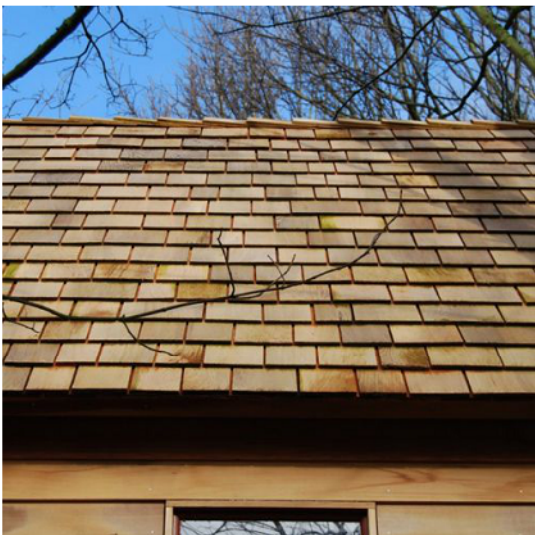

Cladding Feather edge timber painted Anthracite Grey to match window trim

Shingles - Silva Timber wood shingles

0m 2m 4m 6m 8m 10m

VISUAL SCALE 1:100 @ A1

Sheet List	
Sheet Number	Sheet Name
Bregs100	Location
Bregs101	Plans and Elevations
Bregs102	Structure and Sections
Bregs104	Unnamed

These are Planning drawings and should not be used for construction. All structural elements are illustrative and dimensions are estimates - no calculations have been completed or specification for building regulations.

Date	Revision

Client David Carmichael

Job No Carmichael/Stanton

Site Cromer
9 Stanton Ave,
West Didsbury,
Manchester M20 2PG

Project Side Extension

Status Planning A2

plans and planning

Petworth Lodge
1a Hillbrook Rd
Bramhall
Stockport SK7 2BT

Email - pfkirk@gmail.com Tel - 07770 820611
www.plansandplanning.co.uk

Drawing No: Bregs101 - 05/01/22

Drawing: Plans and Elevations

Print to Scale on A1 05/01/2022 10:02:42