



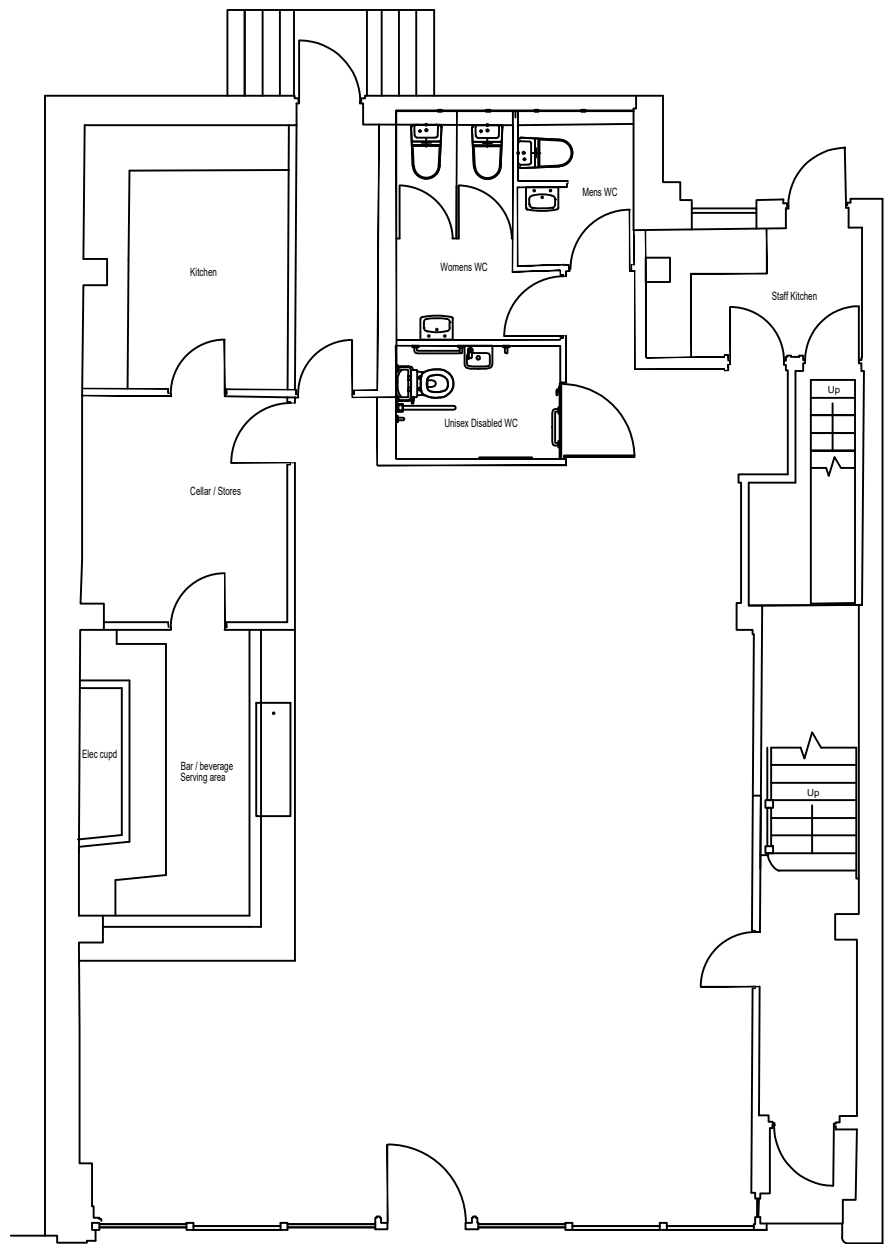


0 3 4 5
Metres

Ground Floor

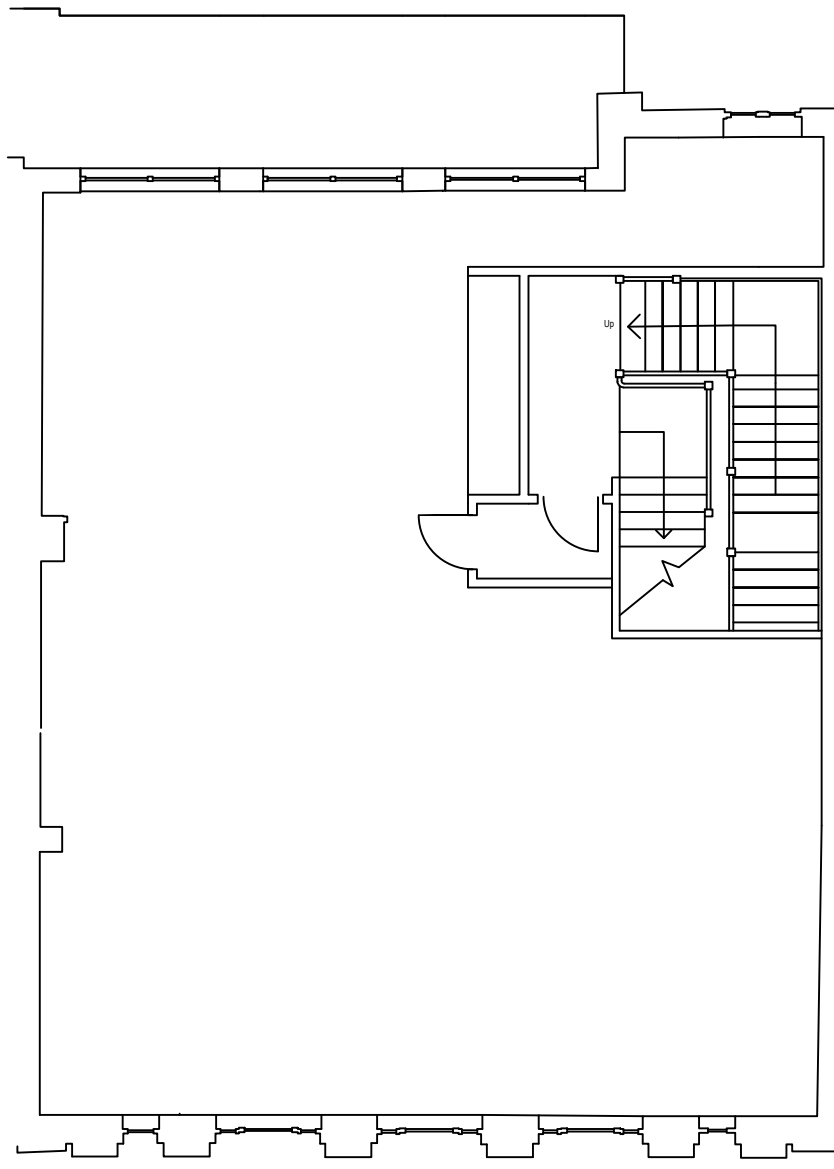


First Floor

Existing plans

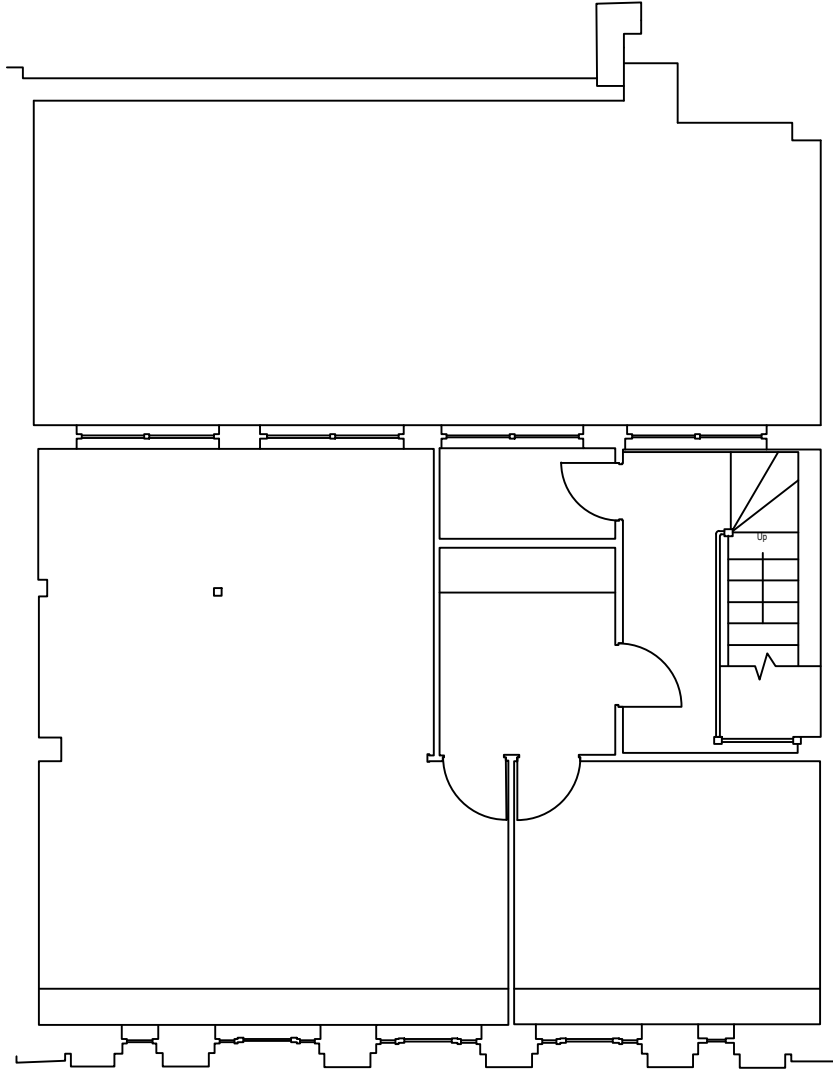


Second Floor

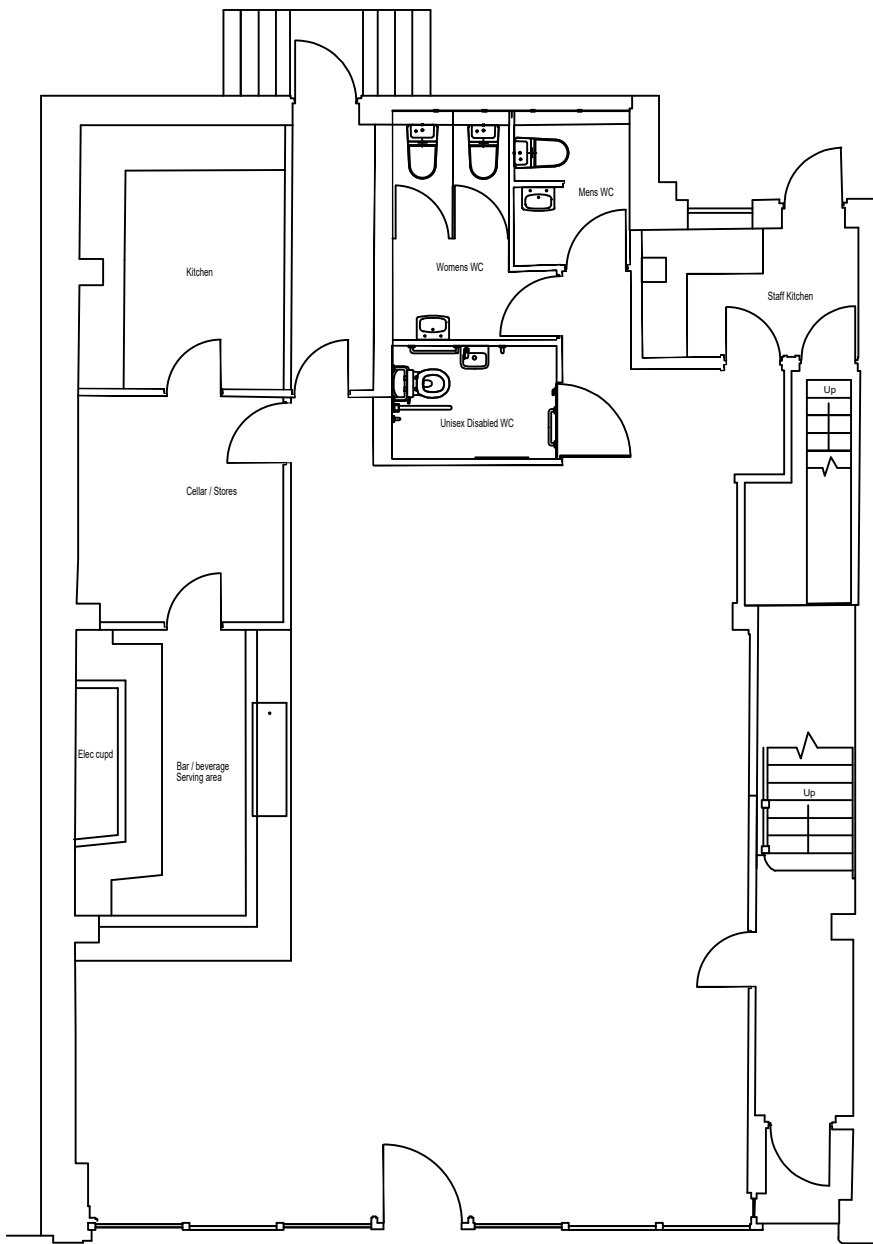


0 3 4 5
Metres

Ground Floor

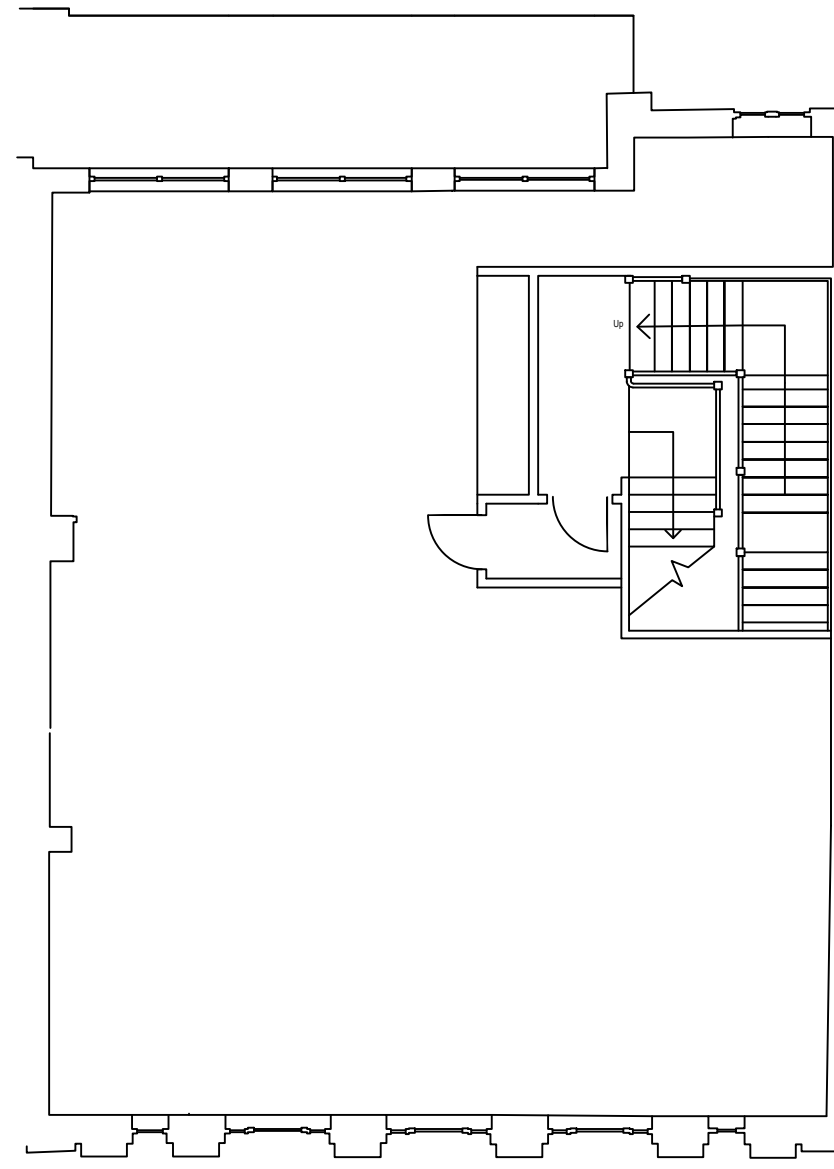


First Floor

Proposed plans

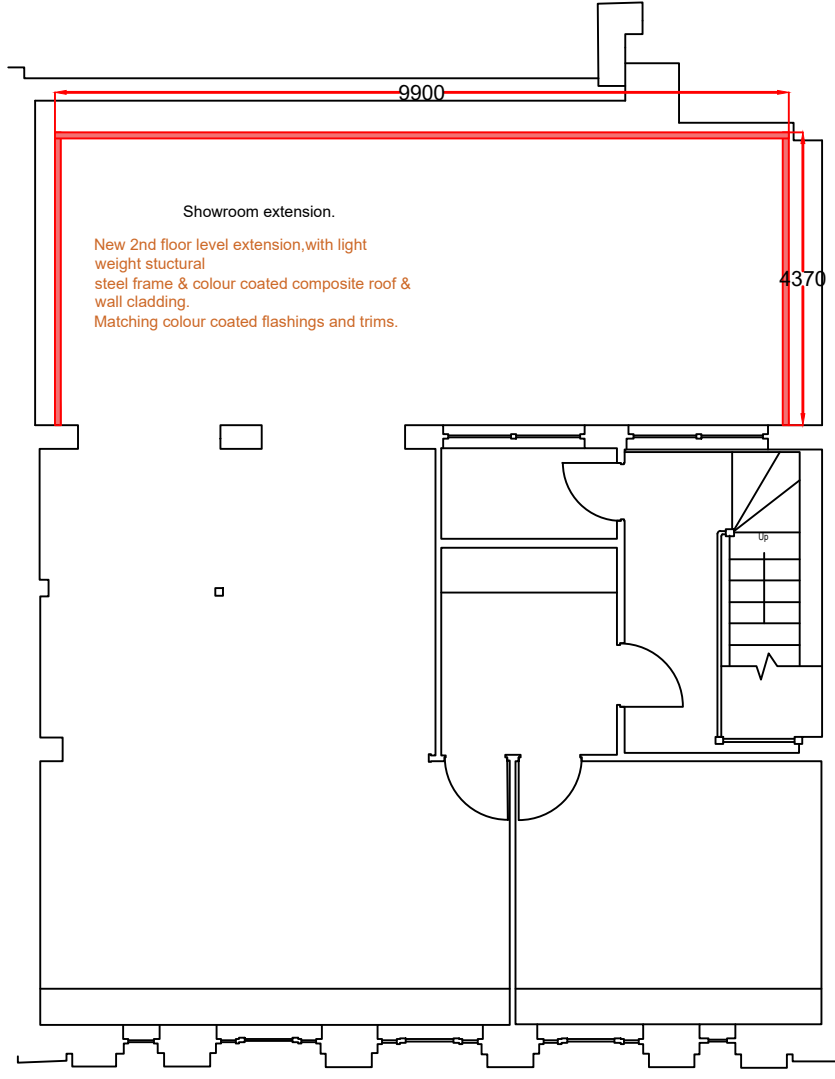


Second Floor

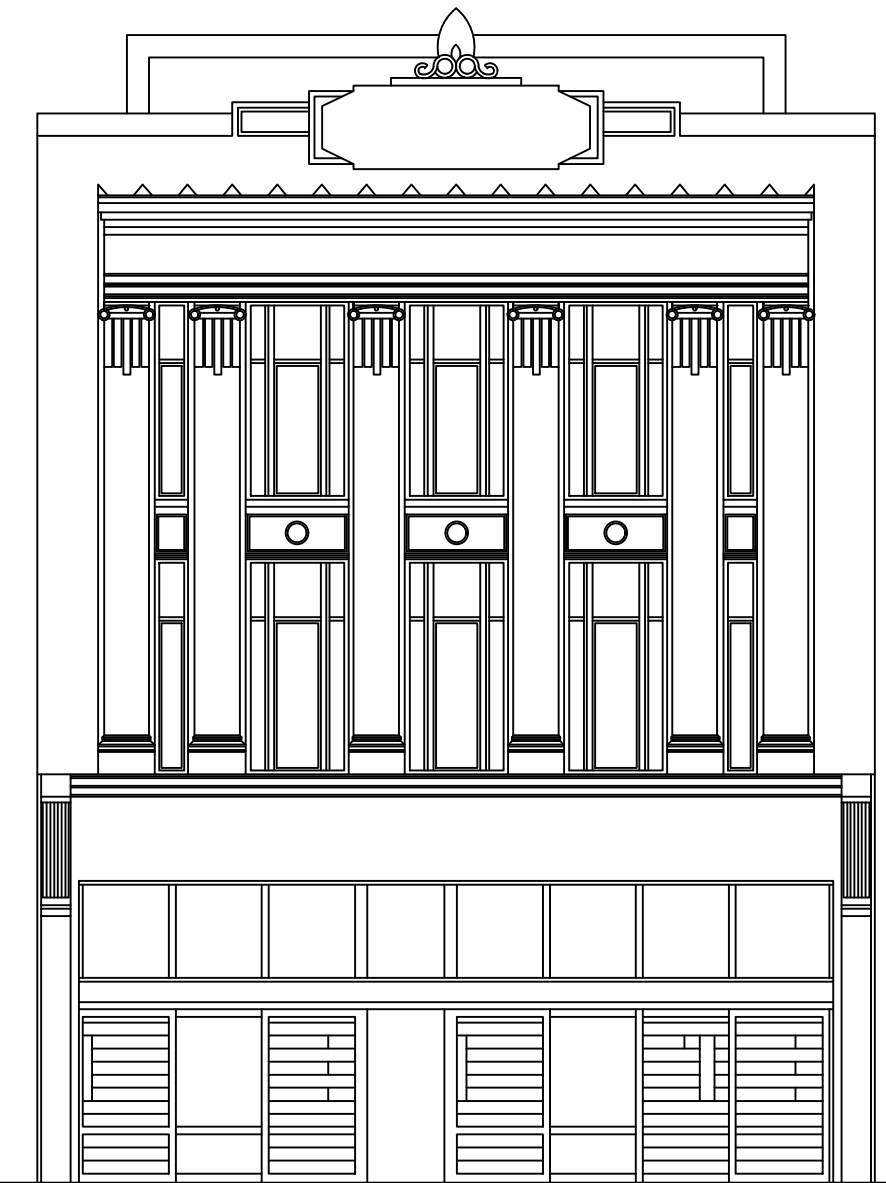


0 3 4 5
Metres

Front

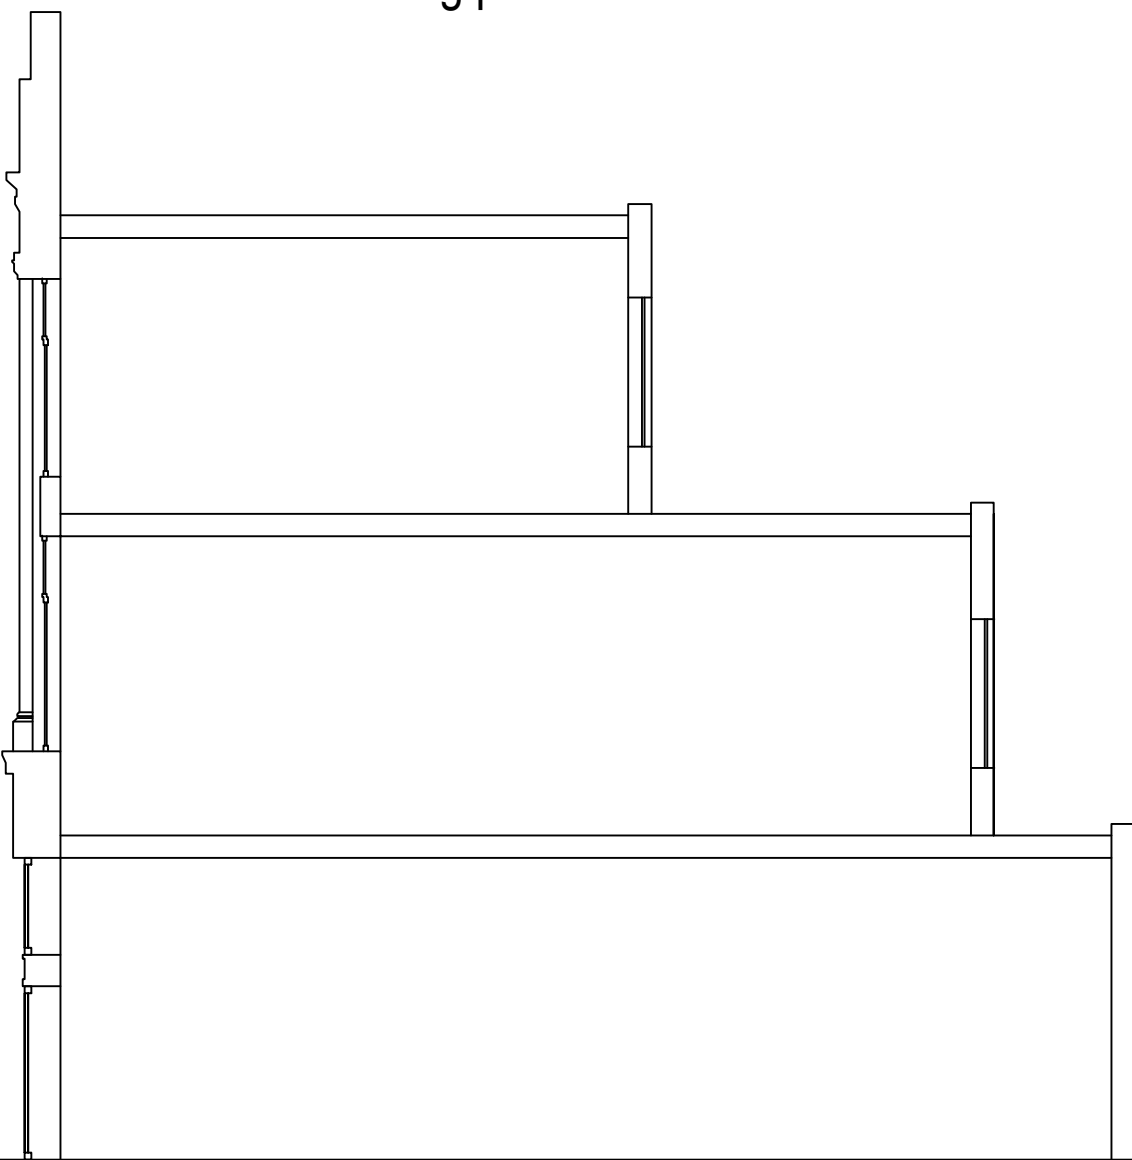


Side


Existing Elevations

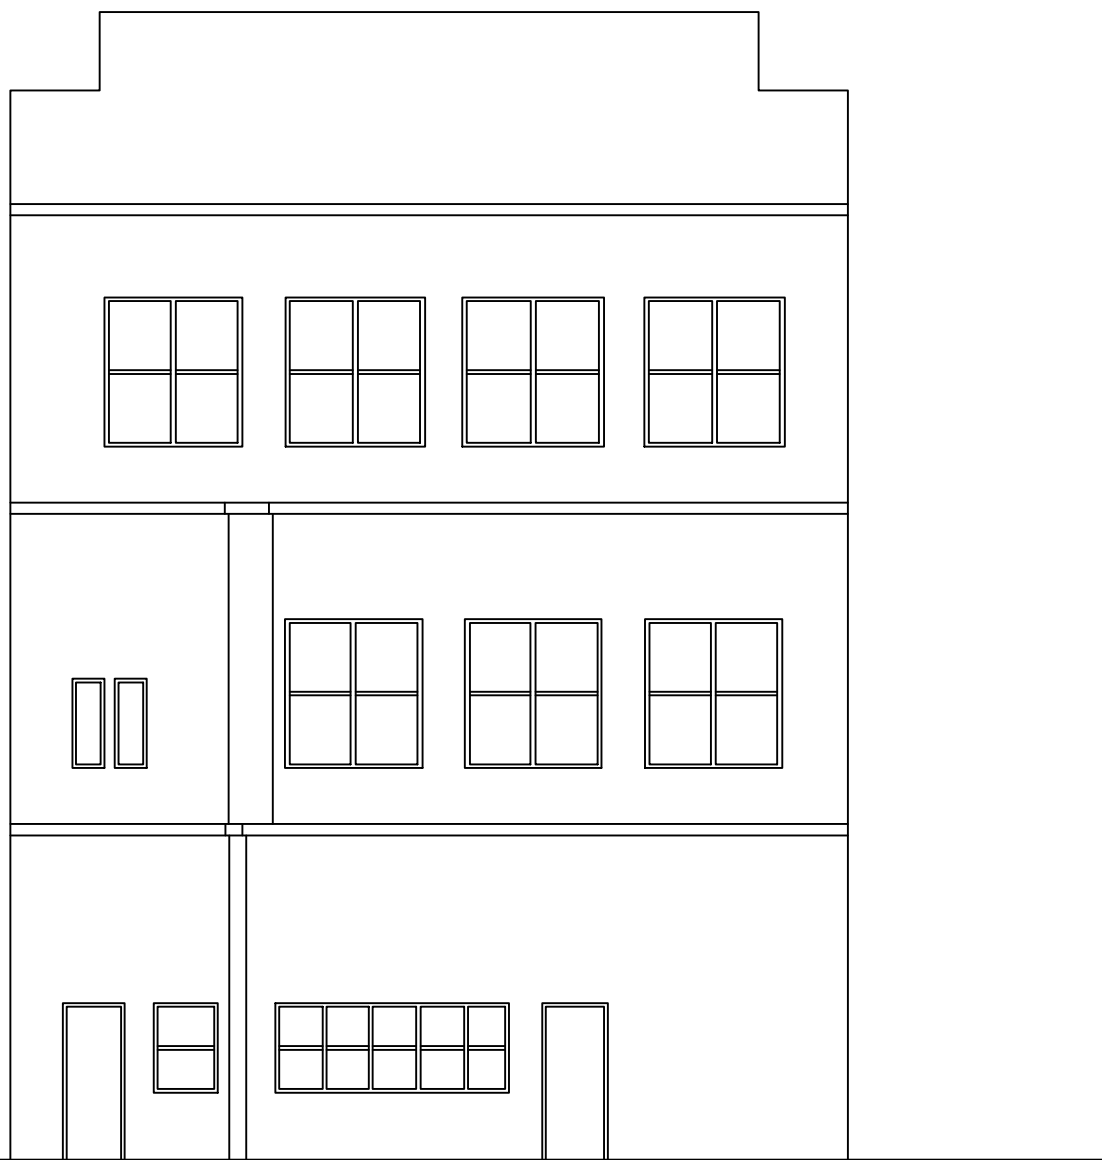

Rear

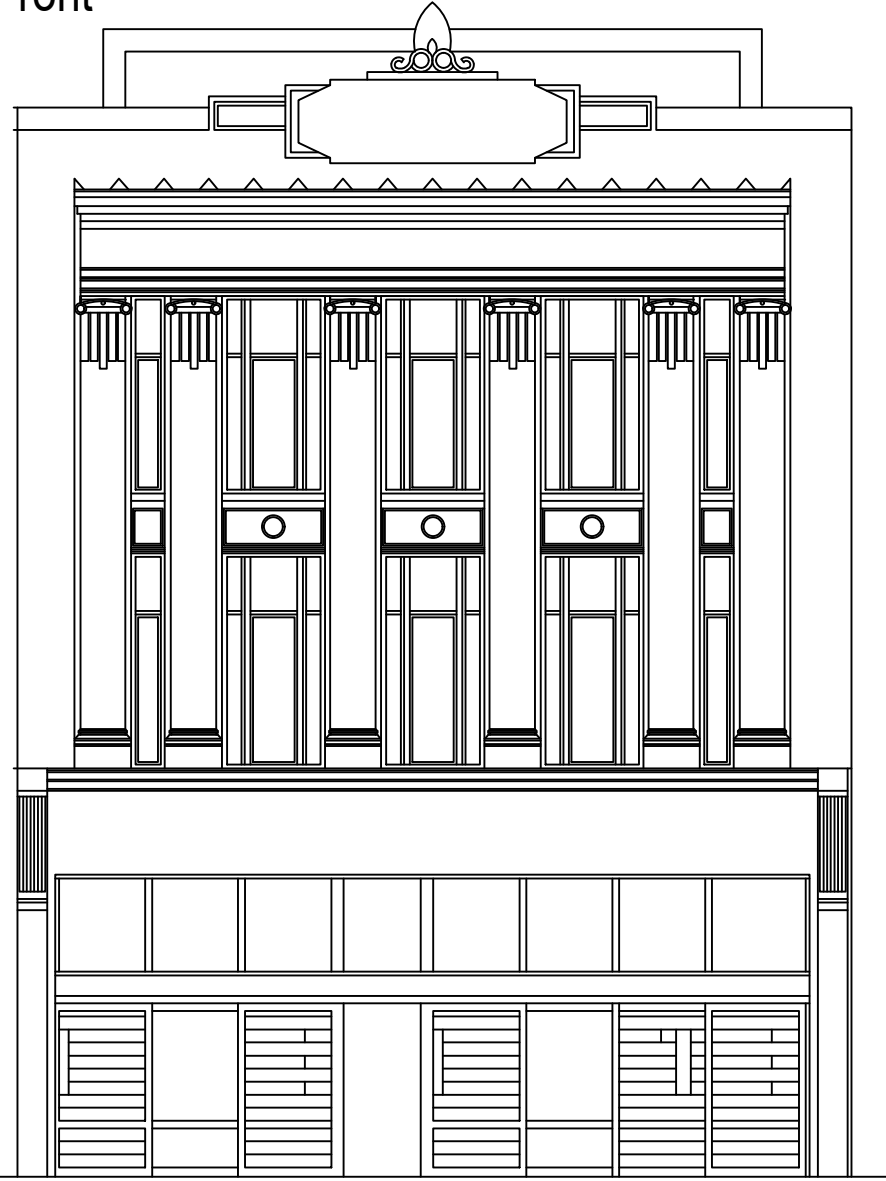

Front

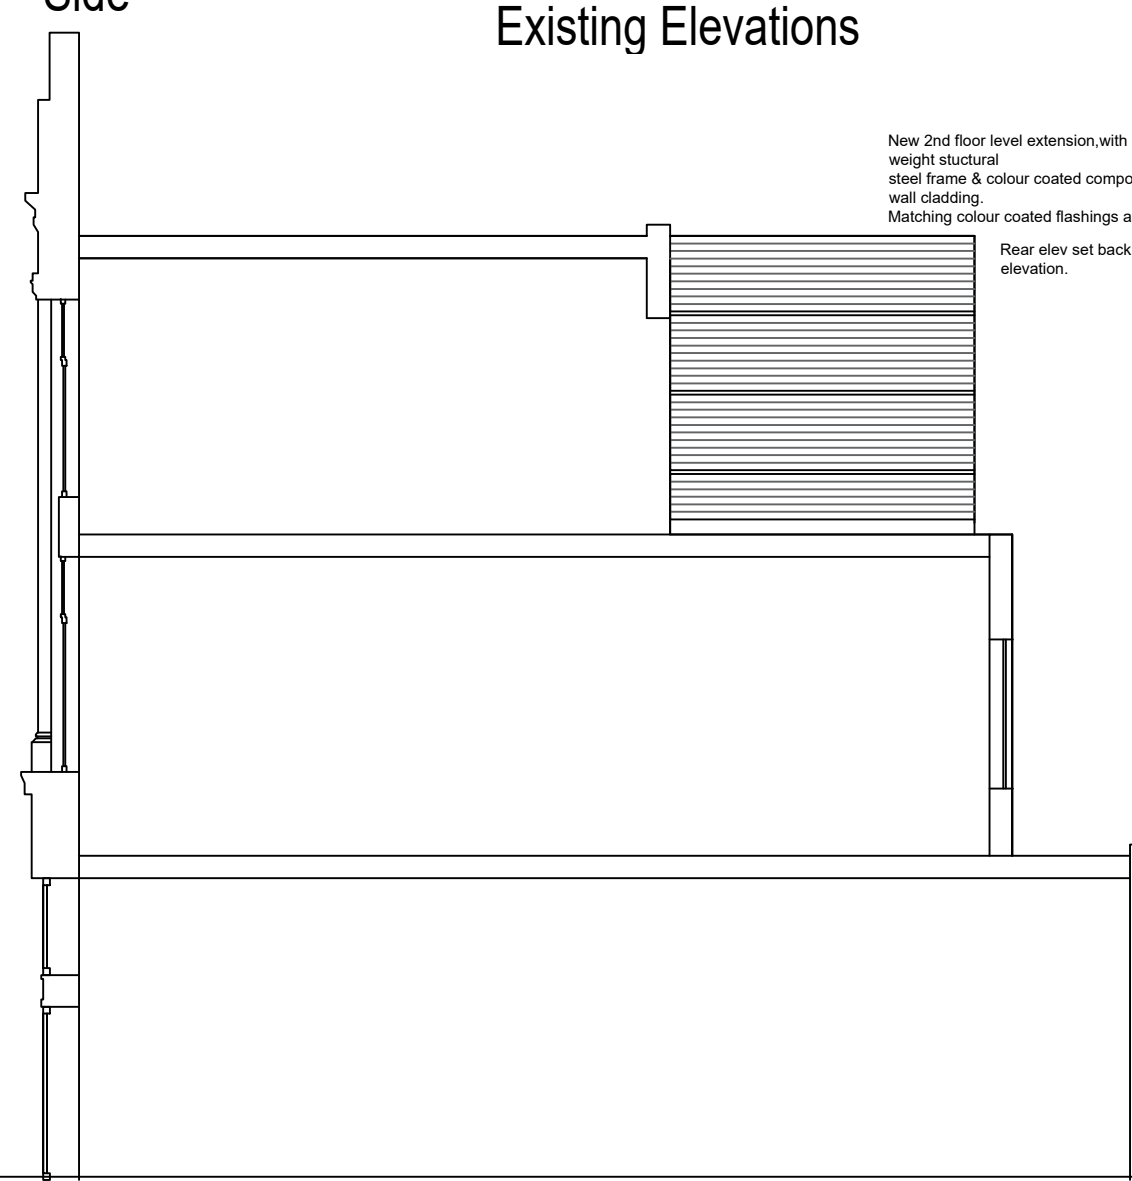


Side


Proposed Elevations



Rear

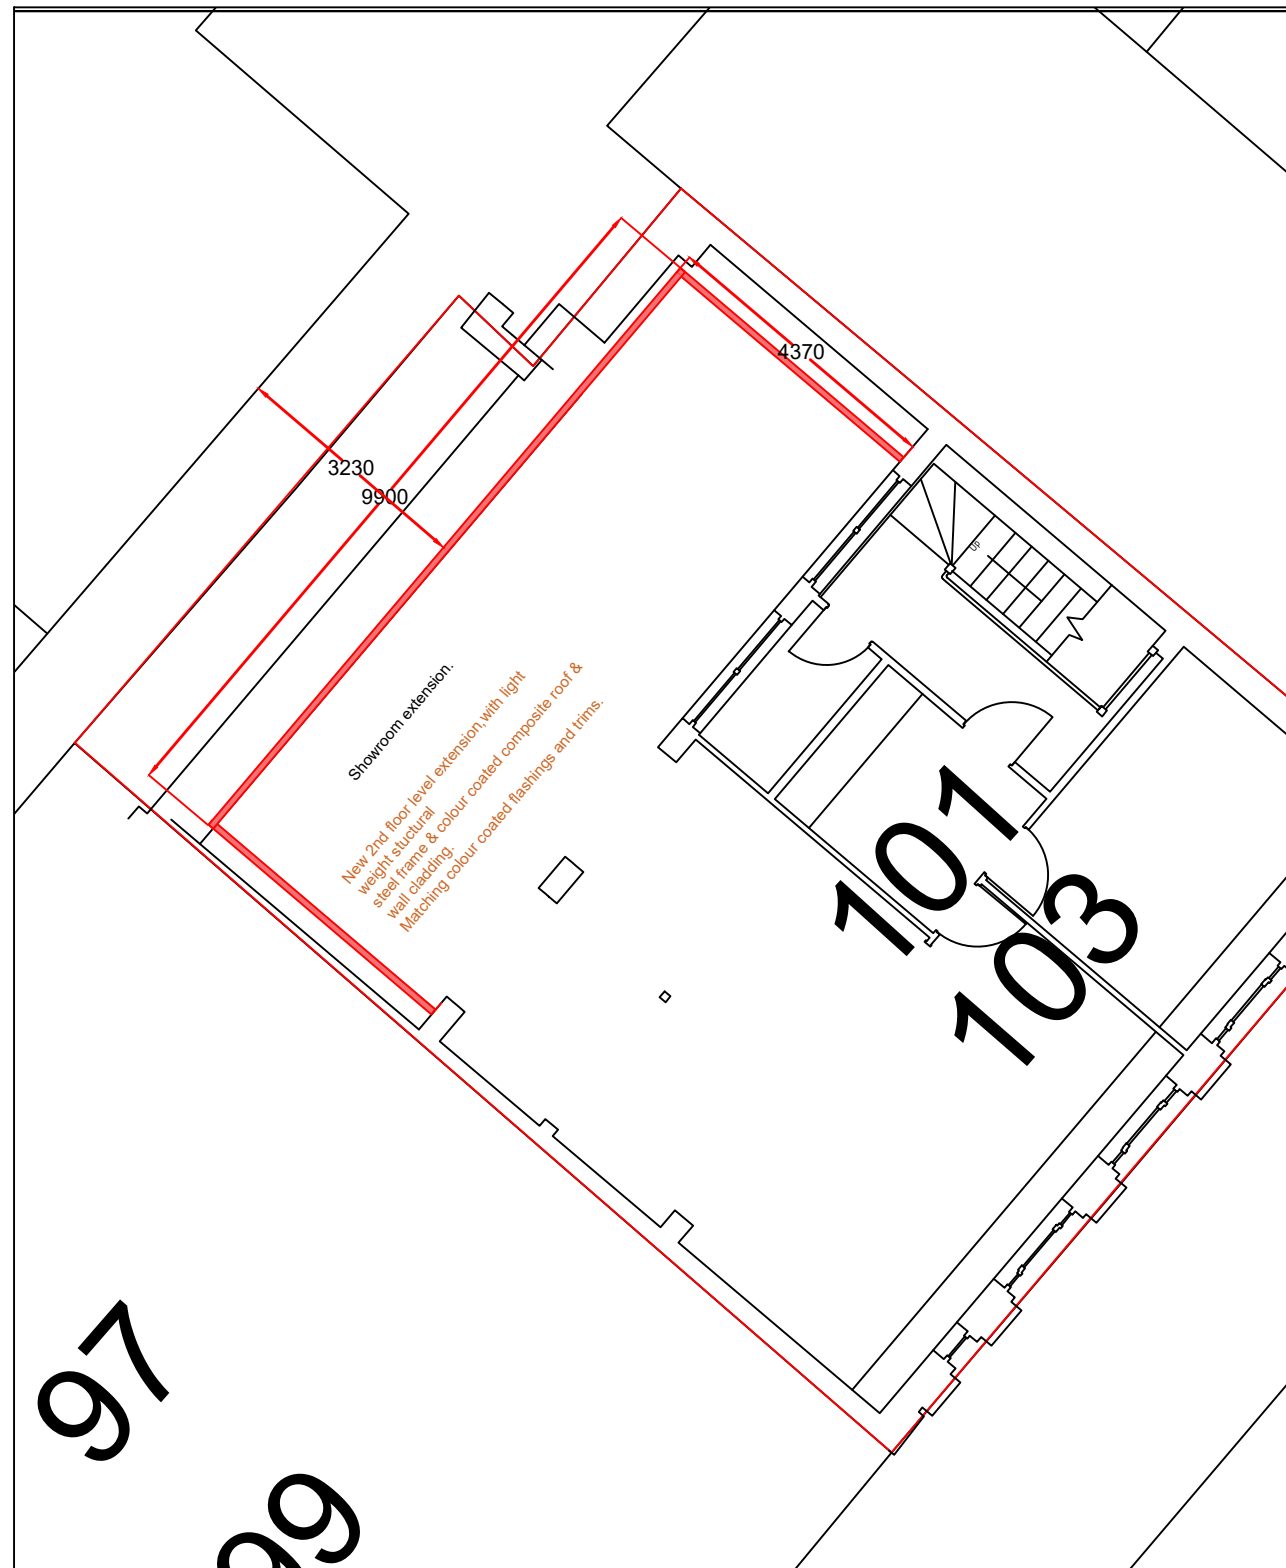


Site Layout plan @ 1/100

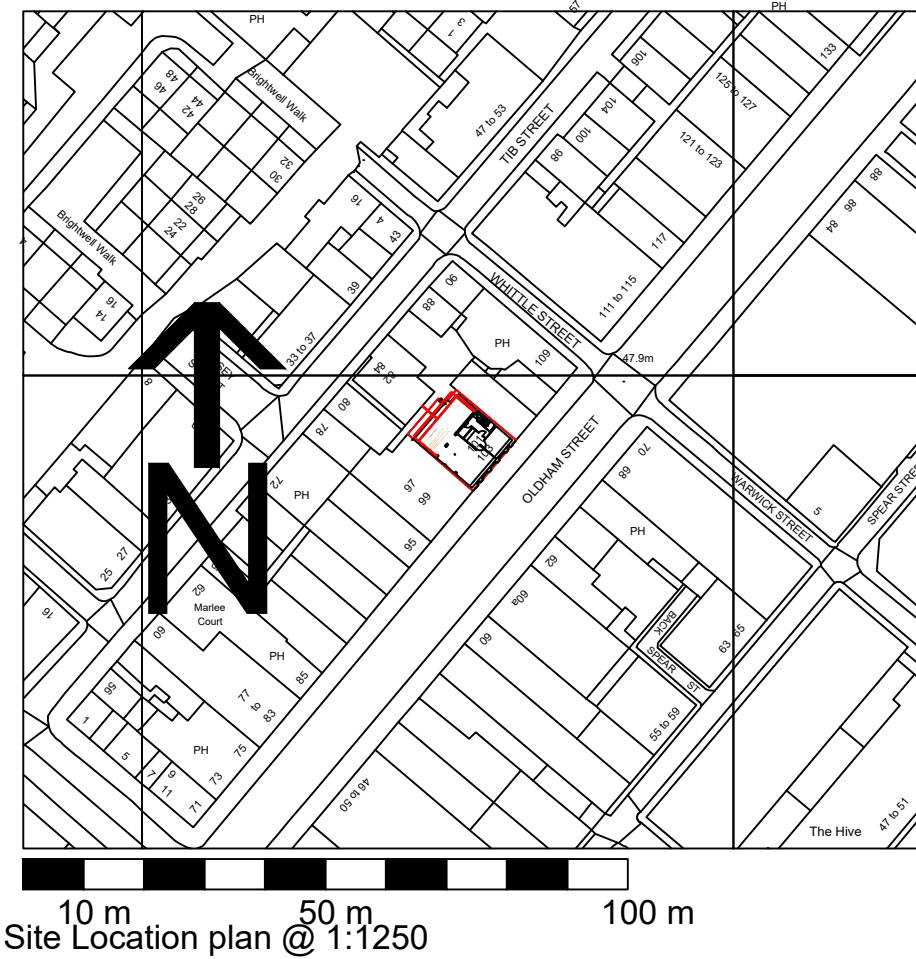

Site Location plan @ 1:1250

Window details @ 1/20

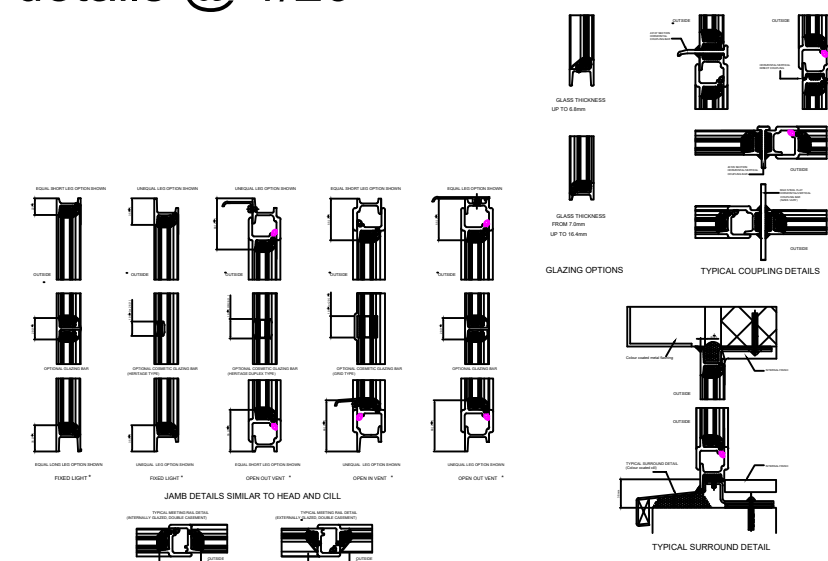

Aluminium powder coated frames with double glazed units, size and section to match original windows as far as is reasonably possible. Reveals to be set back as per existing windows.

NO.	REVISION	DATE
D	Window details added.	18.12.2021
C	Extension wider, & set back 500mm from rear elevation.	23.11.2021
B	Extension wider, up to chimney.	06.04.2021
A	Windows and external door added.	30.03.2021
DRAWN	CHECK	SCALE
M.H.	M.H.	As shown on drawing.
		29.01.2021

Plans For Property		
Client	SA Property Services Limited	
Site address	101-103 Oldham Road, Manchester, M4 1LW	
Project:	2nd Floor rear extension.	
DATE	DRAWING NO.	REVISION
29/01/2021	101-103OS/PLAN SHEET10F1	D