


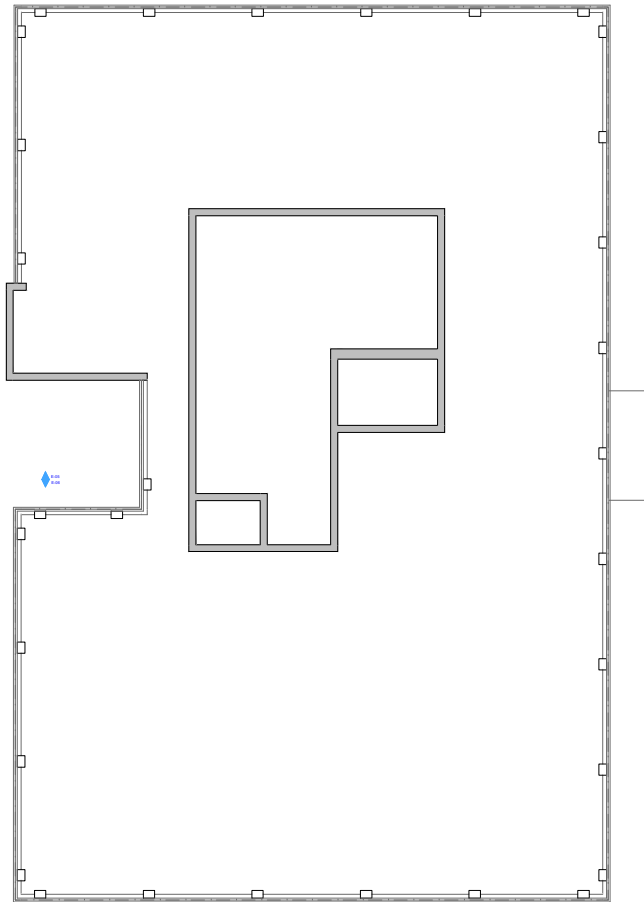

Arcus Consulting LLP
Wakefield 0192 466 9000 Manchester 0161 950 3222 London 0208 8742 2912
Liverpool 0151 758 1000 Newcastle 0191 272 2181 Rugby 01788 297 127
info@arcus.uk.com www.arcus.uk.com

Client
WCHG

Project
Westview and Bagnall - Envelope Refurbishment

Title
Bagnall Court Existing Roof Plan

Scale 1:200 @ a4 Date 03/02/22 Stage

Job No P6584 Drawing No 15 Rev

Drawn KT Approved

This drawing is the copyright of Arcus. Contractors must check all dimensions on site. Do not scale the drawings. Only figured dimensions are to be worked to.