




EXISTING REAR ELEVATION (1:100)

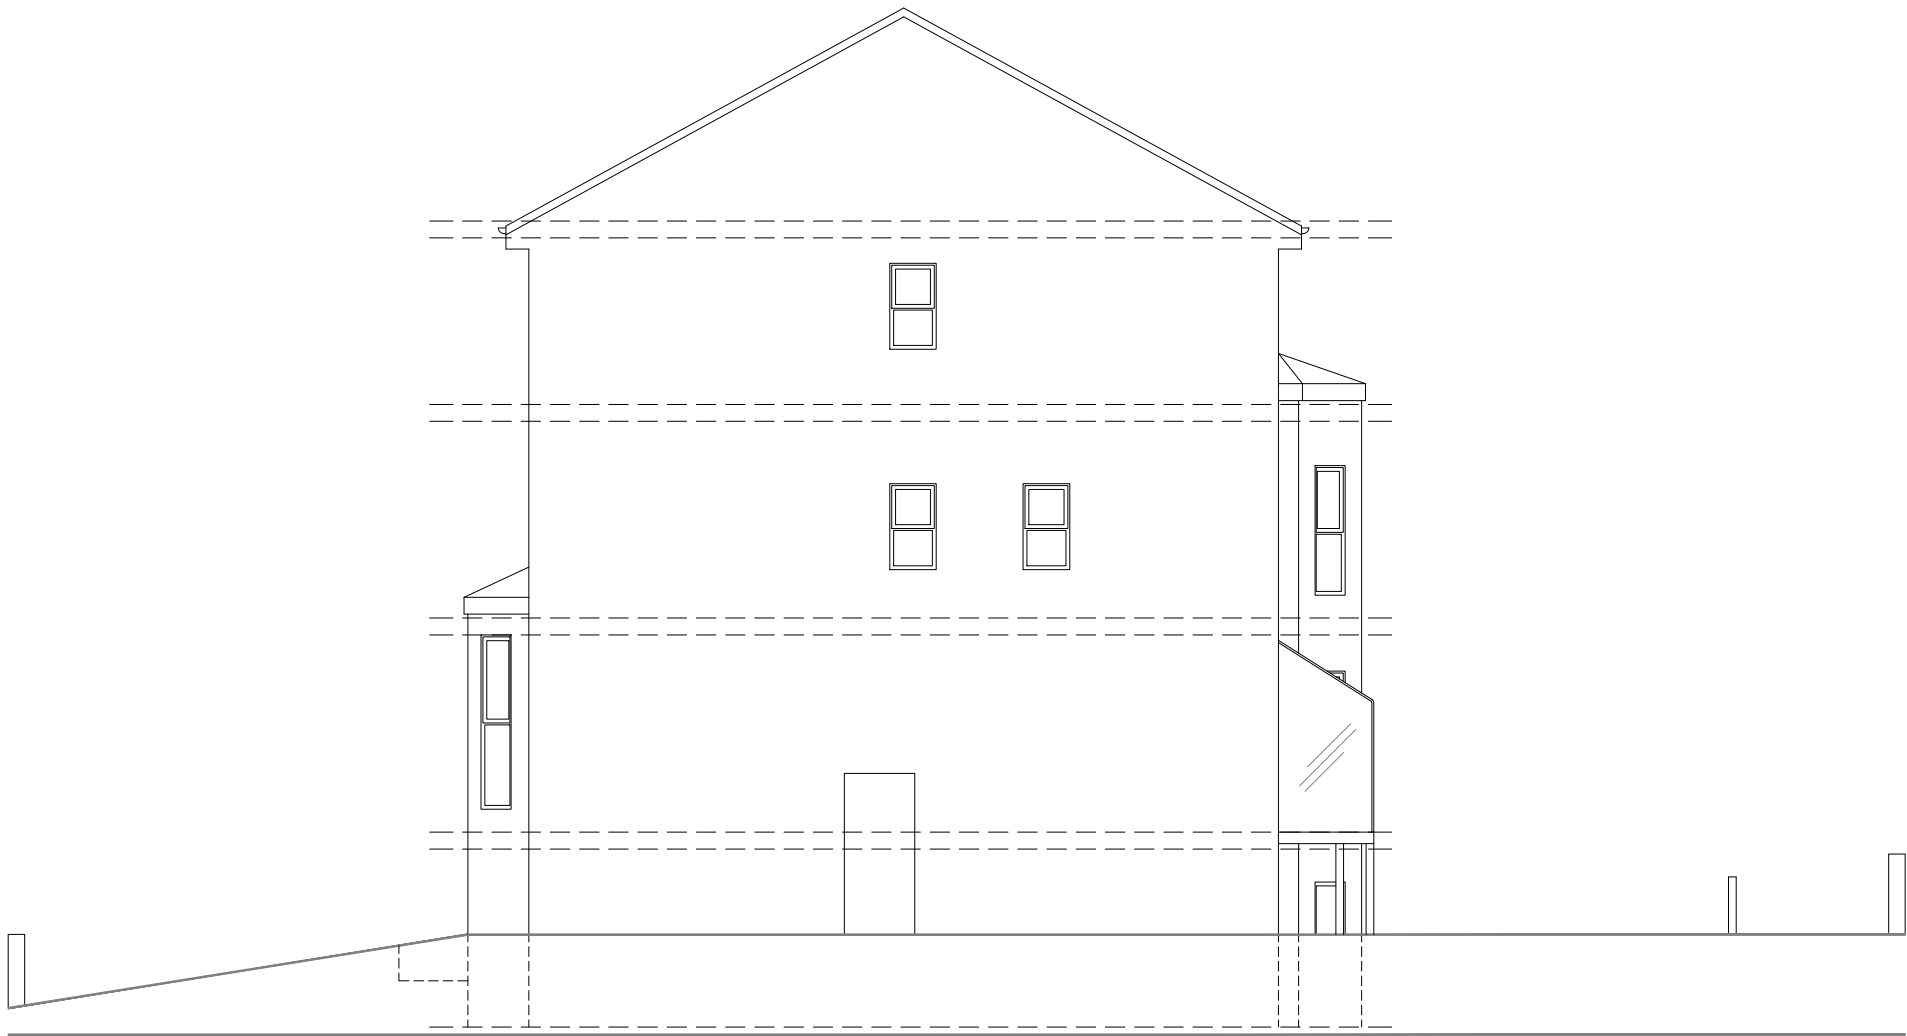

EXISTING GABLE ELEVATION (1:100)



A	08/12/21	Existing light well added to elevation.		PDP	P	
Rev	Date	Description			Rev By	Ch
Project Title		APARTMENT REMODEL				
		18 ATWOOD ROAD DIDSBURY MANCHESTER M20 6TD				
Client						
Status		PLANNING				
Scale		1:100		Drawing Size A3		
Drawn By		SFW		Checked By		PDP
				Date		08/21
Drawing Title		EXISTING ELEVATIONS				
Job-Dwg No		444MAN-102A				

ABODE

MANCHESTER | 0161 711 0858
No.1 Spinningfields, WeWork (Abode)
Quay Street, Manchester, M3 3JE

LONDON | 020 3053 8255
1 Knightsbridge Green, 7th Floor, Office 7.02
London, SW1X 7NE

info@abode-architecture.co.uk | www.abode-architecture.co.uk