


Line of existing
wall at rear of property

Boundary Line

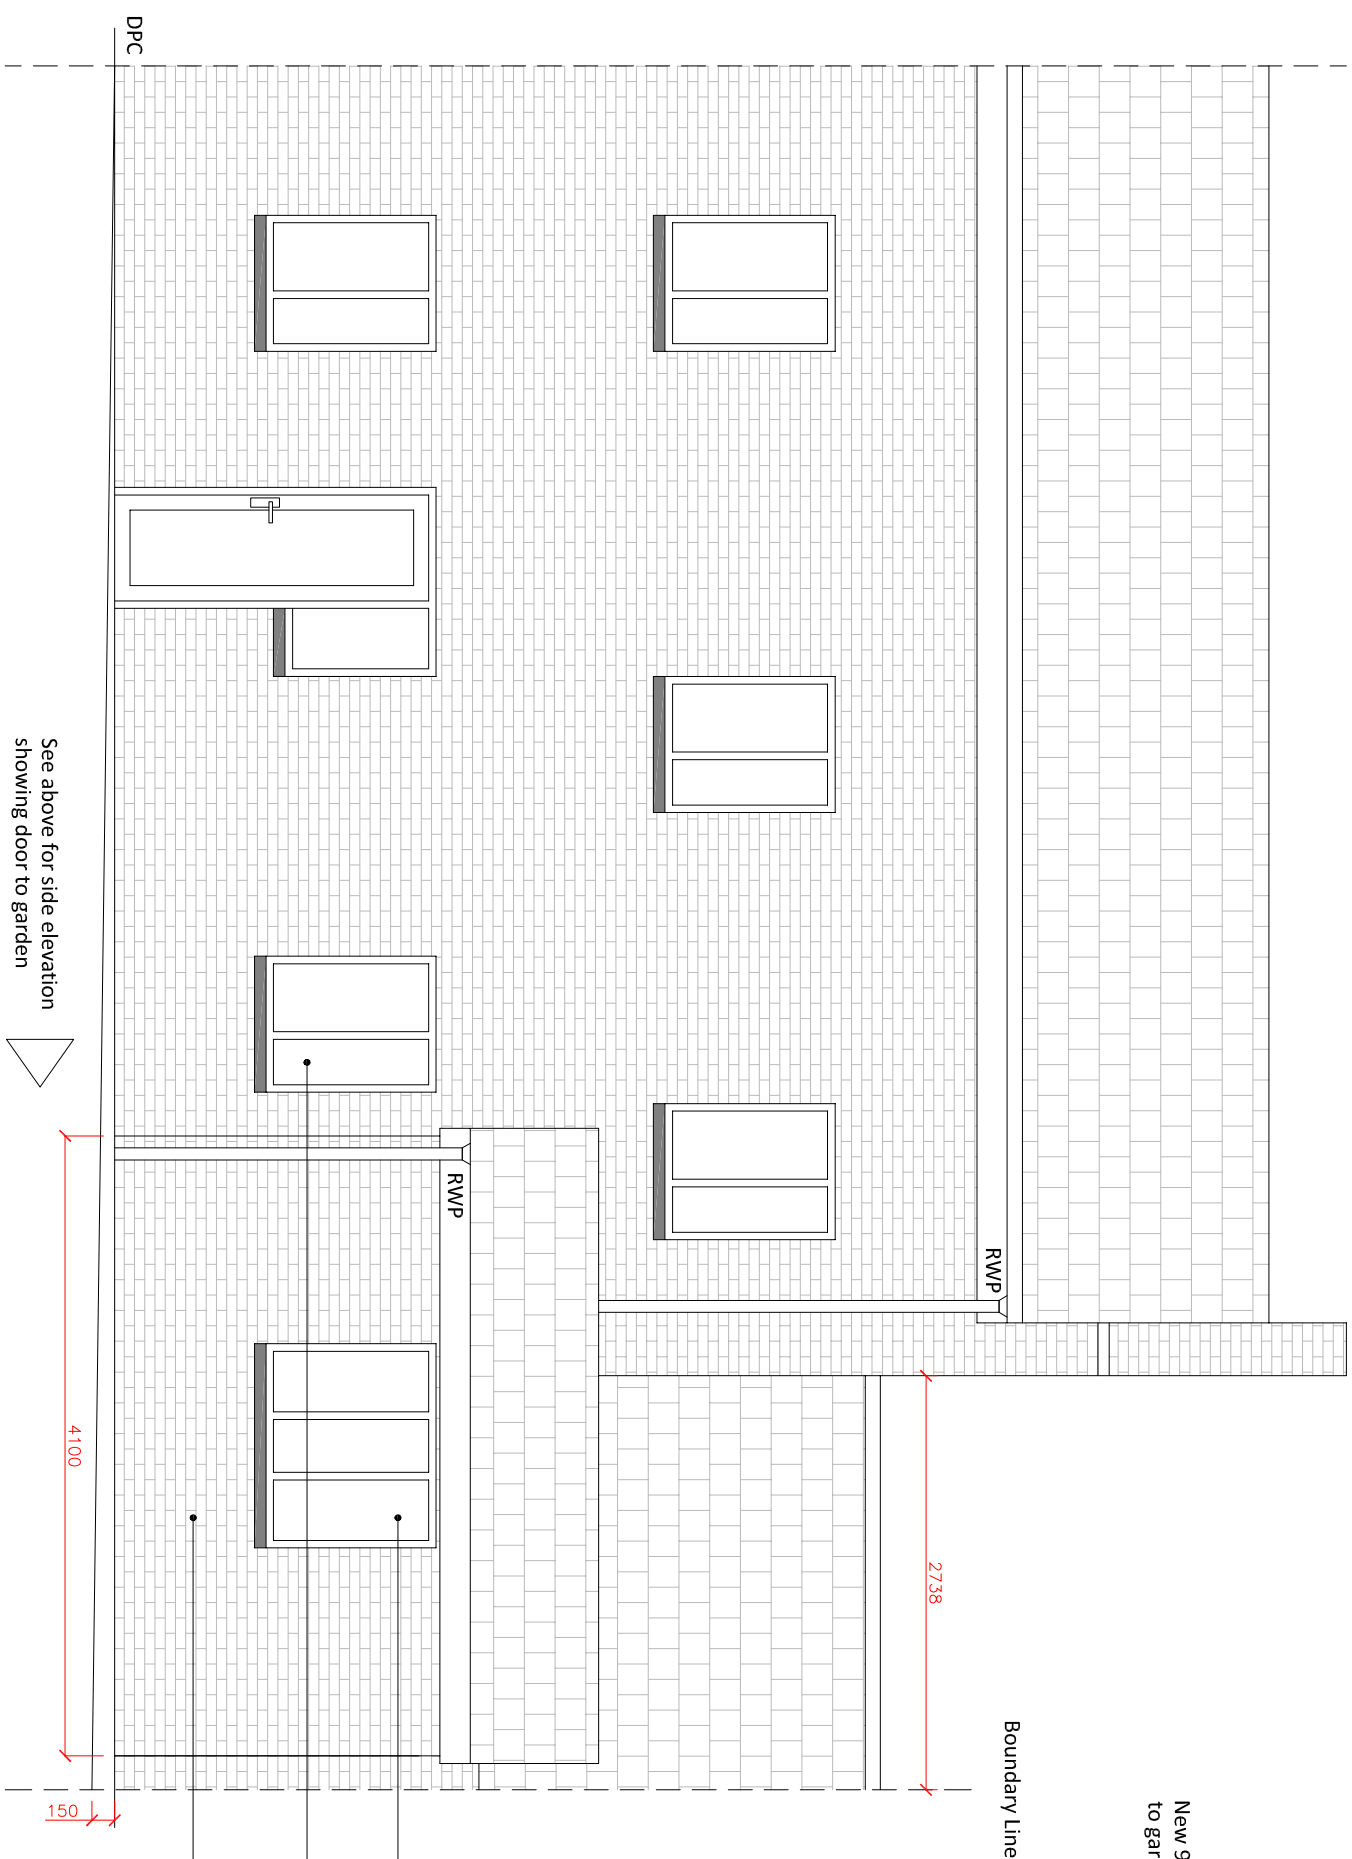

New 900mm wide door
to garden

Boundary Line

2738

New cavity wall extension constructed for ground floor bedroom.
Brickwork to match existing

3500

SIDE ELEVATION

Scale 1:50

PROPOSED REAR ELEVATION

Scale 1:50

REV	DESCRIPTION	DATE	BY	CHK
Project:				
8 Mallows Street, Manchester				
Drawing Title:				
Proposed Rear Elevation				
Drawing No.: 041-007				
Scale @ A3	Revision:	Status:	Drawn By:	Date:
1:50	.		AU	24/01/22