



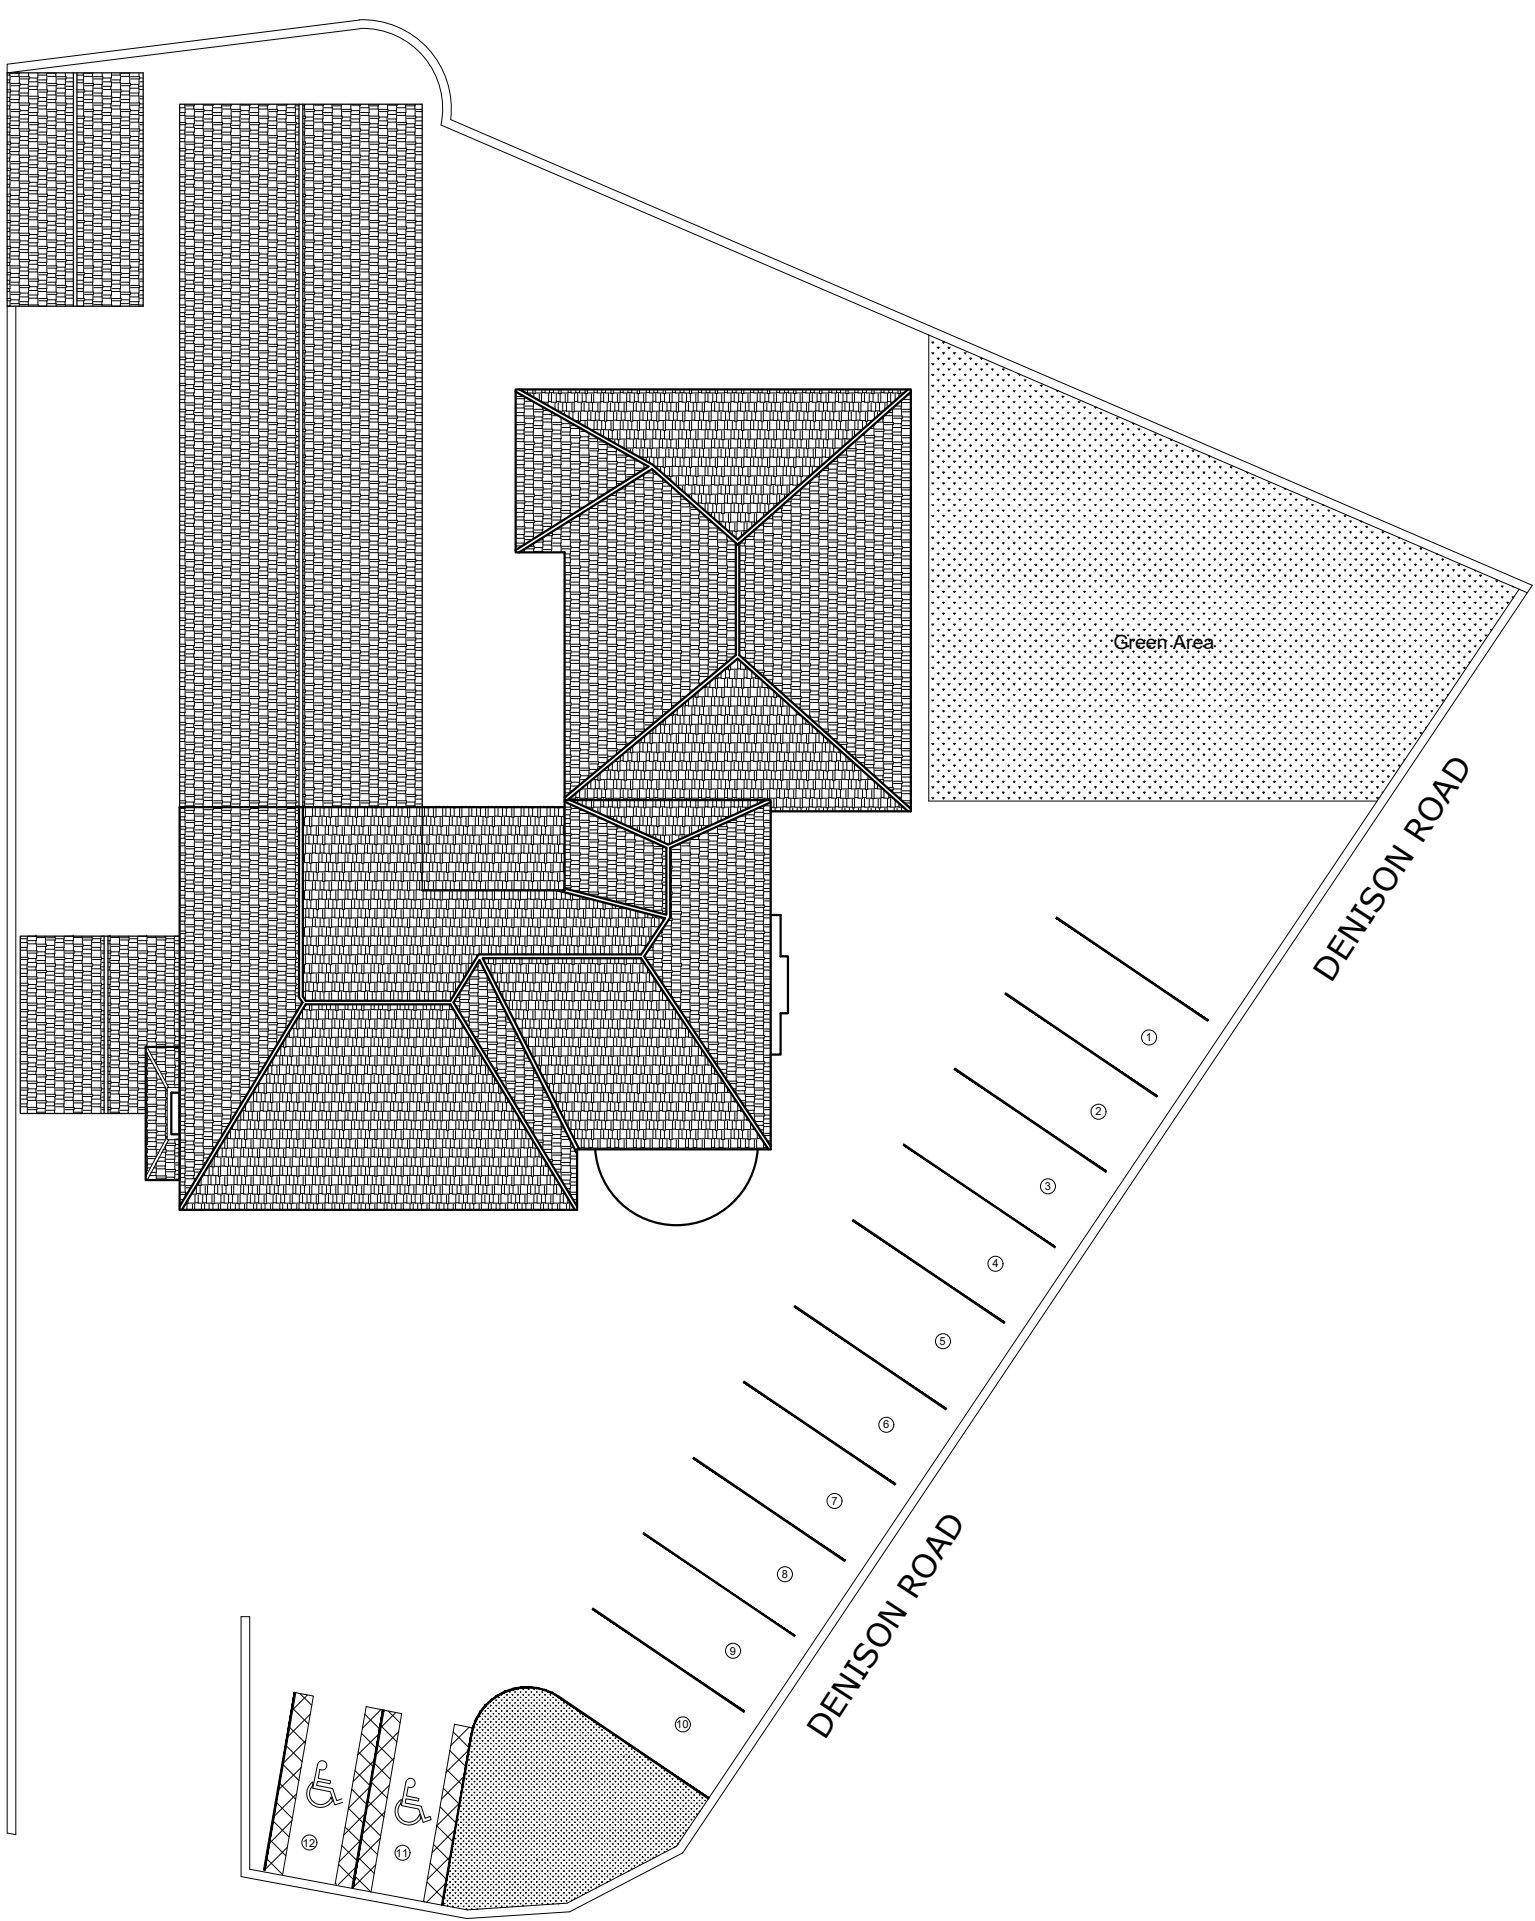

PARK CRESCENT

EXISTING ROOF PLAN

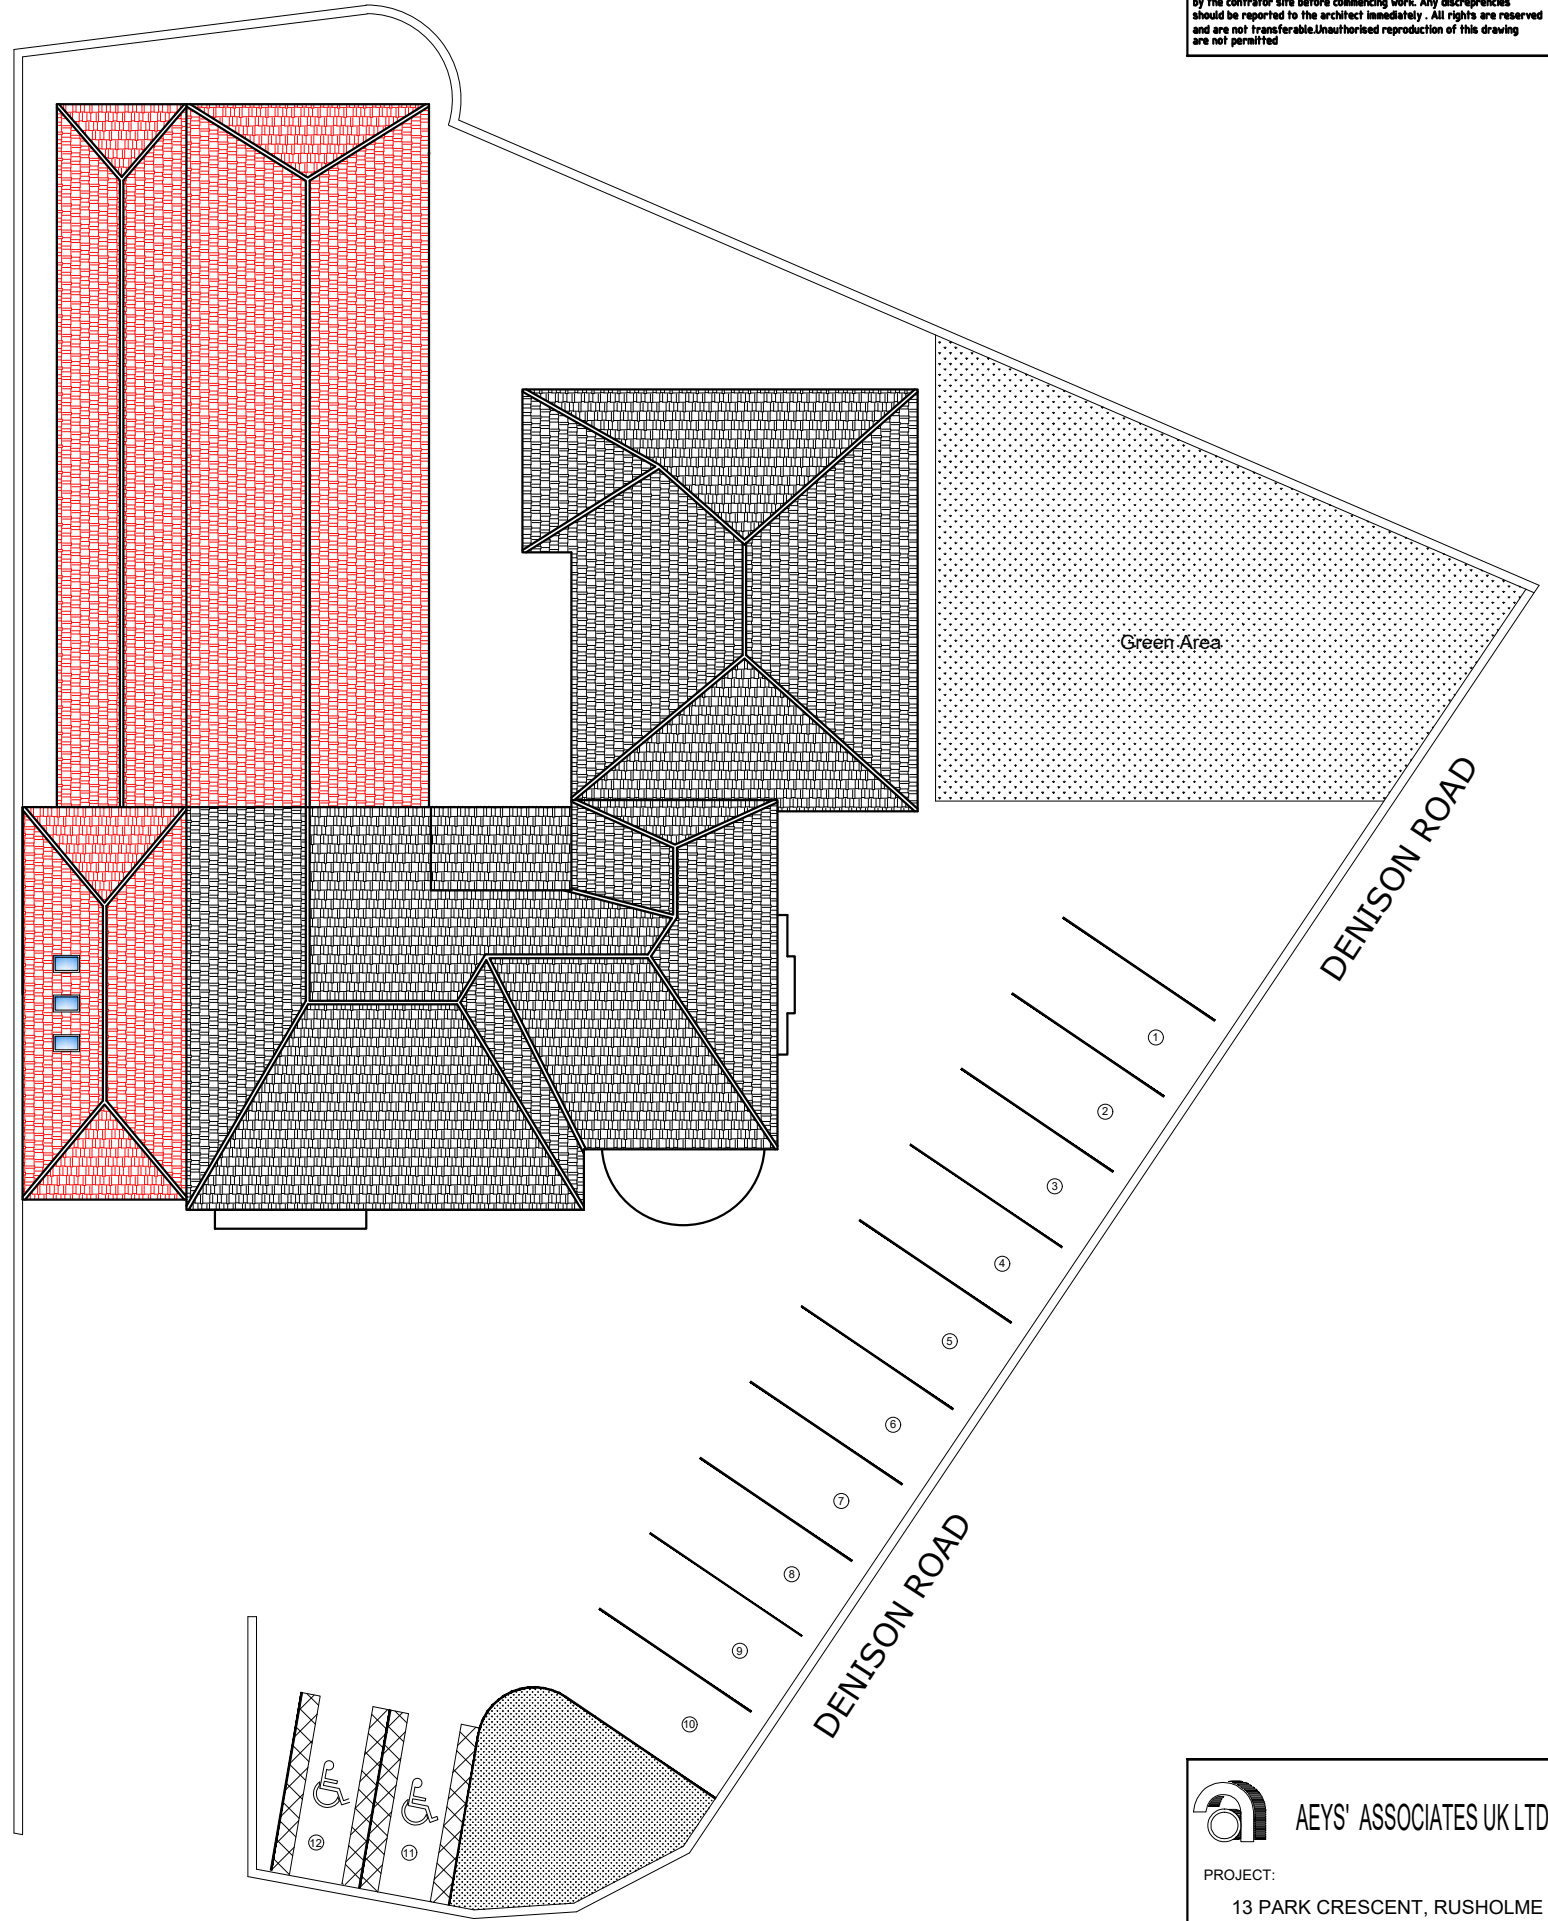

PARK CRESCENT

PROPOSED ROOF PLAN



AEYS' ASSOCIATES UK LTD.

PROJECT:

13 PARK CRESCENT, RUSHOLME
M14 5RE MANCHESTER, UK.

DRAWING TITLE:

PROPOSED ROOF PLAN

DATE :

09 NOV. 2021

DRG NO :

AA-04

SCALE:

1:100@A1