


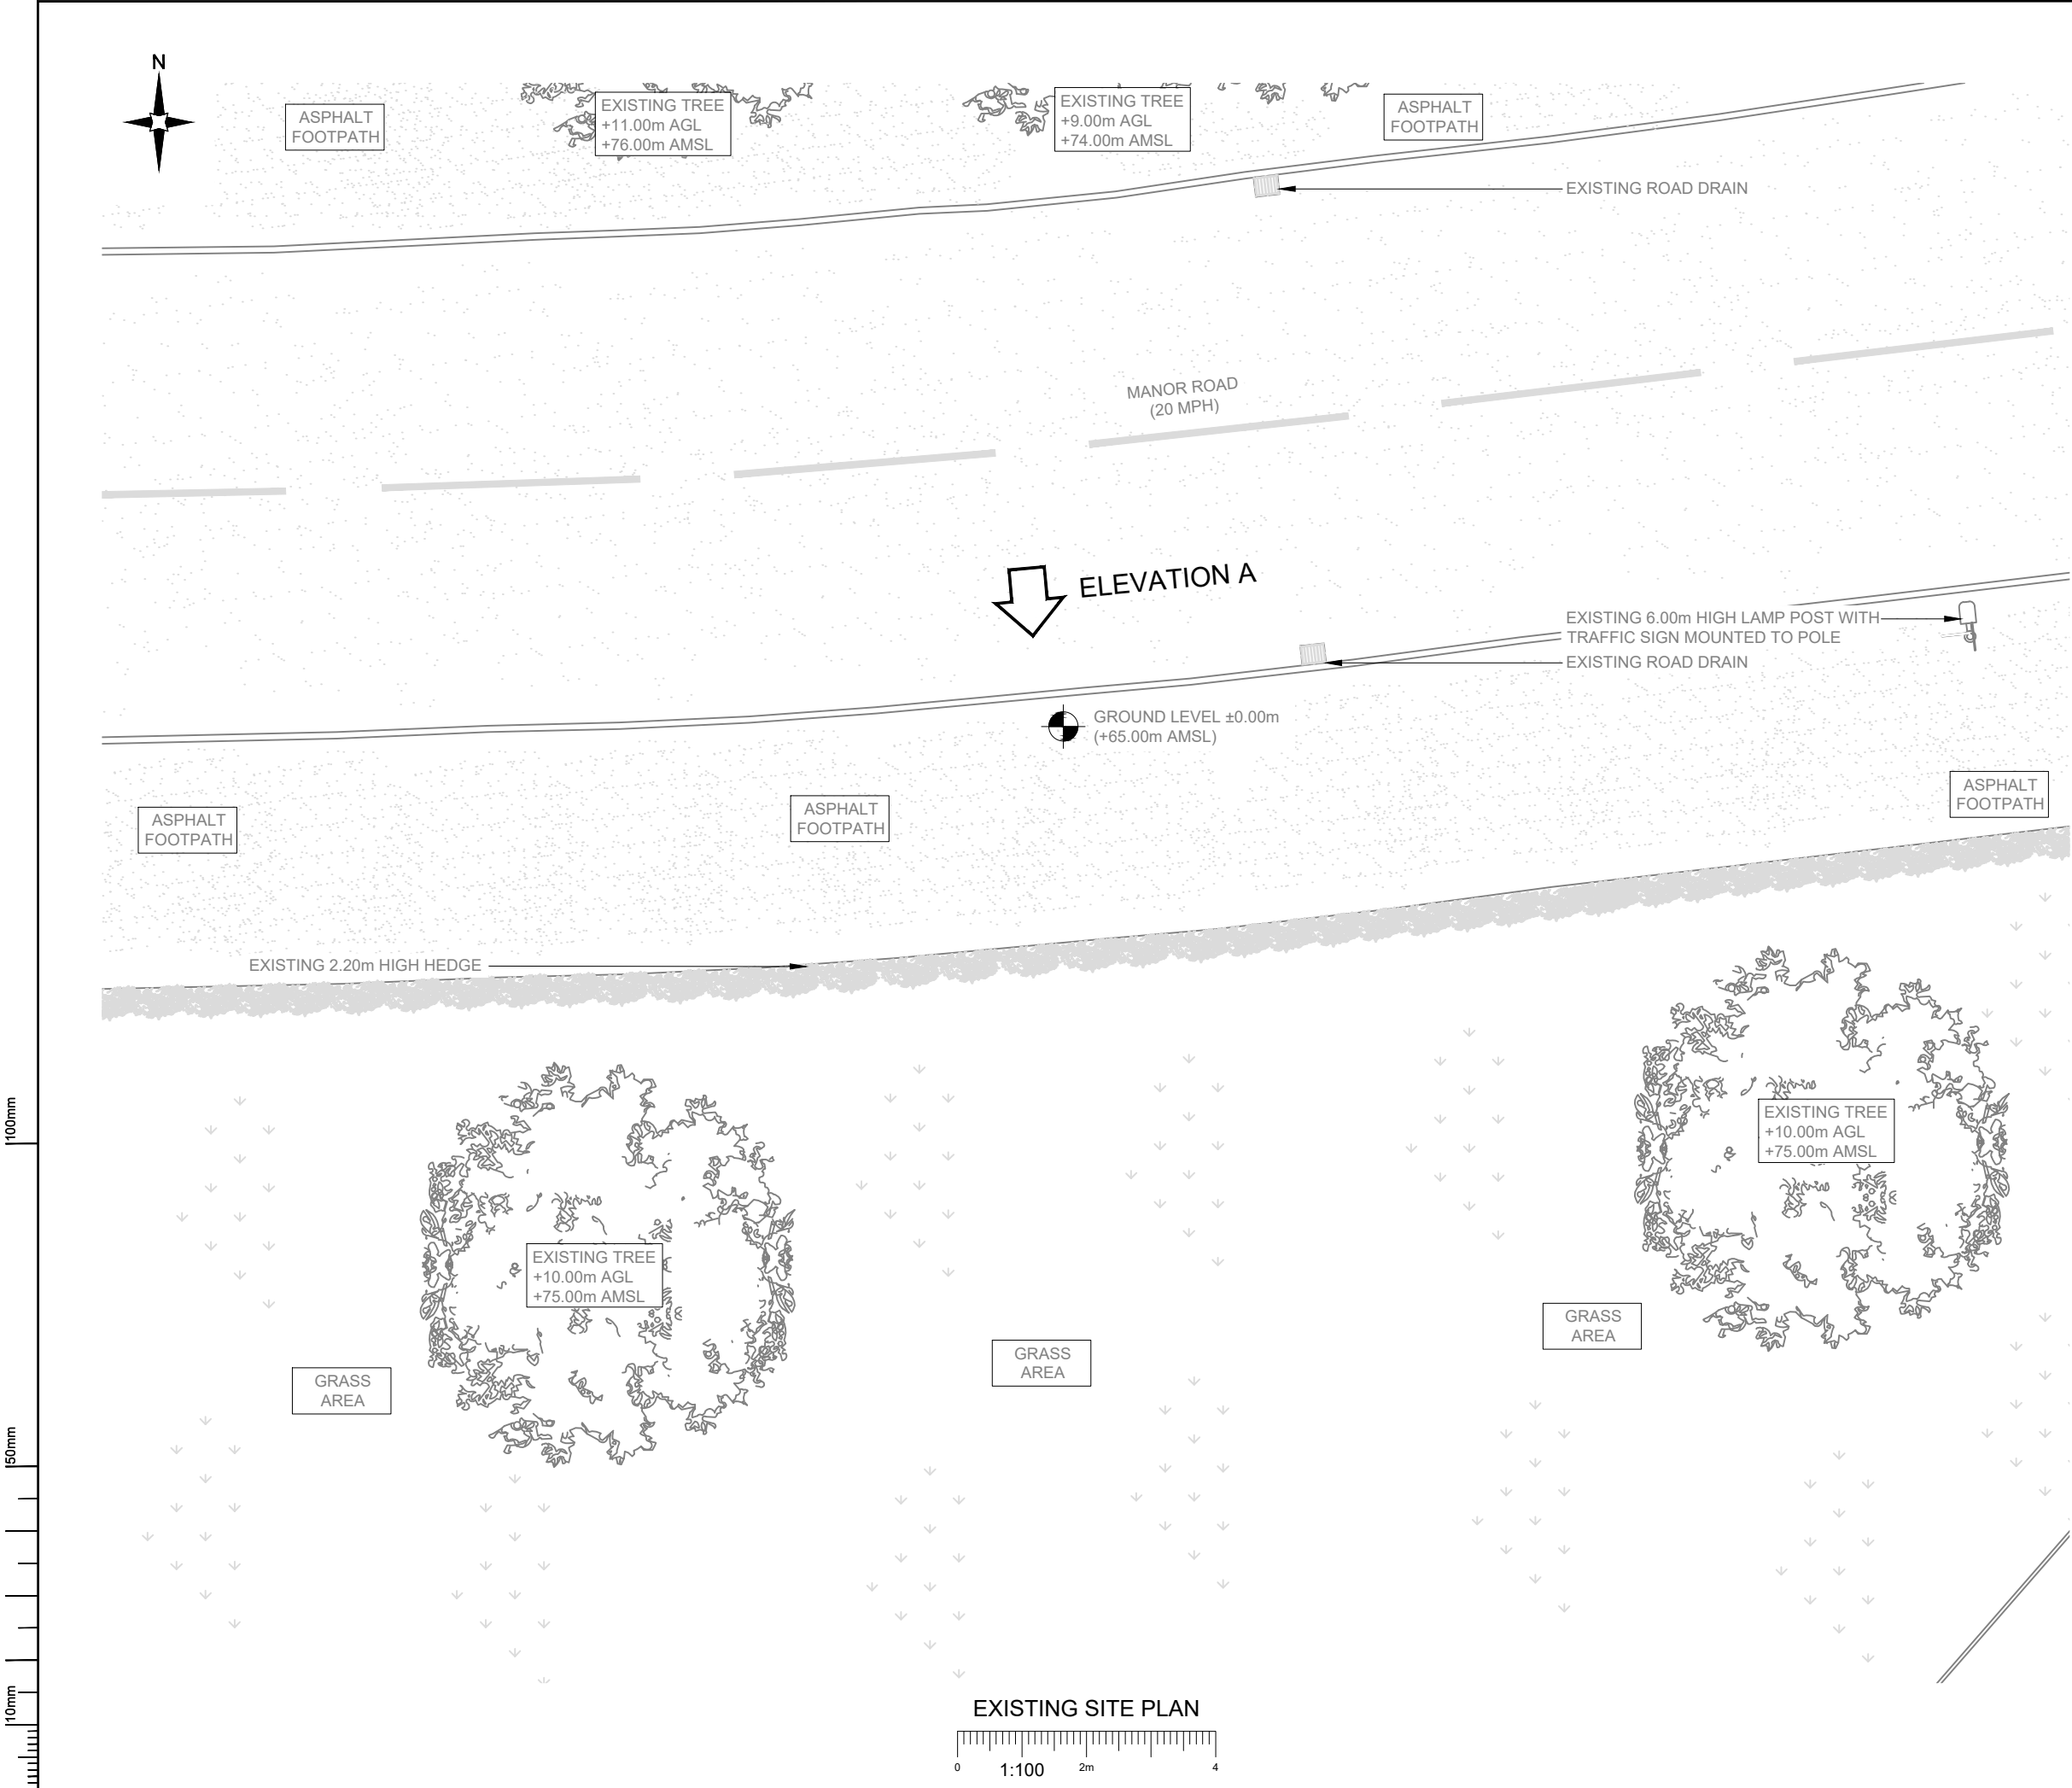

NOTES:				
1. ALL DIMENSIONS IN MM UNLESS OTHERWISE NOTED.				
A	Issued for Planning	JMS	RWB	28.10.21
REV	MODIFICATION	BY	CH	DATE
CK Hutchison Networks (UK) Limited Great Brighams Mead, Vastern Road, Reading, Berkshire, England, RG1 8DJ				
Design Consultant & Principal Contractor: GBC Great British Communications Lapwing House, Block 3 Forward Point, Tan House Lane, Widnes, Cheshire, WAB 0SL t. 44 (0)151 420 4128 www.gbcservices.co.uk				
Site Name:		MANOR ROAD		
3UK Cell ID:		MAN20042		
Address:		MANOR ROAD LEVENSHULME MANCHESTER GREATER MANCHESTER M19 3HB		
Title:		100 EXISTING SITE PLAN		
Project:		UNILATERAL SW		
Purpose of Issue:		PLANNING		
		MBNL/TM/H3G Cell ID: TBC/TBC/M1274		
Drawing No: MAN20042_TBC_TBC_M1274_GA_REV_A				Issue: A


100mm

50mm

10mm



EXISTING ELEVATION A

 

NOTES:

1. ALL DIMENSIONS IN MM UNLESS OTHERWISE NOTED.

A	Issued for Planning	JMS	RWB	28.10.21
REV	MODIFICATION	BY	CH	DATE

CK Hutchison Networks (UK) Limited

Great Brighams Mead,
Vastern Road, Reading,
Berkshire, England,
RG1 8DJ

Design Consultant & Principal Contractor:

Great British Communications
Lapwing House, Block 3 Forward Point,
Tan House Lane, Widnes, Cheshire, WAB 0SL
t. 44 (0)151 420 4128
www.gbcservices.co.uk

Site Name:

MANOR ROAD

3UK Cell ID:

MAN20042

Address:

MANOR ROAD
LEVENSHULME
MANCHESTER
GREATER MANCHESTER
M19 3HB

Title:

150 EXISTING SITE ELEVATION

Project:

UNILATERAL SW

Purpose of Issue:

PLANNING

MBNL/TM/H3G Cell ID:


TBC/TBC/M1274

Drawing No:

MAN20042_TBC_TBC_M1274_GA_REV_A

Issue:

A

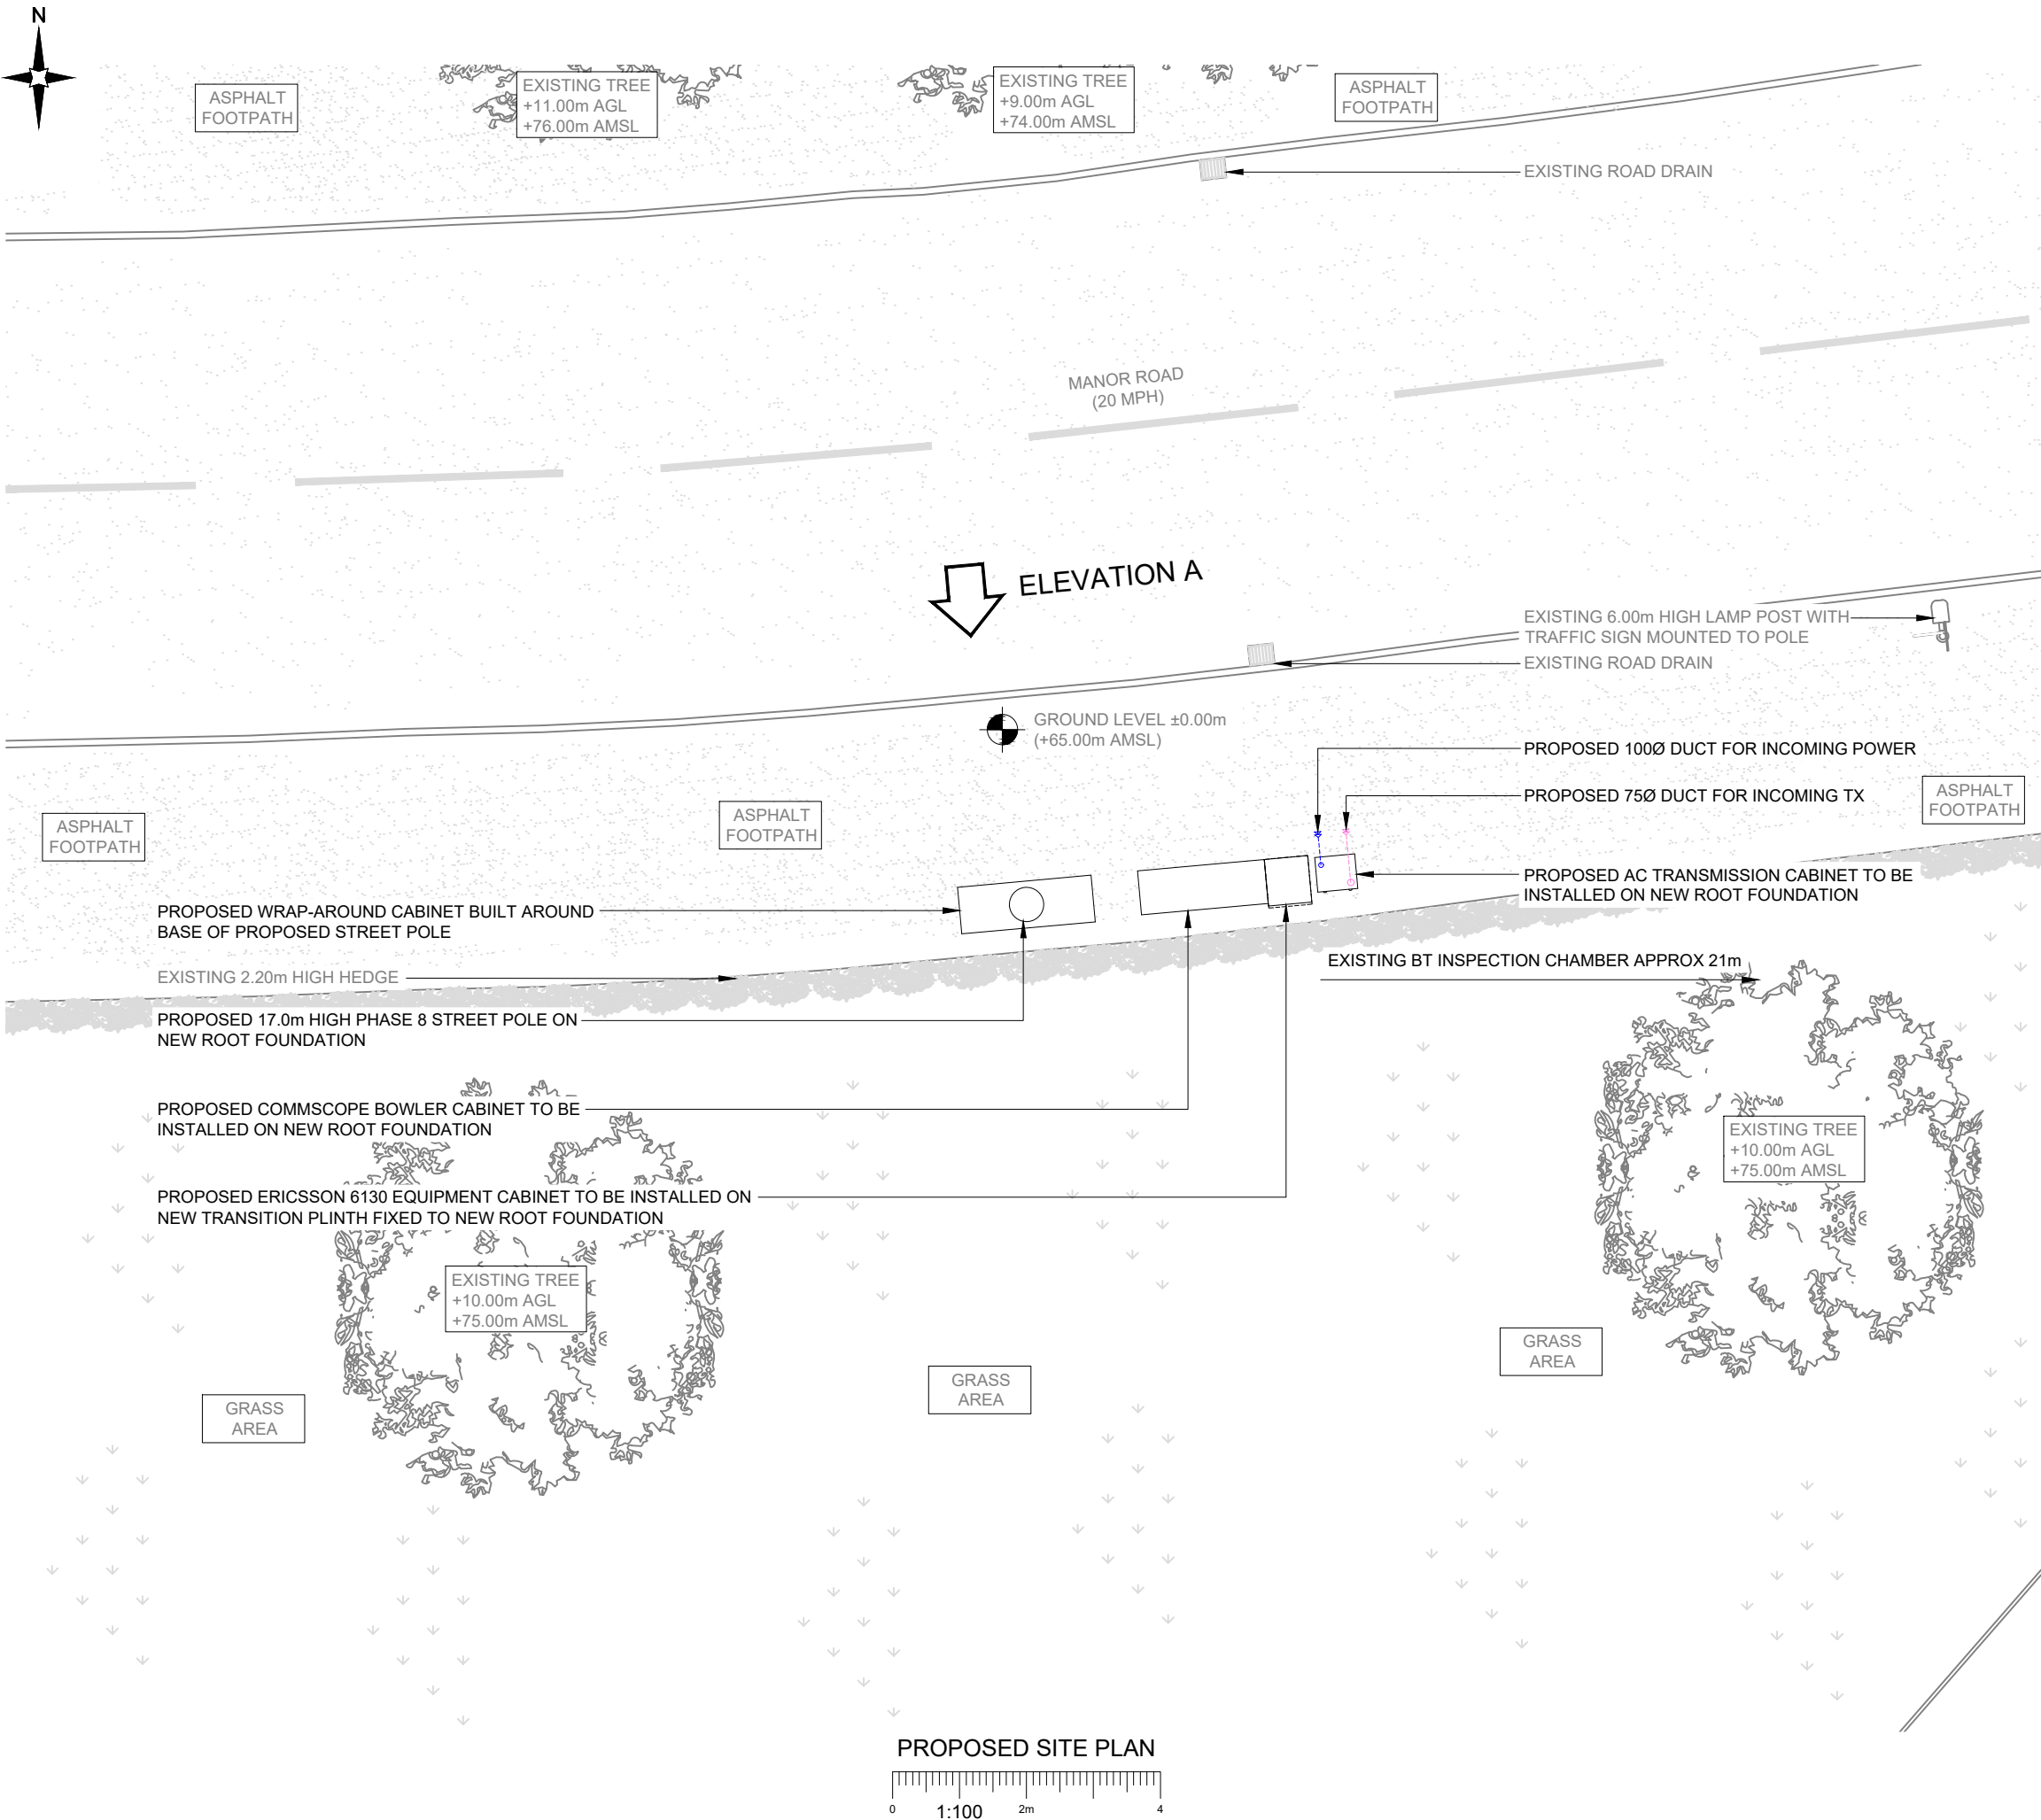

NOTES:
1. ALL DIMENSIONS IN MM UNLESS OTHERWISE NOTED.

A	Issued for Planning	JMS	RWB	28.10.21
REV	MODIFICATION	BY	CH	DATE

CK Hutchison Networks (UK) Limited
Great Brighams Mead,
Vastern Road, Reading,
Berkshire, England,
RG1 8DJ

Design Consultant & Principal Contractor:
GBC
Great British Communications
Lapwing House, Block 3 Forward Point,
Tan House Lane, Widnes, Cheshire, WAB 0SL
t. 44 (0)151 420 4128
www.gbcservices.co.uk

Site Name:
MANOR ROAD

3UK Cell ID:
MAN20042

Address:
**MANOR ROAD
LEVENSHULME
MANCHESTER
GREATER MANCHESTER
M19 3HB**

Title:
215 PROPOSED SITE PLAN


Project:
UNILATERAL SW

Purpose of Issue:
PLANNING

MBNL/TM/H3G Cell ID:
TBC/TBC/M1274

Drawing No:
MAN20042_TBC_TBC_M1274_GA_REV_A

Issue:
A

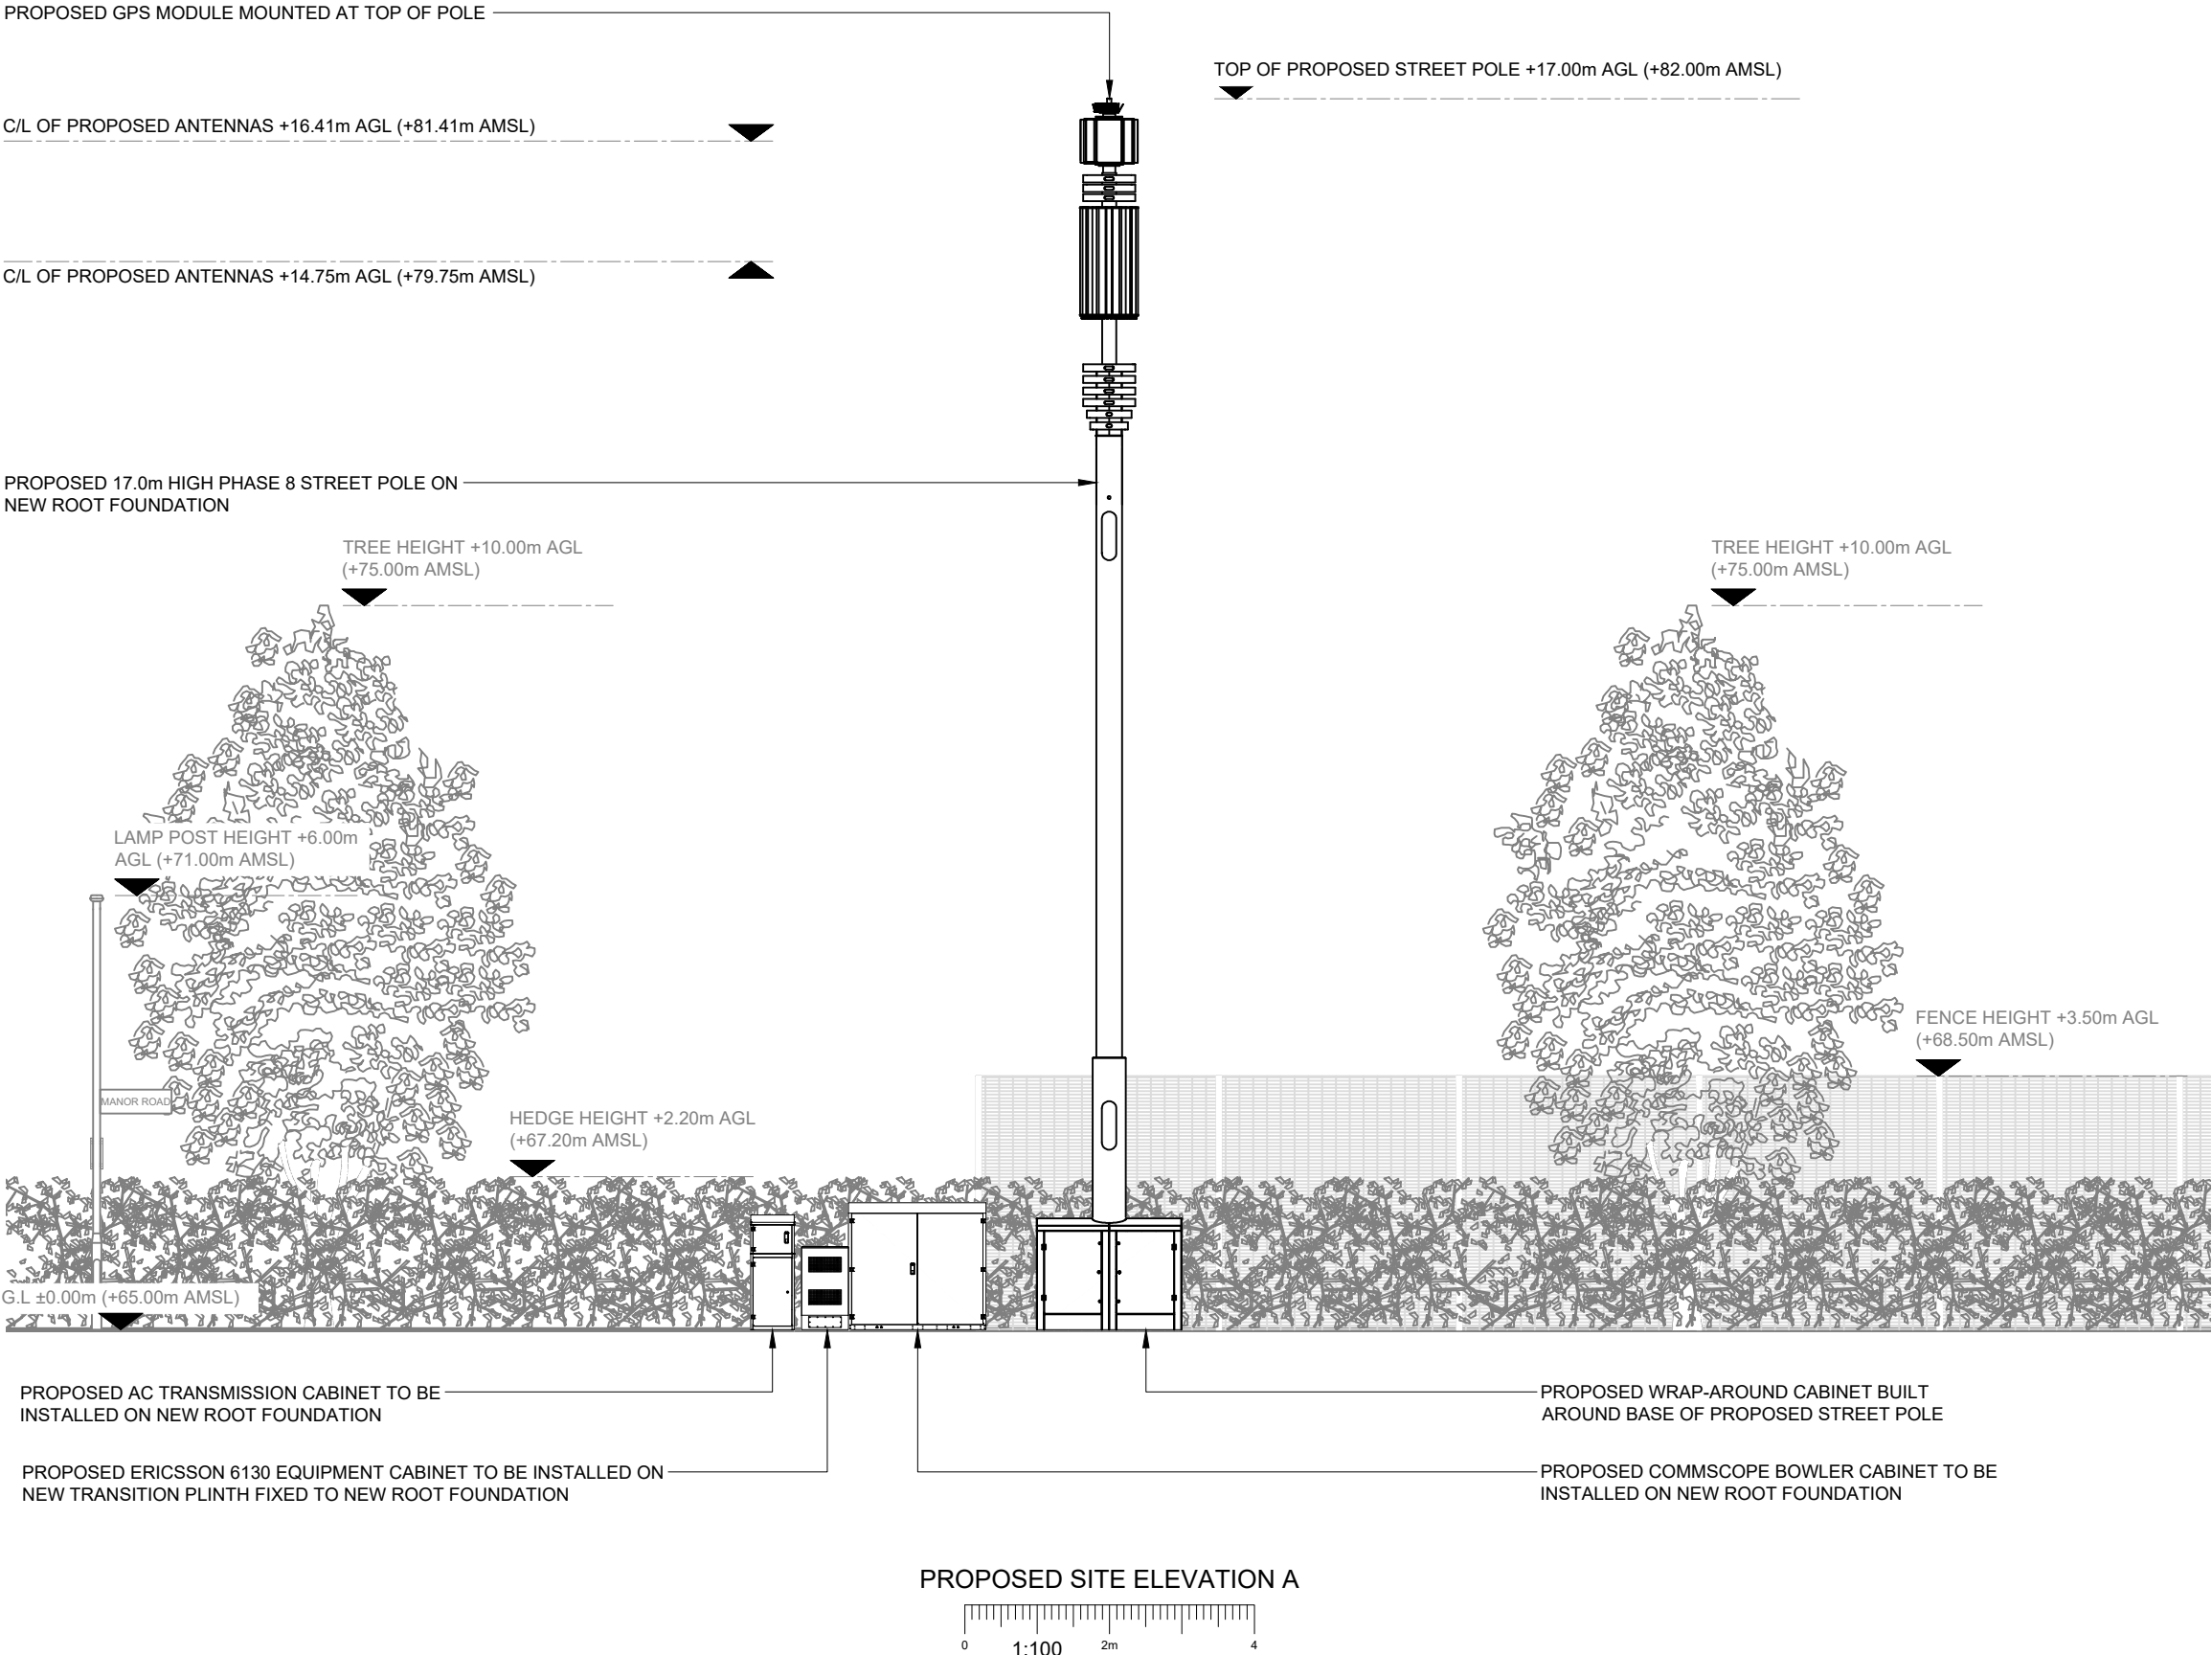

NOTES:
1. ALL DIMENSIONS IN MM UNLESS OTHERWISE NOTED.

A	Issued for Planning	JMS	RWB	28.10.21
REV	MODIFICATION	BY	CH	DATE

CK Hutchison Networks (UK) Limited

Great Brighams Mead,
Vastern Road, Reading,
Berkshire, England,
RG1 8DJ

Design Consultant & Principal Contractor:

GBC

Great British Communications
Lapwing House, Block 3 Forward Point,
Tan House Lane, Widnes, Cheshire, WAB 0SL
t. 44 (0)151 420 4128
www.gbcservices.co.uk

Site Name:MANOR ROAD

3UK Cell ID:MAN20042

Address:MANOR ROAD
LEVENSHULME
MANCHESTER
GREATER MANCHESTER
M19 3HB

Title:265 PROPOSED SITE ELEVATION

Project:UNILATERAL SW

Purpose of Issue:PLANNING

MBNL/TM/H3G Cell ID:
TBC/TBC/M1274

Drawing No:MAN20042_TBC_TBC_M1274_GA_REV_A

Issue:A