
 


THE BUILDER MUST CHECK THE SITE AND THE APPROVED DRAWINGS BEFORE COMMENCING THE WORKS AND MUST TAKE ANY WORKING MEASUREMENTS AS NECESSARY. ANY DISCREPANCY IN THE DRAWING MUST BE REPORTED TO THE CLIENT .

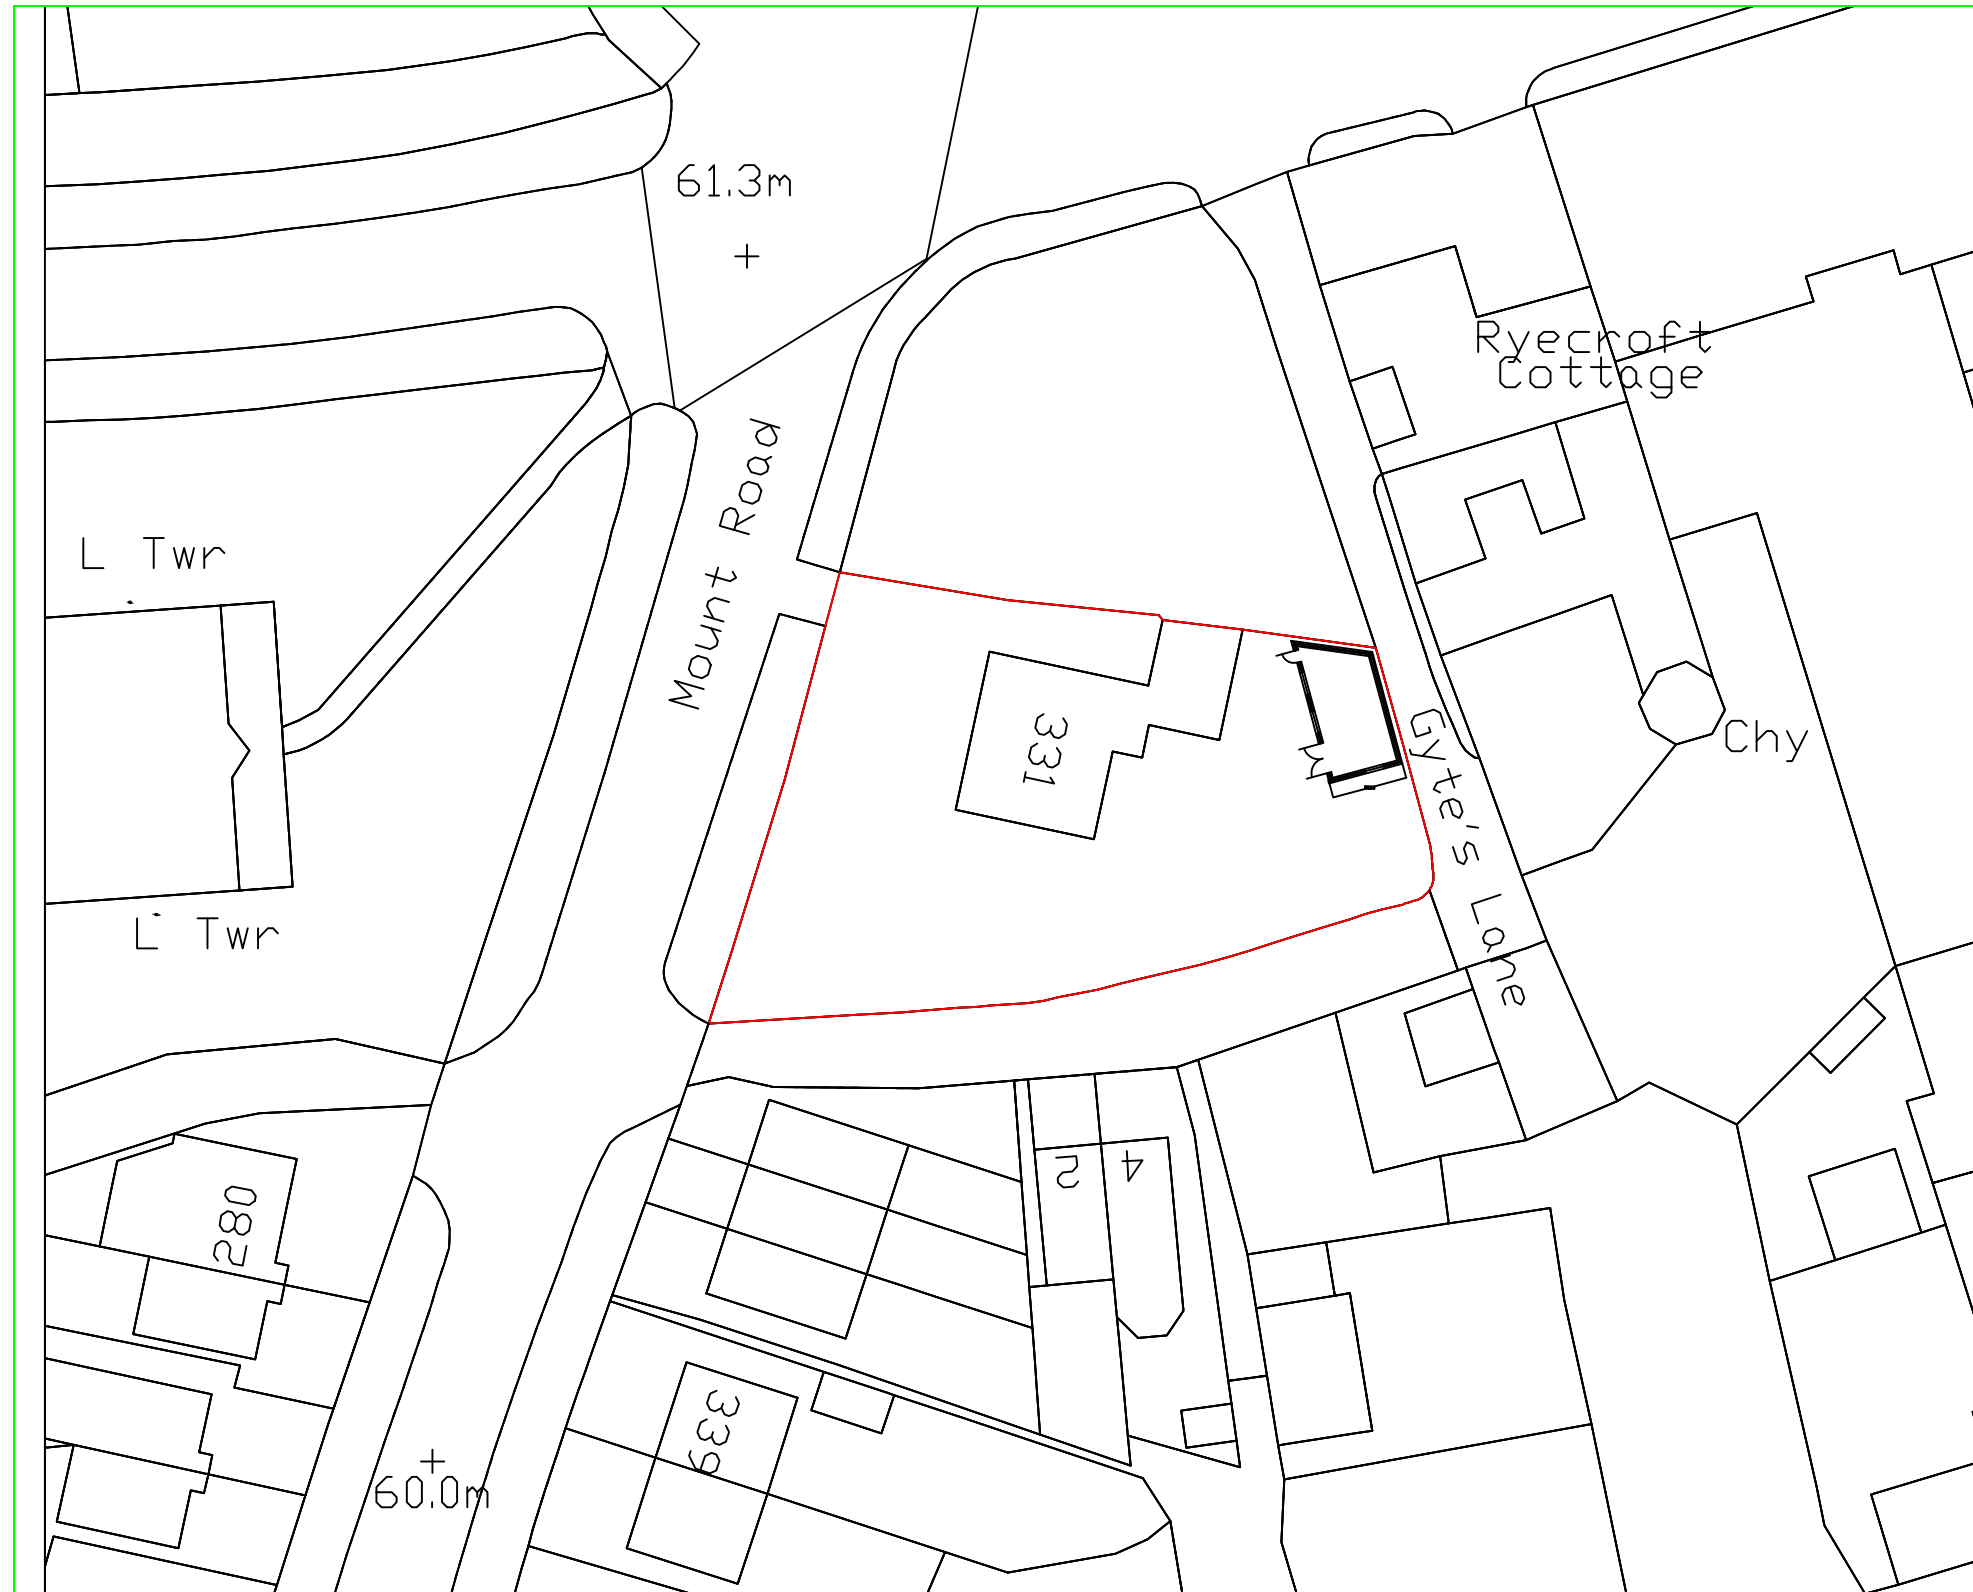

North

Date	Rev	Description	
H S H Engineering Design Services 428 Cheetham Hill Road Cheetham Manchester M8 9LE. UK 01617956385,07940197333 			
project title	Proposed ground / 1st & 2nd floor extension and dormers to fronts and rear of the building to create habitable rooms including boundary fence. Including an outbuilding at the rear.		
project title	Alterations to roof to form dormer windows to front and rear, and erection of single storey rear extension, and single storey side a double storey extension at the rear to the north and south elevations of the dwellinghouse, and associated boundary treatment, including an out building at the rear.		
client	Mr Abdul Taher		
dwg. title	Site Plan		
dwg. no.	sheet no.	scale.	job no.
10		1:500 @ A3	
331 Mount Road M/c M19 3HW			
drawn by.	checked by.	approved by.	date
TZ		-	Oct 2021