


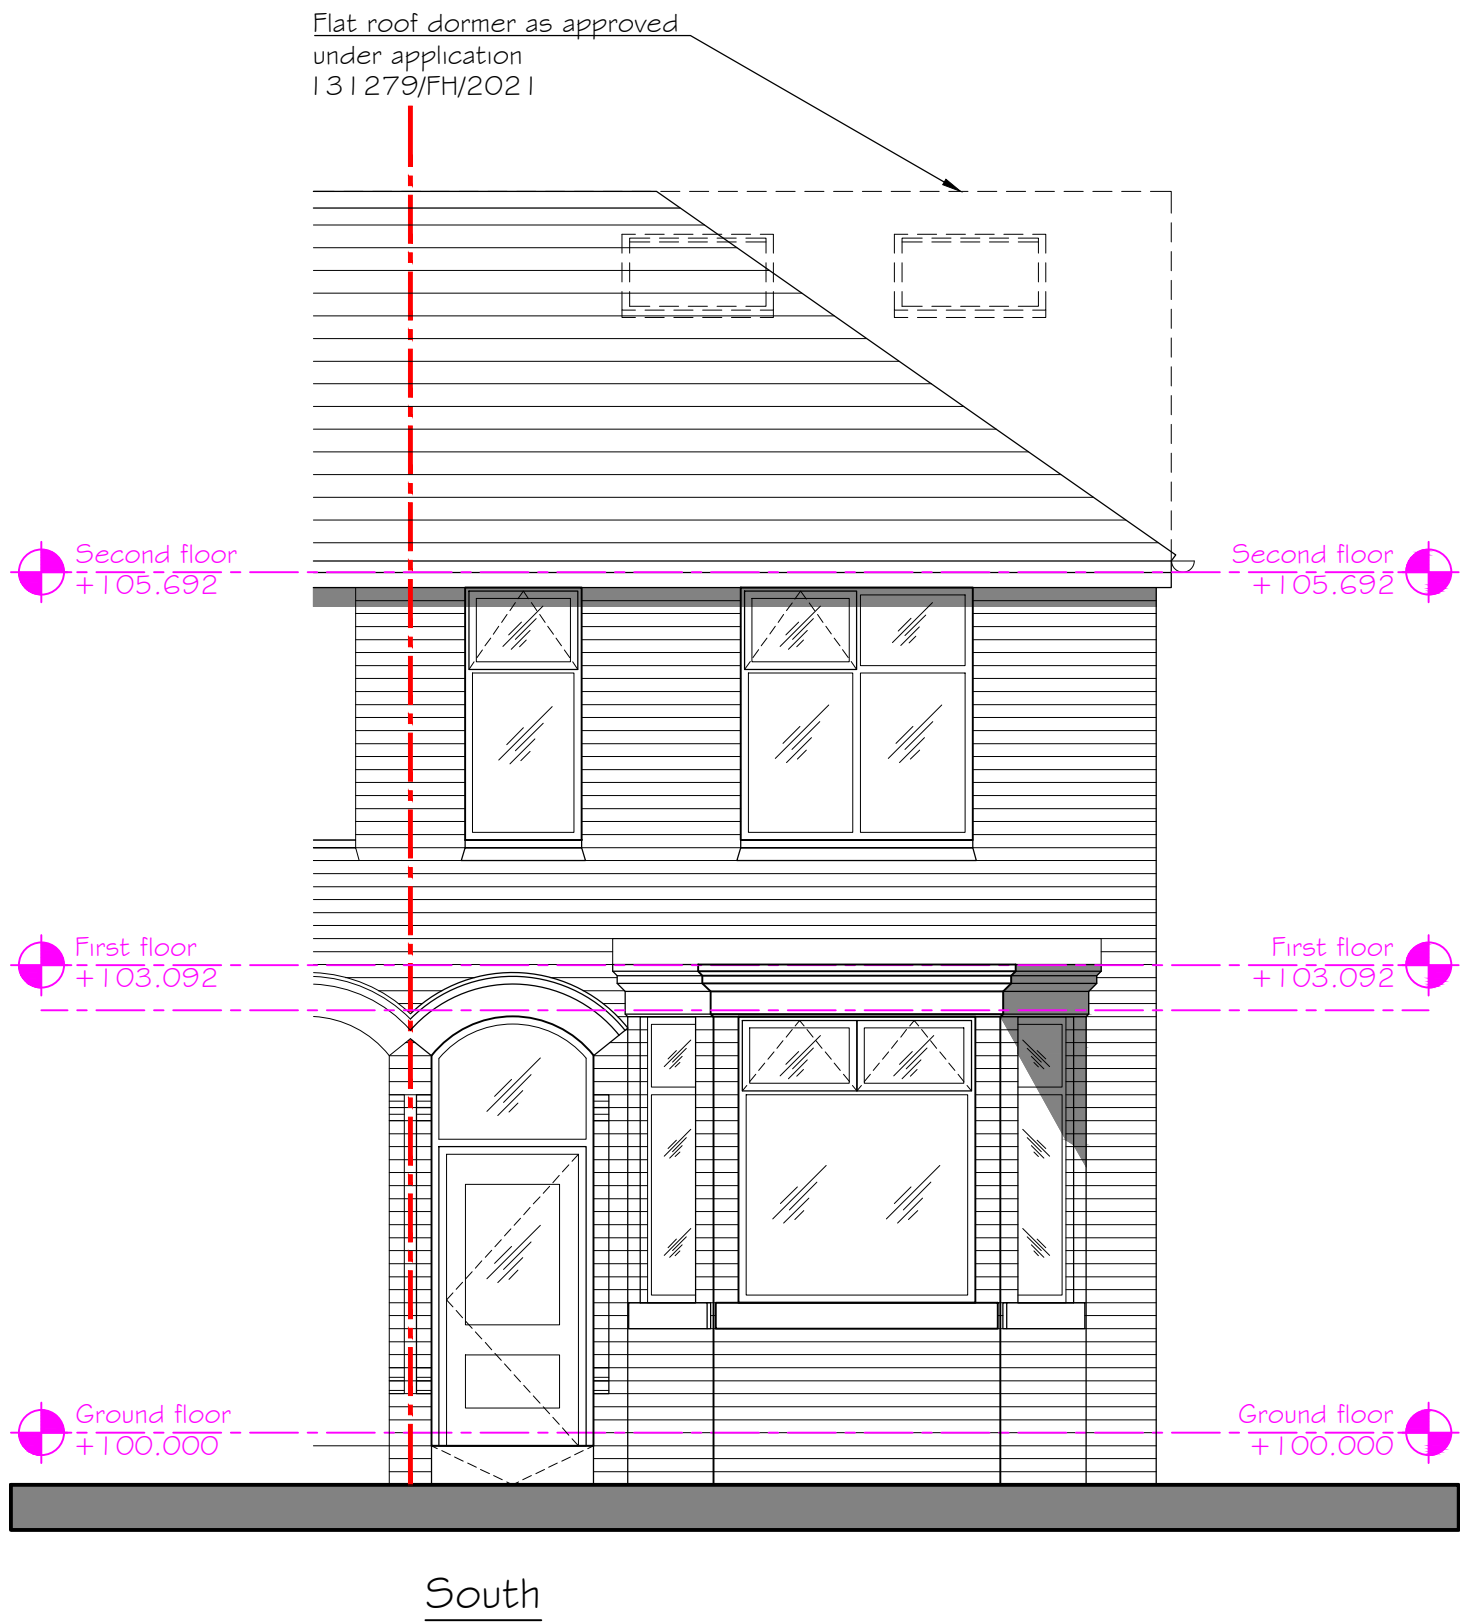

Revision	Description	Init.	Date
----------	-------------	-------	------

PLANNING

 47A Park Lane Poynton Stockport Cheshire SK12 1RD Tel: 01625 403 516 Fax: 01625 403 516 E-mail: info@pzy-architects.co.uk	Project:	6 RUSHOLME GROVE - LOFT	
		SINGLE STOREY REAR EXTENSION	
	Client:	PAUL REEVES	
Drawing No:	Rev:	Drawing Title:	
KR657-41-03-PL-207	-	PROPOSED	
		SOUTH ELEVATION	
Drawn By:	Checked:	Scale:	Date:
D.J.J	J. Albutt	1:50@A3	12.14.2021