

General Notes

The Architect shall have no responsibility for any use made of this document other than for that which it was prepared and issued.
All dimensions should be checked on site. Do not scale from this drawing. To be read in conjunction with all other Consultant's drawings. The Architect to be immediately notified of any discrepancies.

Copyright on this drawing retained by the Architect.

LEGEND

Site Boundary

P5	09/12/21	SH	SH	Window to FF aligned	
P4	07/12/21	HG	SH	First floor extension aligned with ground floor	
P3	25/11/21	SA	SH	Amended South Elevation	
P2	23/11/21	HG	SH	Amended plans	
P1	16/11/21	HG	SH	Initial Issue	
No.	Date	Dwn	Chk	App	Revision or reason for issue

Client

Everest Pharmacy

createitstudios
Architects & Designers

Create It Studios (NW) Ltd
Universal Square
Devonshire Street North
Manchester M12 6JH

0161 974 6165
www.createitstudios.co.uk
info@createitstudios.co.uk

Project Title

Everest Pharmacy, 117B Withington Rd, Whalley Range, Manchester M16 8EE

Scale / North Point

1 : 200


Drawing Title

Proposed Site Plan

Drawing Number
A1333(02)001

Drawing Status
Preliminary

Revision
P5

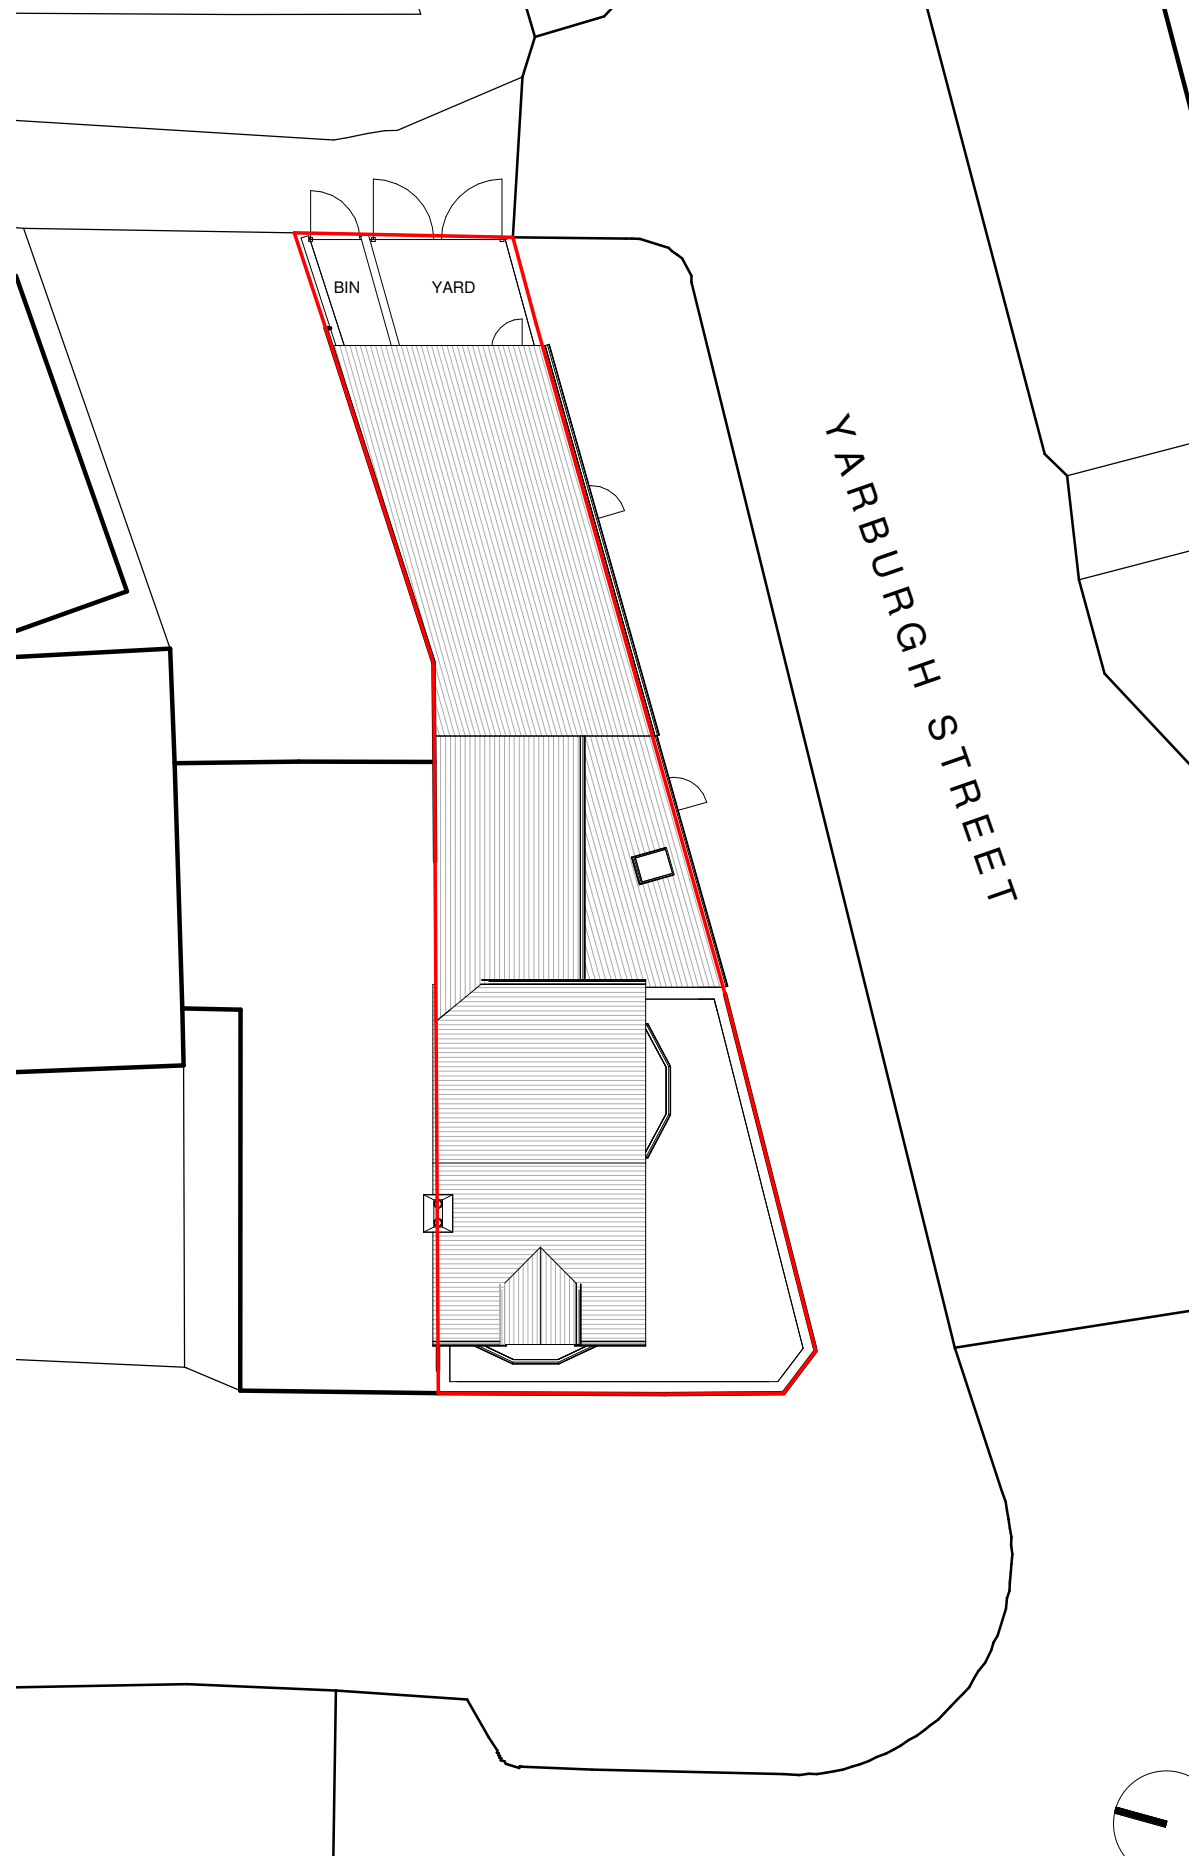

1

Proposed Site Plan

1 : 200

2

Proposed Rear View



3

Proposed Front View

