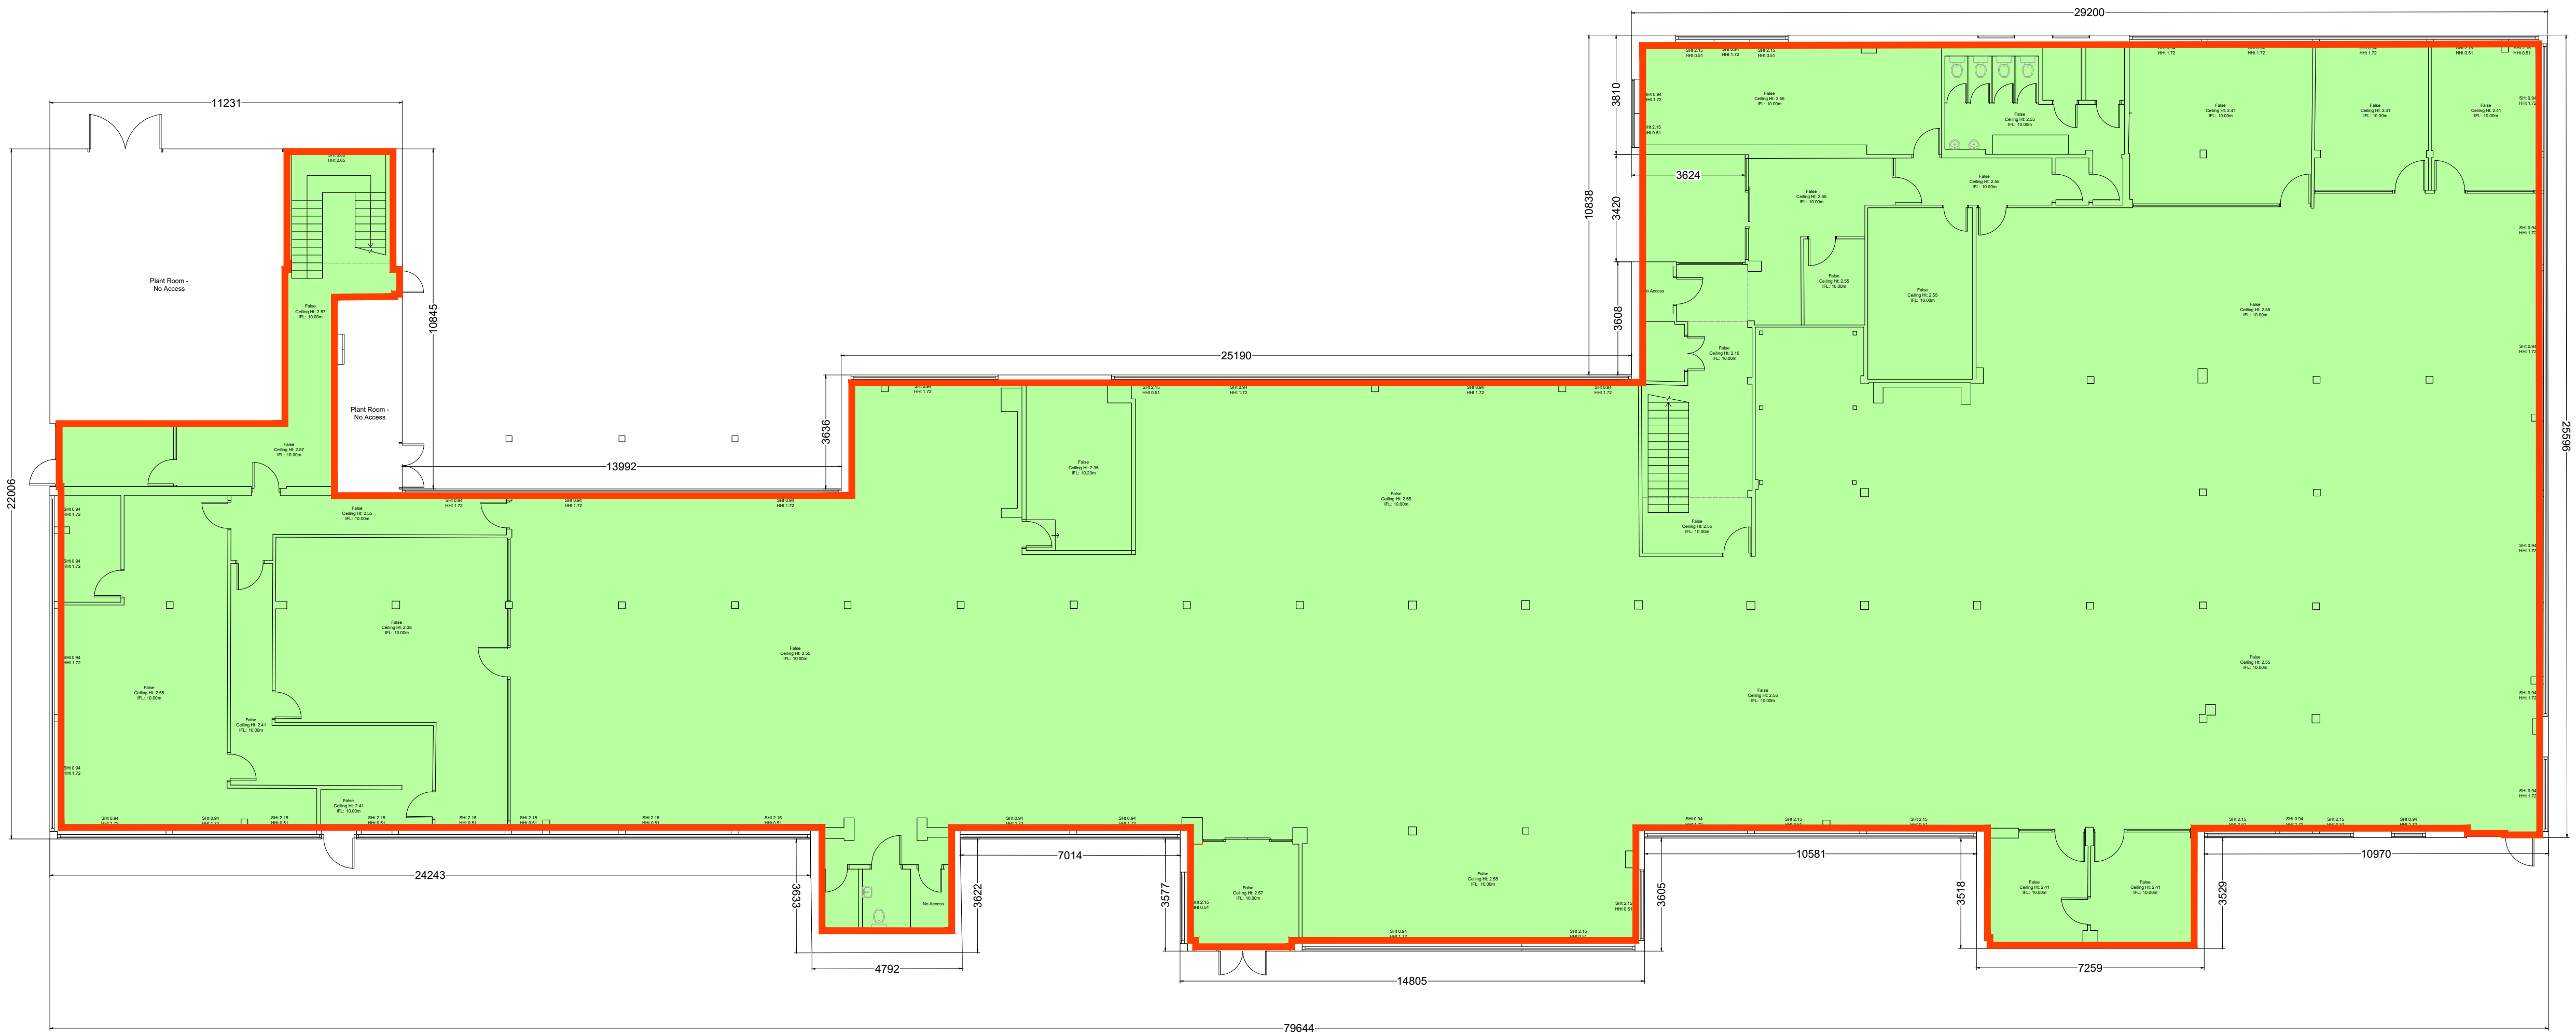
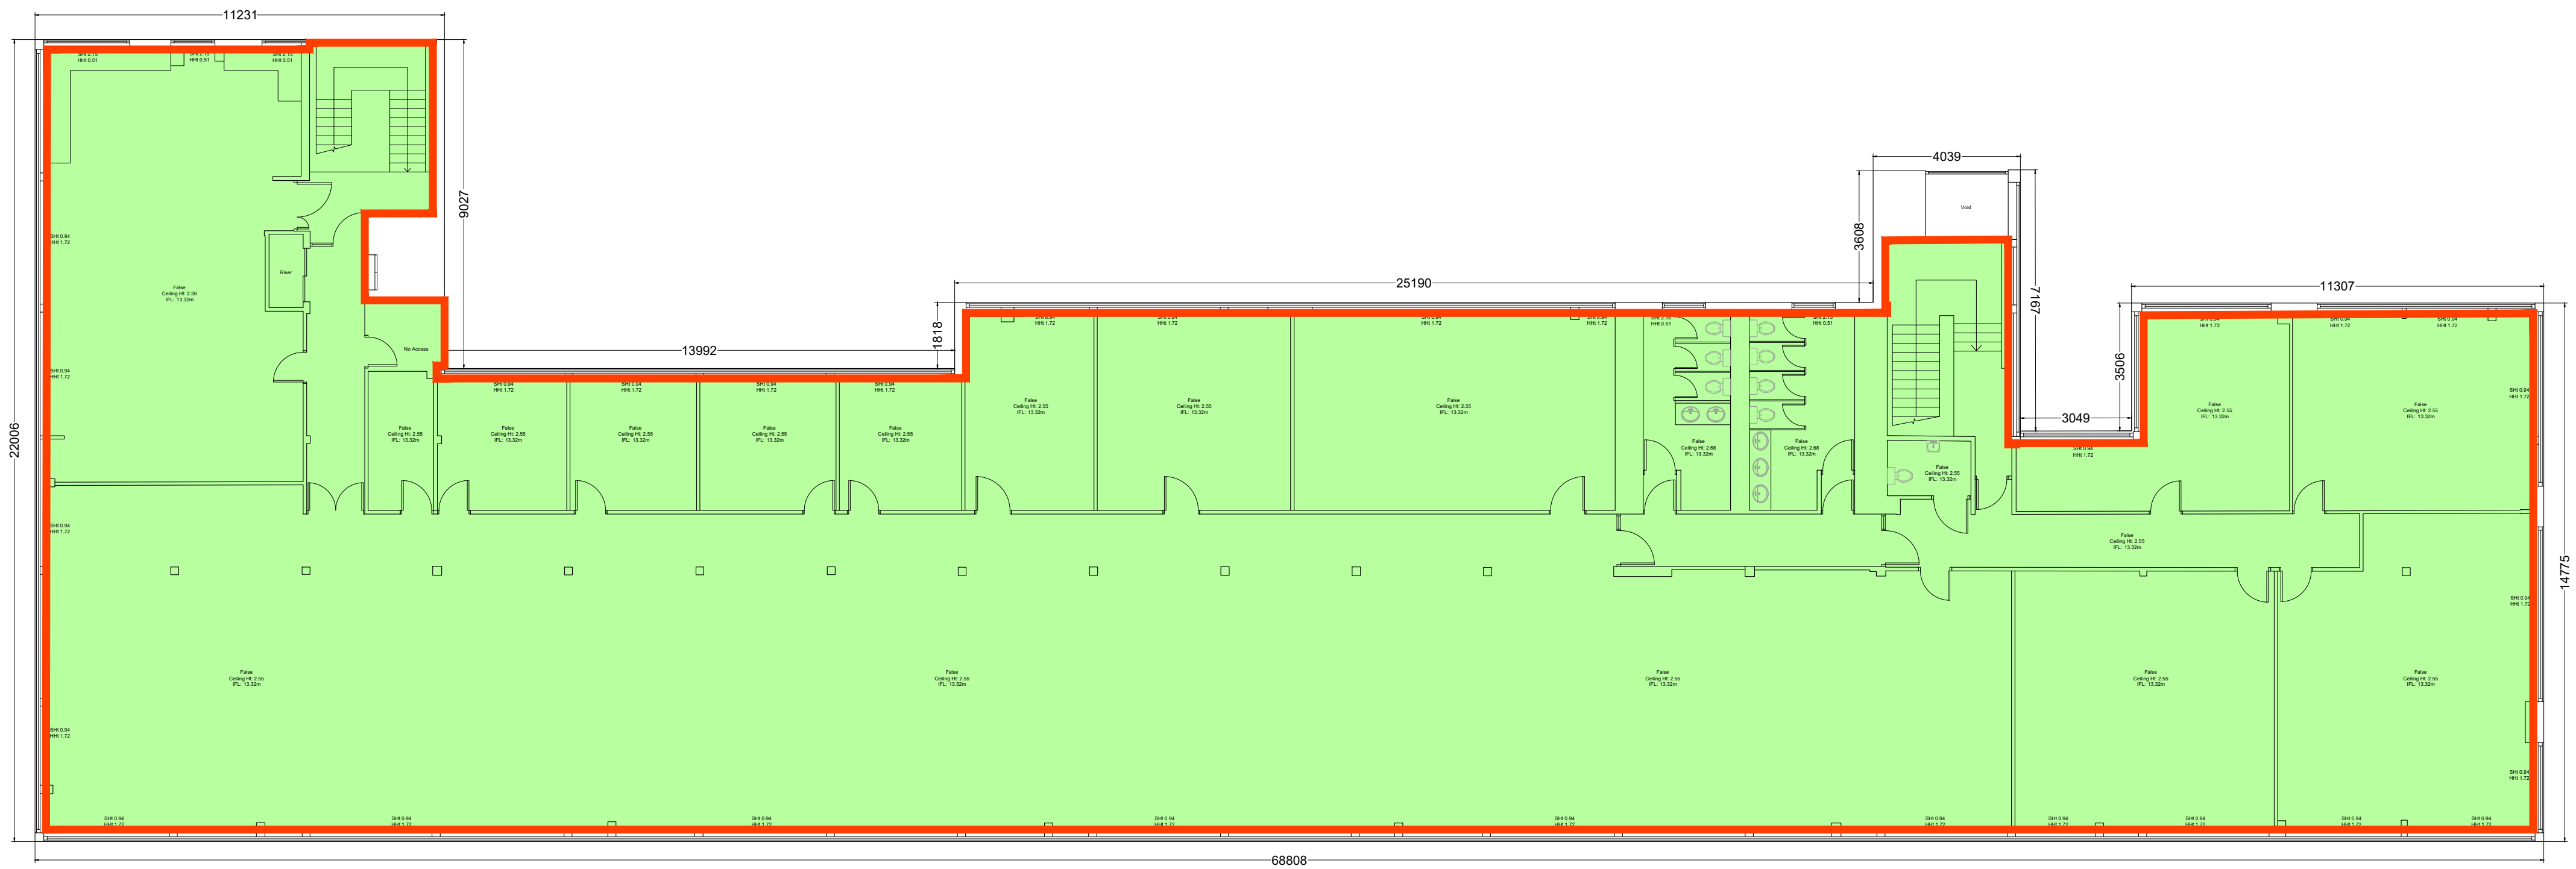


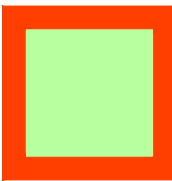


EXISTING GROUND FLOOR

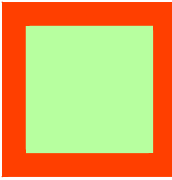


EXISTING FIRST FLOOR

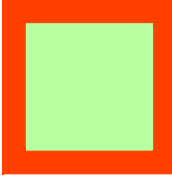
GROUND FLOOR

 = 1470.91 SQM / 15832.74 SQFT

FIRST FLOOR

 = 1007.03 SQM / 10839.58 SQFT

TOTAL

 = 2477.94 SQM / 26672.32 SQFT



ACAD DESIGN & SURVEYS

ARCHITECTURAL DRAWING SERVICES / 3D SCANNING SURVEYS / FULL MEASURED BUILDING SURVEYS
TOPOGRAPHICAL SURVEYS / UAV DRONE SURVEYS / ALL GENERAL CAD DESIGN
SETTING OUT SERVICES / LRC LEASE PLANS / EPC ENERGY SURVEYS

TEL - 0161 710 2861 - Email - info@acad-design.com - w ww.acad-design.com

DRAWING TITLE

EXISTING FLOOR PLANS - AREAS

ADDRESS

SIMON HOUSE, WAVELL ROAD, WYTHENSHAW, MANCHESTER, M22 5RA.

CLIENT

TELEDATA

PROJECT

SIMON HOUSE

DRAWN BY

JW

CHECKED BY

PST

SCALE

1/125@A1

REV.

.

DATE

17/11/2021

DRAWING FILE

AC2001247

DRAWING NUMBER

AC2001247/03

REV. NO.

DESCRIPTION TO REVISION

REV. BY

DATE