


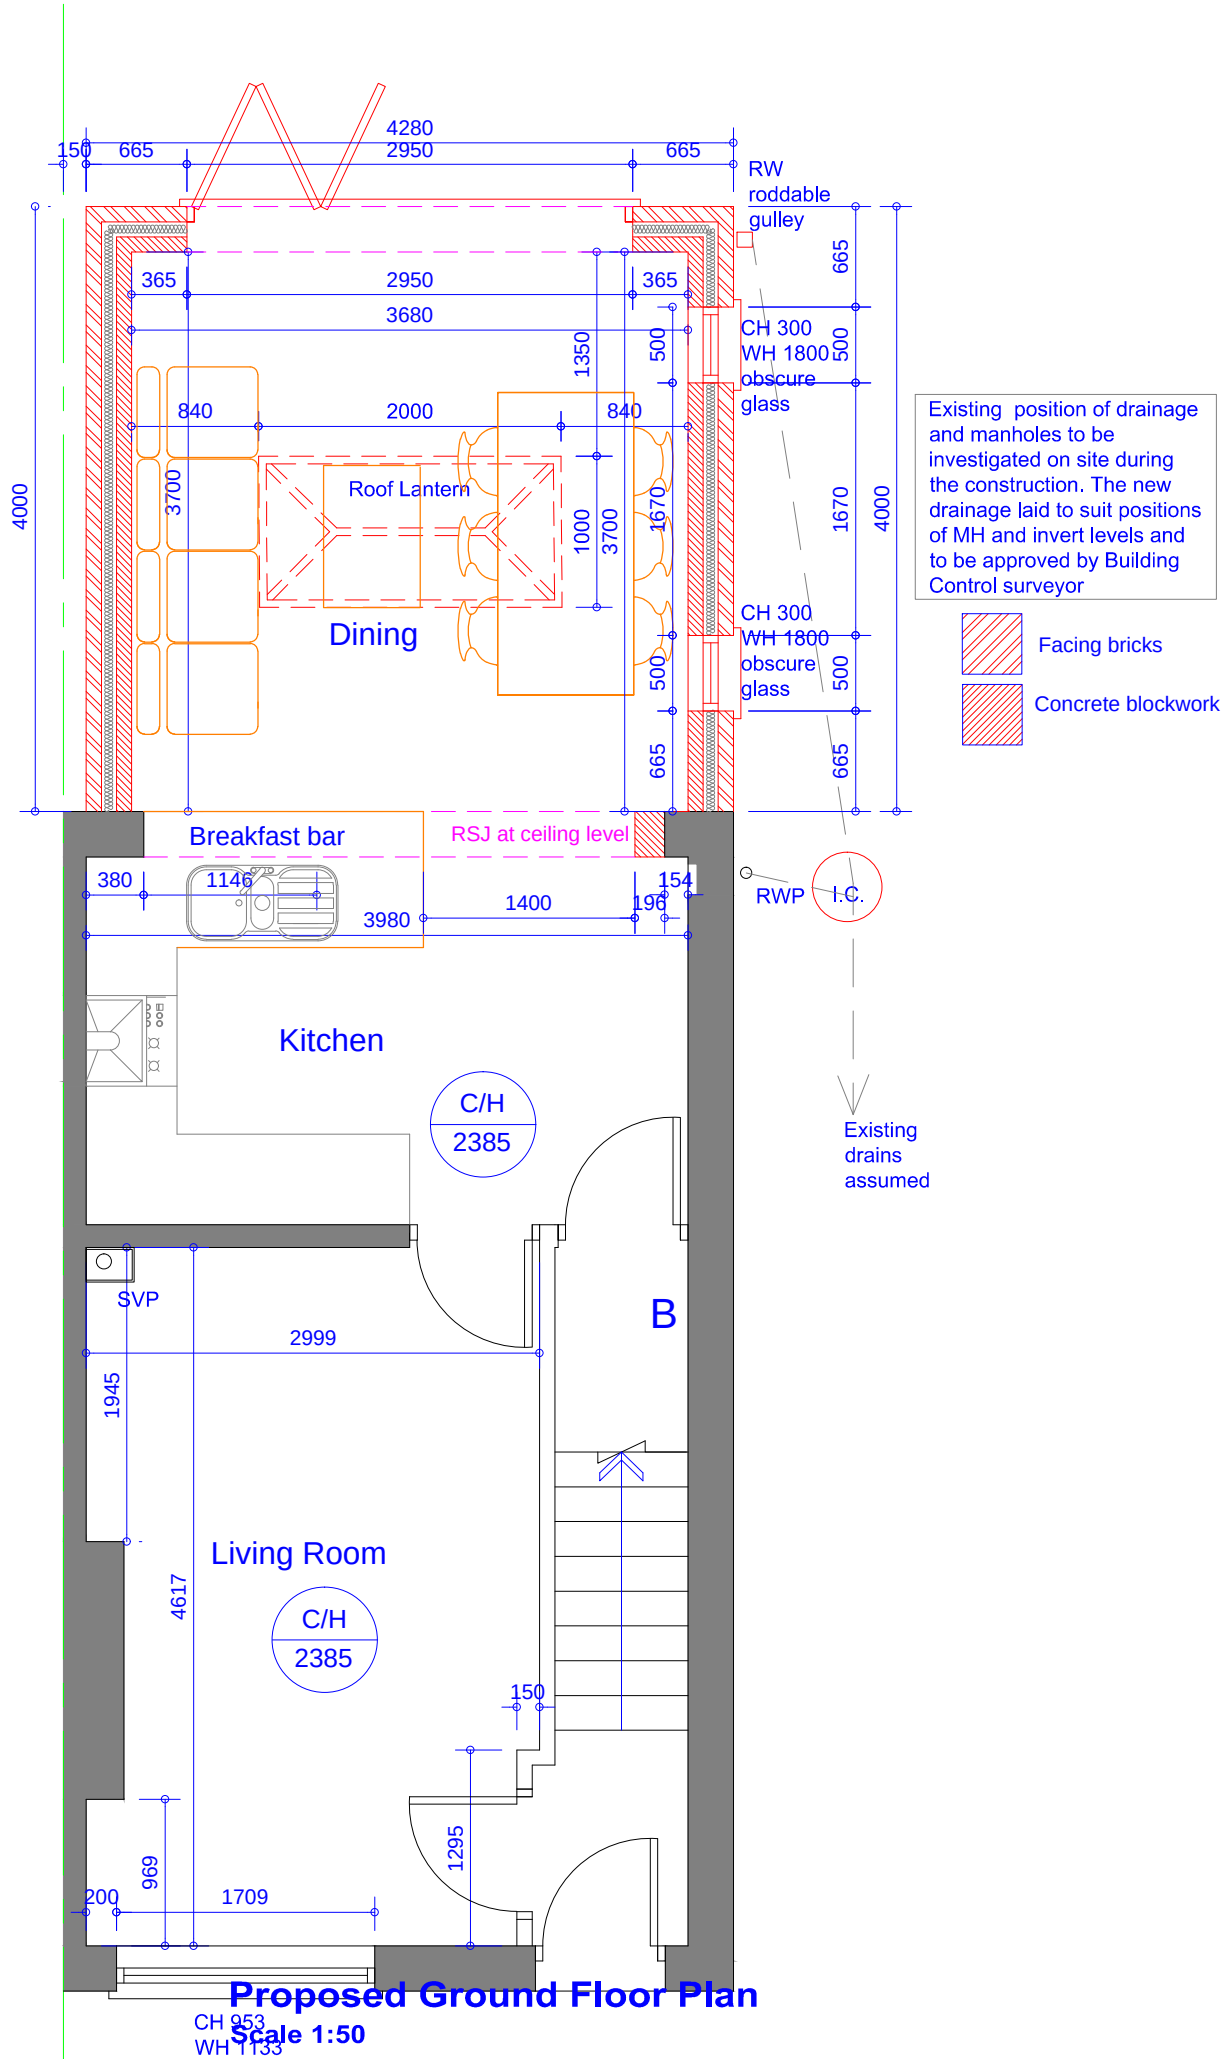

Rev	Date	Description
Issued For : INFORMATION PURPOSES ONLY		
Client		
Mr. Owain Roberts		
Project		
8 Meshaw Ct, Wythenshawe, Manchester M23 0GT Proposed single storey rear extension		
Scheme - Drawing Title		
Proposed Ground Floor Plan.		
03		
Drawing No.	Revision	Date 01.02.22 Scale 1:50 @A3