
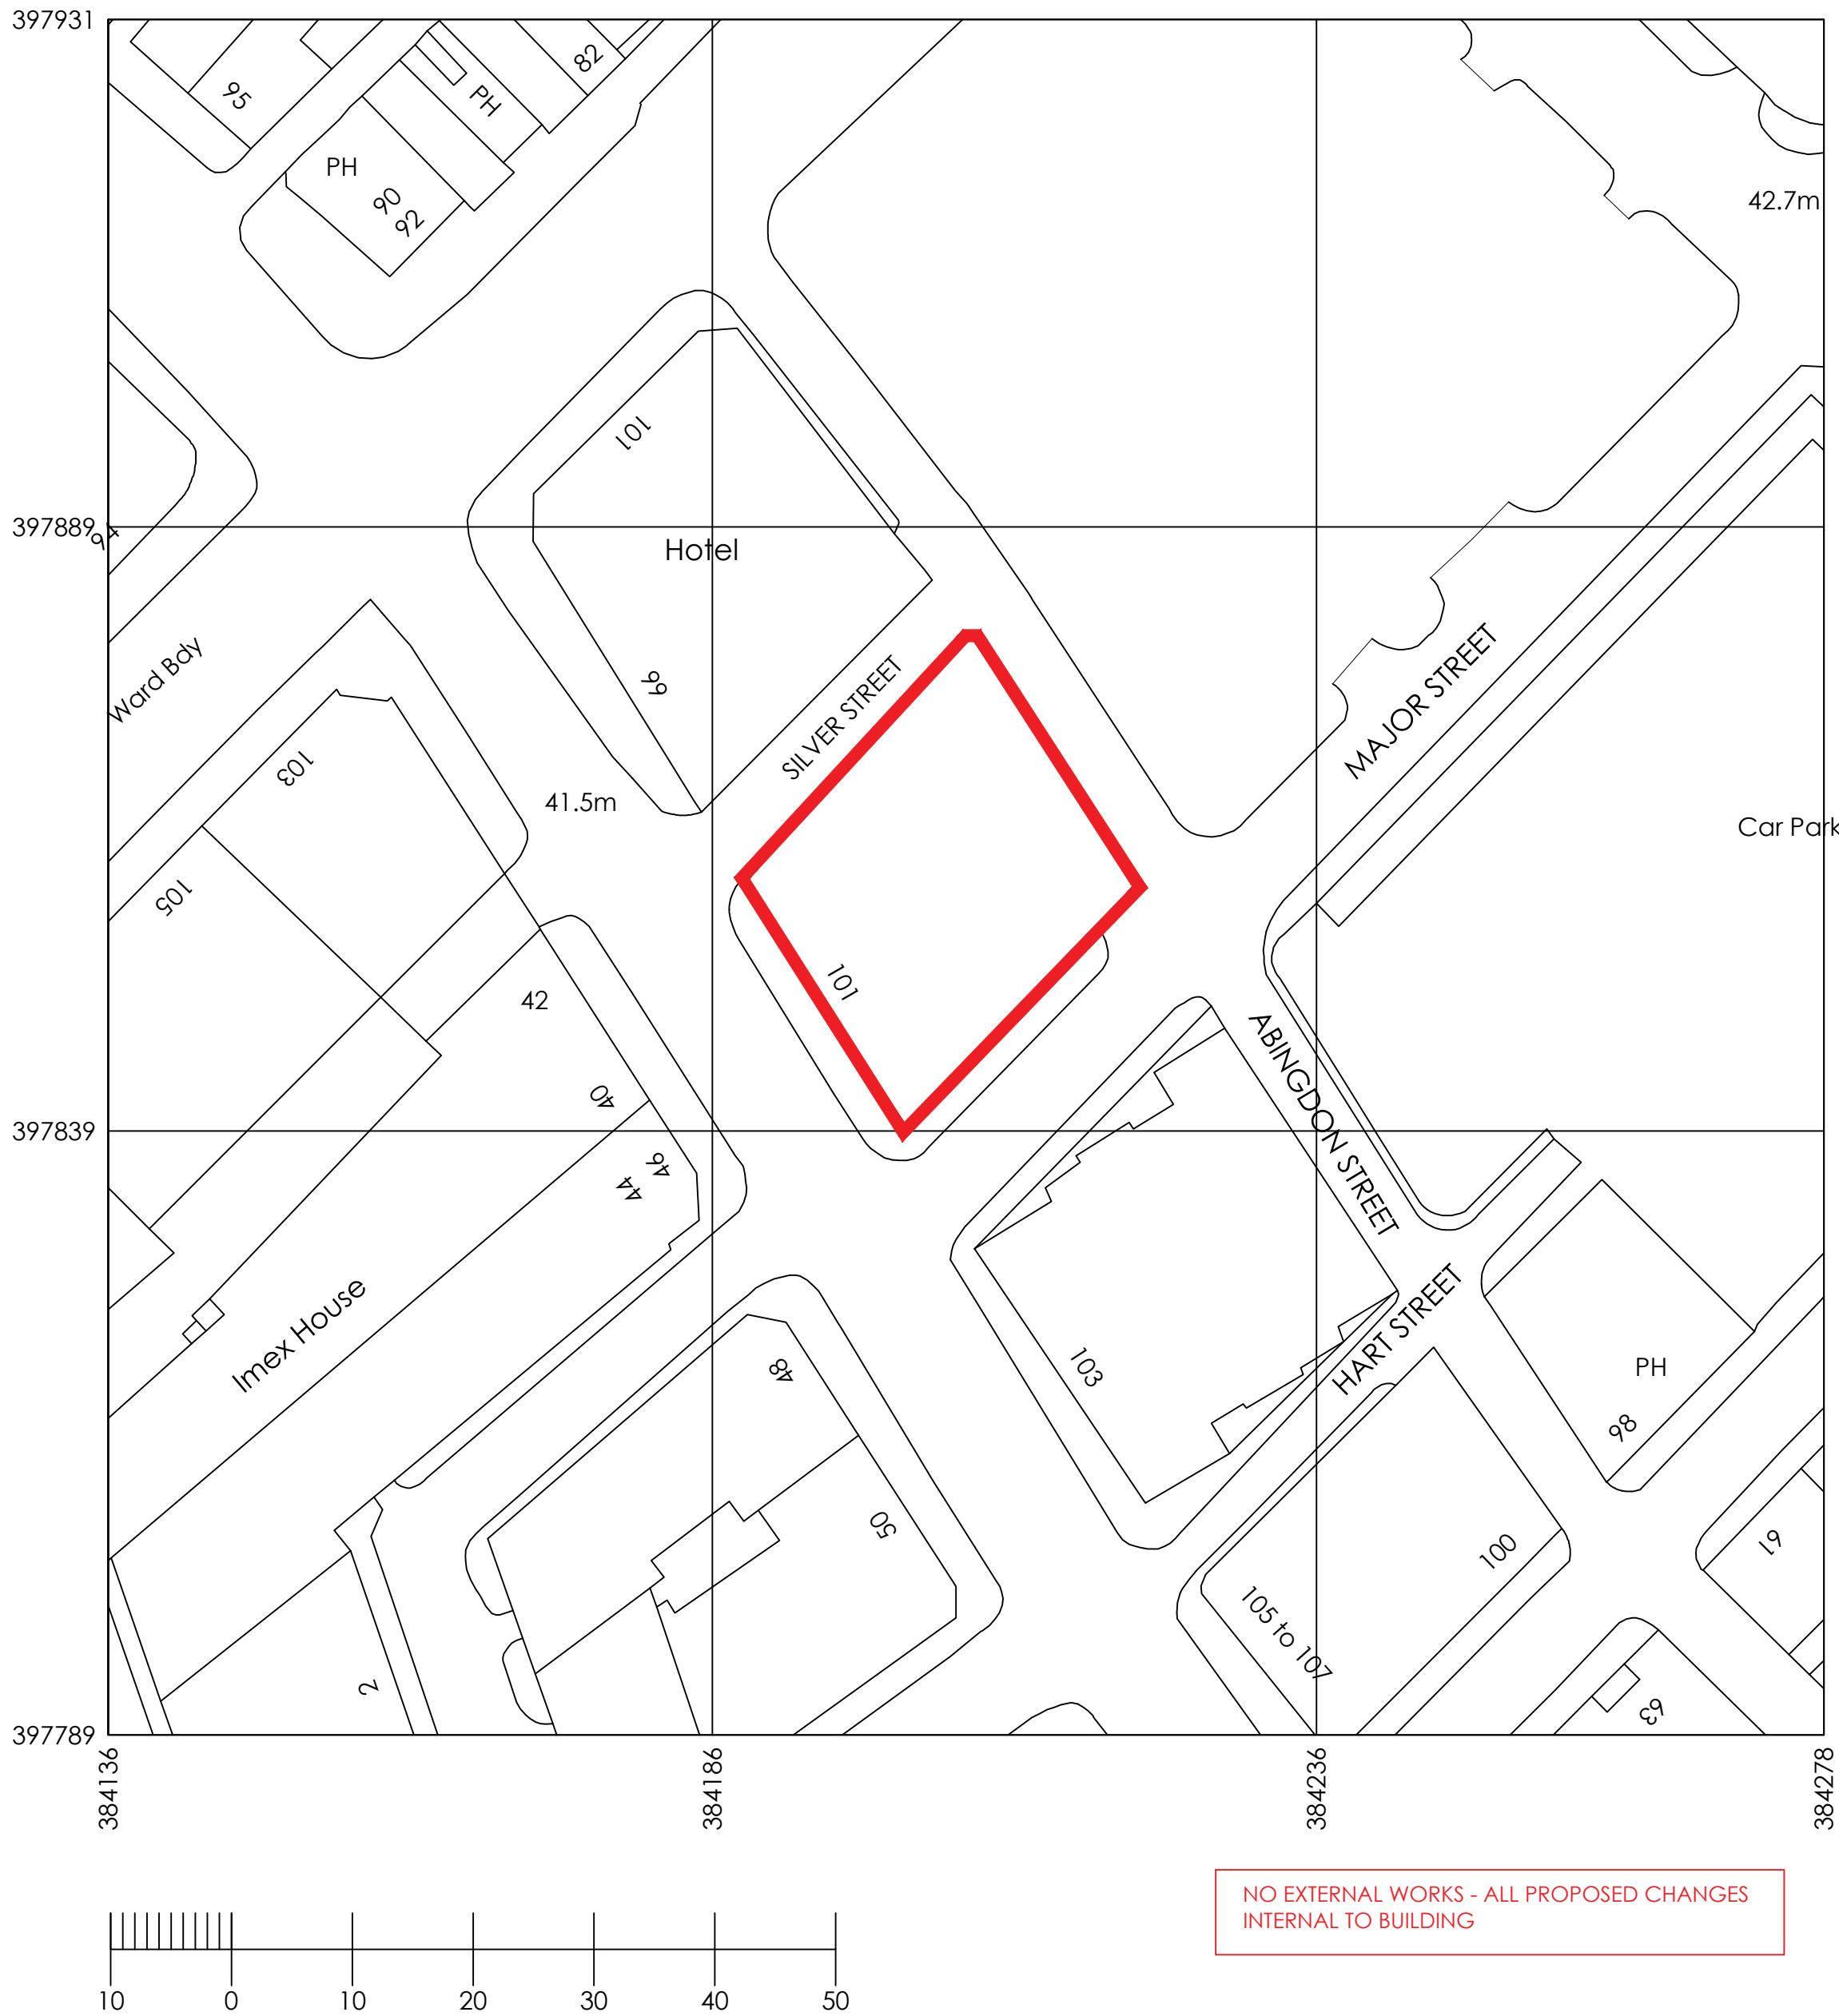


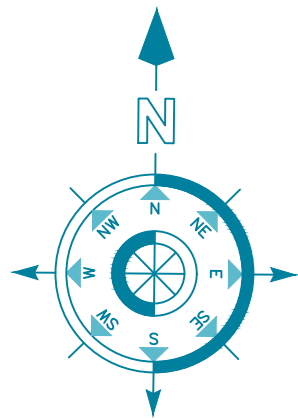

Rev	Date	Description	Initials
C	23.11.21	FOR APPROVAL	CB
B	19.02.21	Issued for Construction.	FLC

FOR APPROVAL

Client:	ASI
Project:	CAT A + REFURBISHMENT
Address:	101 PRINCESS ST MANCHESTER
Drawing Title:	SITE PLAN
Date:	04.03.2021
Project Number:	1213
Scale:	1:500@A2
Drawn by:	FLC
Drawing Number:	1213-0X-LP02(C)

101 PRINCESS ST - MANCHESTER

SITE PLAN 1:500