




Existing South East and North East Elevations
(From left to right)

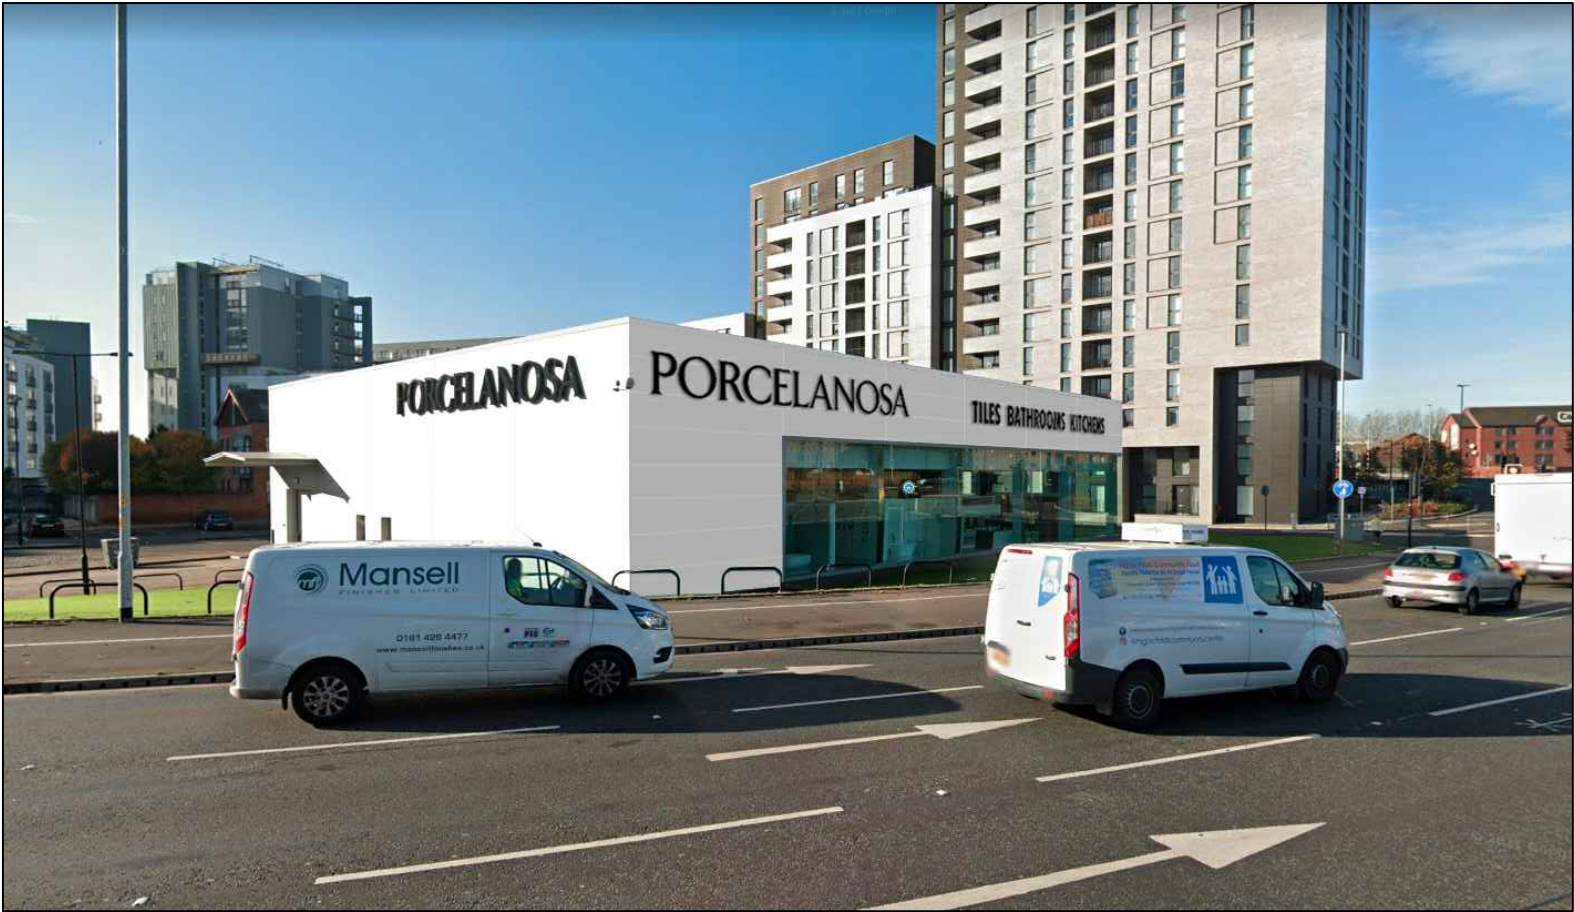

Proposed South East and North East Elevations
(From left to right)

NOTES DO NOT SCALE FROM DRAWING. ALL DIMENSIONS, LEVELS, COORDINATES, SETTING OUT, TO BE CHECKED ON SITE AND ANY DISCREPANCY REPORTED IMMEDIATELY TO THE ARCHITECT AND PROJECT MANAGER.	
PROJECT Porcelanosa Signage Manchester	
CLIENT Porcelanosa	
DRAWING NAME Existing and proposed photomontage	
DRAWING NUMBER	DATE
21029 (P) 106	28/01/22
STATUS	SCALE
Approval	-
REVISIONS First issue 28/01/22	
P L A C E 5 4 A R C H I T E C T S	
54 Boston Place London NW1 6ER E: info@place54architects.com www.place54architects.com	