


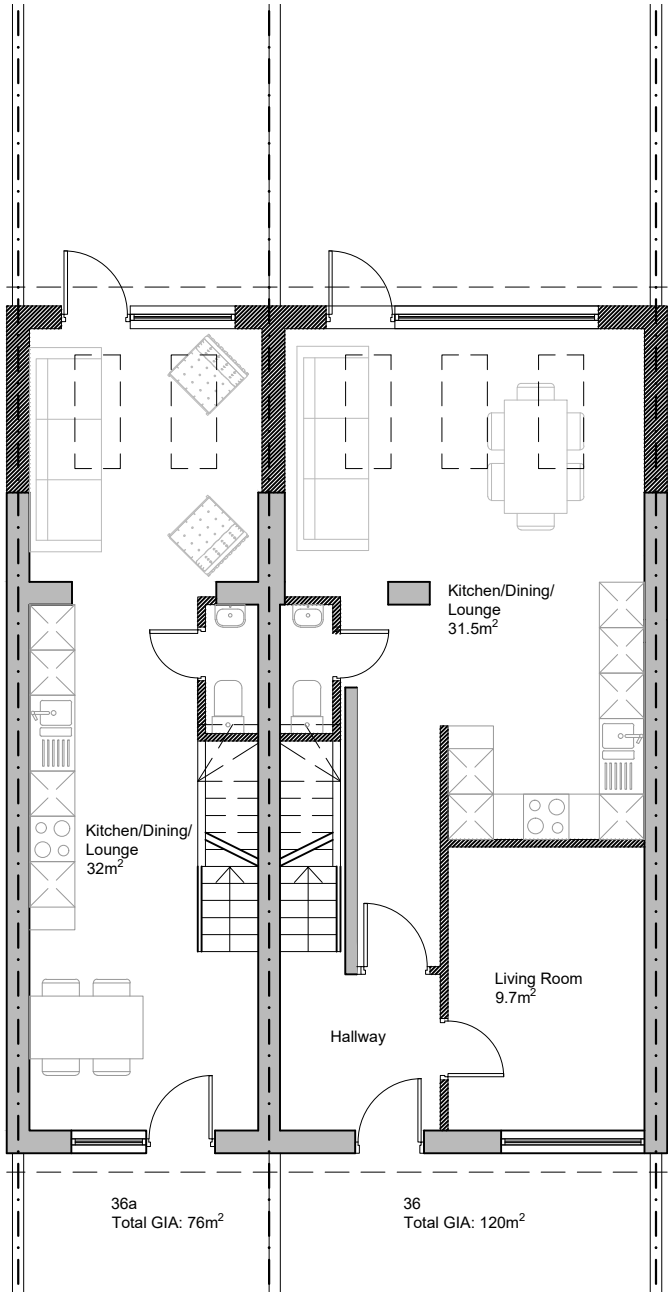


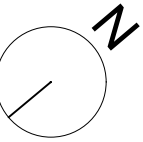

GA Proposed Ground Floor Plan 1:100

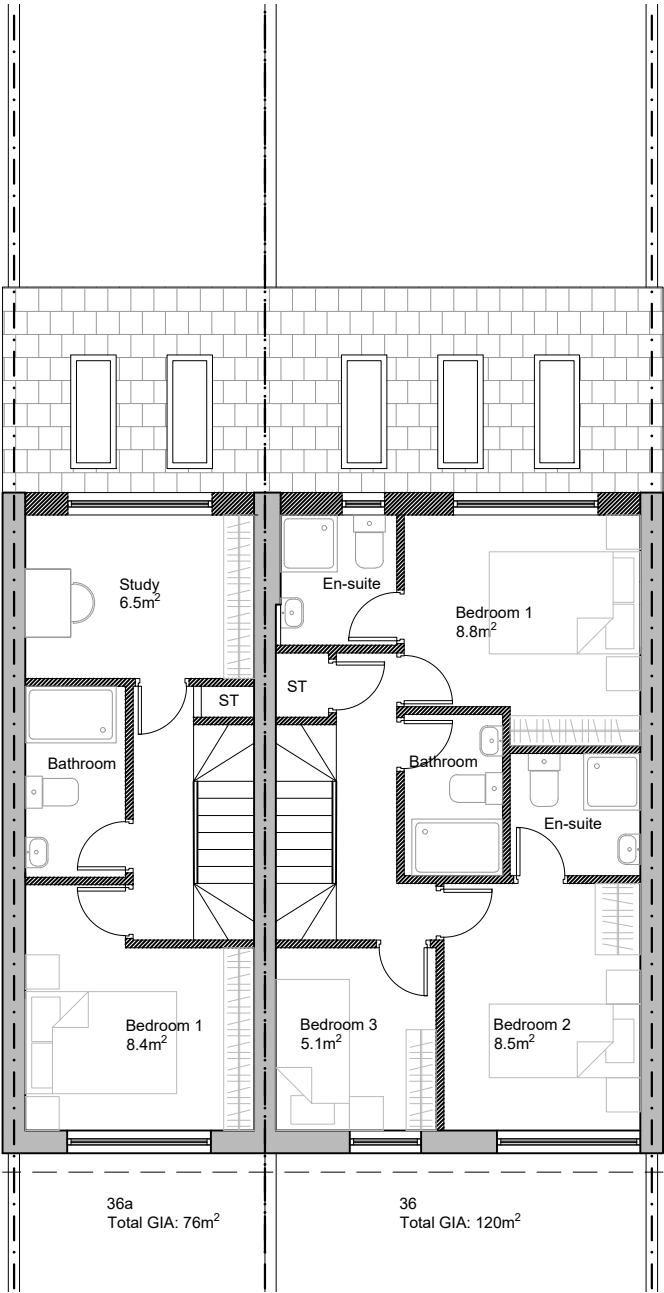

GA Proposed First Floor Plan 1:100

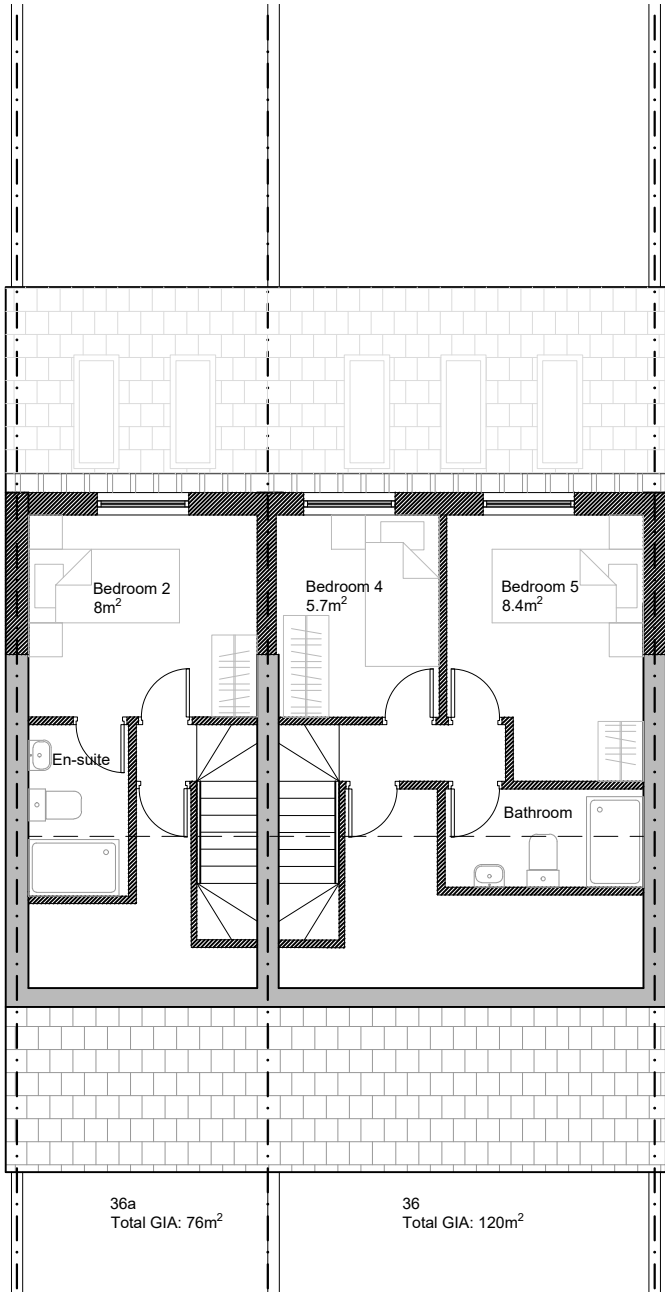

GA Proposed Second Floor Plan 1:100

B	As per PO Comments	30/07/21	MH	MH
A	Room areas and GIA added	26/07/21	MH	MH
-				
Rev	Description	Date	Dr by	App by



Architecture on Demand Ltd.
Manchester
United Kingdom

T 07946420007
E hello.aod@outlook.com

client name Mr. Hritani & Mrs. Nasser		
project 36 Winstanley Road		
drawing GA Proposed Floor Plans		
project number 2004101	date rev	scale 1:100 @ A3
drawing number PL_005	rev B	issue status PLANNING
This drawing is to be read in conjunction with all related drawings. All dimensions must be checked and verified on site before commencing any work or producing shop drawings. The originator should be notified immediately of any discrepancy. This drawing is copyright and remains the property of Architecture on Demand.		