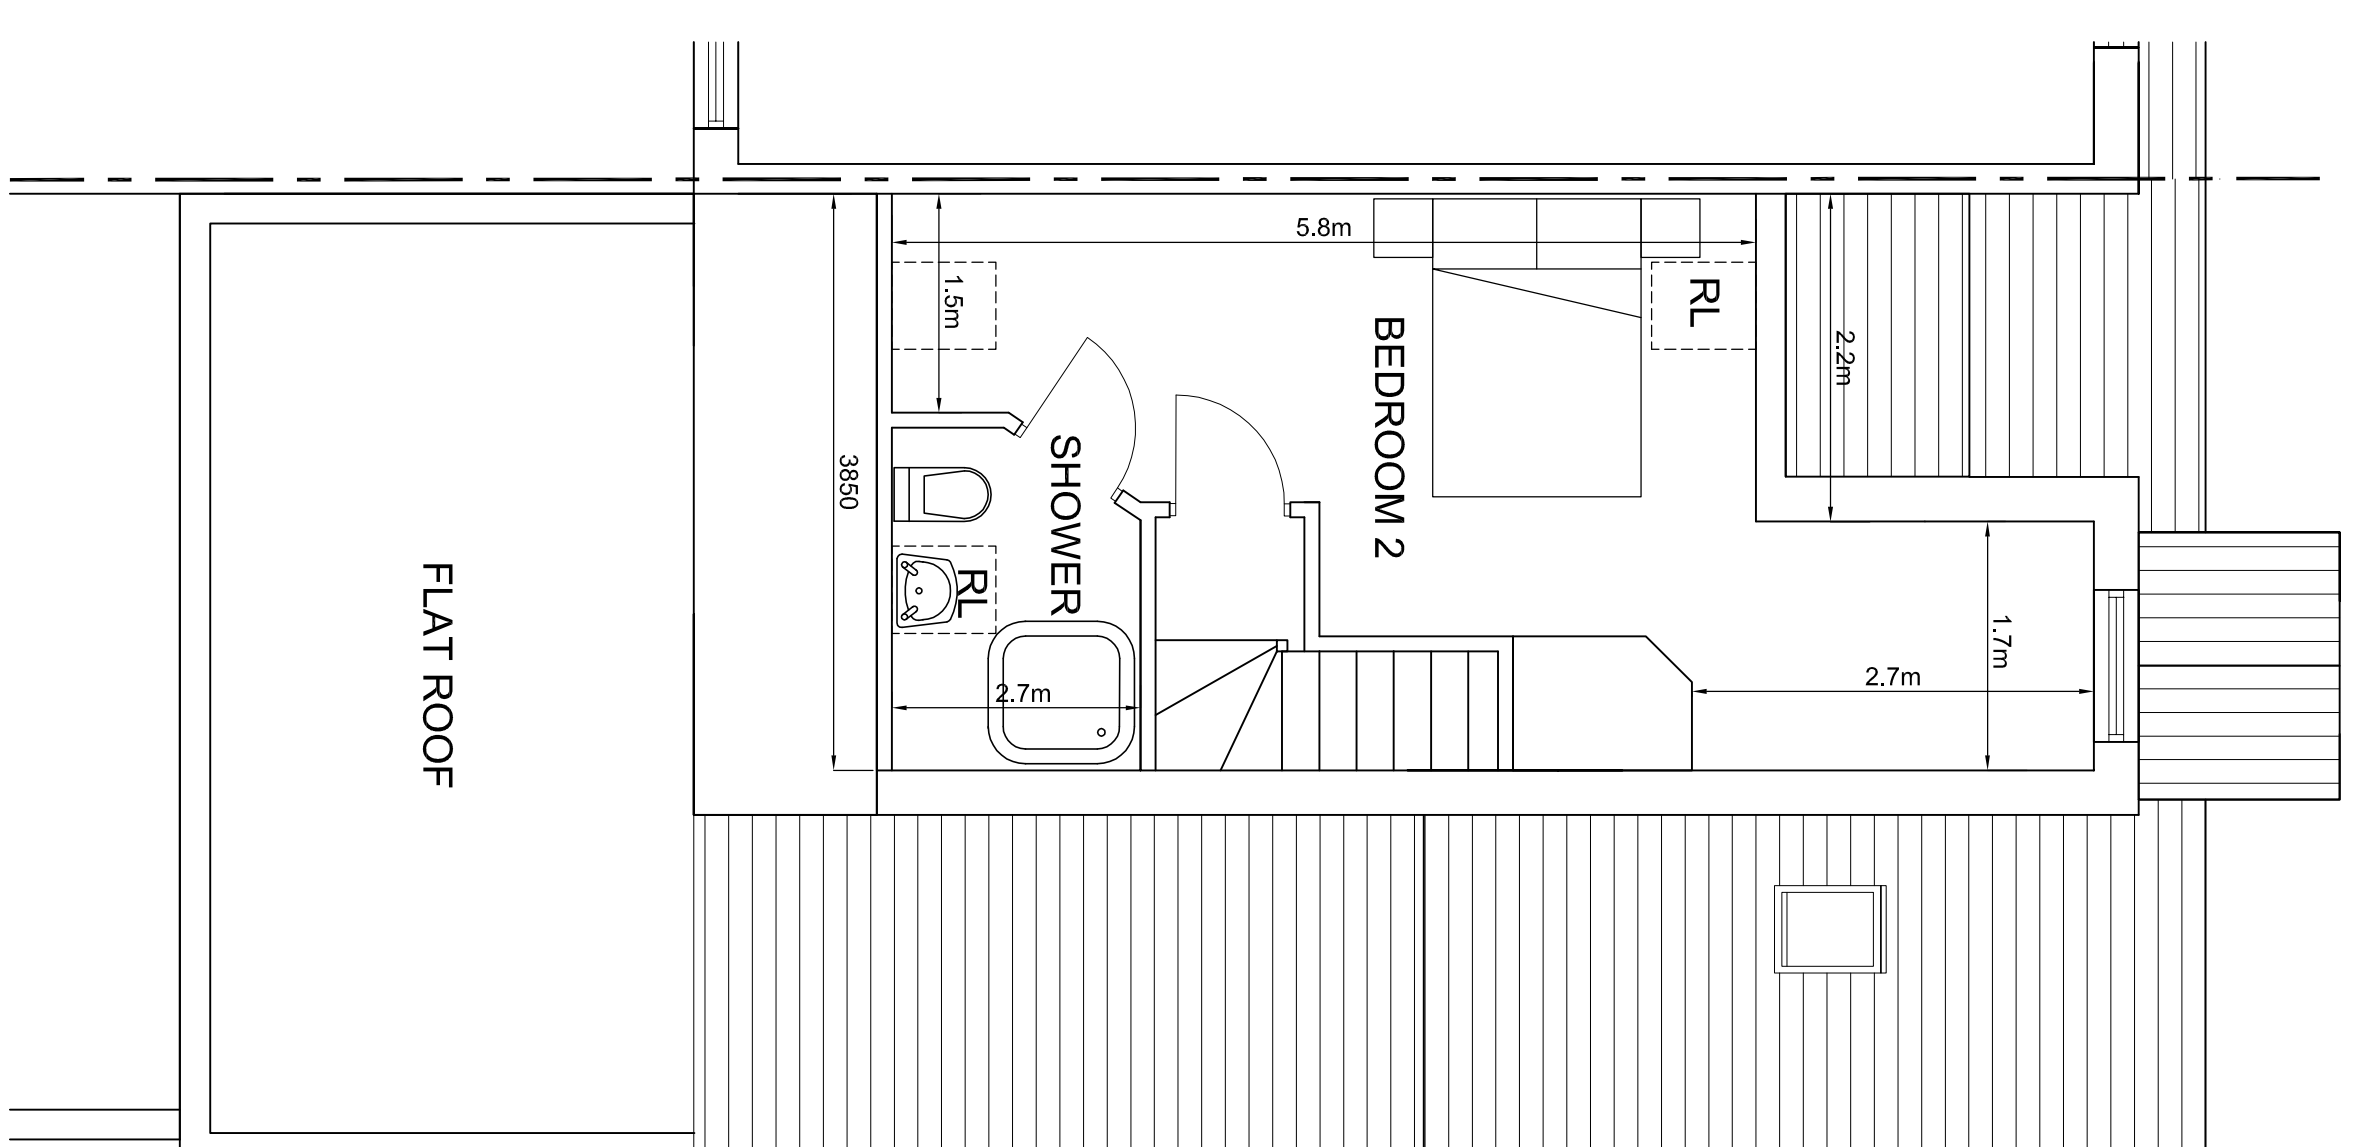
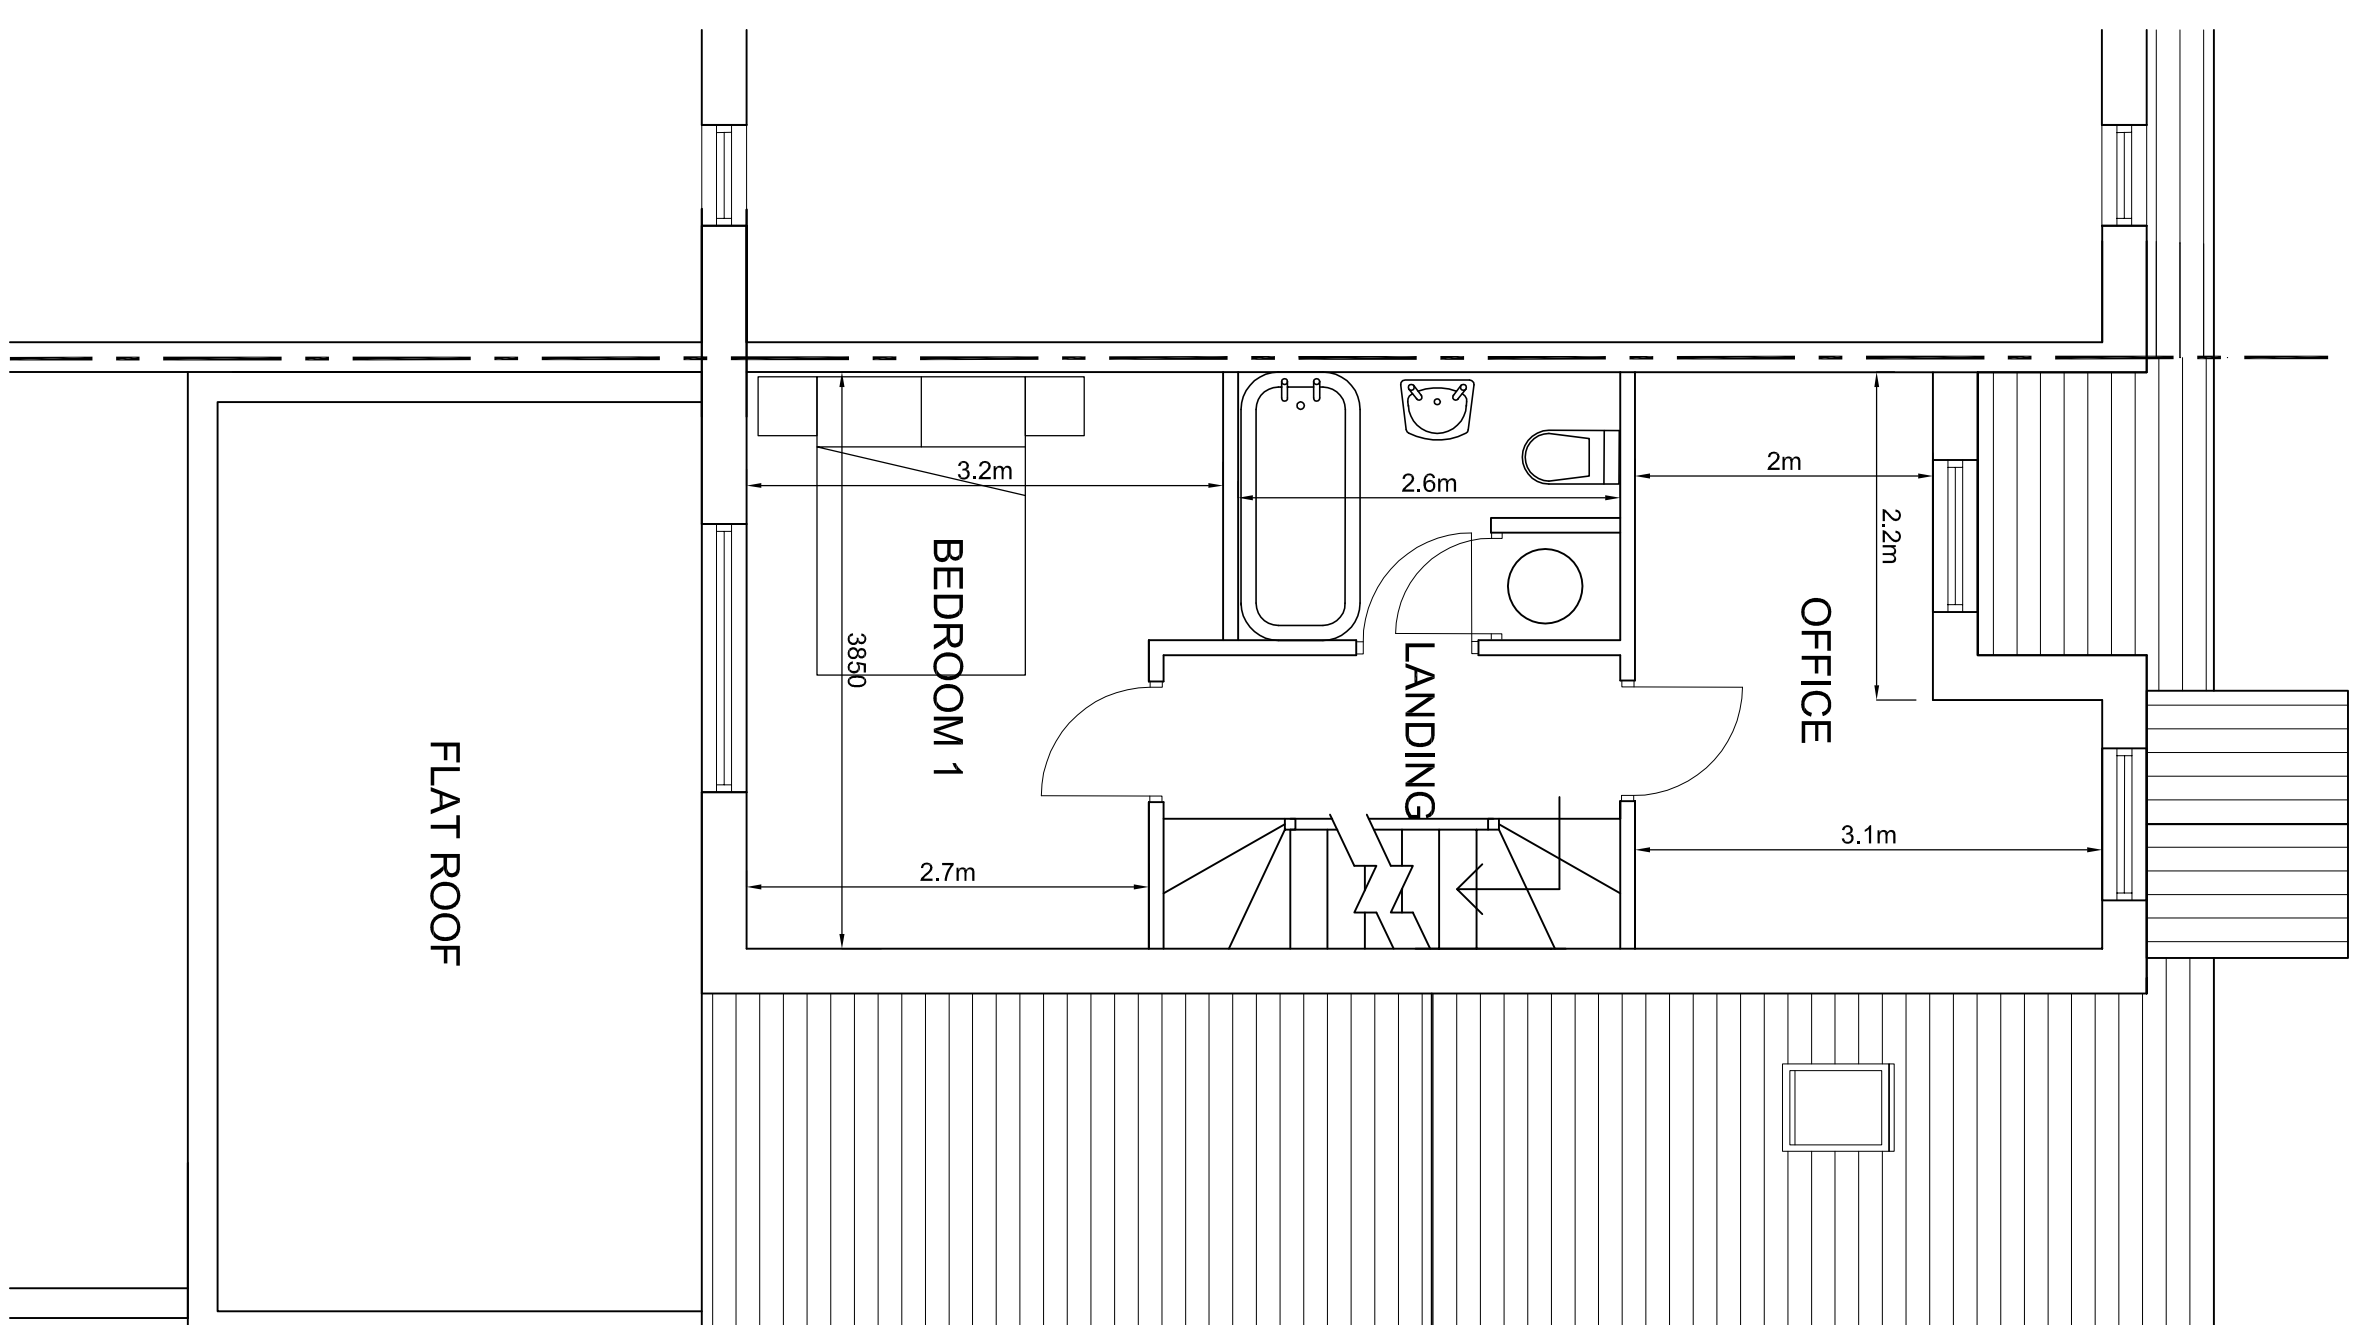
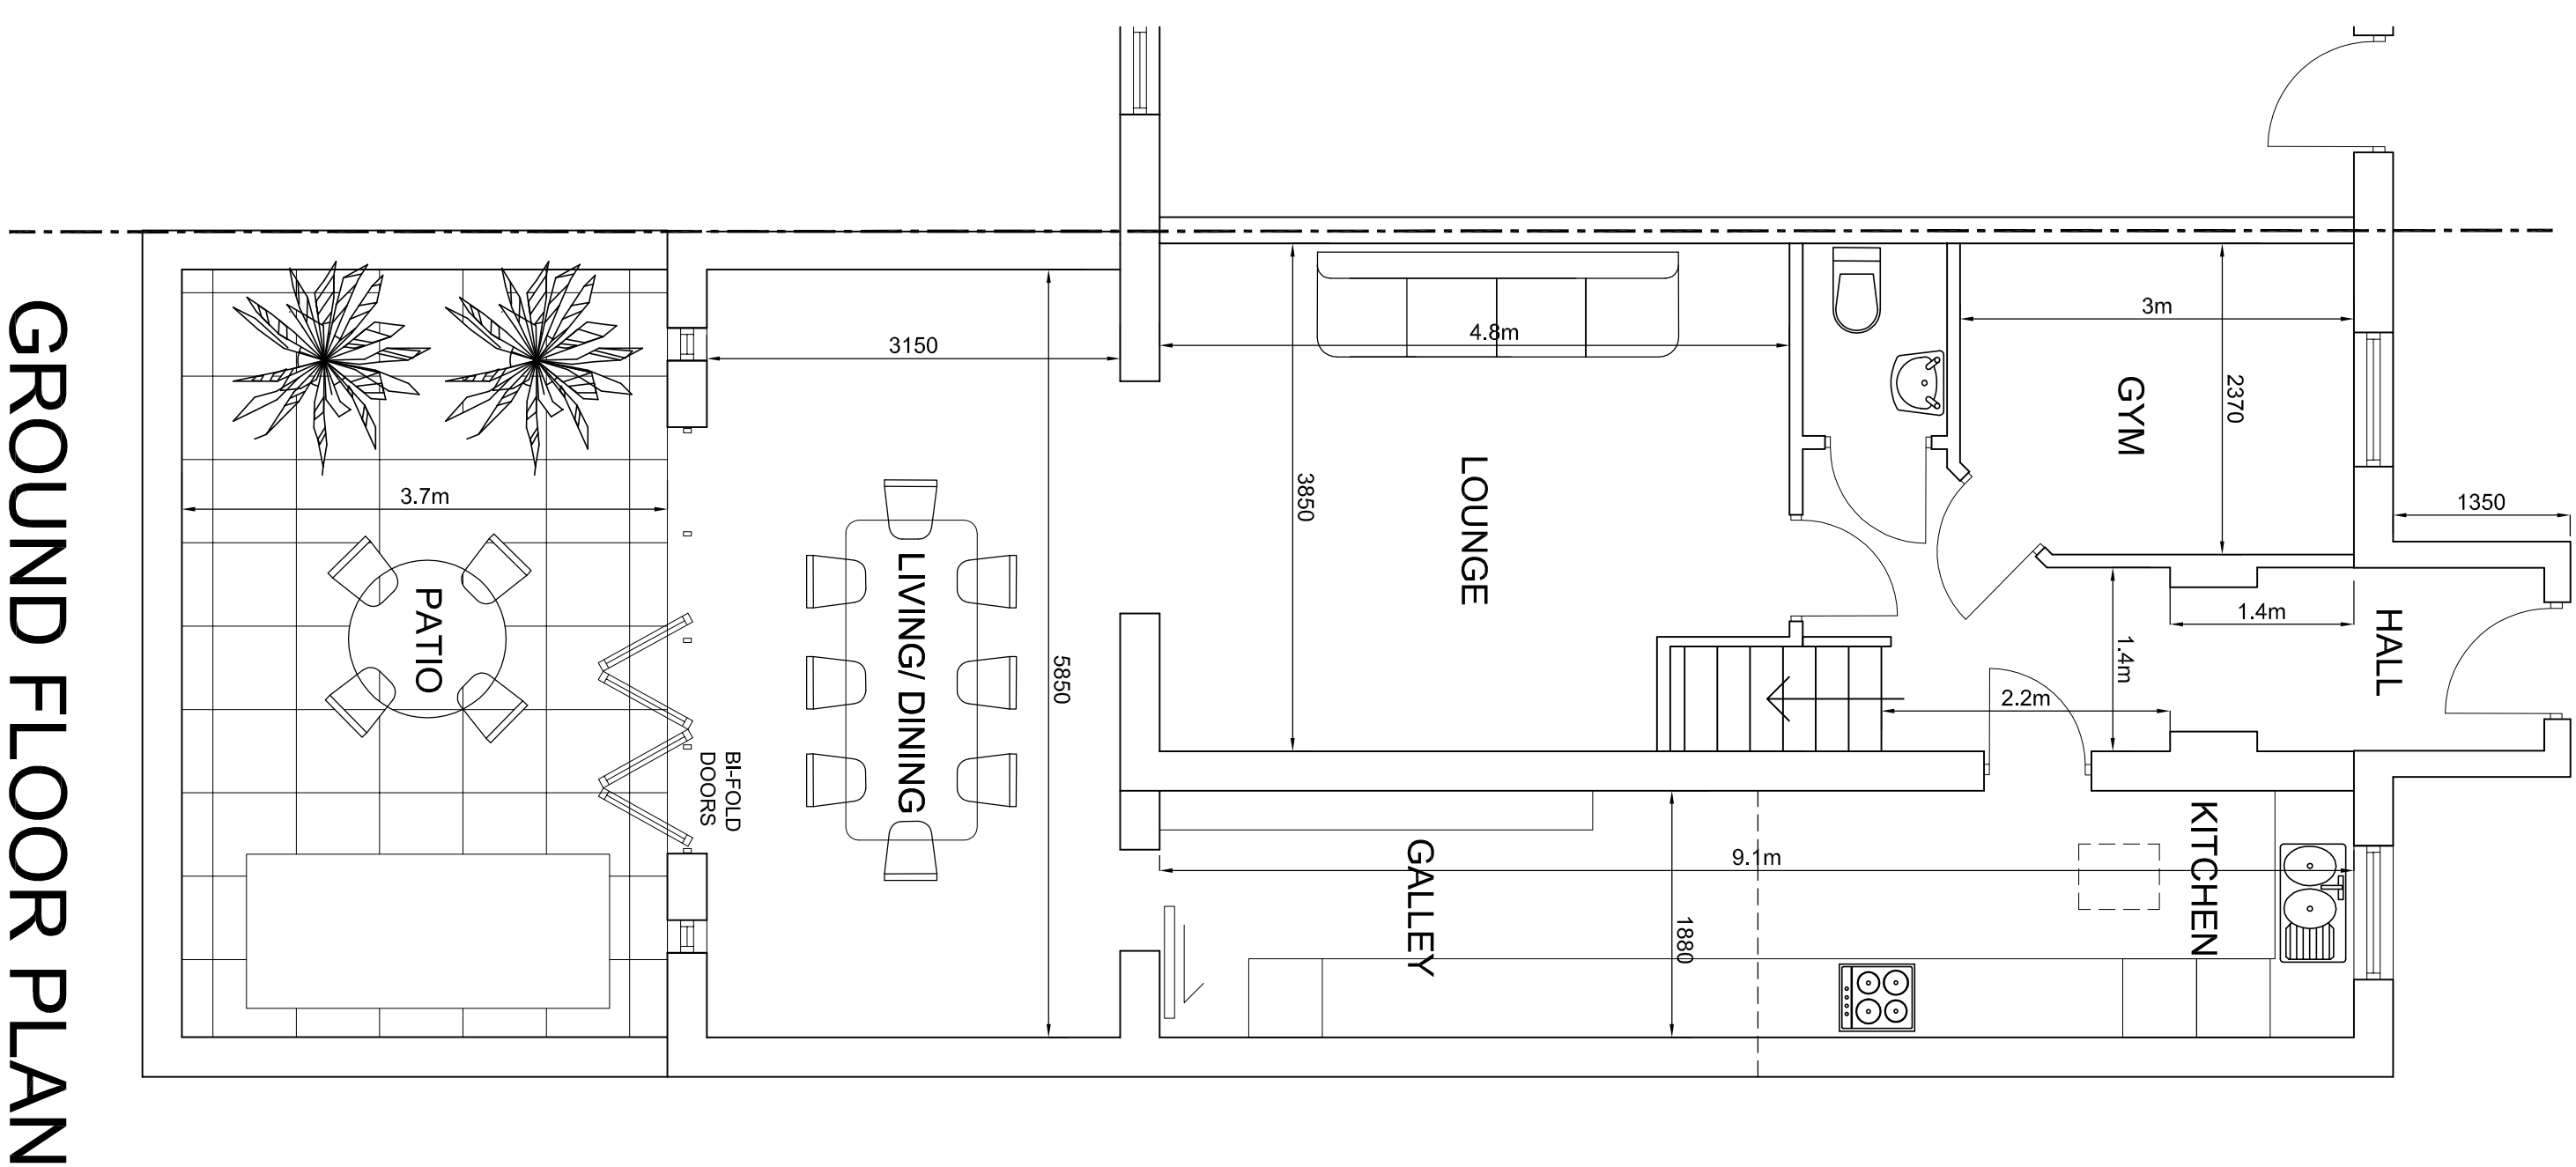
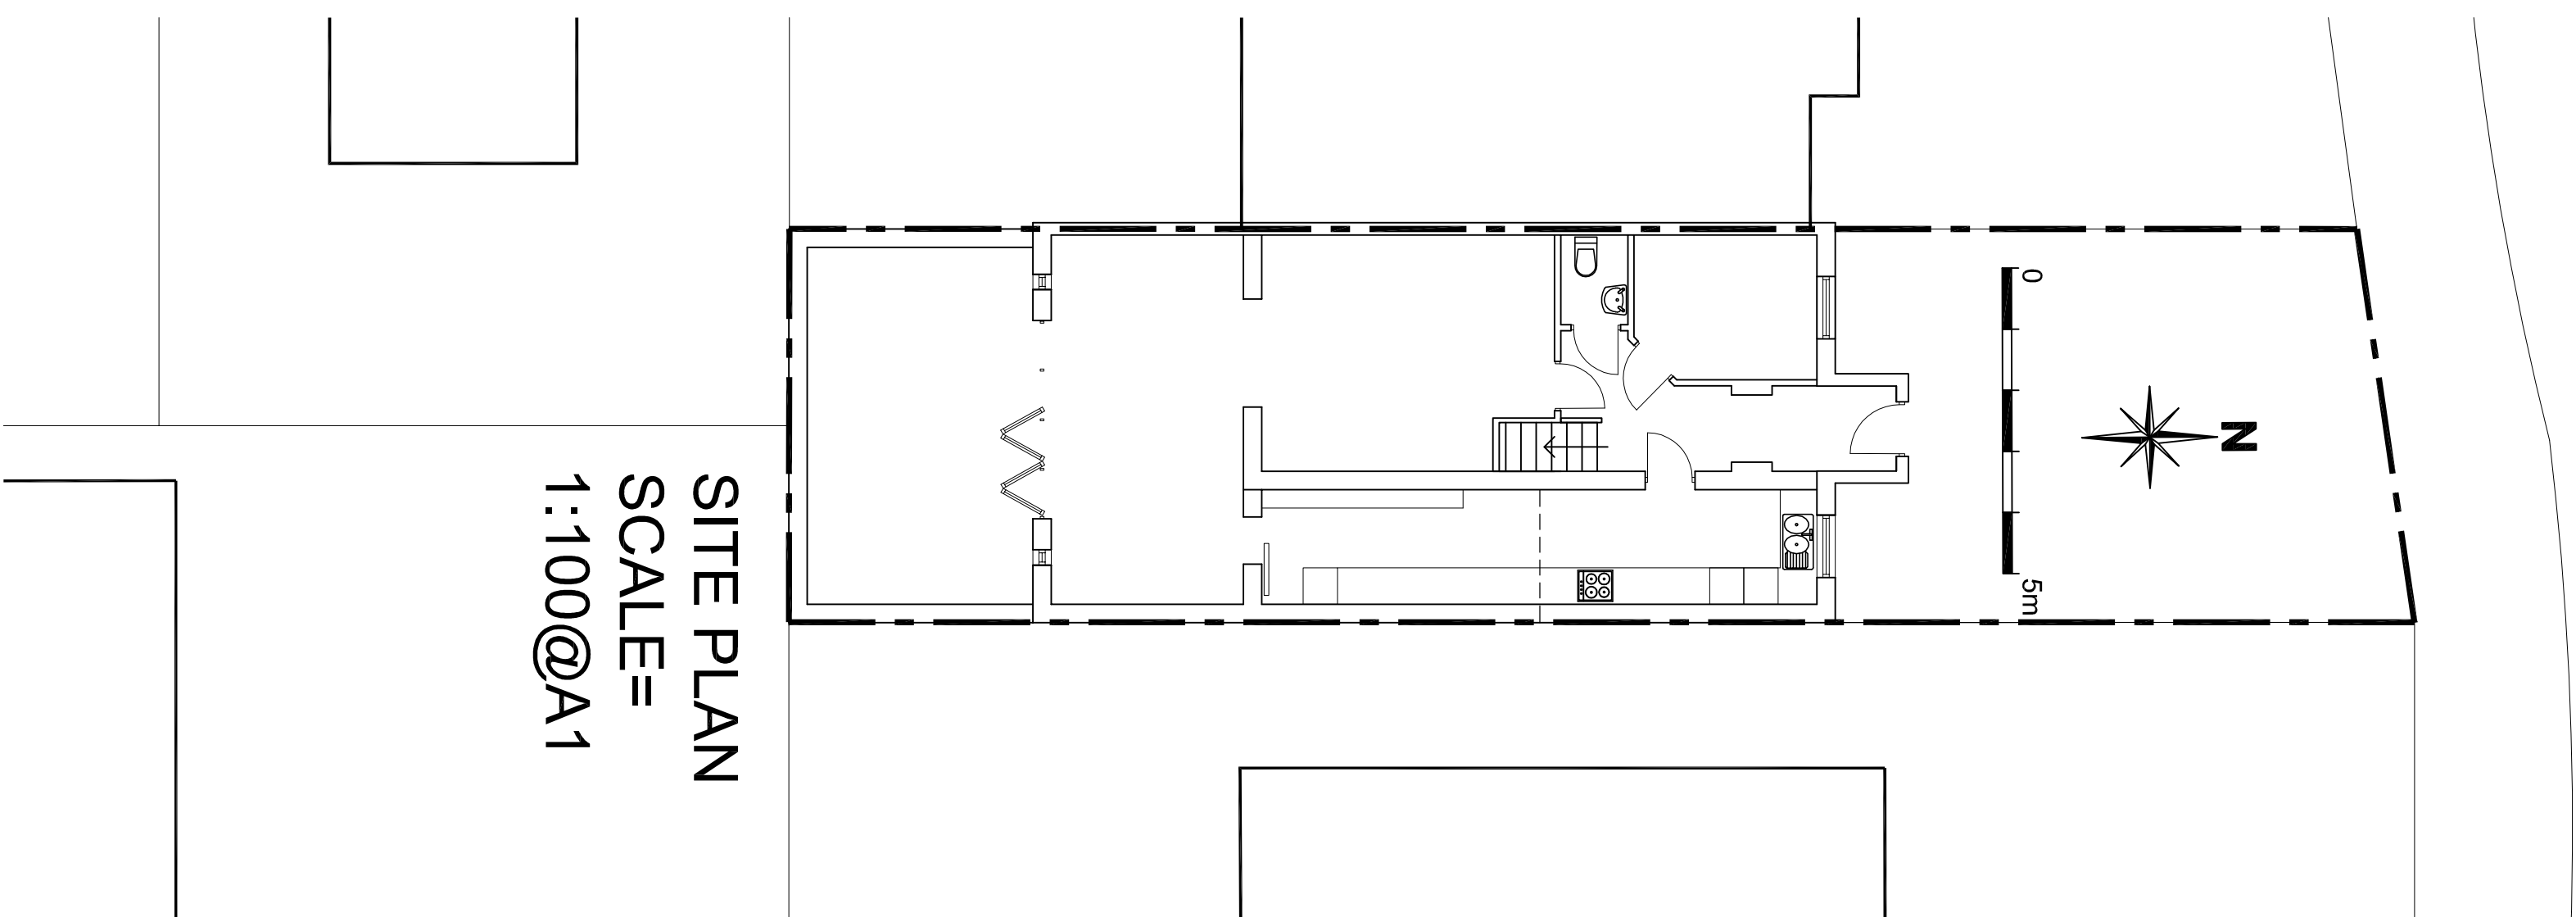


NORTHUMBERLAND WAY

[illegible]

REV:	DATE:	DETAILS:
------	-------	----------

BM ARCHITECTURAL DESIGNS
128 GLOSSOP ROAD
MARPLE BRIDGE
STOCKPORT SK6 5EL
email: benjamin.maguire10@gmail.com

PRODUCT 46 NORTHUMBERLAND WAY
SHARSTON, MANCHESTER M22 4UG

TITLE: **EXISTING SITE PLAN AND PLANS**

CLIENT: DR. SALEEMA KAUSER

SCALE 1:50 @A1 DATE: 02/ 2022 DRAWN: BM

STATUS: **PLANNING**

DRAWING NO: **BM0222/NORTH/PL1** REV: **01**