

All Dimensions should be checked on site.
Do not scale this drawing.
Any drawing errors should be brought to the attention of the architect.
COPYRIGHT DaC Design



REVISIONS:		DATE
REV	DETAILS OF REVISION	

DUNCAN ROAD

FARRER ROAD

BERESFORD ROAD

FIRST FLOOR AS EXISTING 1: 200

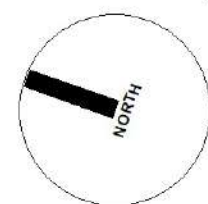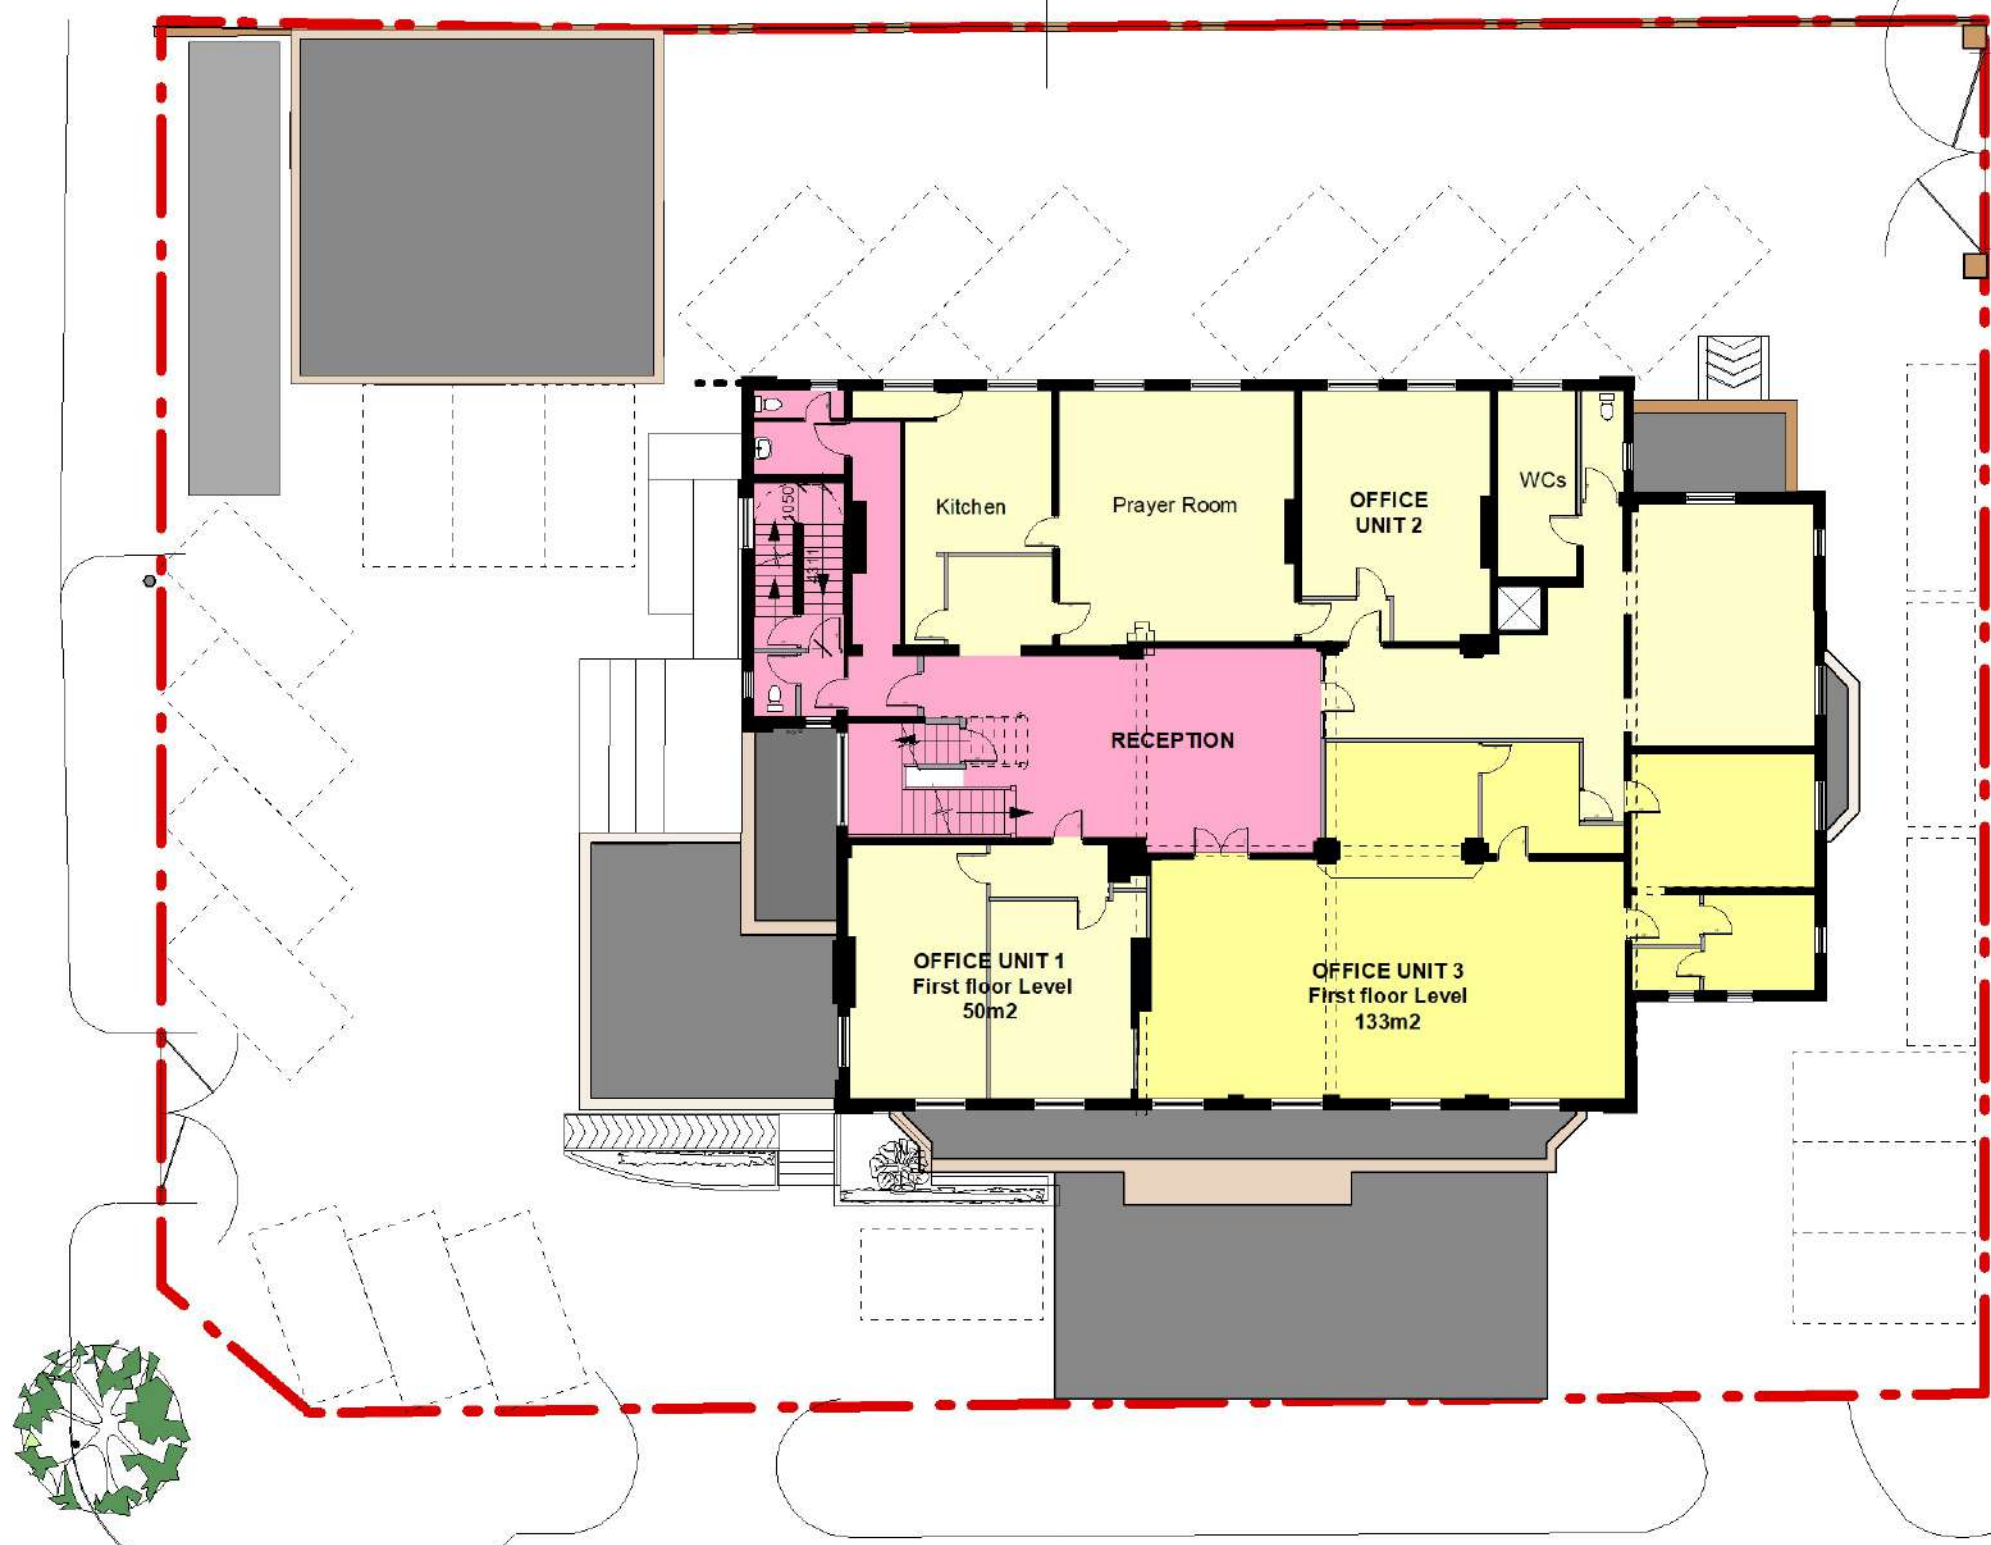

P03

DRAWING: FIRST FLOOR PLAN - AS EXISTING

JOB TITLE: REMODEL & EXTENSION _ 81 Beresford Road, Longsight, Manchester, M13 0GX

CLIENT: Mr Waheed
SCALE: 1:200 @ A3
DATE: Dec 2021

D@C DESIGN
ARCHITECTURE & PLANNING
0776 452 3545 0161 425 3934